FEDERAL AID PROJECT NO.	SECT.	COUNTY	TOTAL SHEETS	SHEET NO.
F.A.I-70		ST. CLAIR	79	26
FED. ROAD DIST. NO. 8	ILLINOIS			

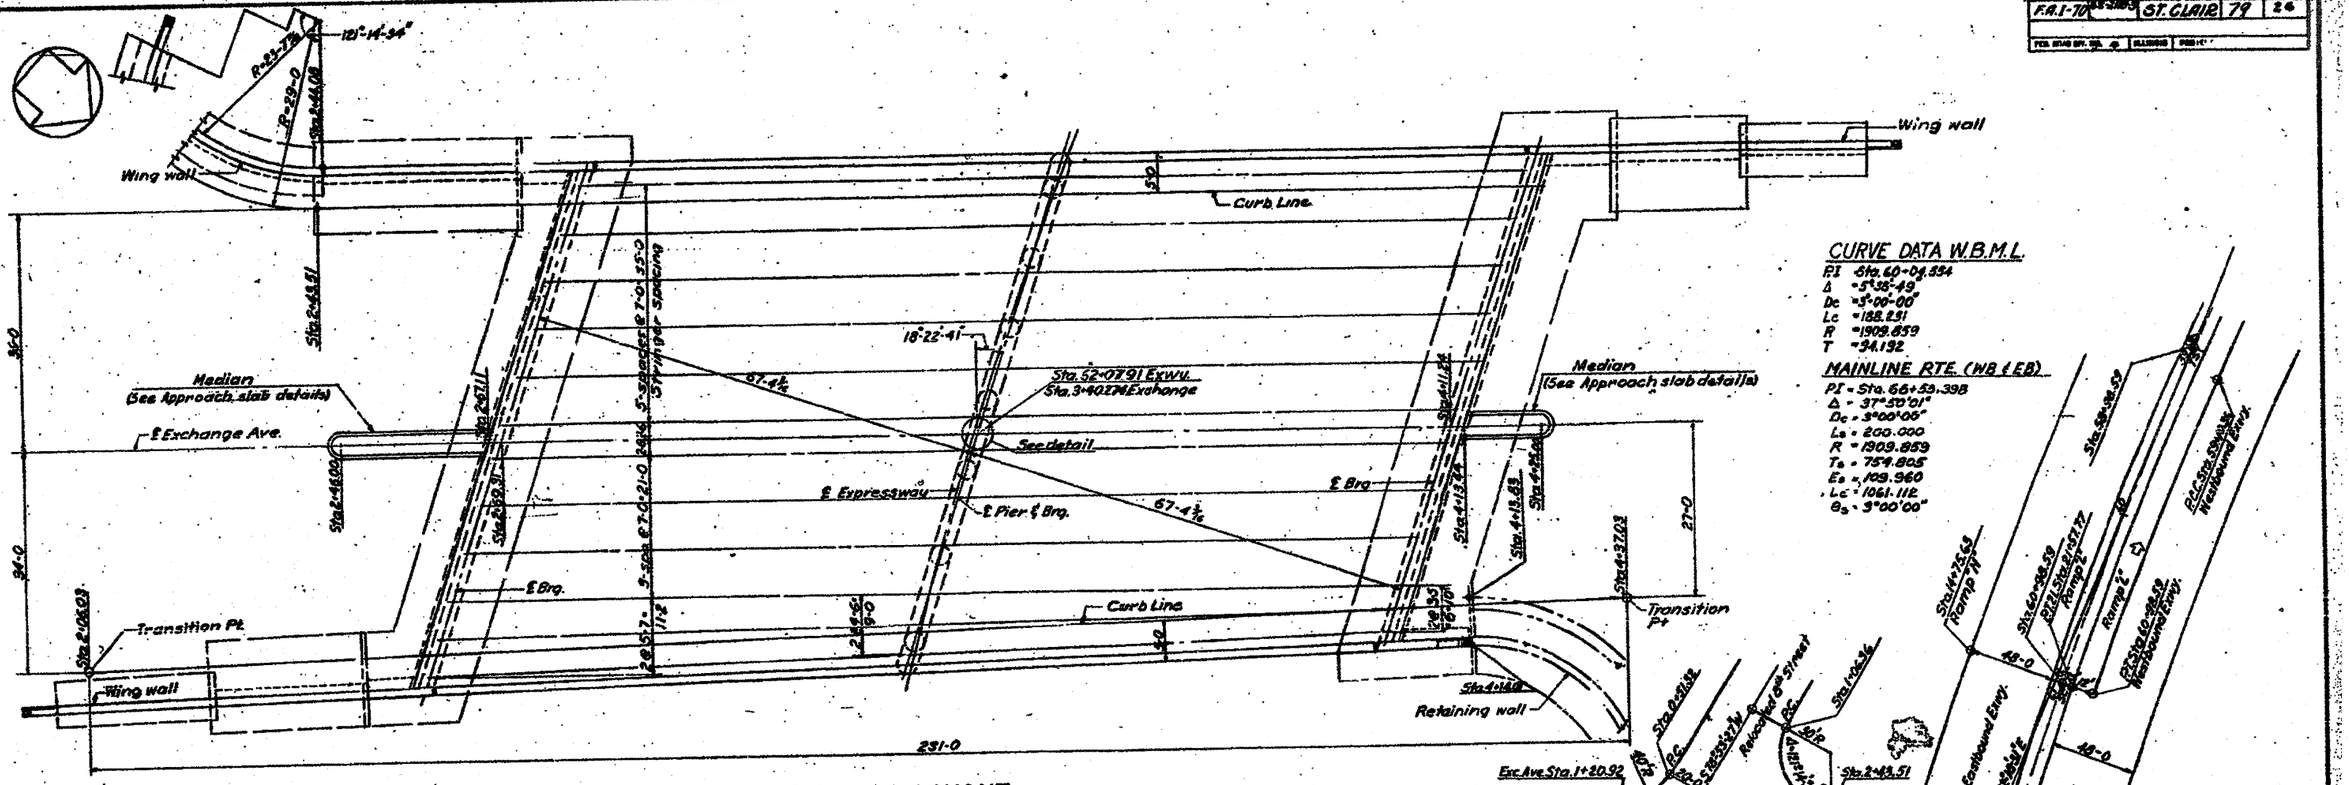

GENERAL LAYOUT
Scale: 1"=1-0

CURVE DATA W.B.M.L.

P.I Sta. 60+04.334
Δ = 5°-35'-49"
Dc = 3°-00'-00"
Lc = 188.231
R = 1909.859
T = 94.132

MAINLINE RTE. (WB & EB)

P.I = Sta. 66+53.398
Δ = 37°-50'-01"
Dc = 3°-00'-00"
Lc = 200.000
R = 1909.859
Ts = 754.805
Es = 109.960
Lc = 1061.112
θs = 3°-00'-00"

GEOMETRIC LAYOUT
Scale: 1"=40-0

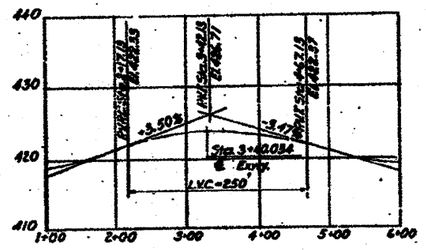

EXCHANGE AVE.

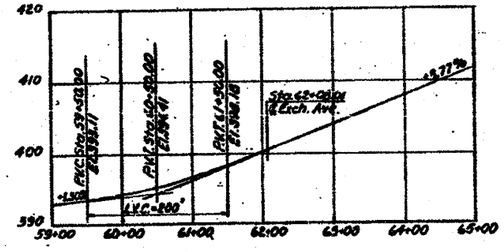

EASTBOUND EXPRESSWAY

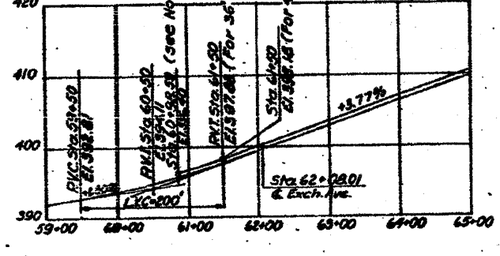

WESTBOUND EXPRESSWAY

PROFILES
Horz. scale: 1"=100'
Vert. scale: 1"=10'

Note 'A': Horizontal shift in Profile Edge of 12' @ Sta. 60+96.59
36' Part. width - El. 396.101
48' Part. width - El. 396.401

STATE OF ILLINOIS
DEPARTMENT OF PUBLIC WORKS & BLDGS.
DIVISION OF HIGHWAYS
&
CITY OF EAST ST. LOUIS

EAST ST. LOUIS EXPRESSWAY

EXCHANGE AVE OVER EXPRESSWAY (SBI Sht. 8)

GENERAL GEOMETRIC LAYOUT

H.W. LOCHNER, INC.
ENGINEERS
CHICAGO, ILLINOIS

DATE JANUARY 1958

SHEET NO. 2.

Designed by B.T.
Drawn by E.S.
Checked by E.M.R.

FOR INFORMATION ONLY

SHEET A-2 236B