93515

RTE.	SECTION	COUNTY	TOTAL SHEETS	SHEET NO.
CH 12	00-00063-00-BR	CASS	15	15
STA. 257+50	TO STA. 260+00			
FED. ROAD DIST. NO. 7	ILLINOIS	PROJ BRS-575(306)		

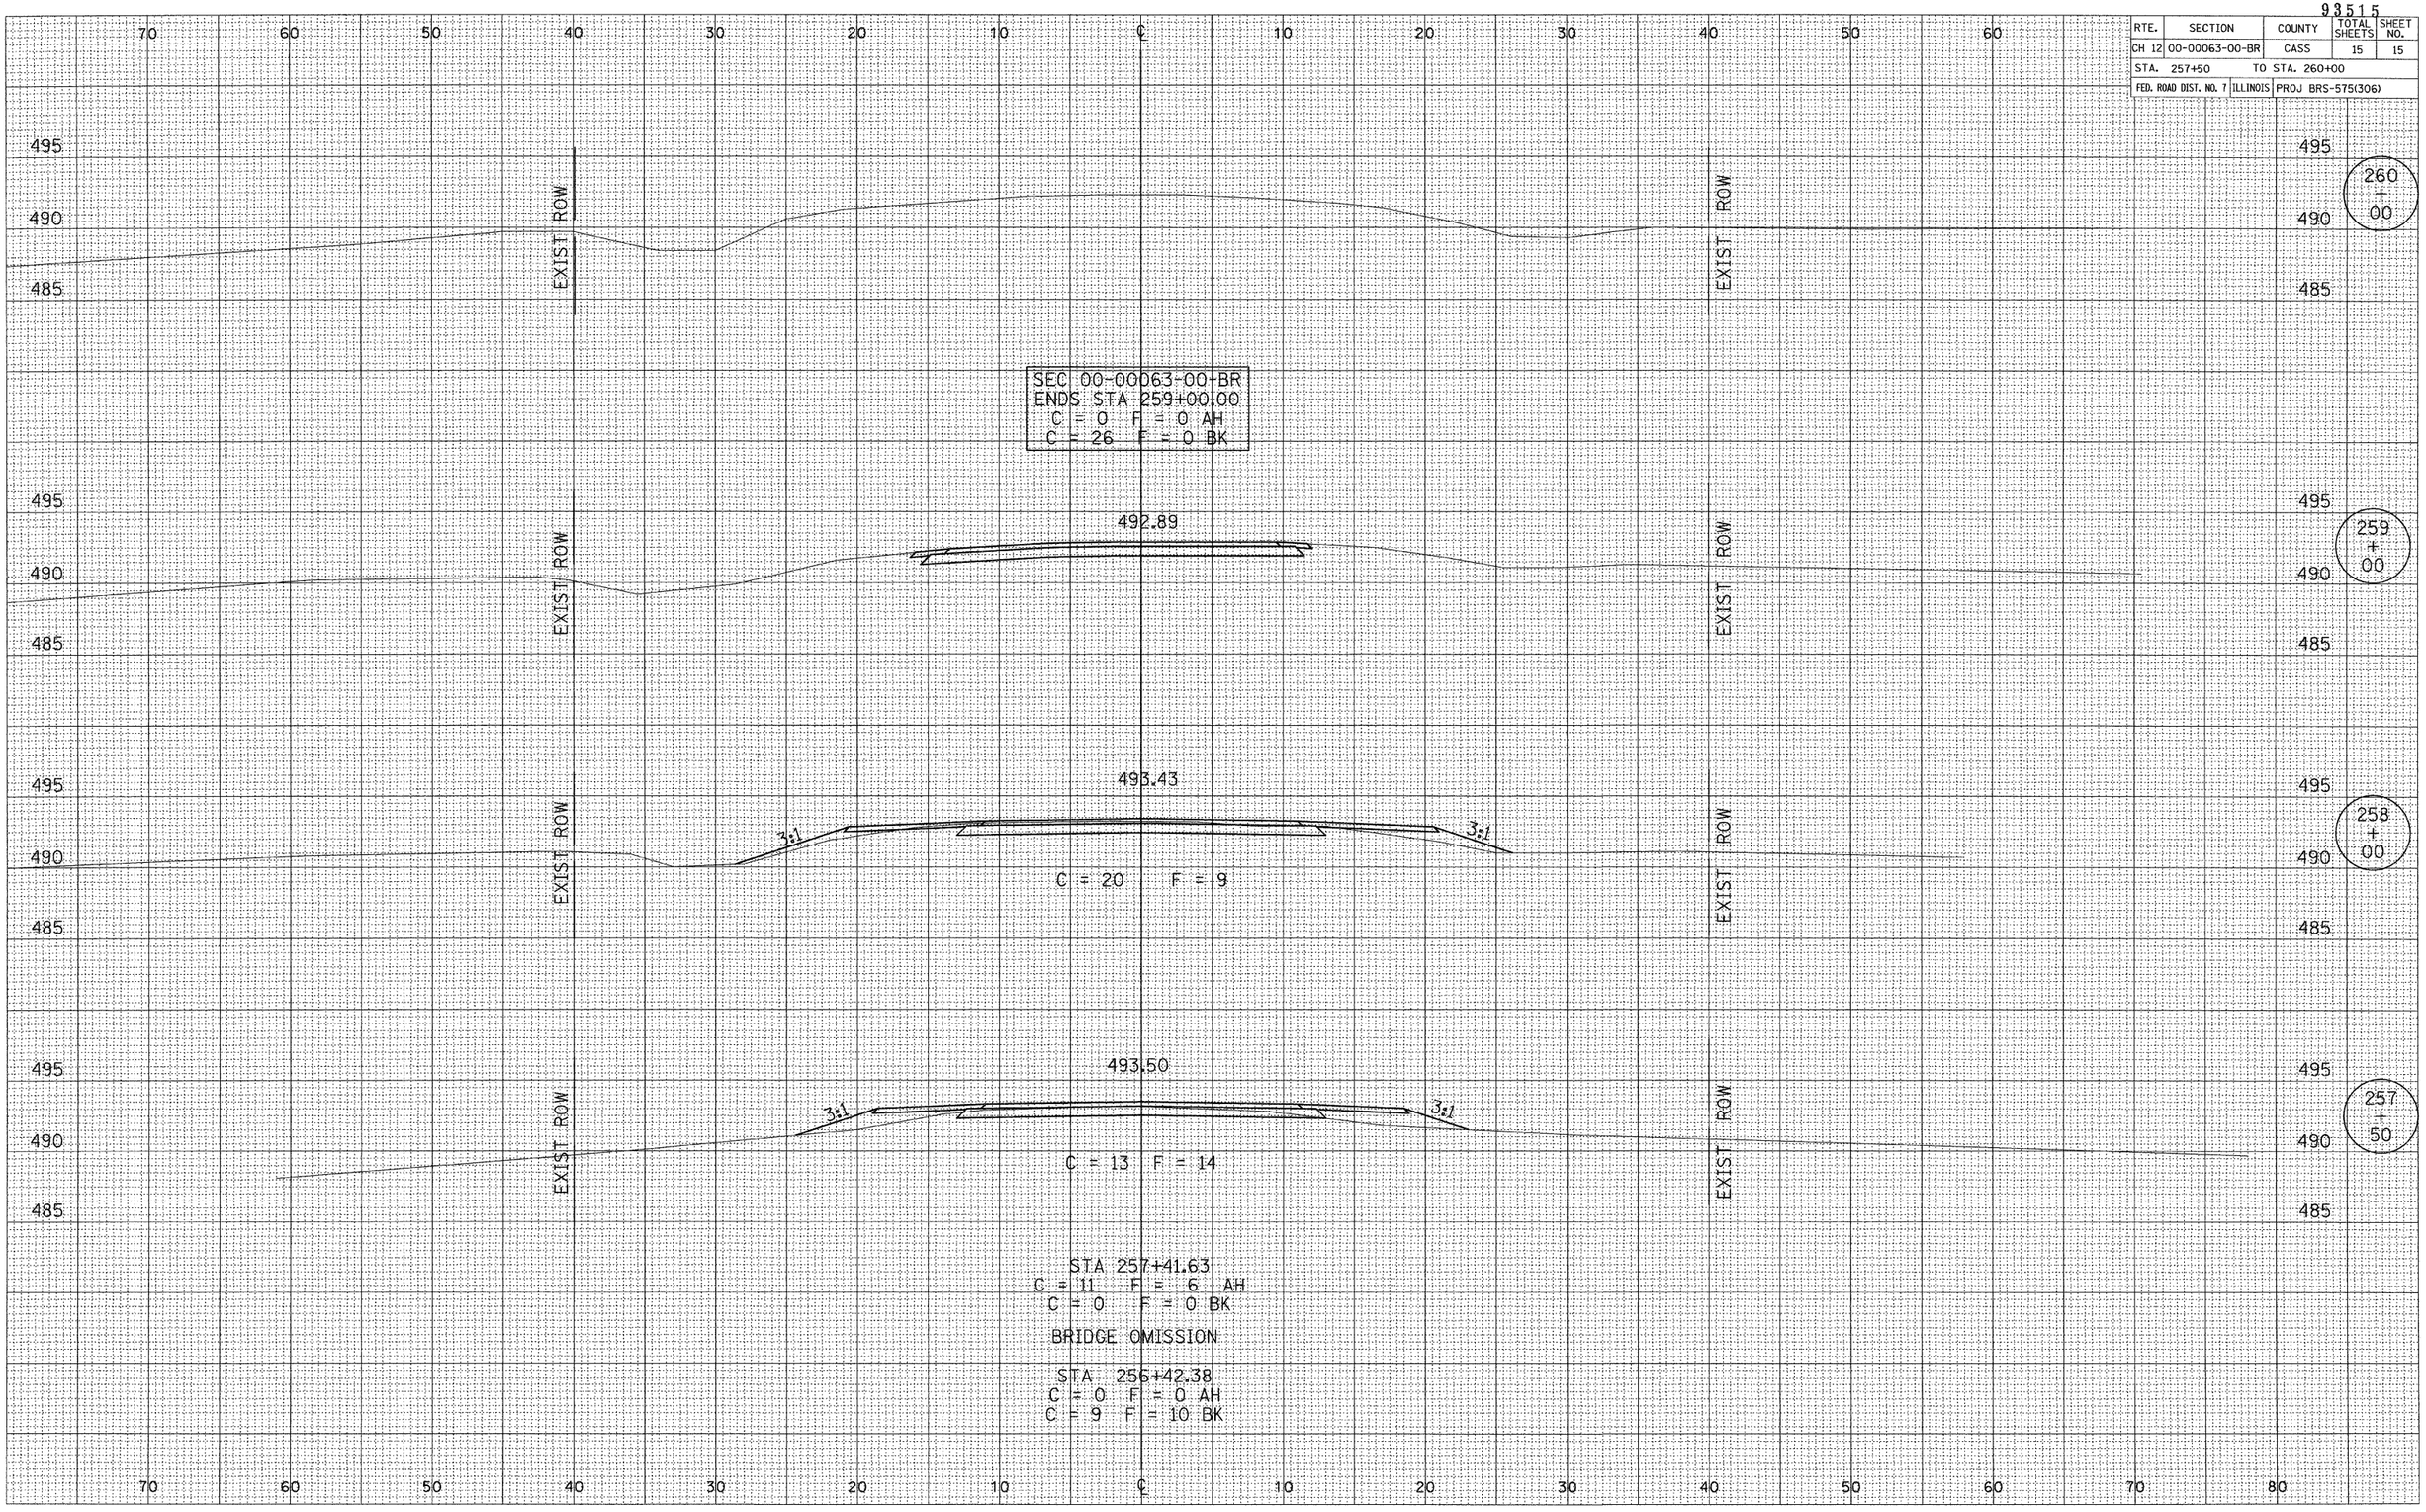

FINAL SURVEY — NOTE BOOK — NO. — SURVEYED — PLOTTED — TEMPLATE — AREAS — AREAS CHECKED — BY — DATE

ORIGINAL SURVEY — NOTE BOOK — NO. — SURVEYED — PLOTTED — TEMPLATE — AREAS — AREAS CHECKED — BY — DATE