CONTRACT NO. 95609

ROUTE NO.	SECTION	COUNTY	TOTAL SHEETS	SHEET NO.
FAS 549	*	MACON	52	40
STA. 26+00.00		TO STA. 26+60.00		
FED. RD. DIST. NO. 7	ILLINOIS	PROJECT		

* 03-00184-00-BR

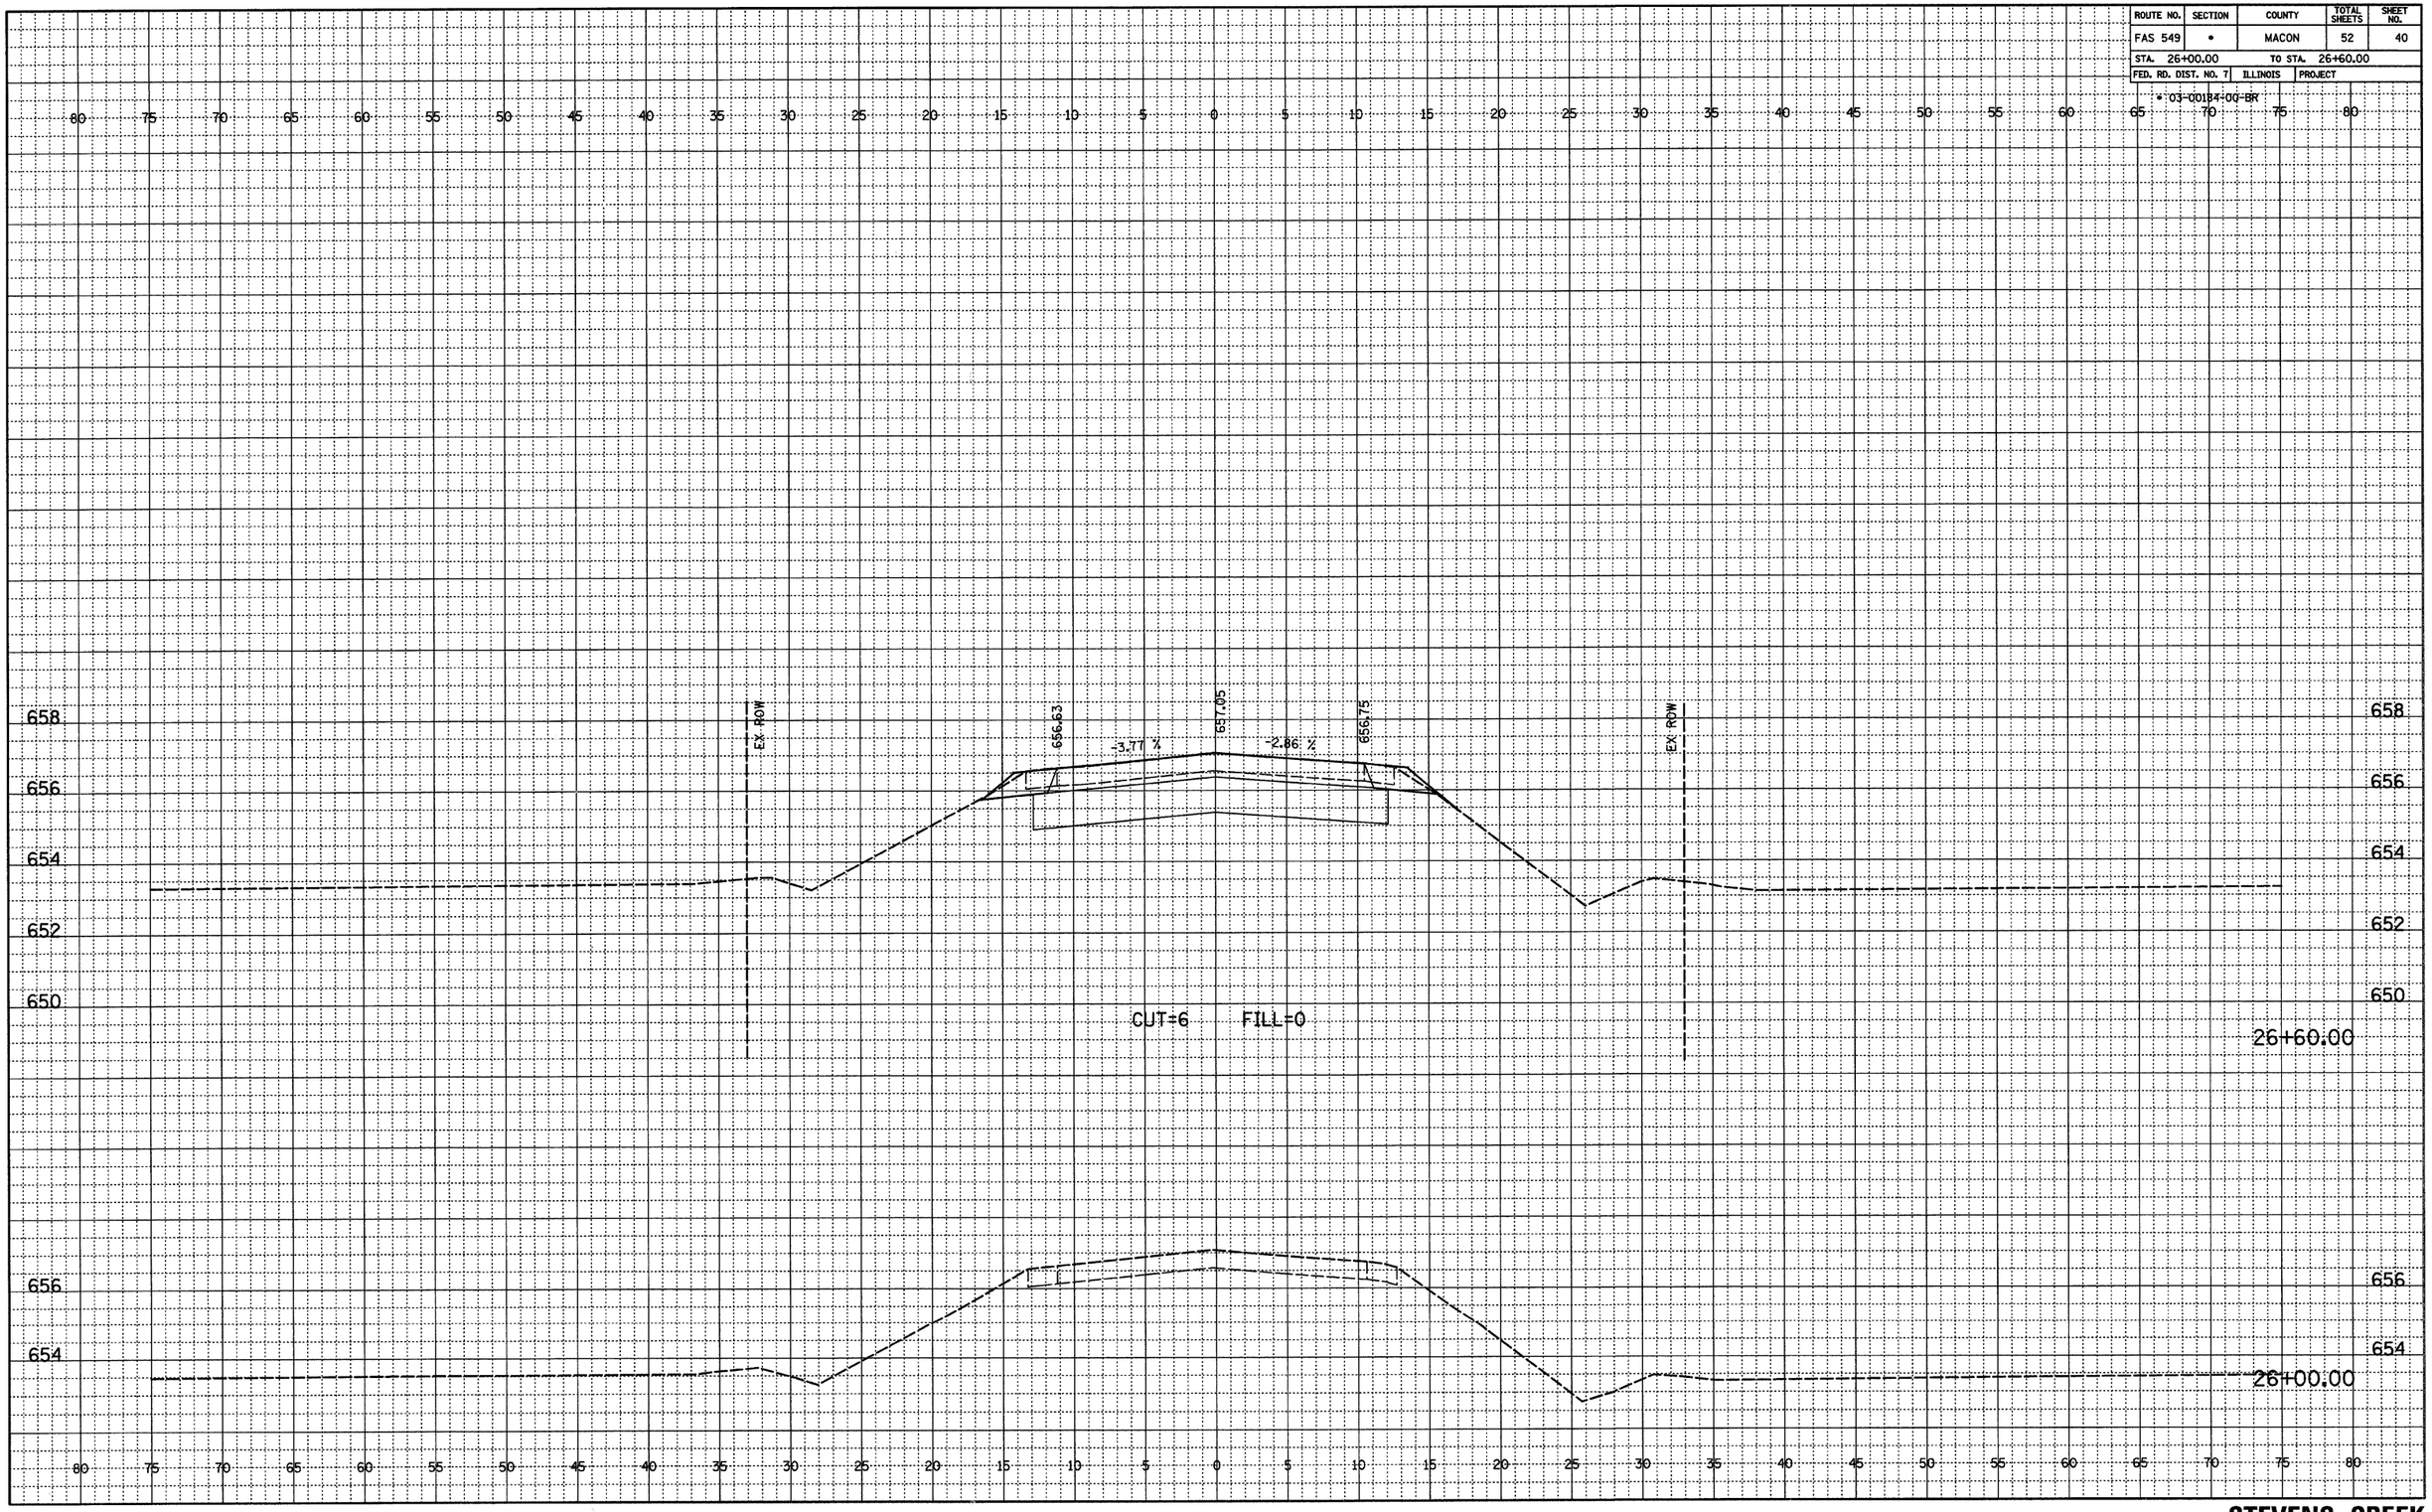

FINAL	BY	DATE
SURVEYED		
PLOTTED		
ALIGN. & GRADE CHECKED		
R.O.W. CHECKED		
NOTEBOOK NO.		

ORIGINAL	BY	DATE
SURVEYED		
PLOTTED		
GRADES CHECKED		
BRIDGE NOTES		
STRUCTURE NOTATIONS CHK'D		
NOTEBOOK NO.		

STEVENS CREEK