CONTRACT NO. 95609

ROUTE NO.	SECTION	COUNTY	TOTAL SHEETS	SHEET NO.
FAS 549	*	MACON	52	52
STA. 34+60.00		TO STA. 35+00.00		
FED. RD. DIST. NO. 7	ILLINOIS	PROJECT		

* 03-00184-00-BR

ORIGINAL	BY	DATE
SURVEYED		
PLOTTED		
GRADES CHECKED		
NOTEBOOK ALIGNMENT CHECKED		
NO.____ R/W STAKED		
STRUCTURE NOTATIONS CHK'D		

FINAL	BY	DATE
SURVEYED		
PLOTTED		
ALIGNMENT CHECKED		
NOTEBOOK R/W STAKED		
NO.____		

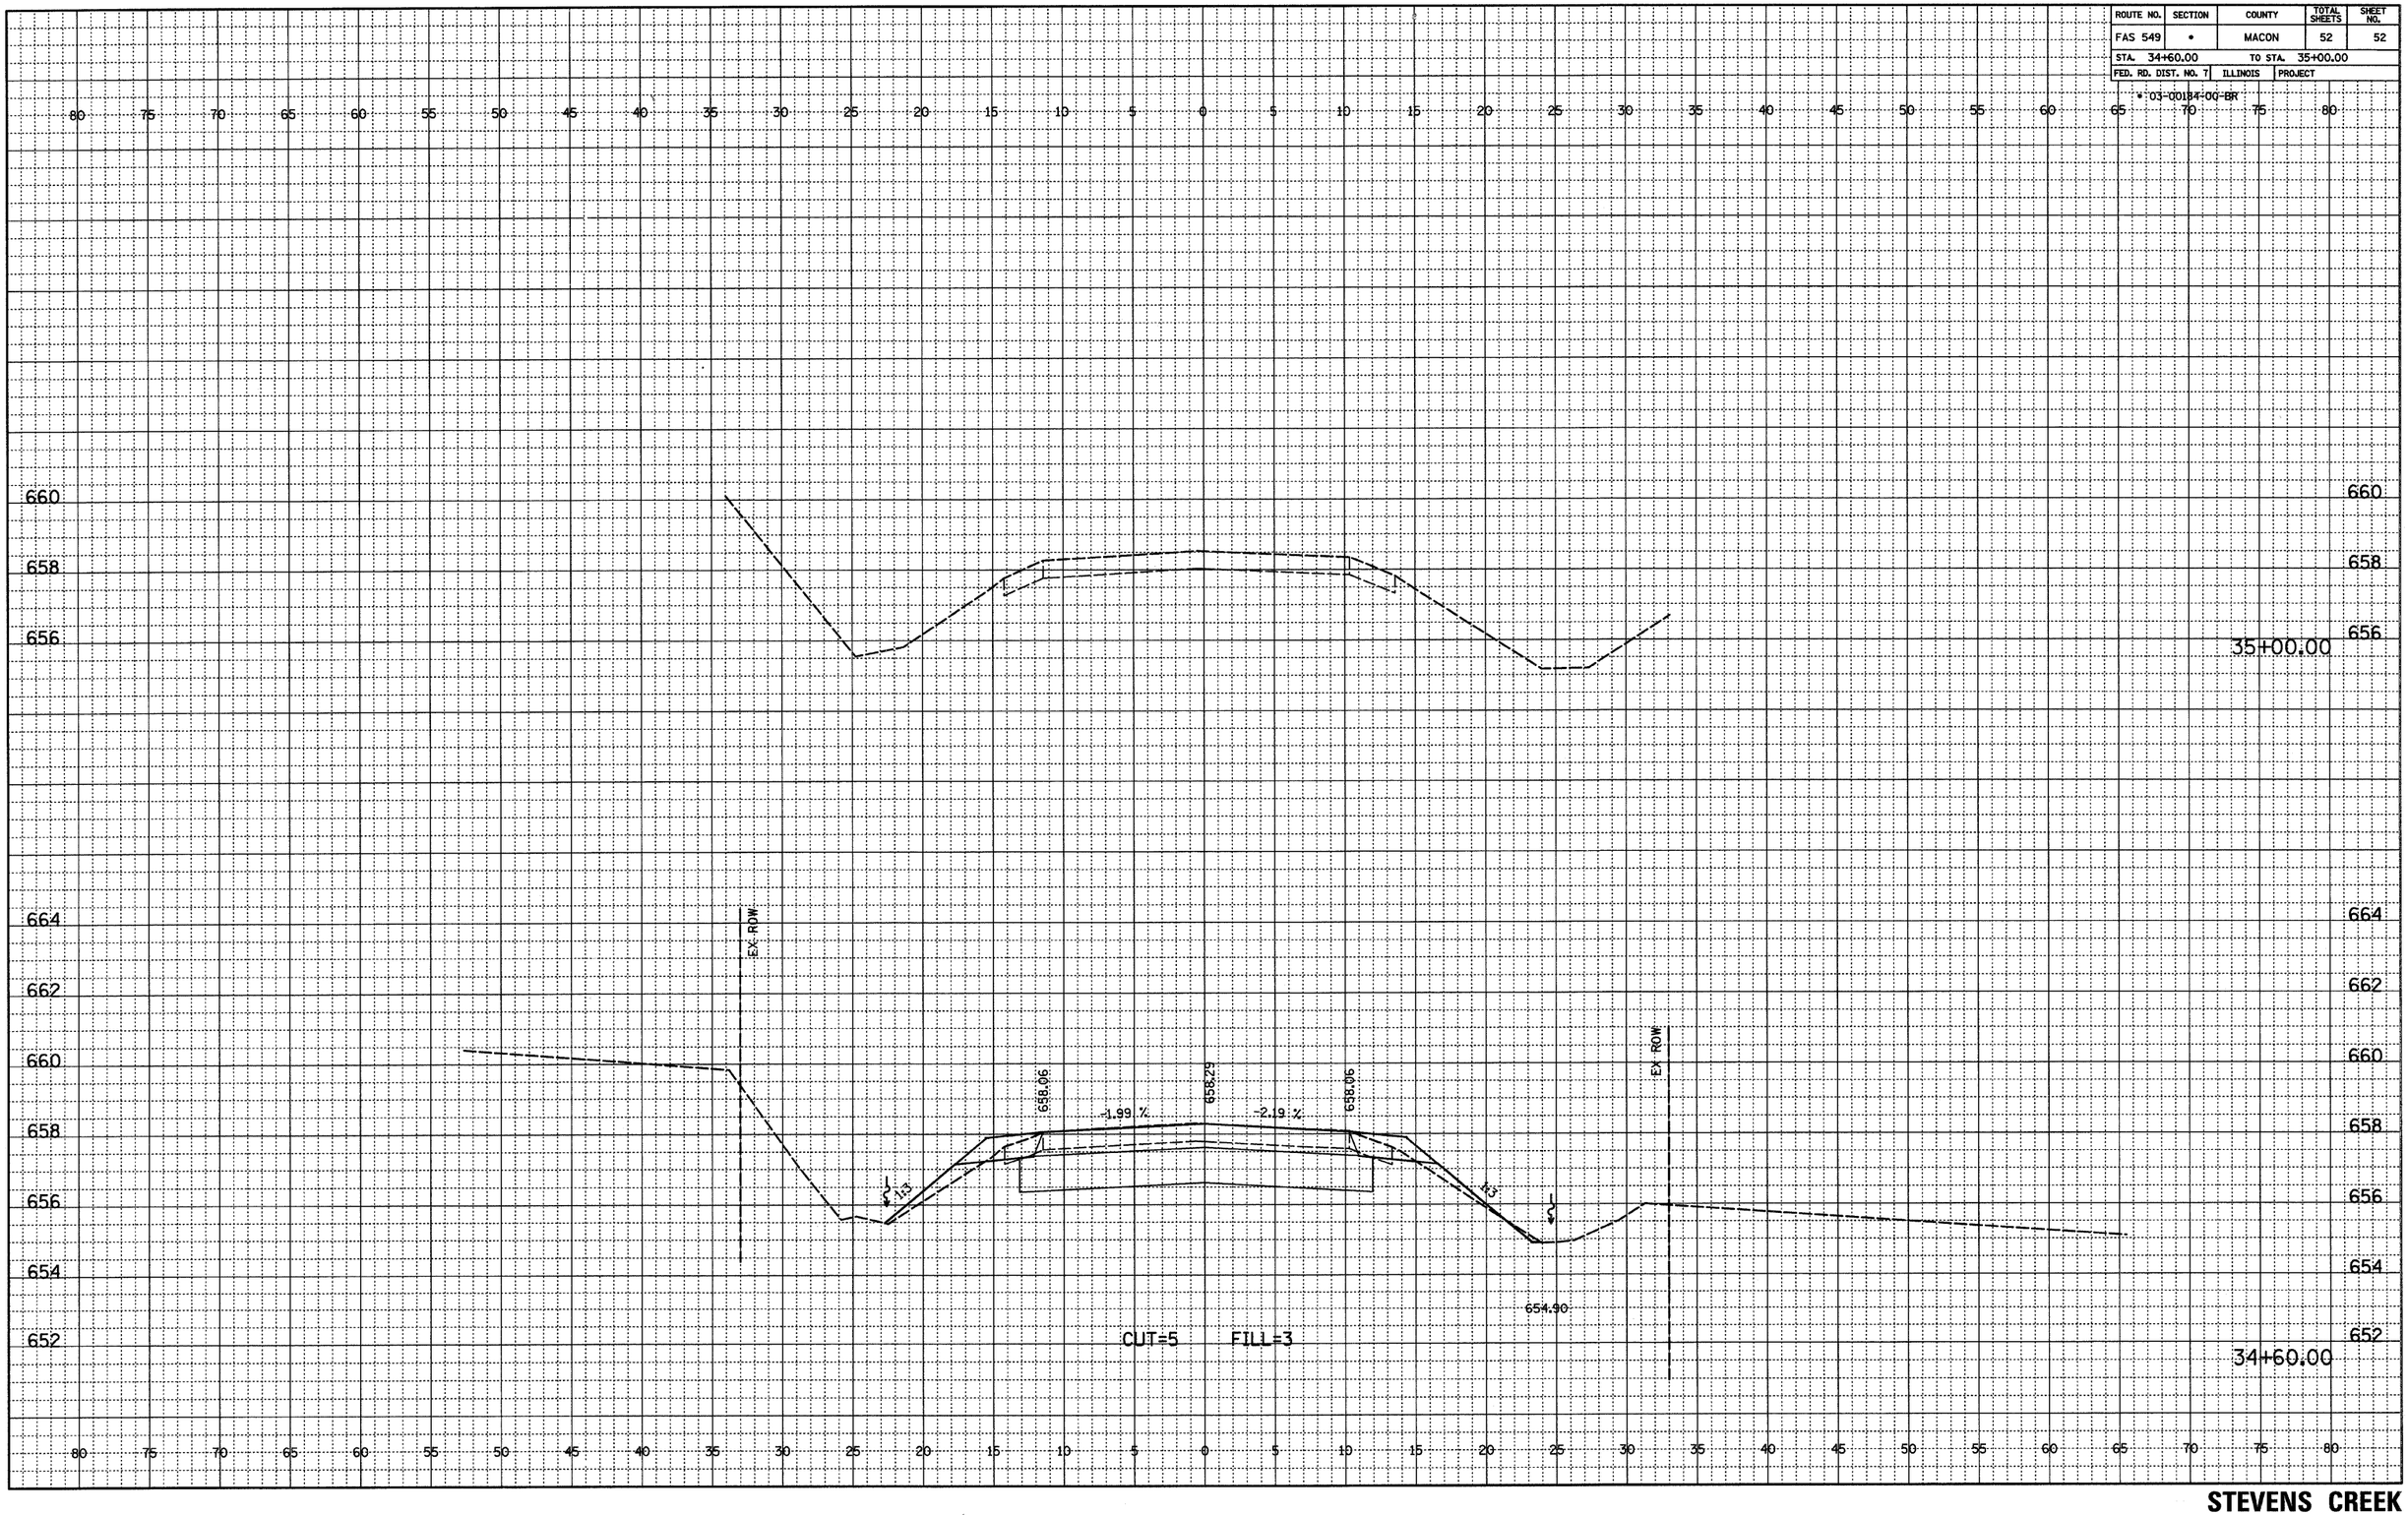

STEVENS CREEK