ROUTE	SECTION	CITY	TOTAL SHEETS	SHEET NO.
F.A.U. 8526	09-00053-00-PV	FLORA	25	9
CONTRACT NO. 95611		ILLINOIS	PROJECT M-ARA-5023(010)	

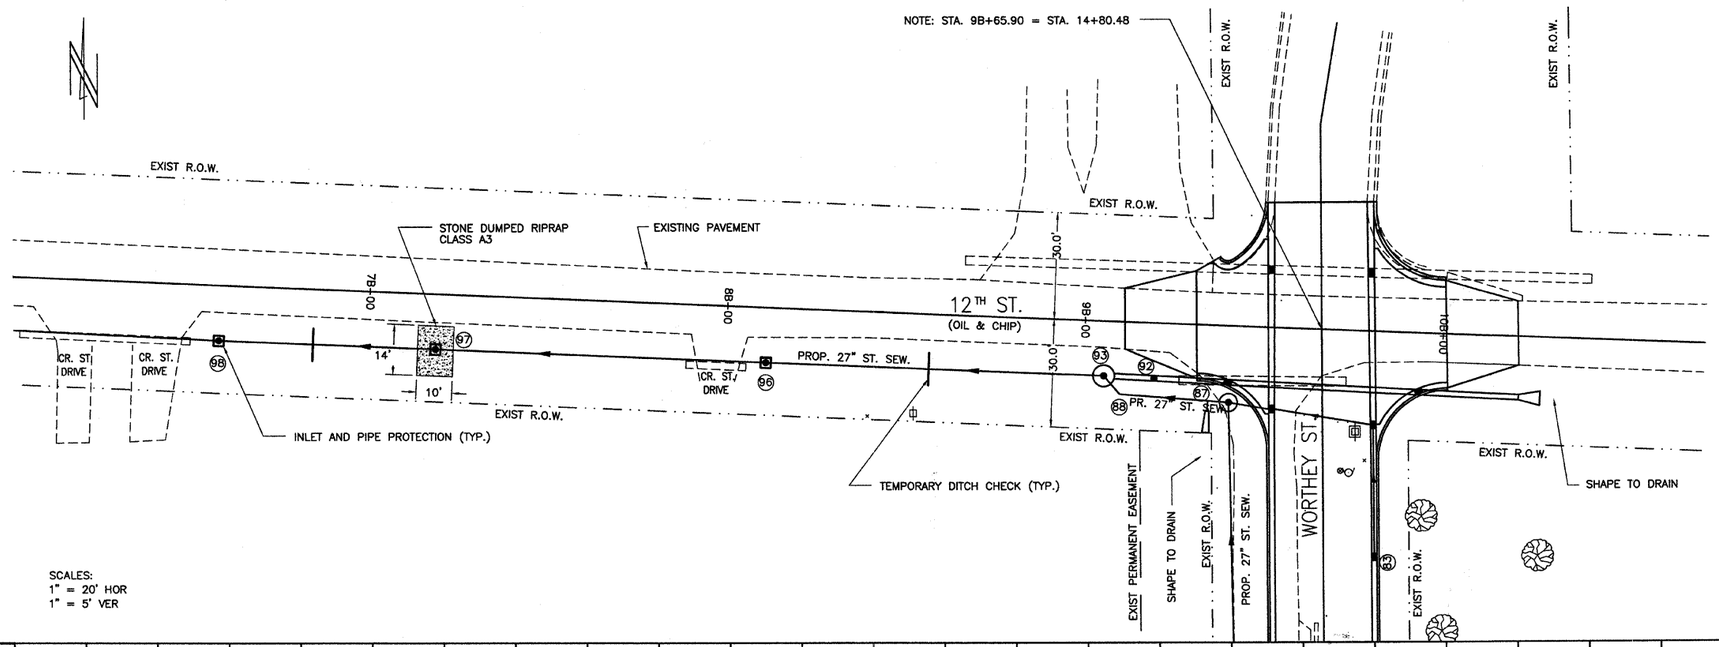

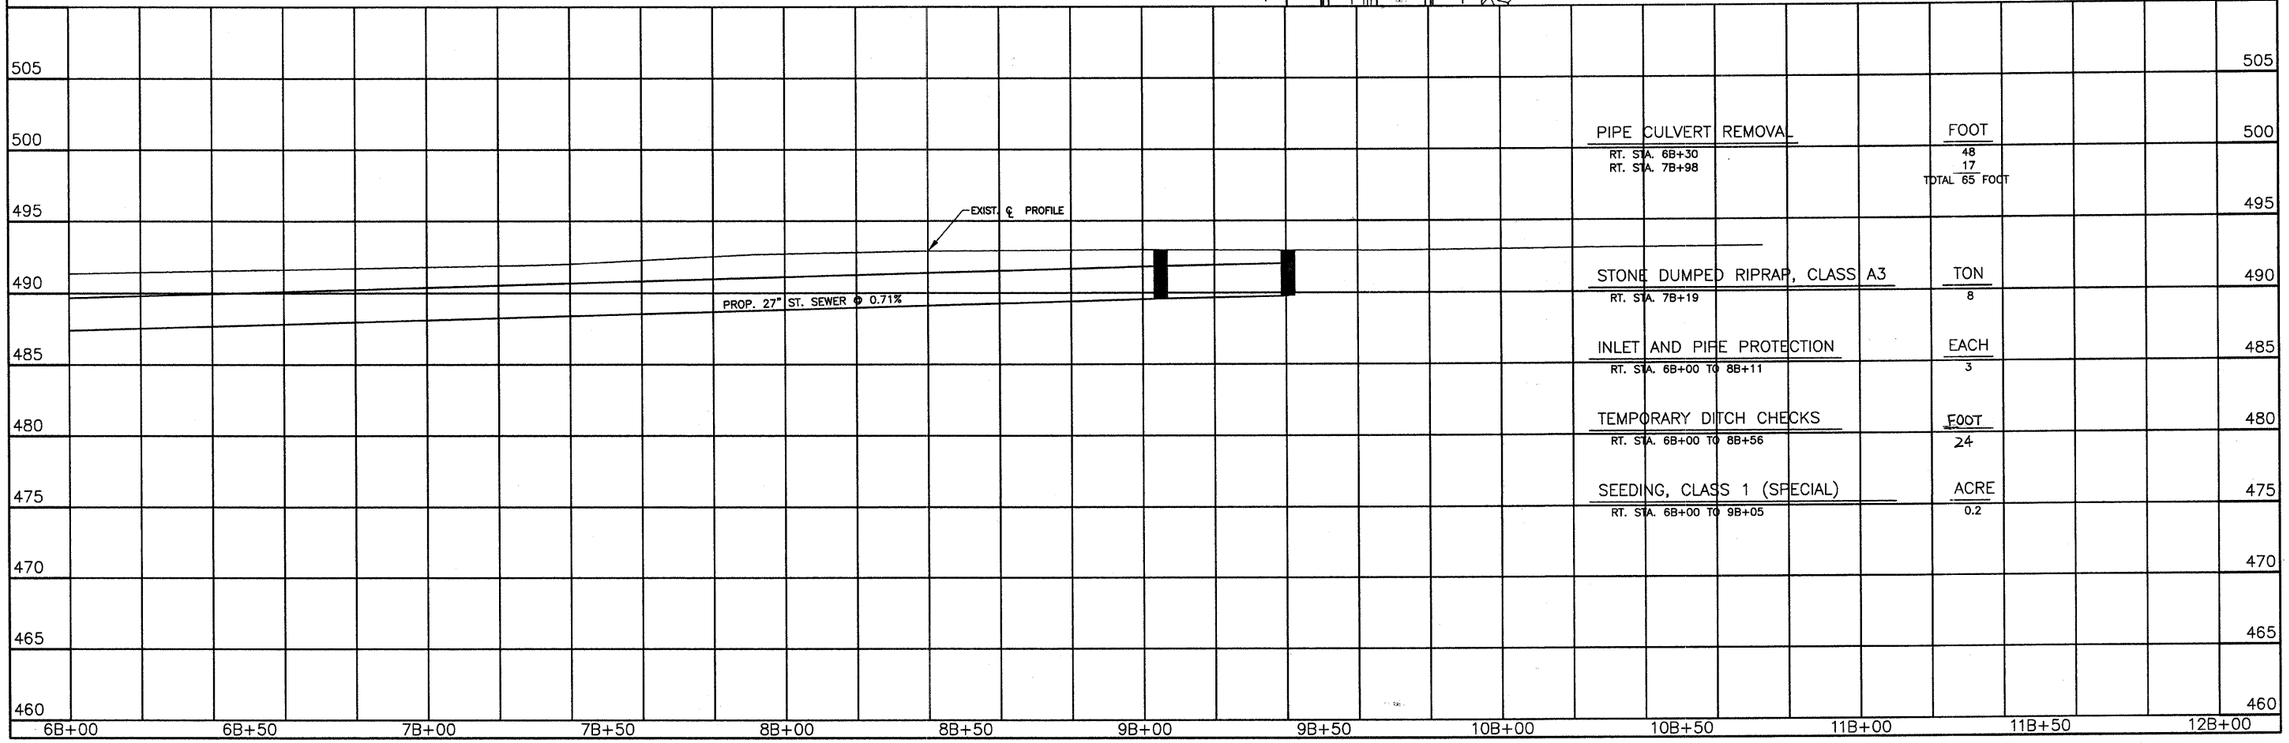

PIPE CULVERT REMOVAL RT. STA. 6B+30 RT. STA. 7B+98	FOOT 48 17 TOTAL 65 FOOT	
STONE DUMPED RIPRAP, CLASS A3 RT. STA. 7B+19	TON 8	
INLET AND PIPE PROTECTION RT. STA. 6B+00 TO 8B+11	EACH 3	
TEMPORARY DITCH CHECKS RT. STA. 6B+00 TO 8B+56	FOOT 24	
SEEDING, CLASS 1 (SPECIAL) RT. STA. 6B+00 TO 9B+05	ACRE 0.2	