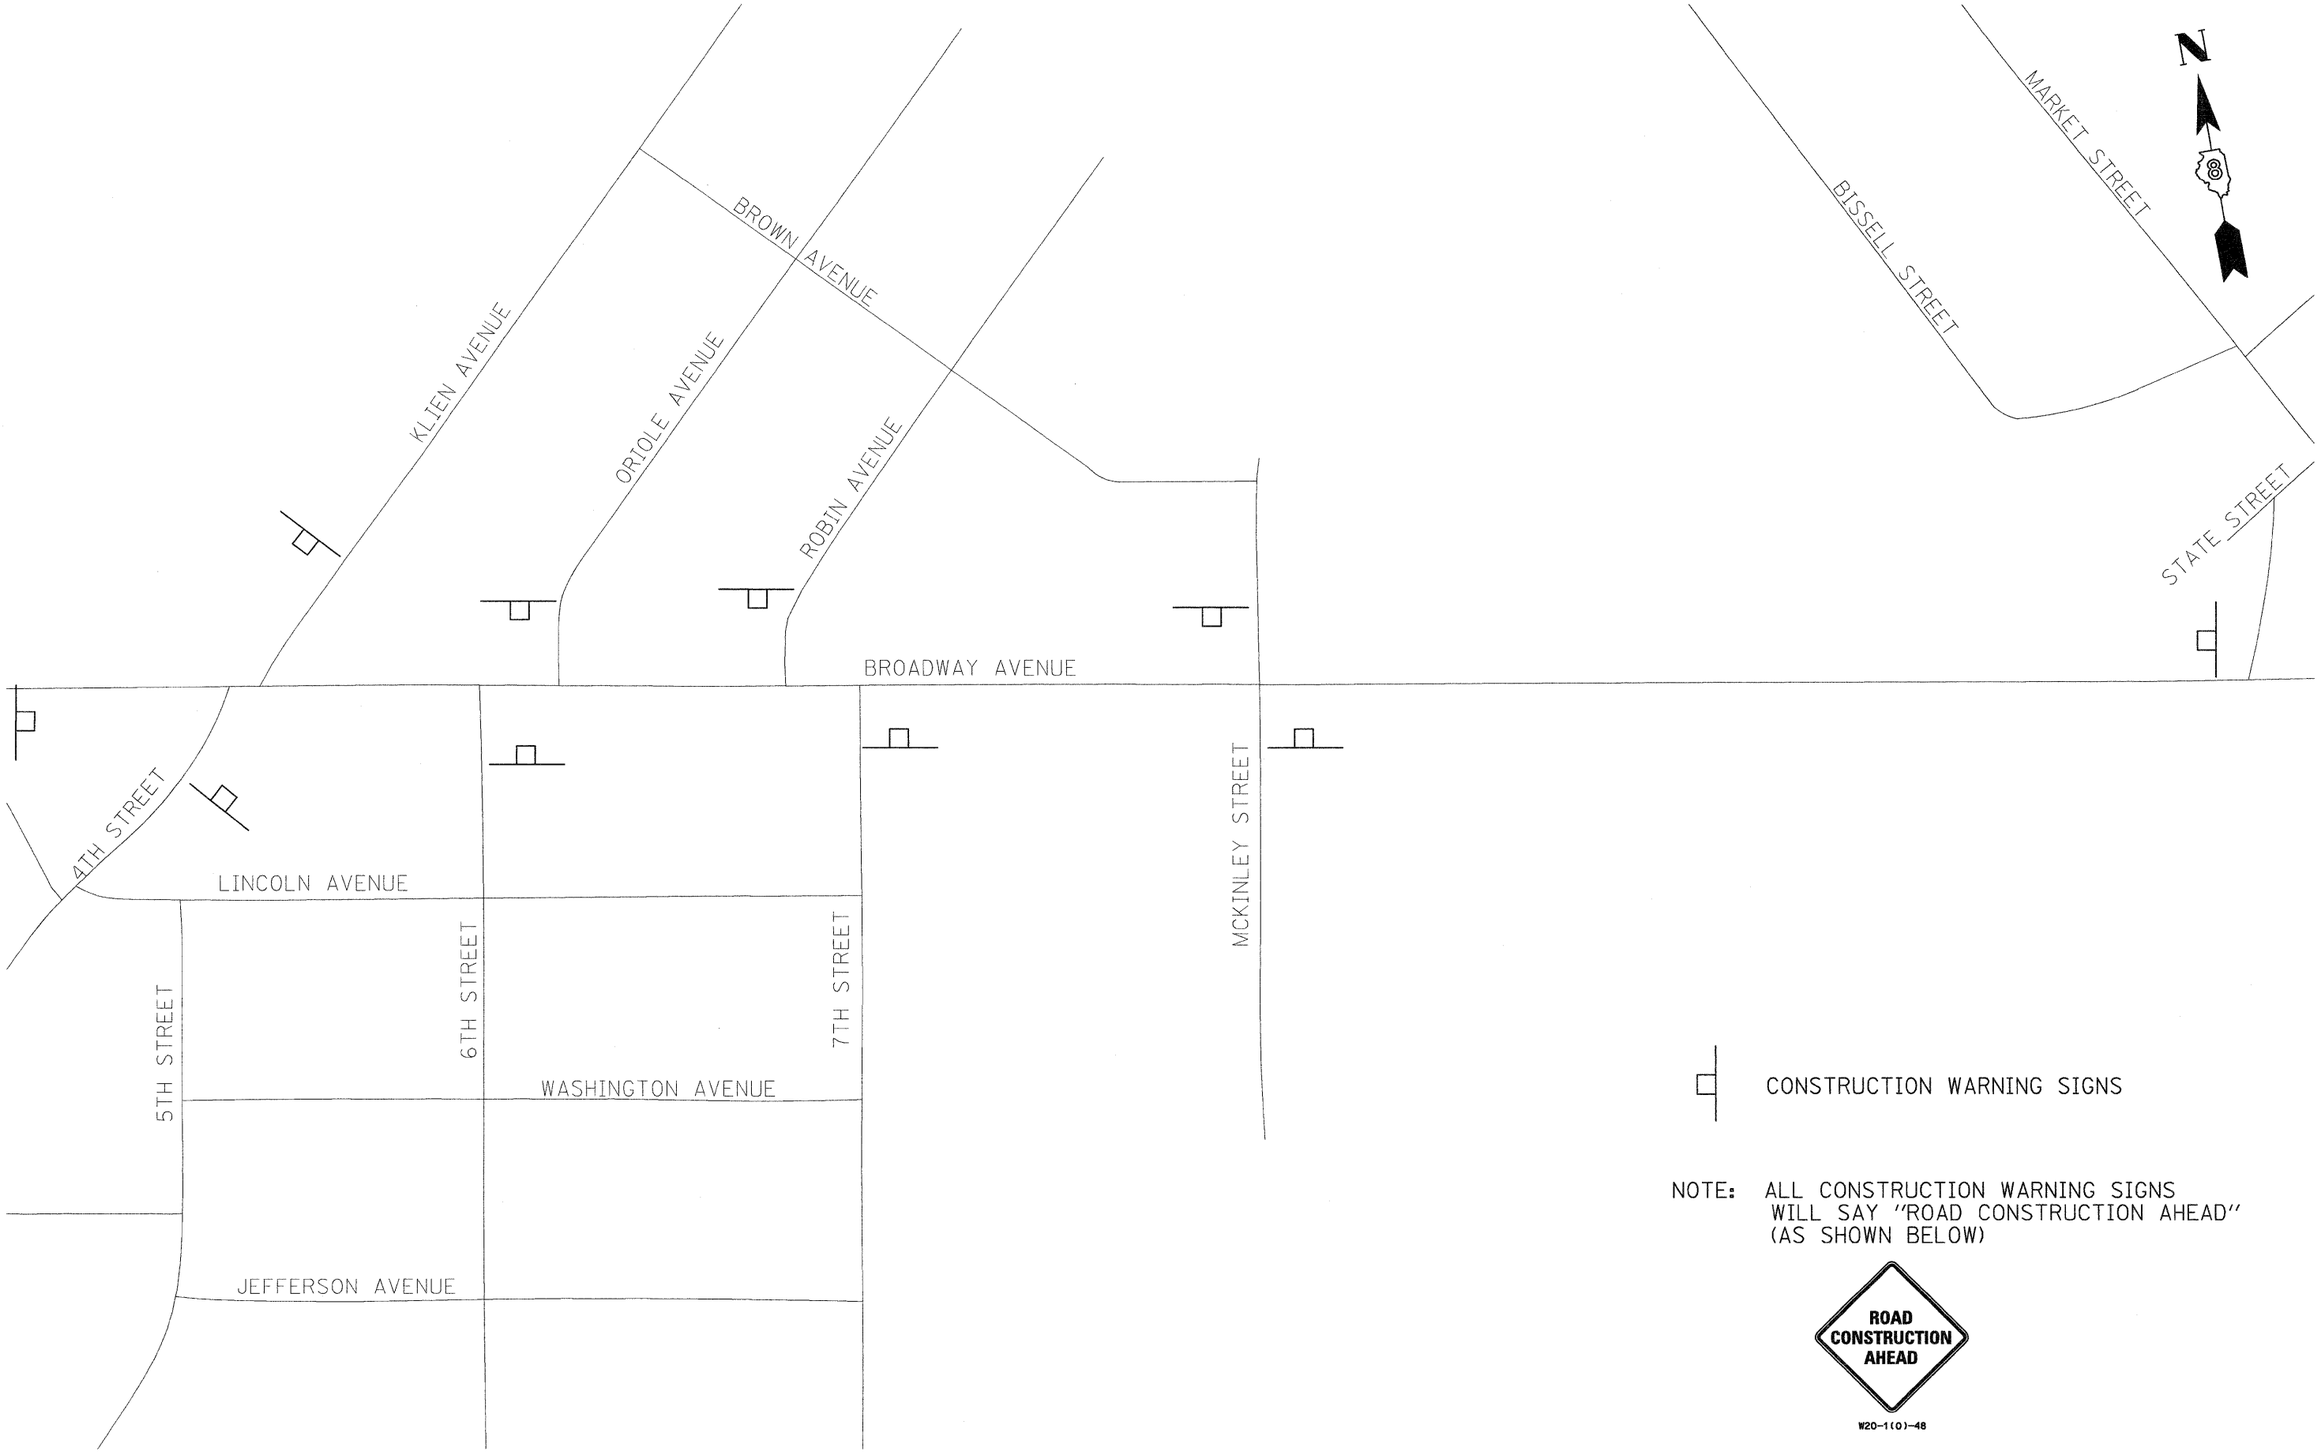

FILE NAME = $FILEL$	USER NAME = ike	DESIGNED - BFK	REVISED -	CITY OF VENICE BROADWAY AVENUE	ADVANCED WARNING			F.A.U. RTE.	SECTION	COUNTY	TOTAL SHEETS	SHEET NO.
		DRAWN - JDH	REVISED -					9097	09-00048-00-RS	MADISON	24	20
	PLOT SCALE = $SCALE$	CHECKED - BFK	REVISED -							CONTRACT NO. 97417		
	PLOT DATE = 12/3/2009	DATE - 4/22/09	REVISED -		SCALE: N.T.S.	SHEET NO. 1 OF 1 SHEETS	STA. TO STA.	FED. ROAD DIST. NO.	ILLINOIS	FED. AID PROJECT		