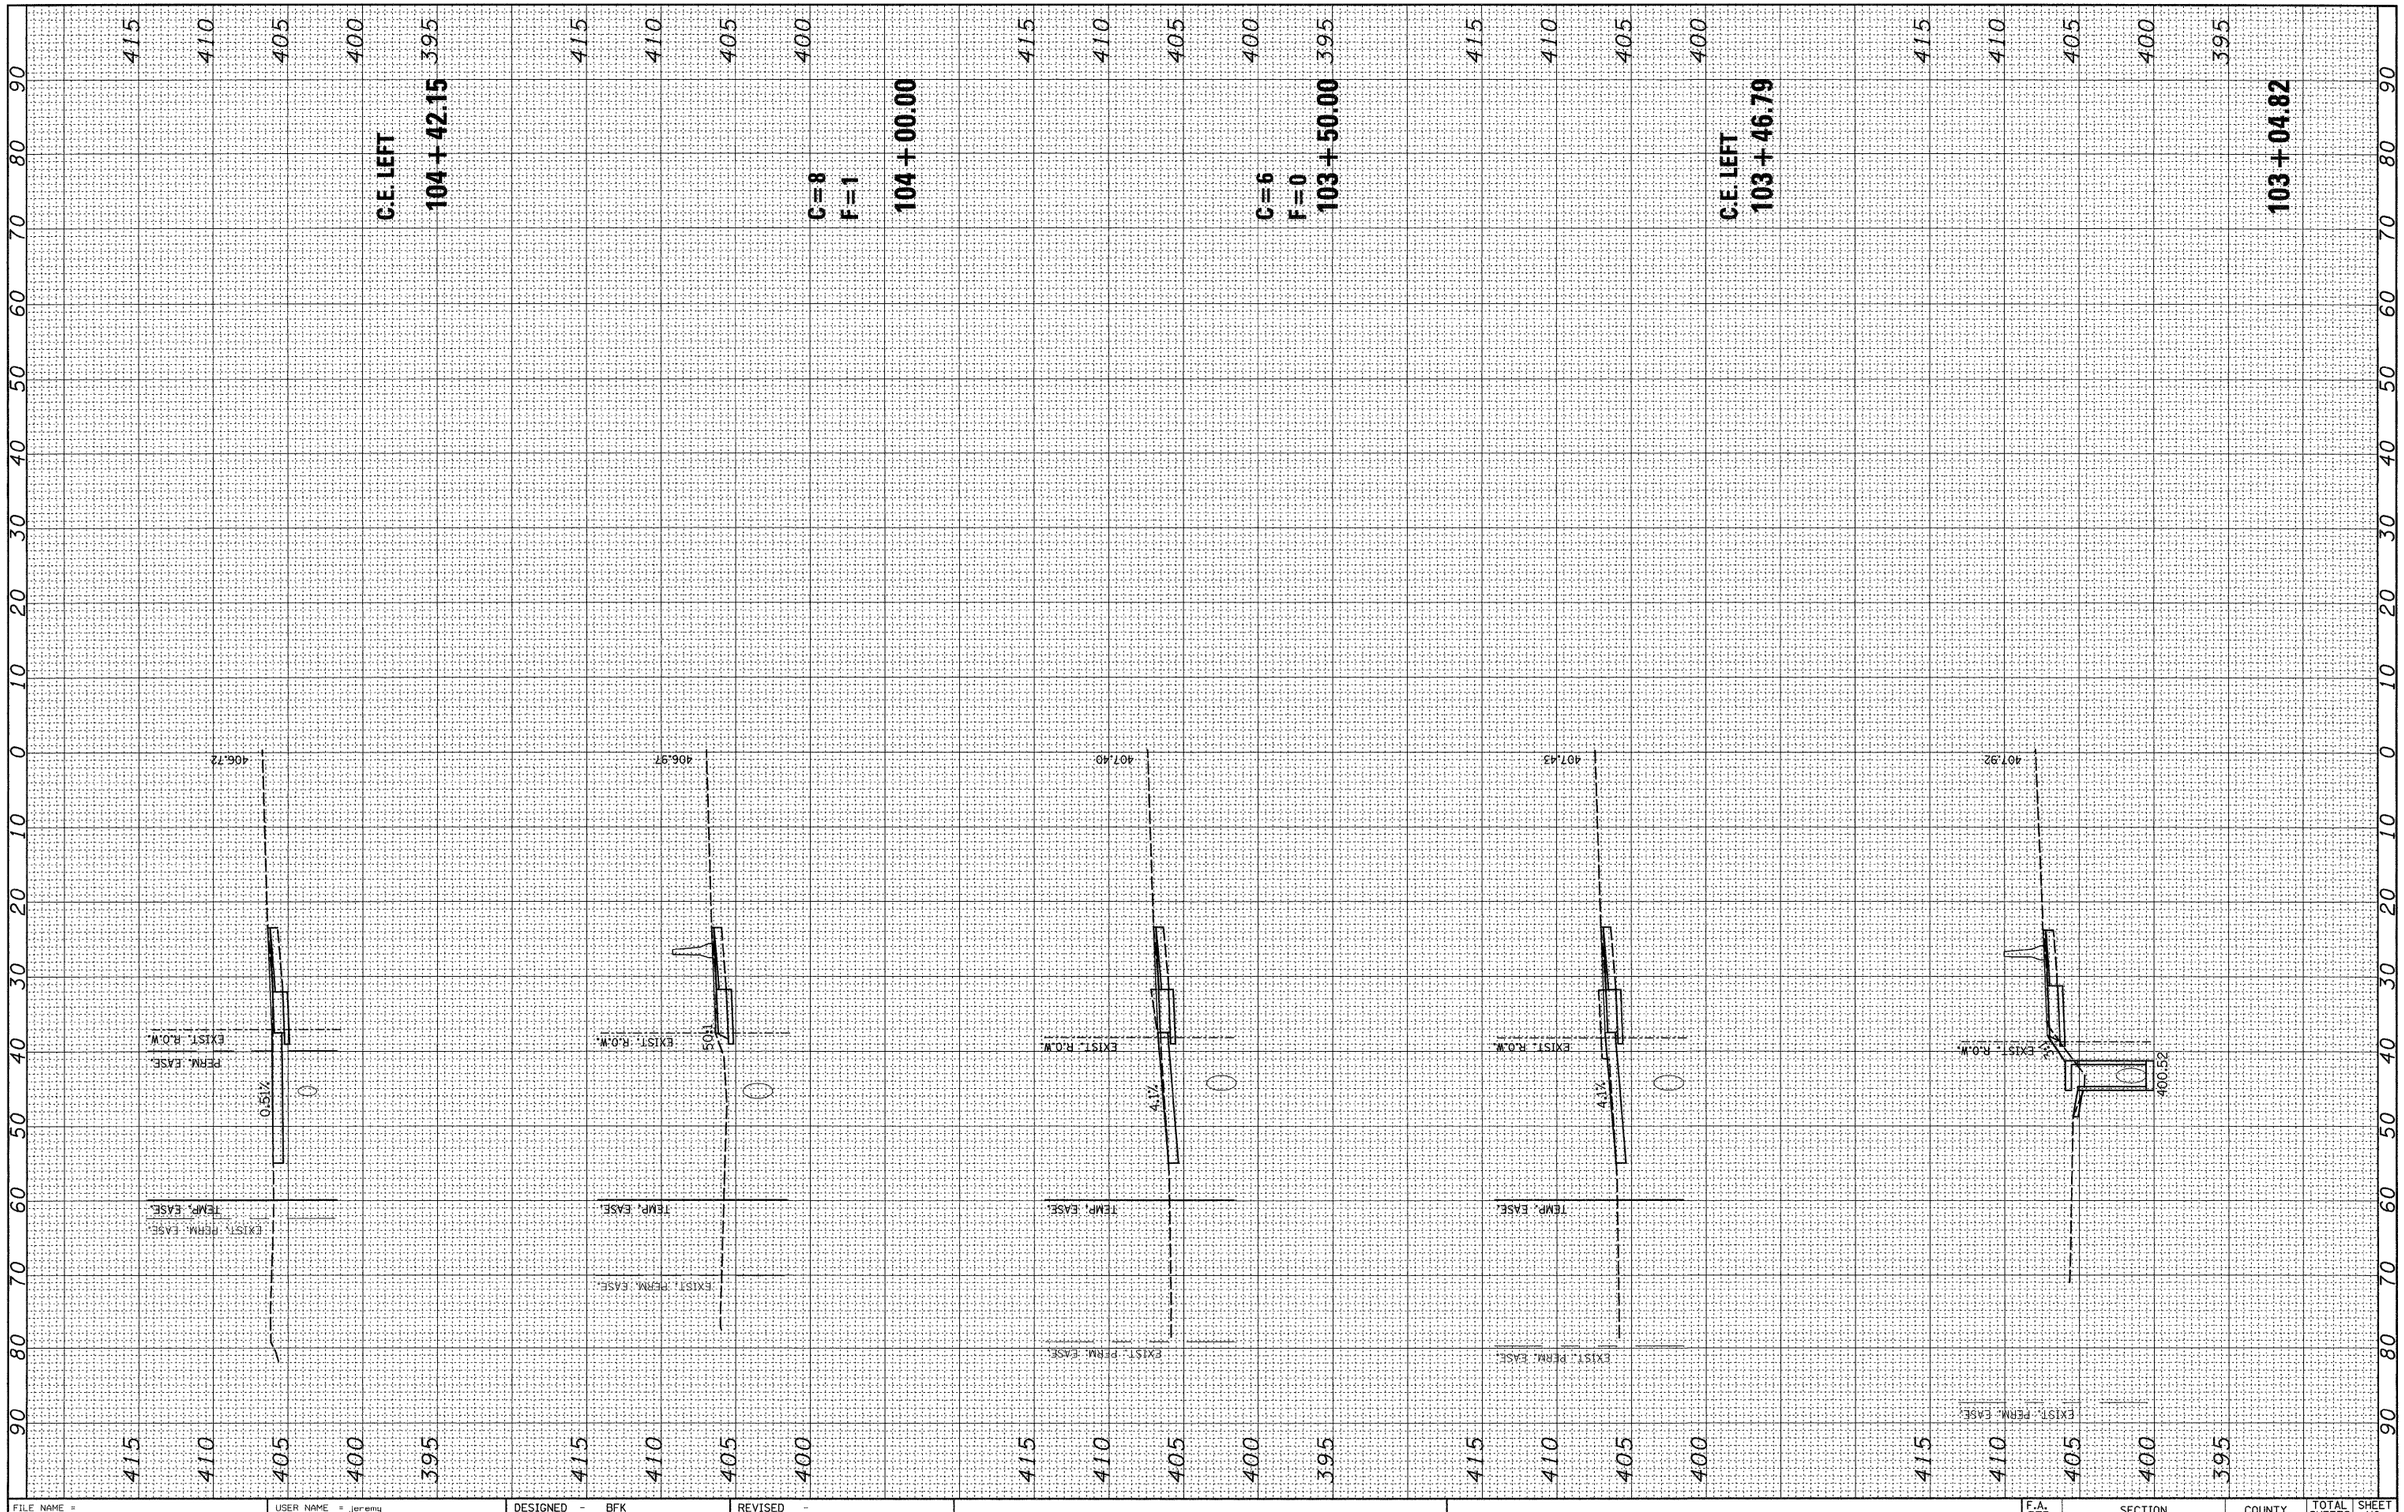

FINAL SURVEY		BY	DATE
NOTE BOOK	SURVEYED		
	PLOTTED		
	TEMPLATE		
	AREAS		
NO.	AREAS CHECKED		

ORIGINAL SURVEY		BY	DATE
NOTE BOOK	SURVEYED		
	PLOTTED		
	TEMPLATE		
	AREAS		
NO.	AREAS CHECKED		

FILE NAME = xs_Ohio PLOT	USER NAME = jeremy	DESIGNED - BFK	REVISED -
		DRAWN - BFK	REVISED -
	PLOT SCALE = $SCALE$	CHECKED - BFK	REVISED -
	PLOT DATE = 12/18/2009	DATE -	REVISED -

STATE OF ILLINOIS
DEPARTMENT OF TRANSPORTATION

OHIO AVENUE PEDESTRIAN WALKWAY

SCALE: | SHEET NO. OF SHEETS | STA. 103+04.82 TO STA. 104+42.15

F.A. RTE.	SECTION	COUNTY	TOTAL SHEETS	SHEET NO.
	09-00049-01 SW	ST. CLAIR	26	23
		CONTRACT NO. 97420		
		ILLINOIS FED. AID PROJECT		