
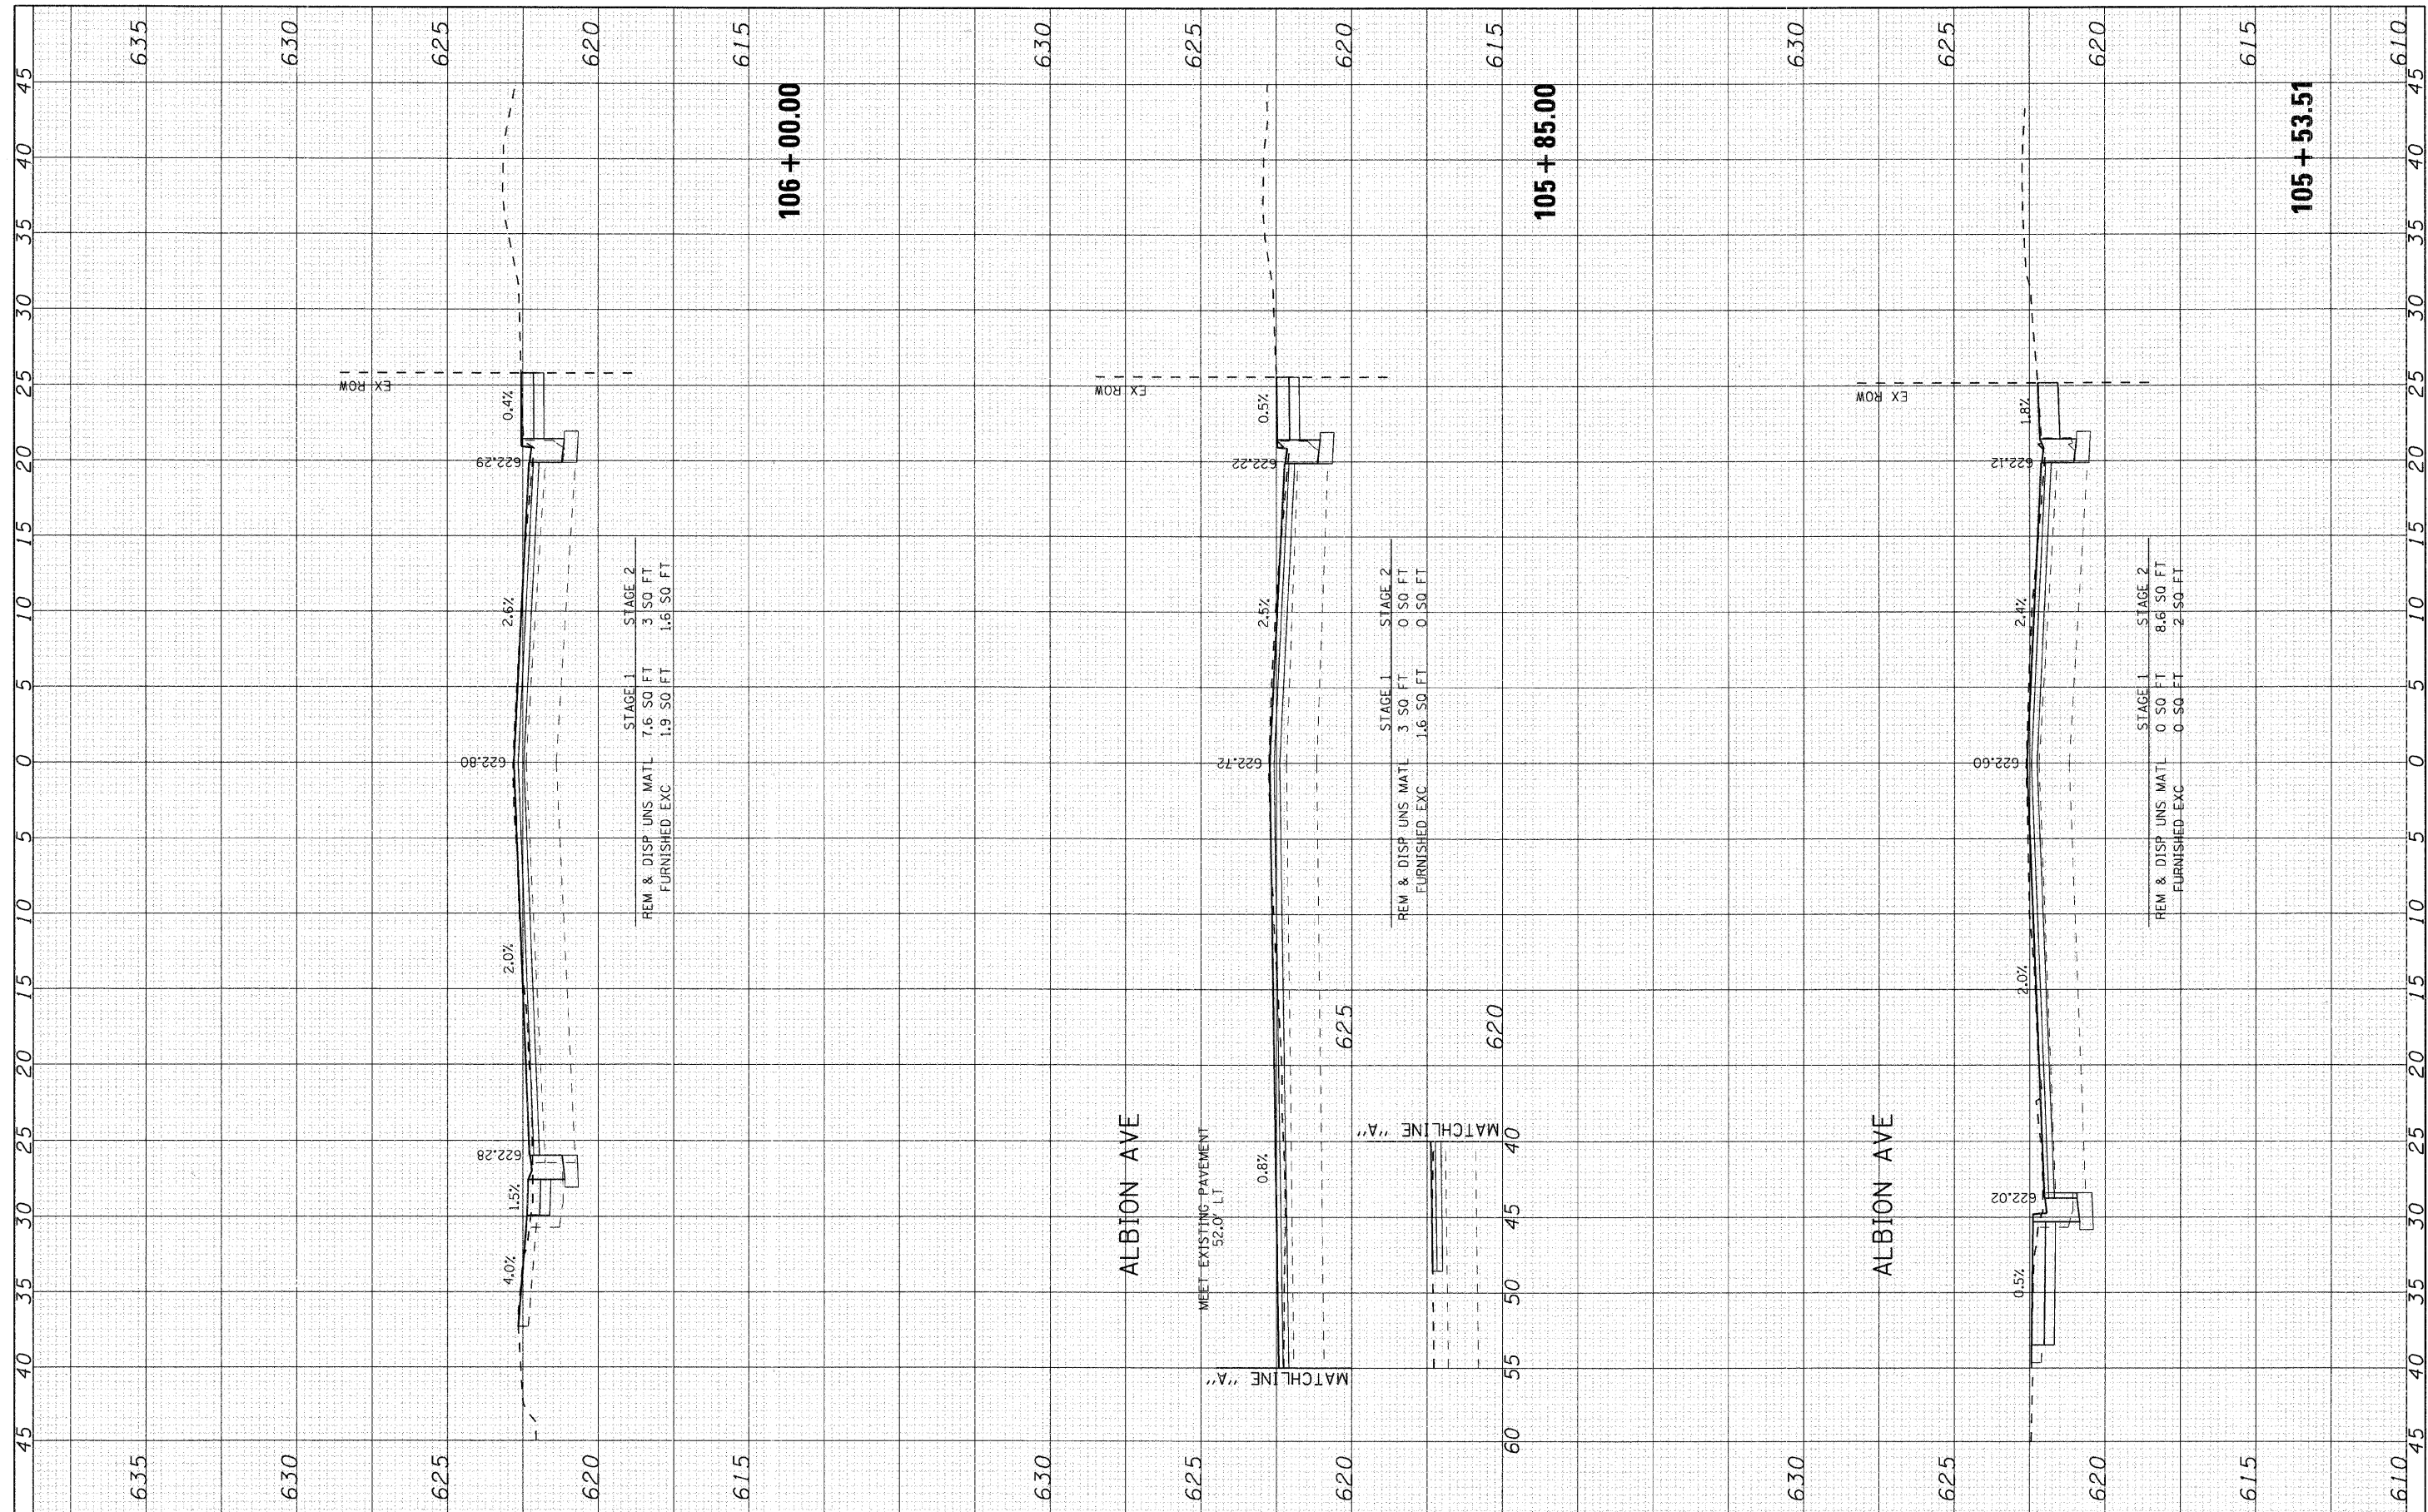


ORIGINAL SURVEY	SURVEYED		BY	DATE
NOTE BOOK	PLOTTED			
	TEMPLATE			
	AREAS			
NO.	AREAS CHECKED			

[illegible]

FINAL	SURVEYED	BY	DATE
NO.	NOTE BOOK	NO.	NO.
	NO.	NO.	NO.

ORIGINAL	SURVEYED	BY	DATE
NO.	NOTE BOOK	NO.	NO.
	NO.	NO.	NO.

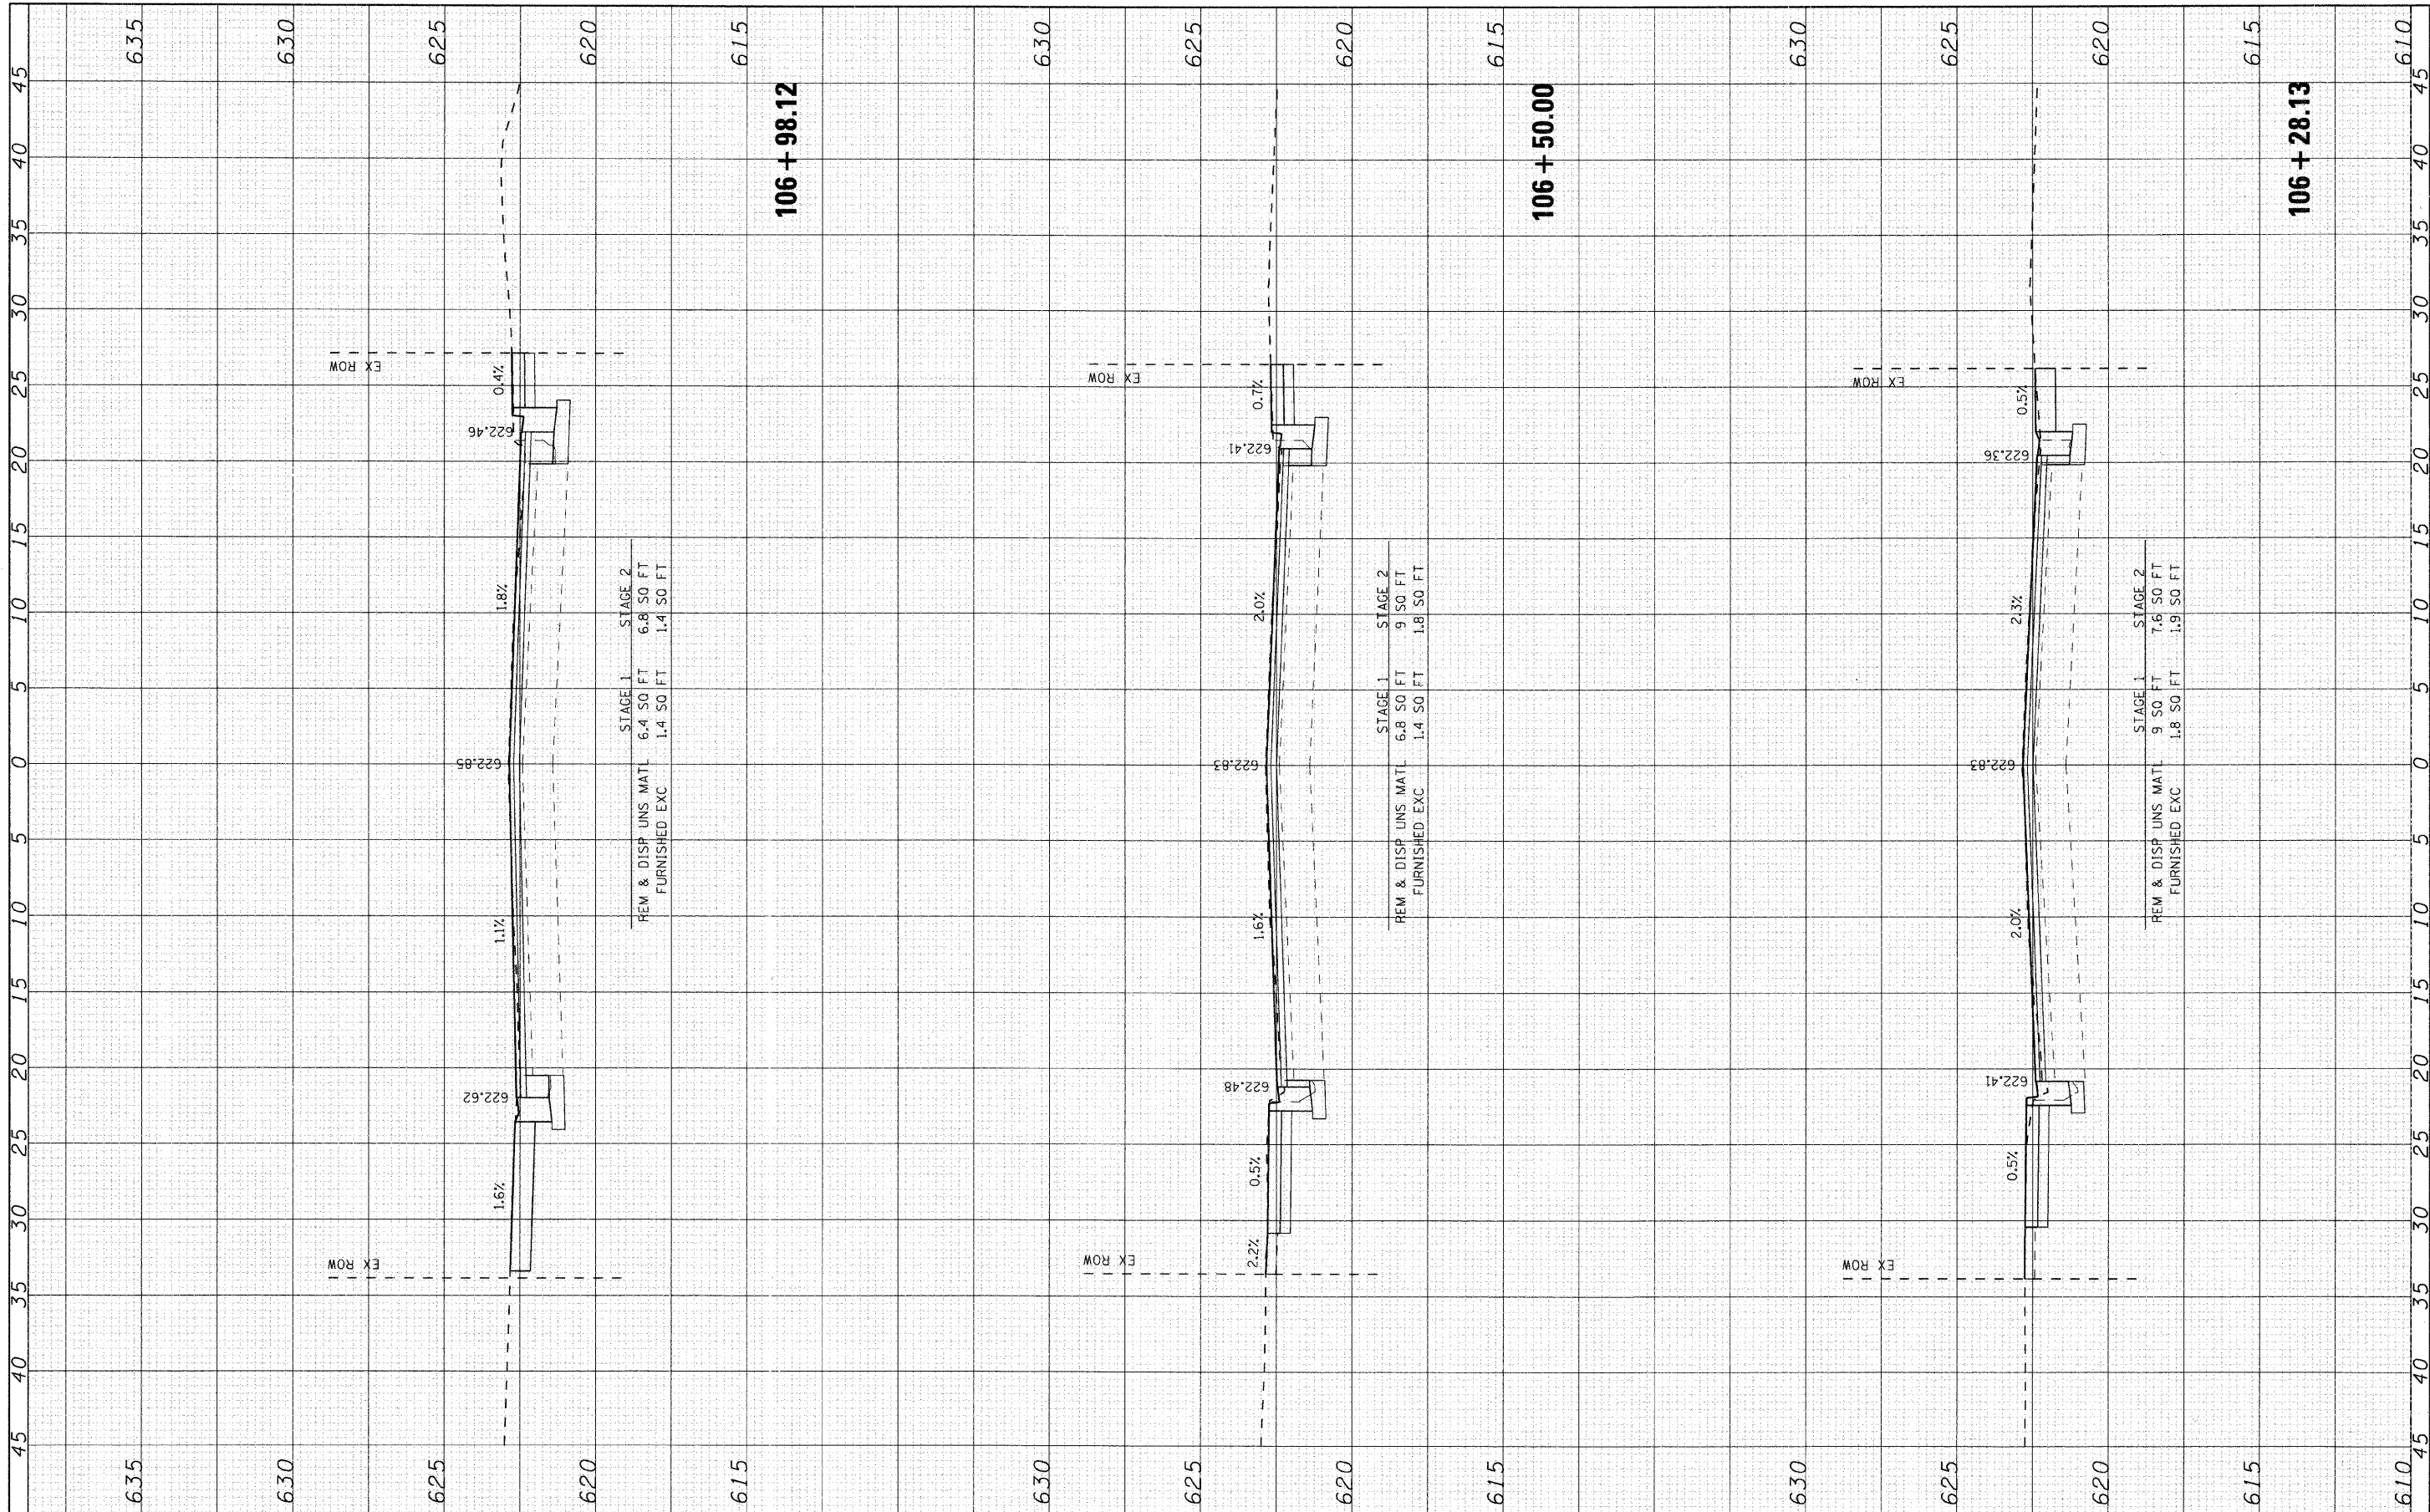

USER NAME = chartke	DESIGNED - CMH	REVISED -
PLOT SCALE = 5	DRAWN - CMH	REVISED -
PLOT DATE = 12/22/2008	CHECKED - JLP	REVISED -
	DATE - 12/16/08	REVISED -

VILLAGE OF NILES


MILWAUKEE AVENUE CROSS SECTIONS

SCALE: 5 SHEET NO. 3 OF 70 SHEETS STA. 106+28.13 TO STA. 106+98.12

F.A.U. RTE.	SECTION	COUNTY	TOTAL SHEETS	SHEET NO.
3513	08-00107-00-PV	COOK	169	102
FED. ROAD DIST. NO.	ILLINOIS FED. AID PROJECT	CONTRACT NO.		
		M - 8003(723)		

FINAL	SURVEYED	BY	DATE
SURVEY	BOOK		
NOTE BOOK	NO.		
AREAS CHECKED			

ORIGINAL	SURVEYED	BY	DATE
SURVEY	BOOK		
NOTE BOOK	NO.		
AREAS CHECKED			

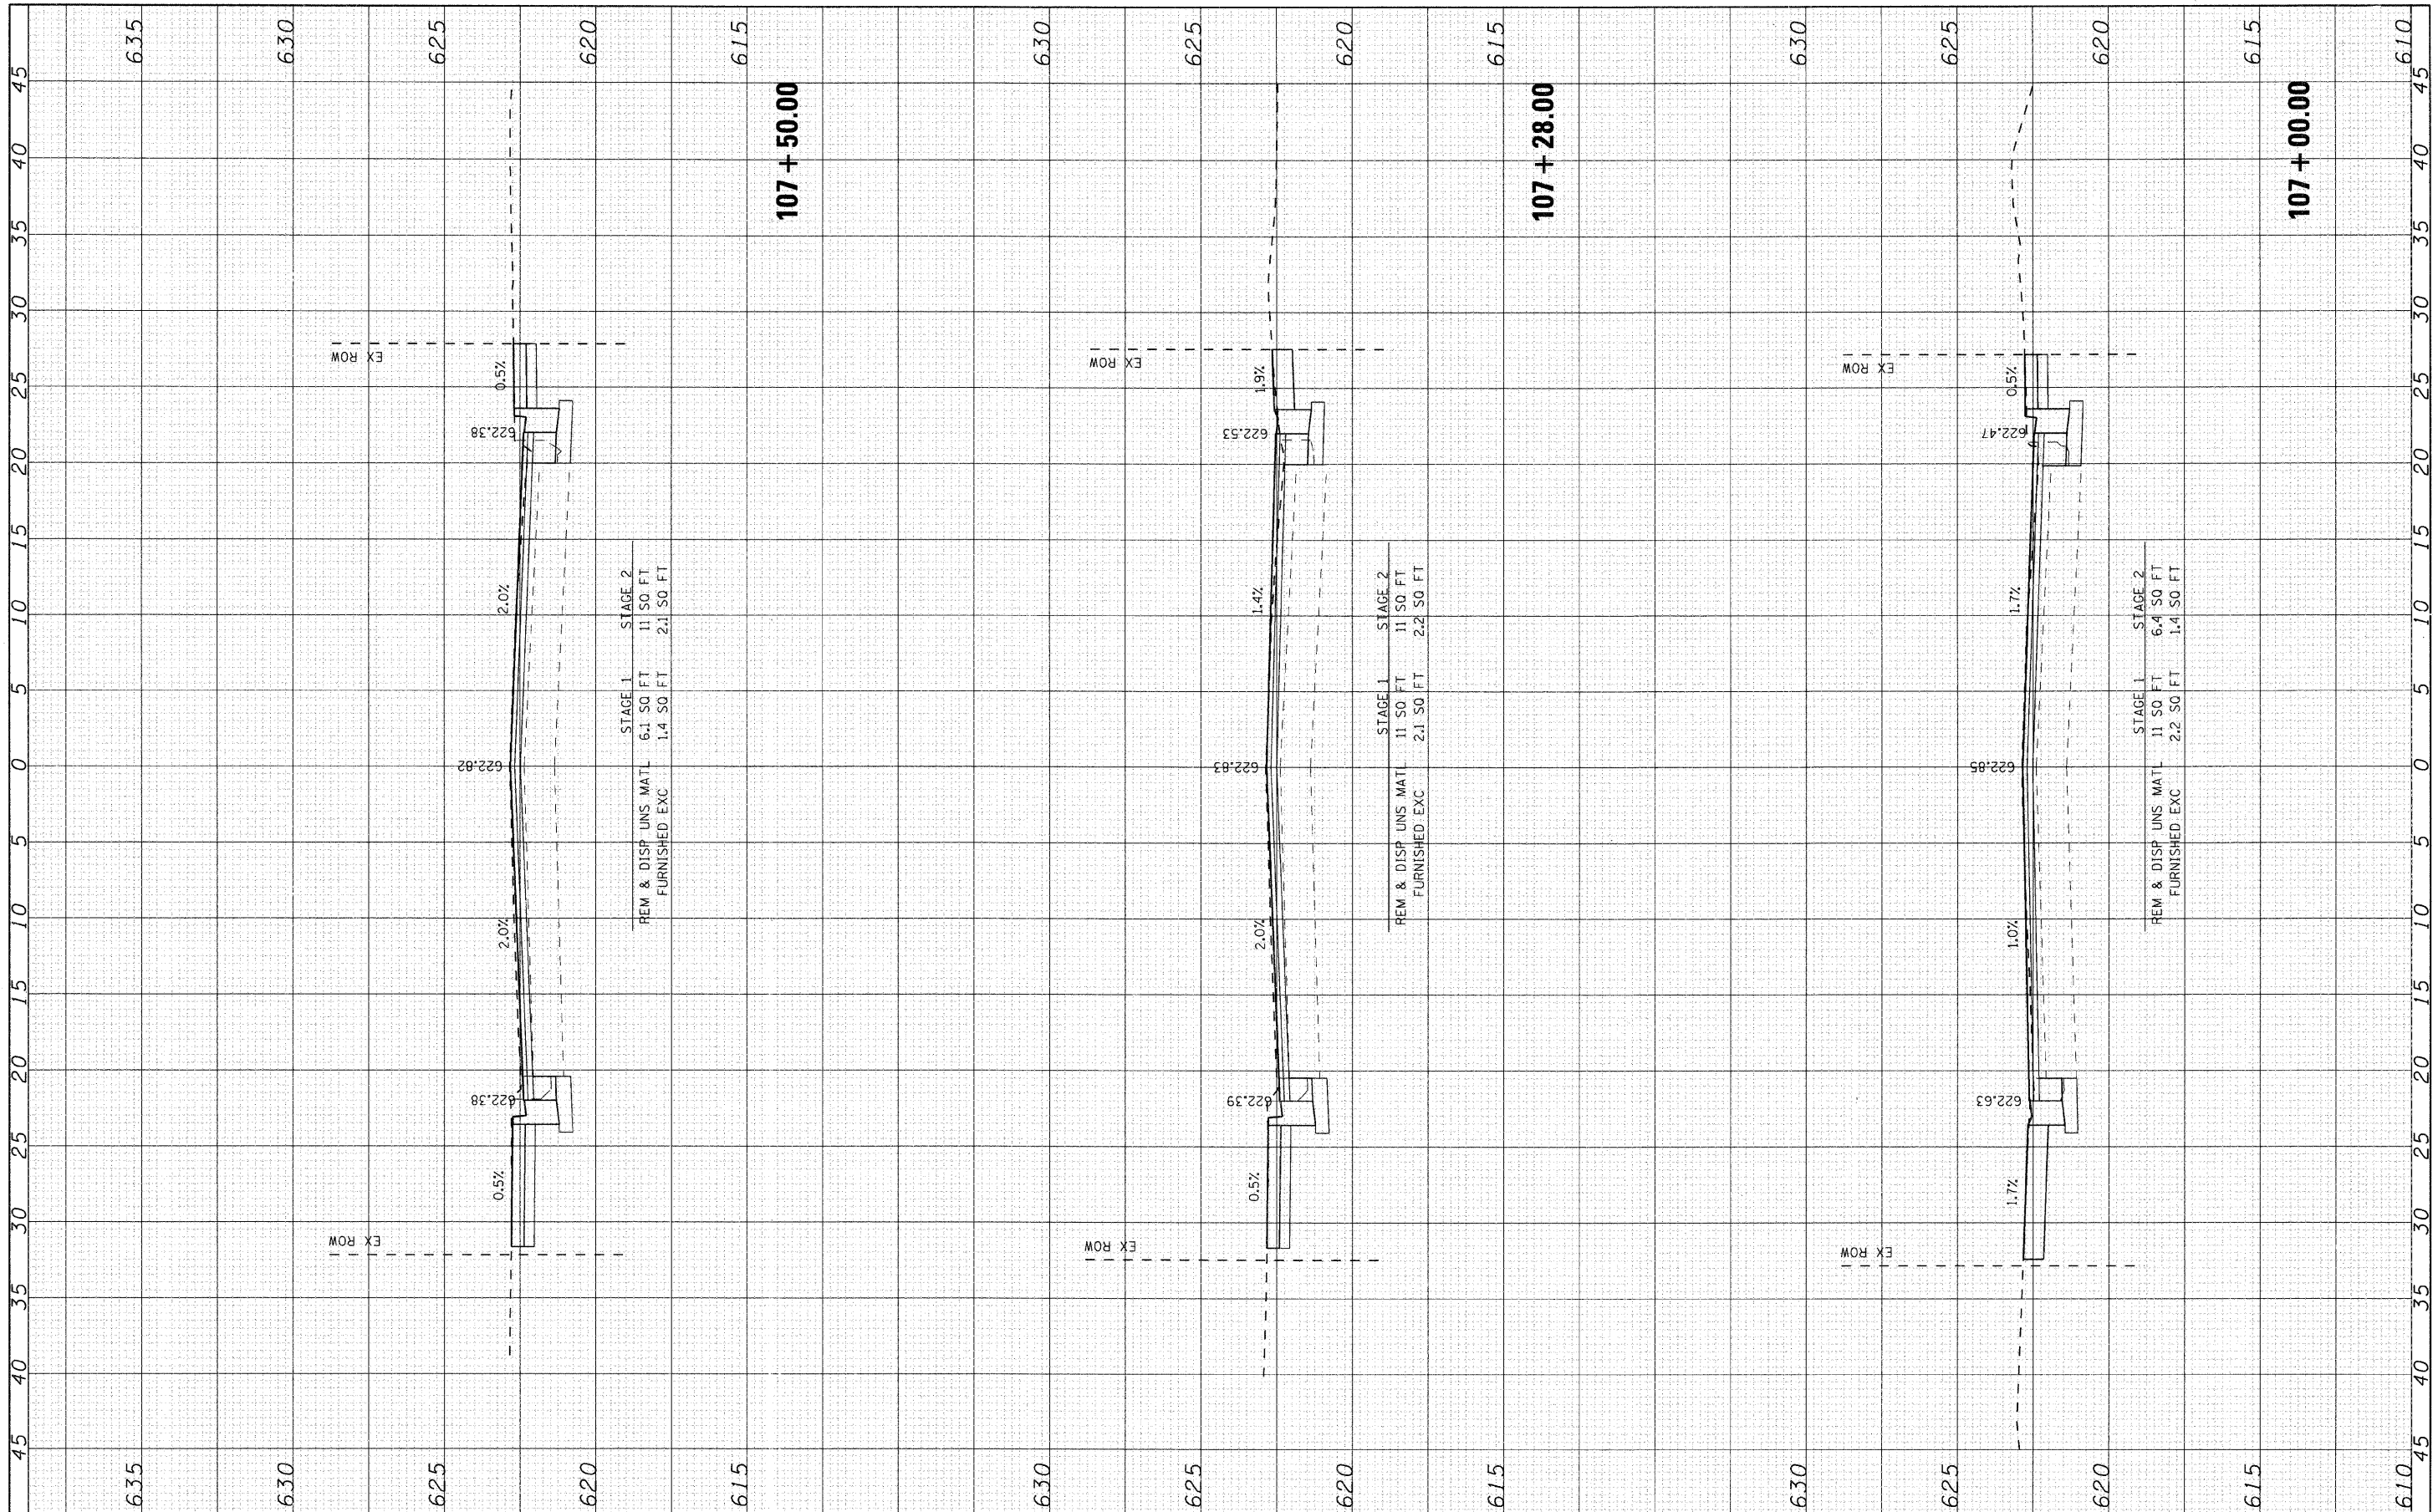

USER NAME = chartke	DESIGNED - CMH	REVISED -
PLOT SCALE = 5	DRAWN - CMH	REVISED -
PLOT DATE = 12/22/2008	CHECKED - JLP	REVISED -
	DATE - 12/16/08	REVISED -

VILLAGE OF NILES


MILWAUKEE AVENUE CROSS SECTIONS

SCALE: 5 SHEET NO. 4 OF 70 SHEETS STA. 107+00.00 TO STA. 107+50.00

F.A.U. RTE. 3513	SECTION 08-00107-00-PV	COUNTY COOK	TOTAL SHEETS 169	SHEET NO. 103
FED. ROAD DIST. NO.	ILLINOIS FED. AID PROJECT	CONTRACT NO. M-8003(723)		

FINAL SURVEY	DATE
NO. _____	BY _____
NOTED	DATE
TECHNICAL	DATE
AREAS CHECKED	DATE

ORIGINAL SURVEY	DATE
NO. _____	BY _____
NOTED	DATE
TECHNICAL	DATE
AREAS CHECKED	DATE

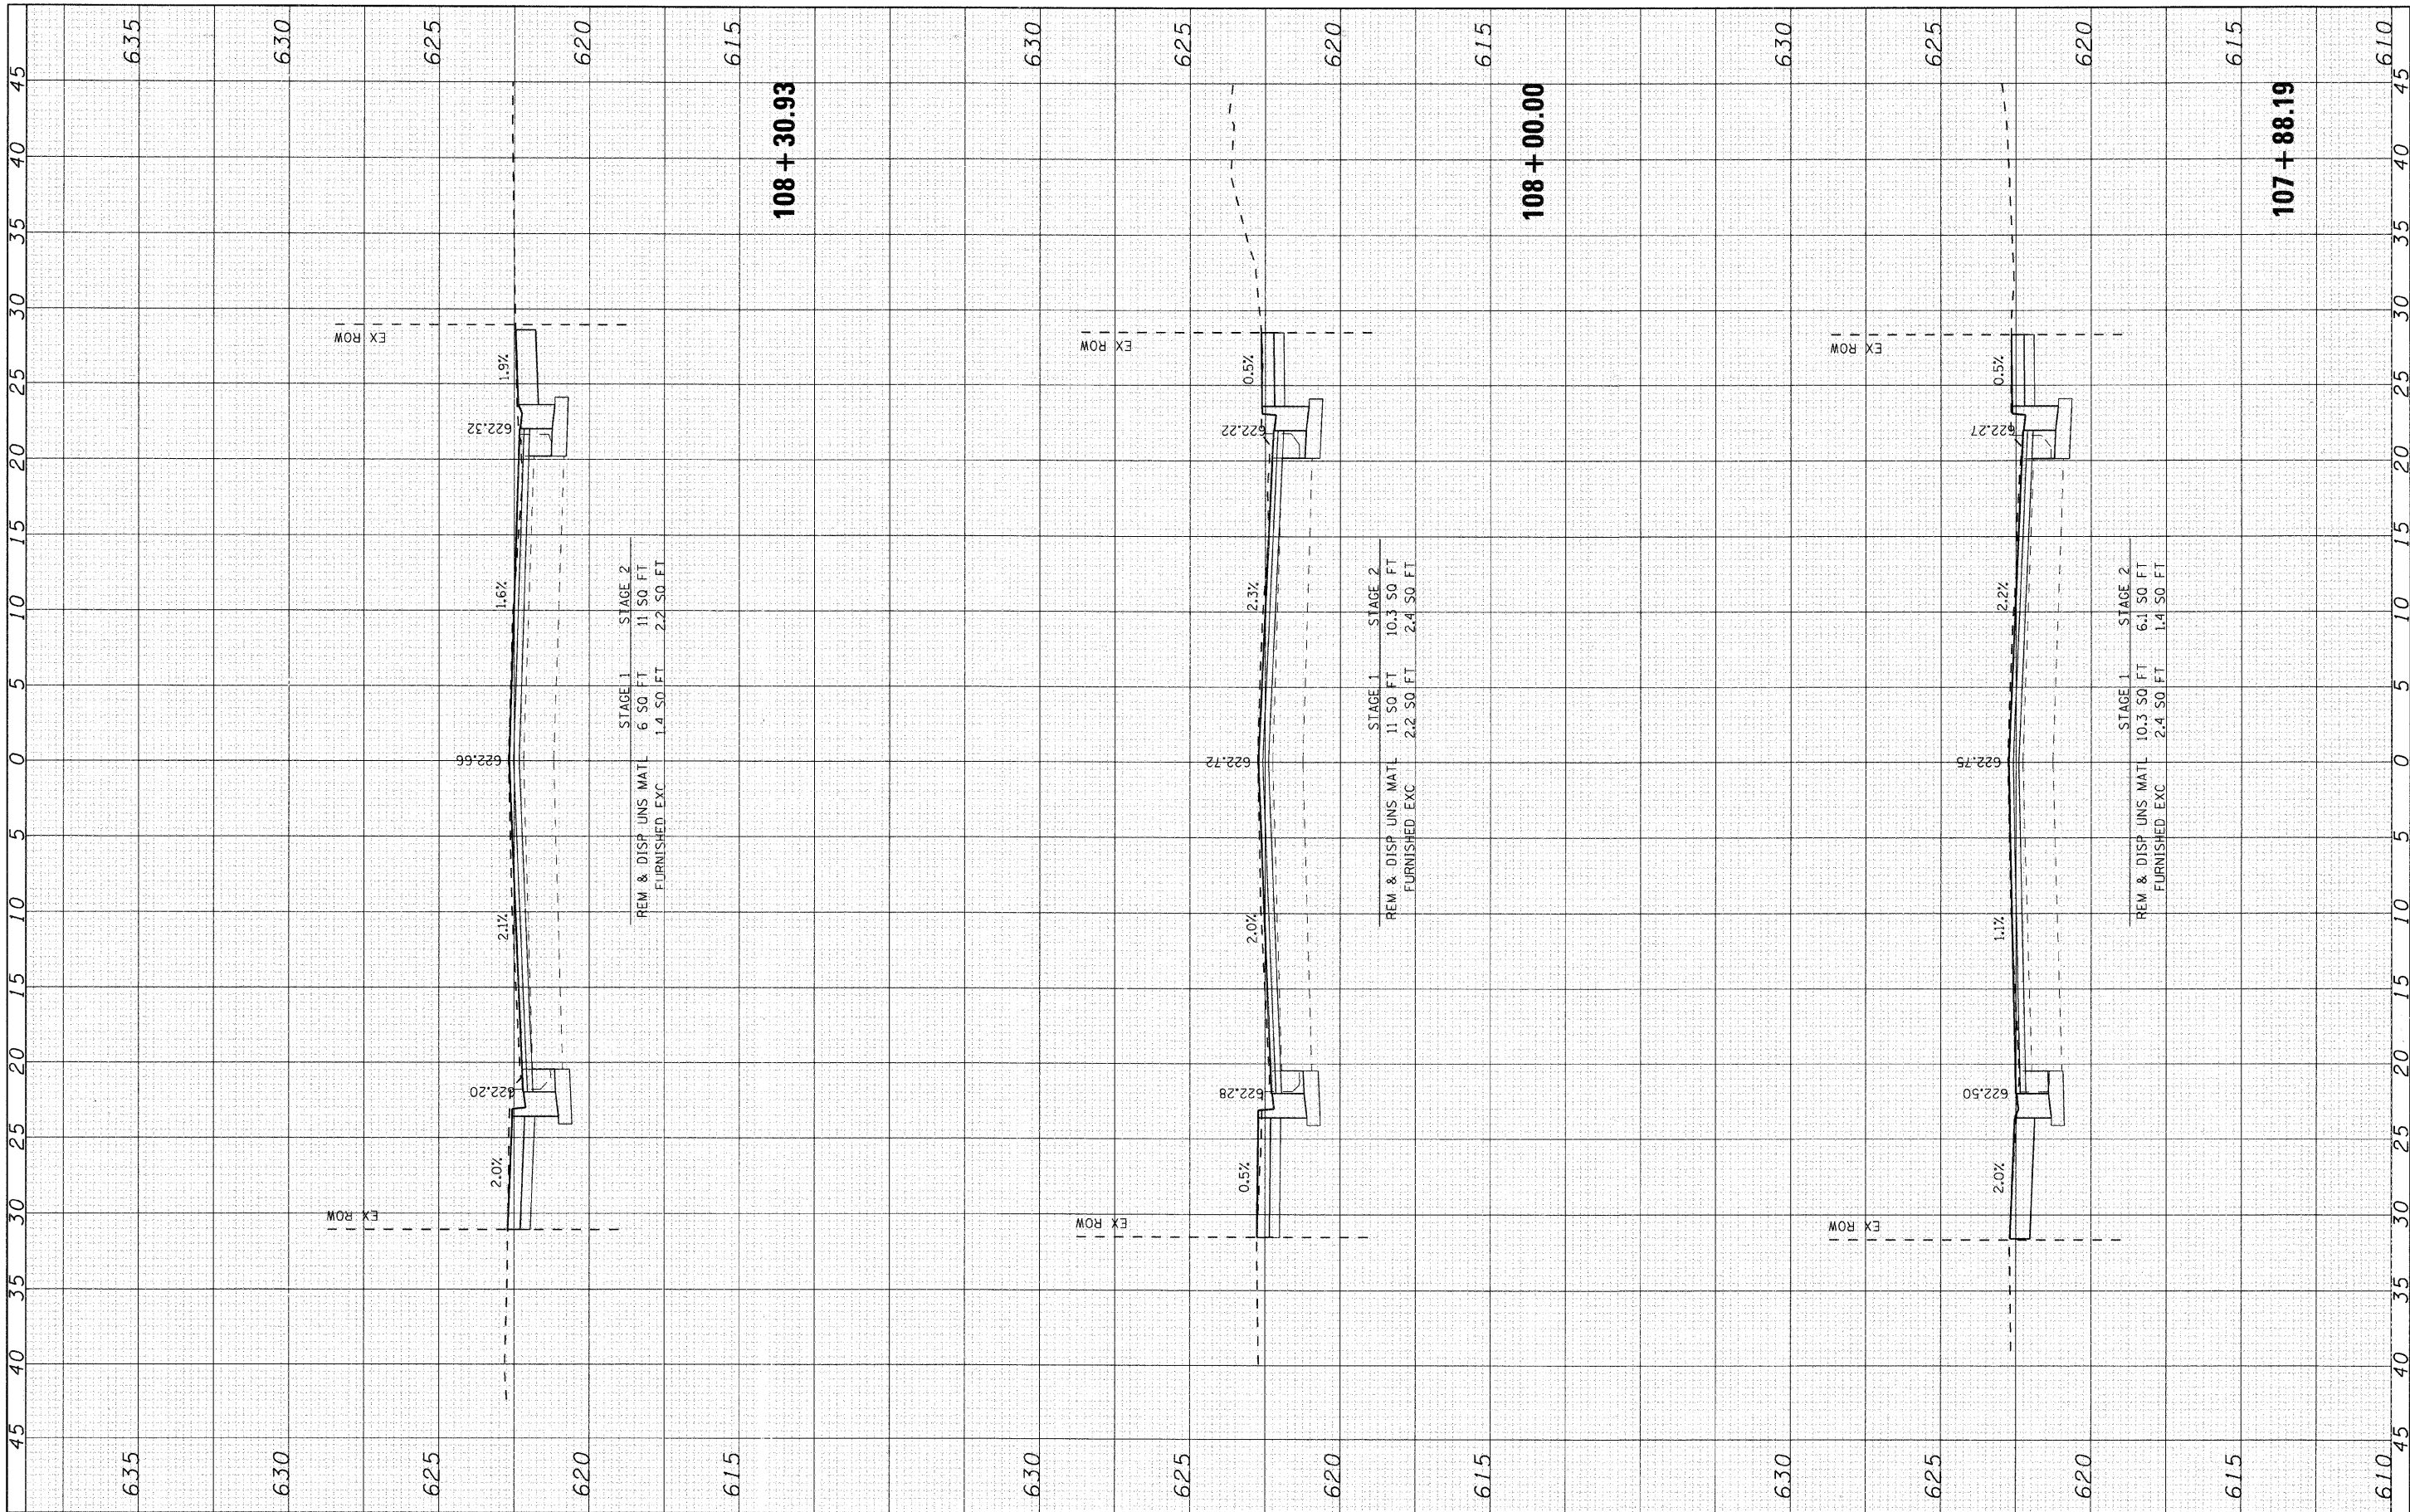

USER NAME = charlie	DESIGNED - CMH	REVISED -
	DRAWN - CMH	REVISED -
PLOT SCALE = 5	CHECKED - JLP	REVISED -
PLOT DATE = 12/22/2008	DATE - 12/16/08	REVISED -

VILLAGE OF NILES


MILWAUKEE AVENUE CROSS SECTIONS

SCALE: 5 SHEET NO. 5 OF 70 SHEETS STA. 107+88.19 TO STA. 108+30.93

F.A.U. RTE.	SECTION	COUNTY	TOTAL SHEETS	SHEET NO.
3513	08-00107-00-PV	COOK	169	104
FED. ROAD DIST. NO.	ILLINOIS FED. AID PROJECT	CONTRACT NO.	M -8003(723)	

FINAL	SURVEYED	BY	DATE
SURVEY	DATE		
NOTE BOOK	TEMPLATE		
NO.	AREAS CHECKED		

ORIGINAL	SURVEYED	BY	DATE
SURVEY	DATE		
NOTE BOOK	TEMPLATE		
NO.	AREAS CHECKED		

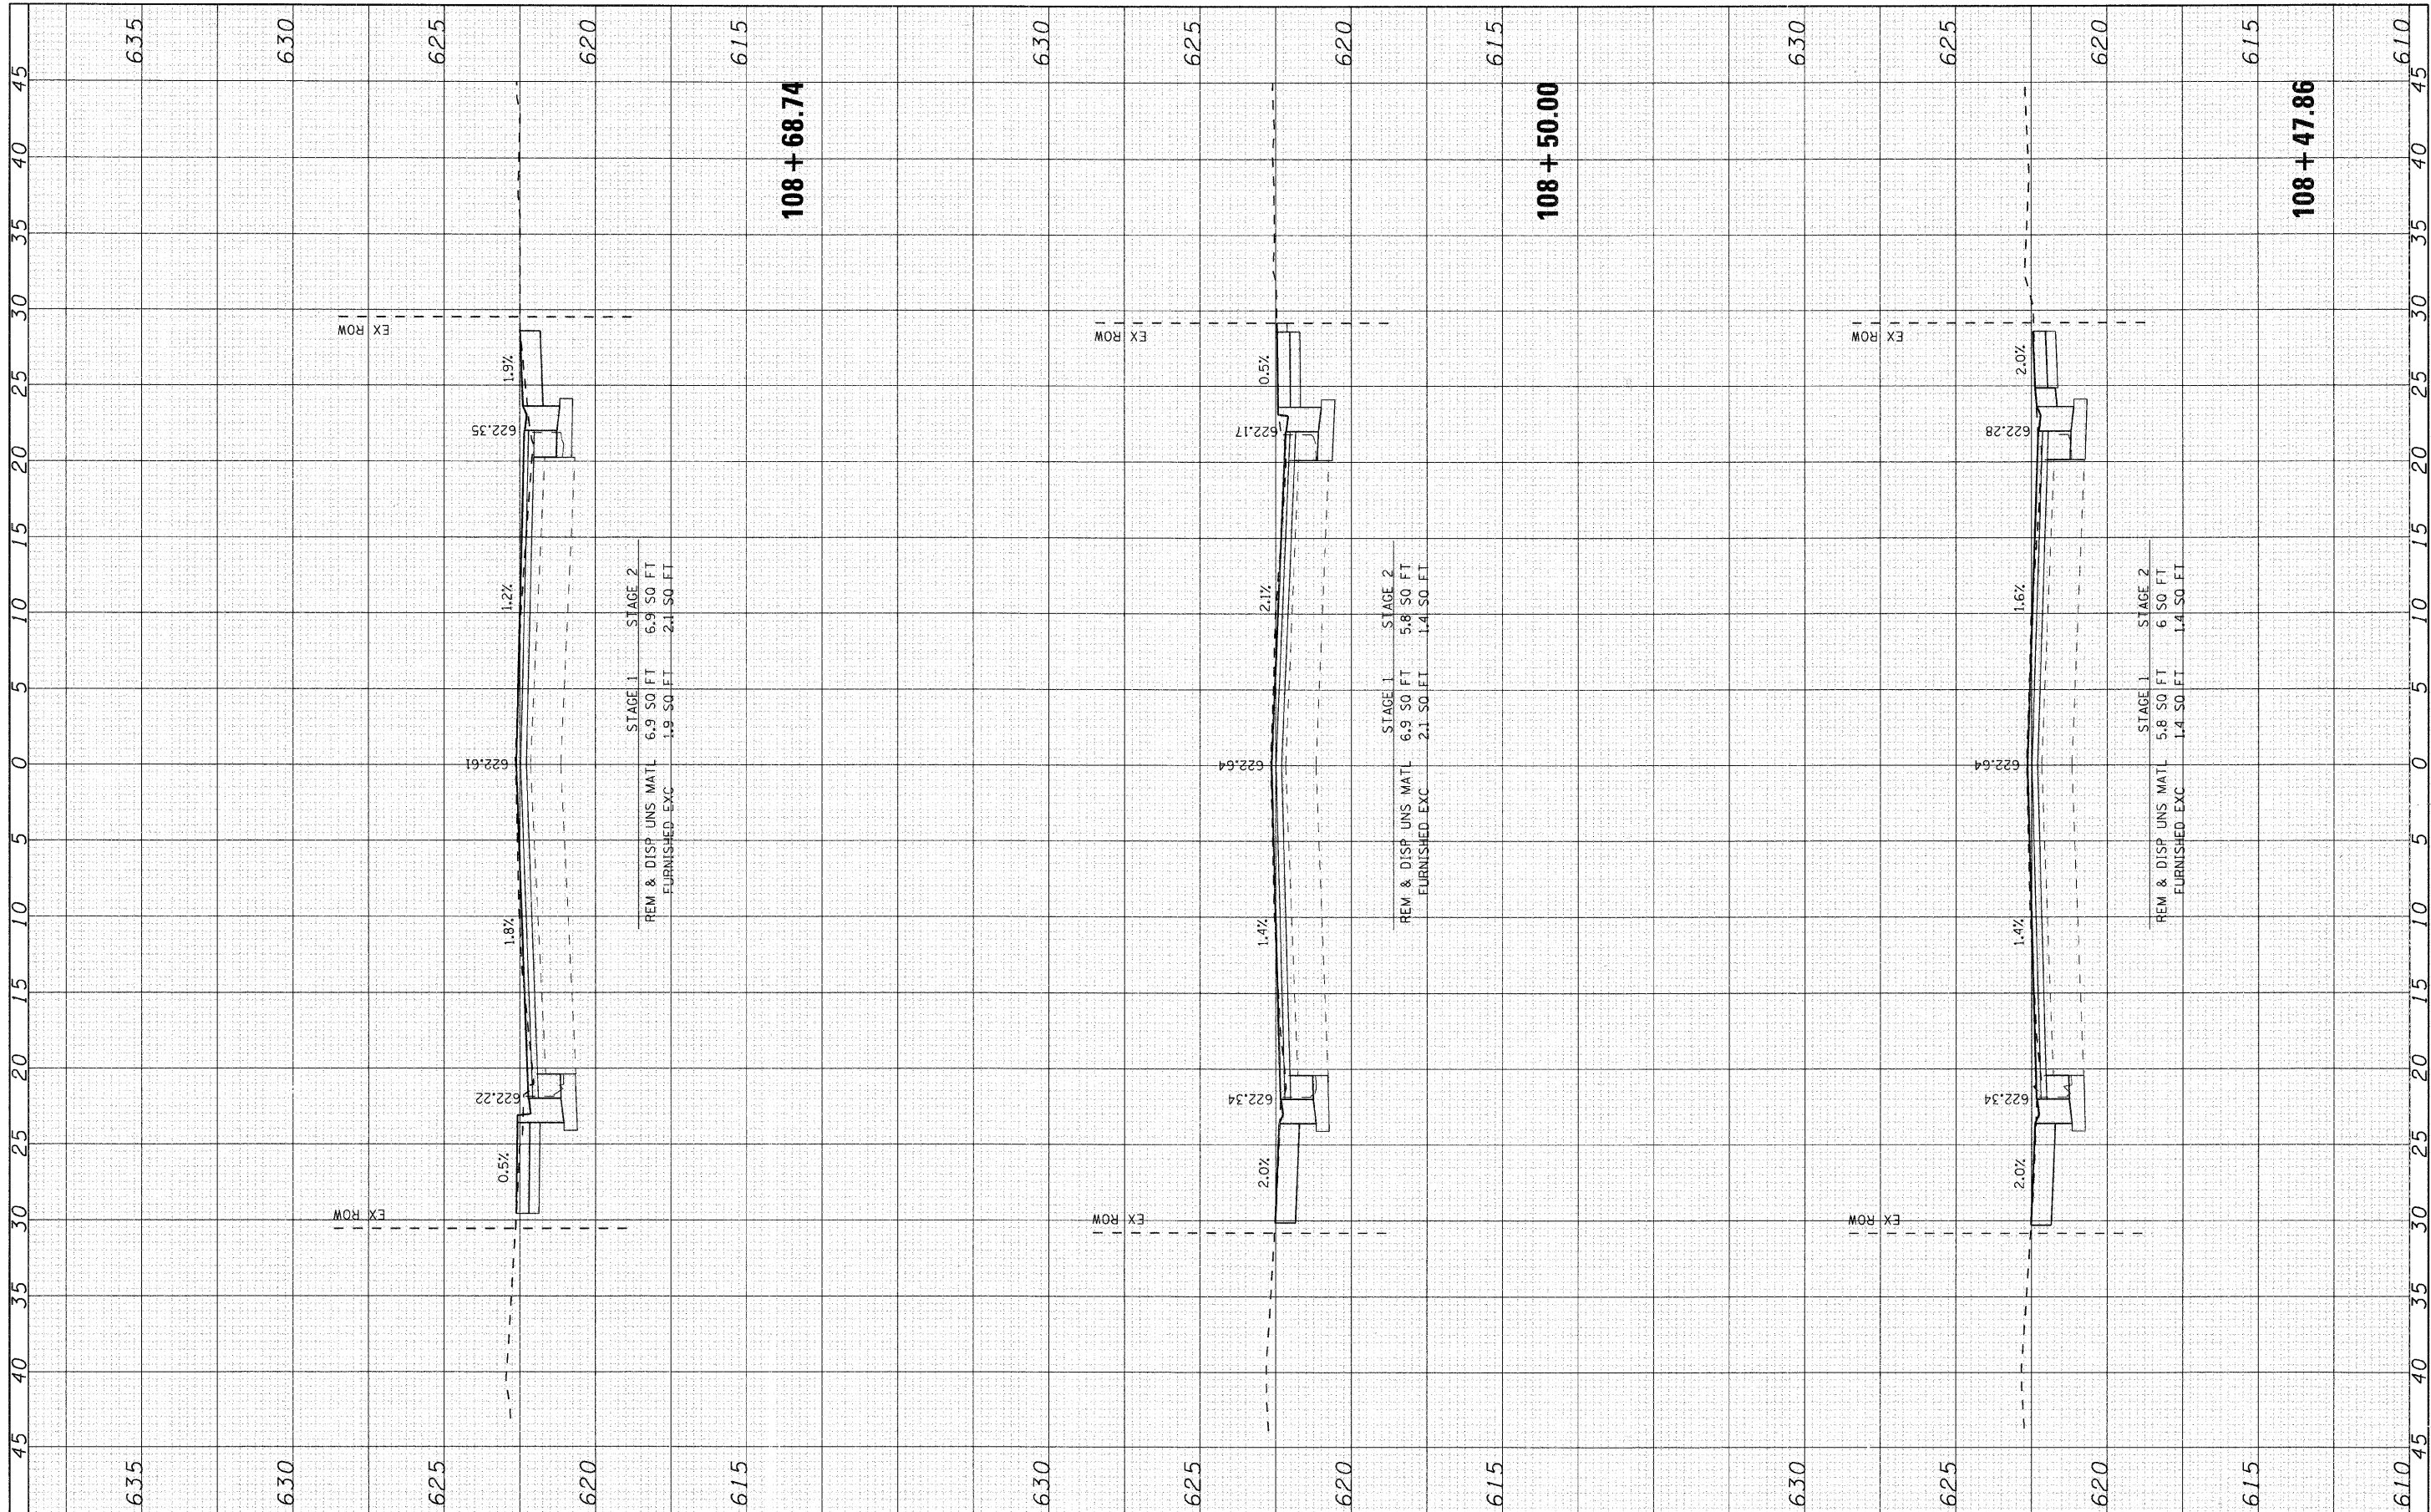

SEC Group, Inc.
Engineering
Surveying
Planning
Architecture
McHenry • Yorkville • New Leno • Chicago
www.secgroupinc.com

USER NAME = charlke
PLOT SCALE = 5
PLOT DATE = 12/22/2008

DESIGNED - CMH
DRAWN - CMH
CHECKED - JLP
DATE - 12/16/08

REVISED -
REVISED -
REVISED -
REVISED -


VILLAGE OF NILES

MILWAUKEE AVENUE CROSS SECTIONS

SCALE: 5 SHEET NO. 6 OF 70 SHEETS STA. 108+47.86 TO STA. 108+68.74


F.A.U. RTE. 3513	SECTION 08-00107-06-PV	COUNTY COOK	TOTAL SHEETS 169	SHEET NO. 105
FED. ROAD DIST. NO.		ILLINOIS FED. AID PROJECT M -8003(723)		

ORIGINAL SURVEY	SURVEYED		BY	DATE
NOTE BOOK	PLOTTED			
	TEMPLATE			
	AREAS			
	AREAS CHECKED			

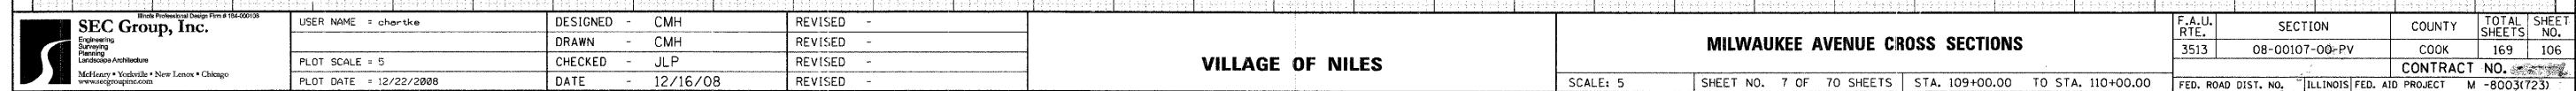

FINAL	SURVEYED	BY	DATE
NOTE BOOK	NO.		
AREAS CHECKED			


ORIGINAL	SURVEYED	BY	DATE
NOTE BOOK	NO.		
AREAS CHECKED			

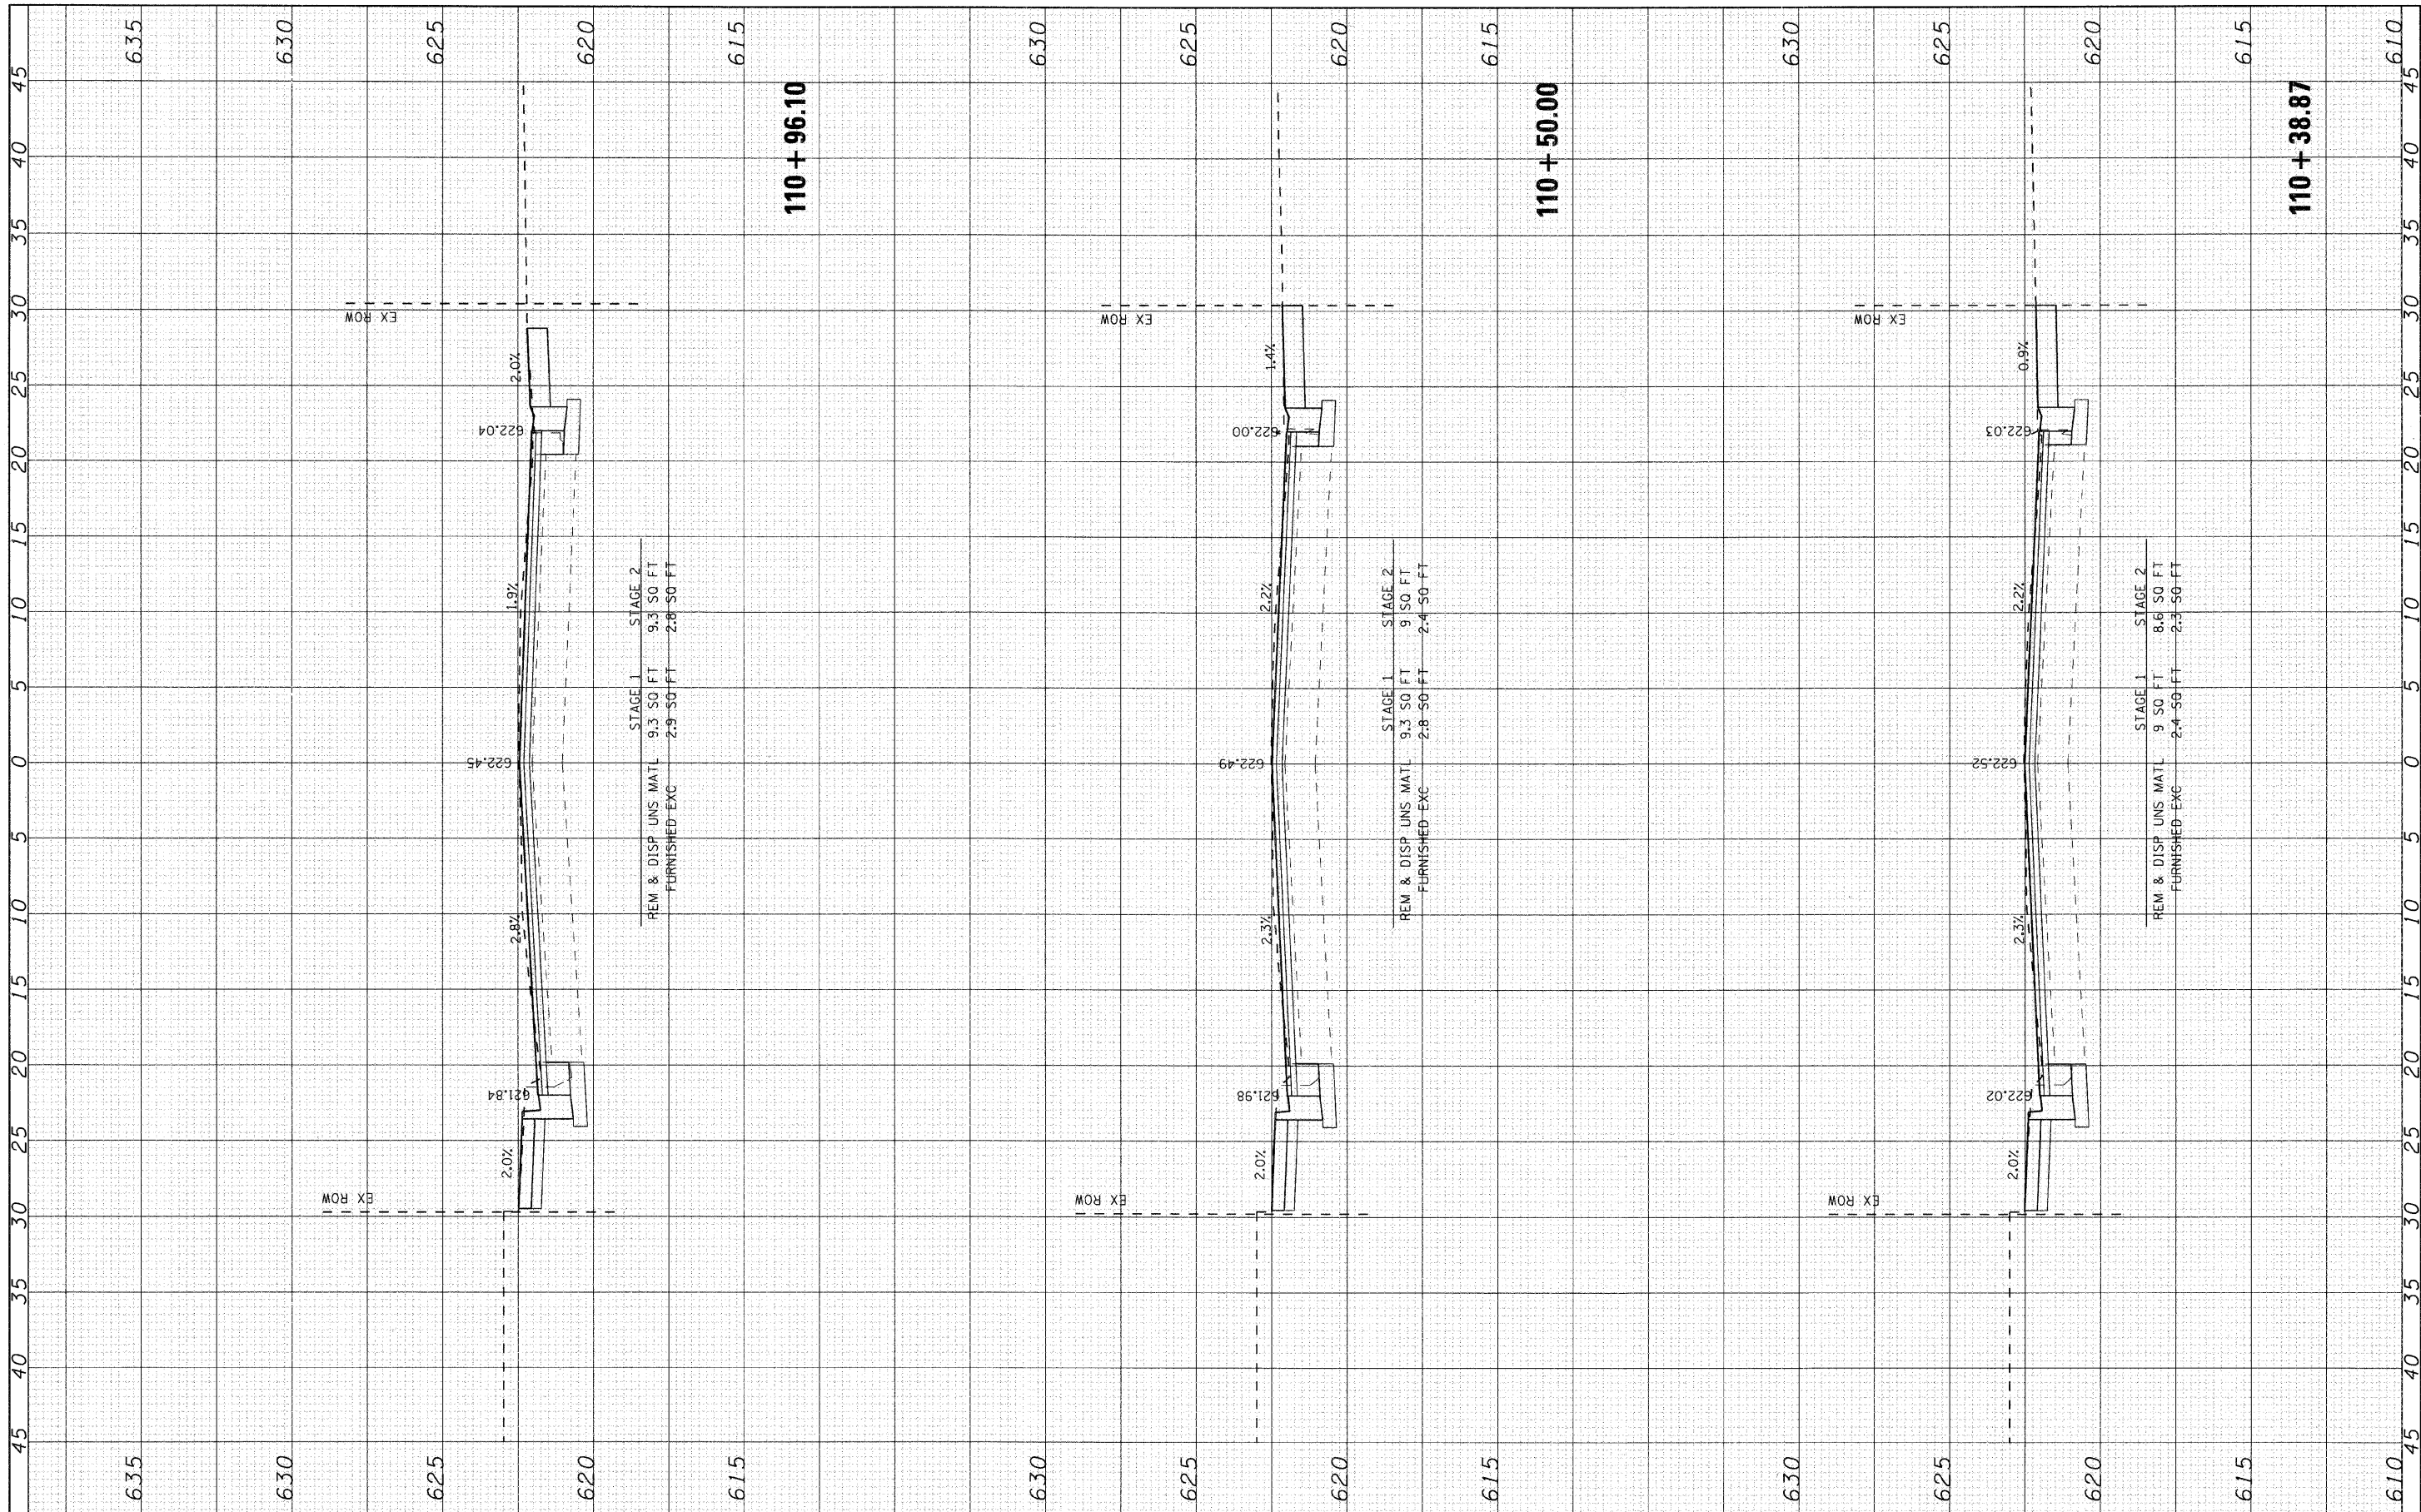

 SEC Group, Inc. Engineering Planning Architecture McHenry • Yorkville • New Lenox • Chicago www.secgroupinc.com	USER NAME = charke		DESIGNED - CMH	REVISED -	VILLAGE OF NILES	MILWAUKEE AVENUE CROSS SECTIONS			F.A.U. RTE. 3513	SECTION 08-00107-00-PV	COUNTY COOK	TOTAL SHEETS 169	SHEET NO. 107
	PLOT SCALE = 5		DRAWN - CMH	REVISED -		SCALE: 5			SHEET NO. 8 OF 70 SHEETS				
	PLOT DATE = 12/22/2008		CHECKED - JLP	REVISED -		STA. 110+38.87 TO STA. 110+96.10			FED. ROAD DIST. NO. ILLINOIS FED. AID PROJECT M-8003(723)				
			DATE - 12/16/08	REVISED -					CONTRACT NO. 08-00107-00-PV				


635

FINAL SURVEY	SURVEYED	BY	DATE
	PLOTTED _____ TEMPLATE _____ AREAS _____ AREAS CHECKED _____ NO. _____		

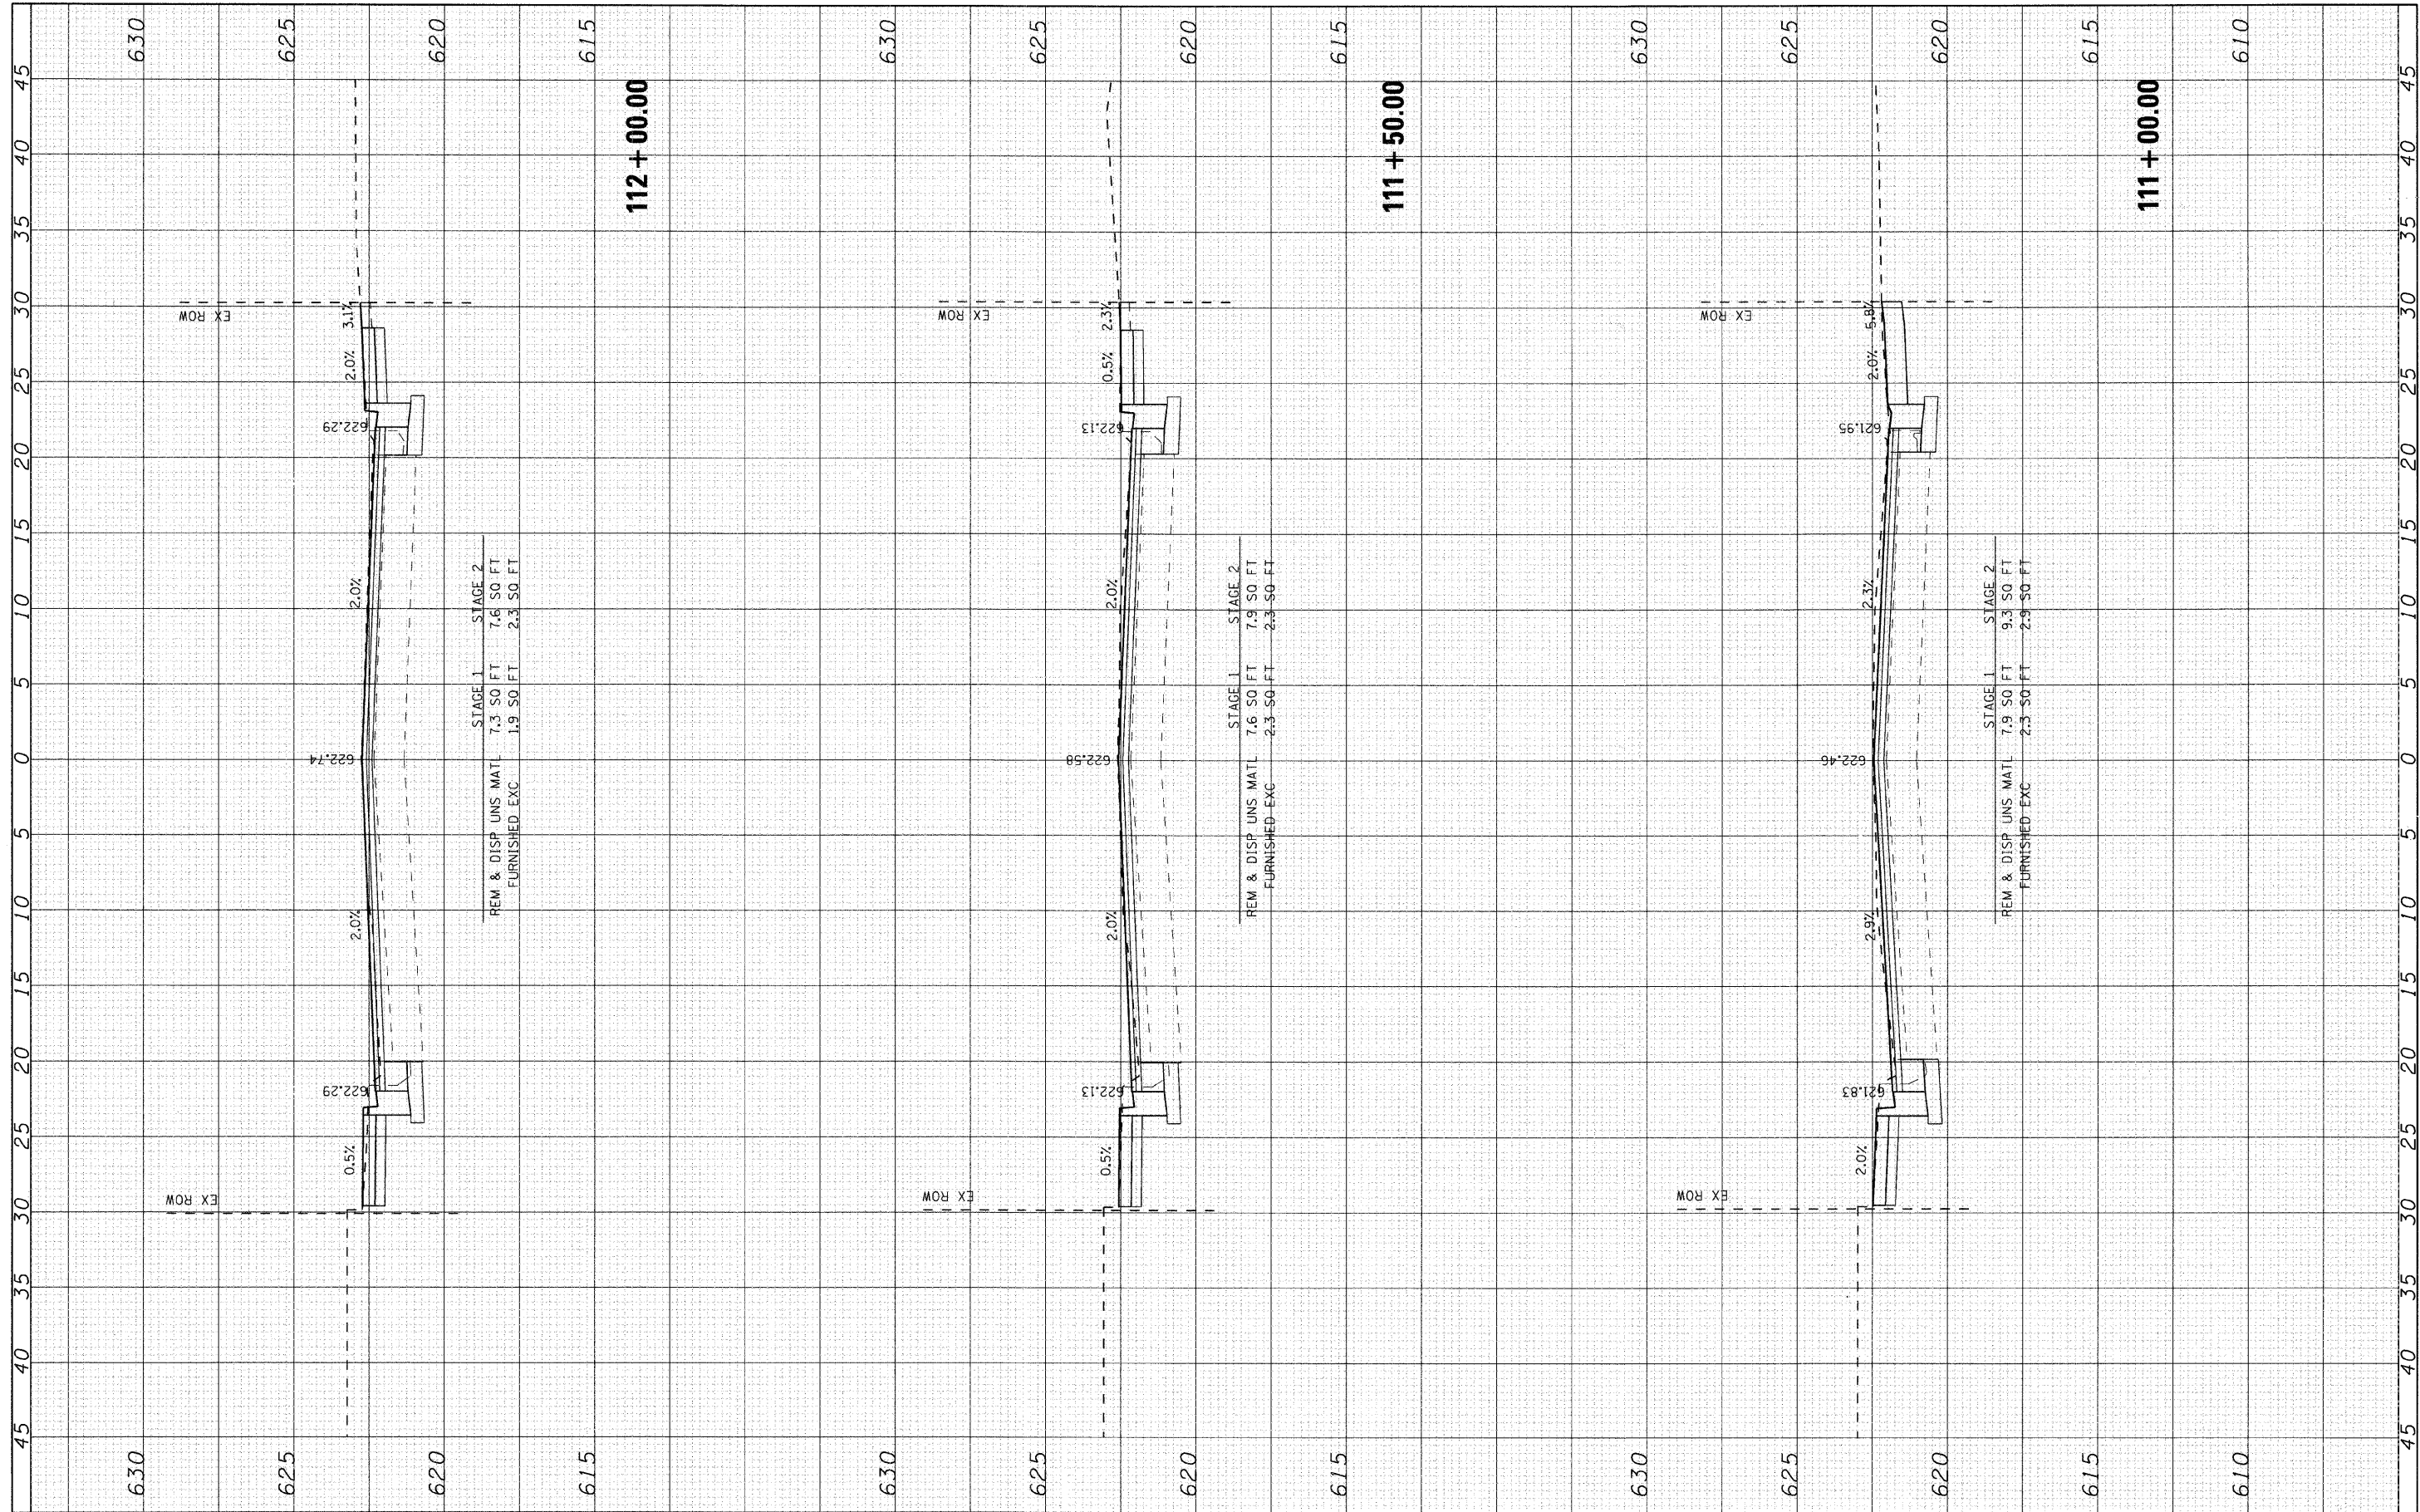

 SEC Group, Inc. Wholesale Professional Design Firm # 194-000159 Engineering Surveying Planning Landscape Architecture McHenry • Yorkville • New Lenox • Chicago www.secgroupinc.com	USER NAME = chertke	DESIGNED - CMH	REVISED -	VILLAGE OF NILES	MILWAUKEE AVENUE CROSS SECTIONS				F.A.U. RTE.	SECTION	COUNTY	TOTAL SHEETS	SHEET NO.
	PLOT SCALE = 5	DRAWN - CMH	REVISED -						3513	08-00107-00-PV	COOK	169	108
	PLOT DATE = 12/22/2008	CHECKED - JLP	REVISED -		CONTRACT NO. 08-003723								
	PLOT DATE = 12/22/2008	DATE = 12/16/08	REVISED -		SCALE: 5	SHEET NO. 9 OF 70 SHEETS	STA. 111+00.00 TO STA. 112+00.00	FED. ROAD DIST. NO.	ILLINOIS	FED. AID PROJECT	M - 8003(723)		


ORIGINAL SURVEY	SURVIVED	BY	DATE
NOTE BOOK	PLOTTED		
	TEMPLATE		
	AREAS		
	AREAS CHECKED		

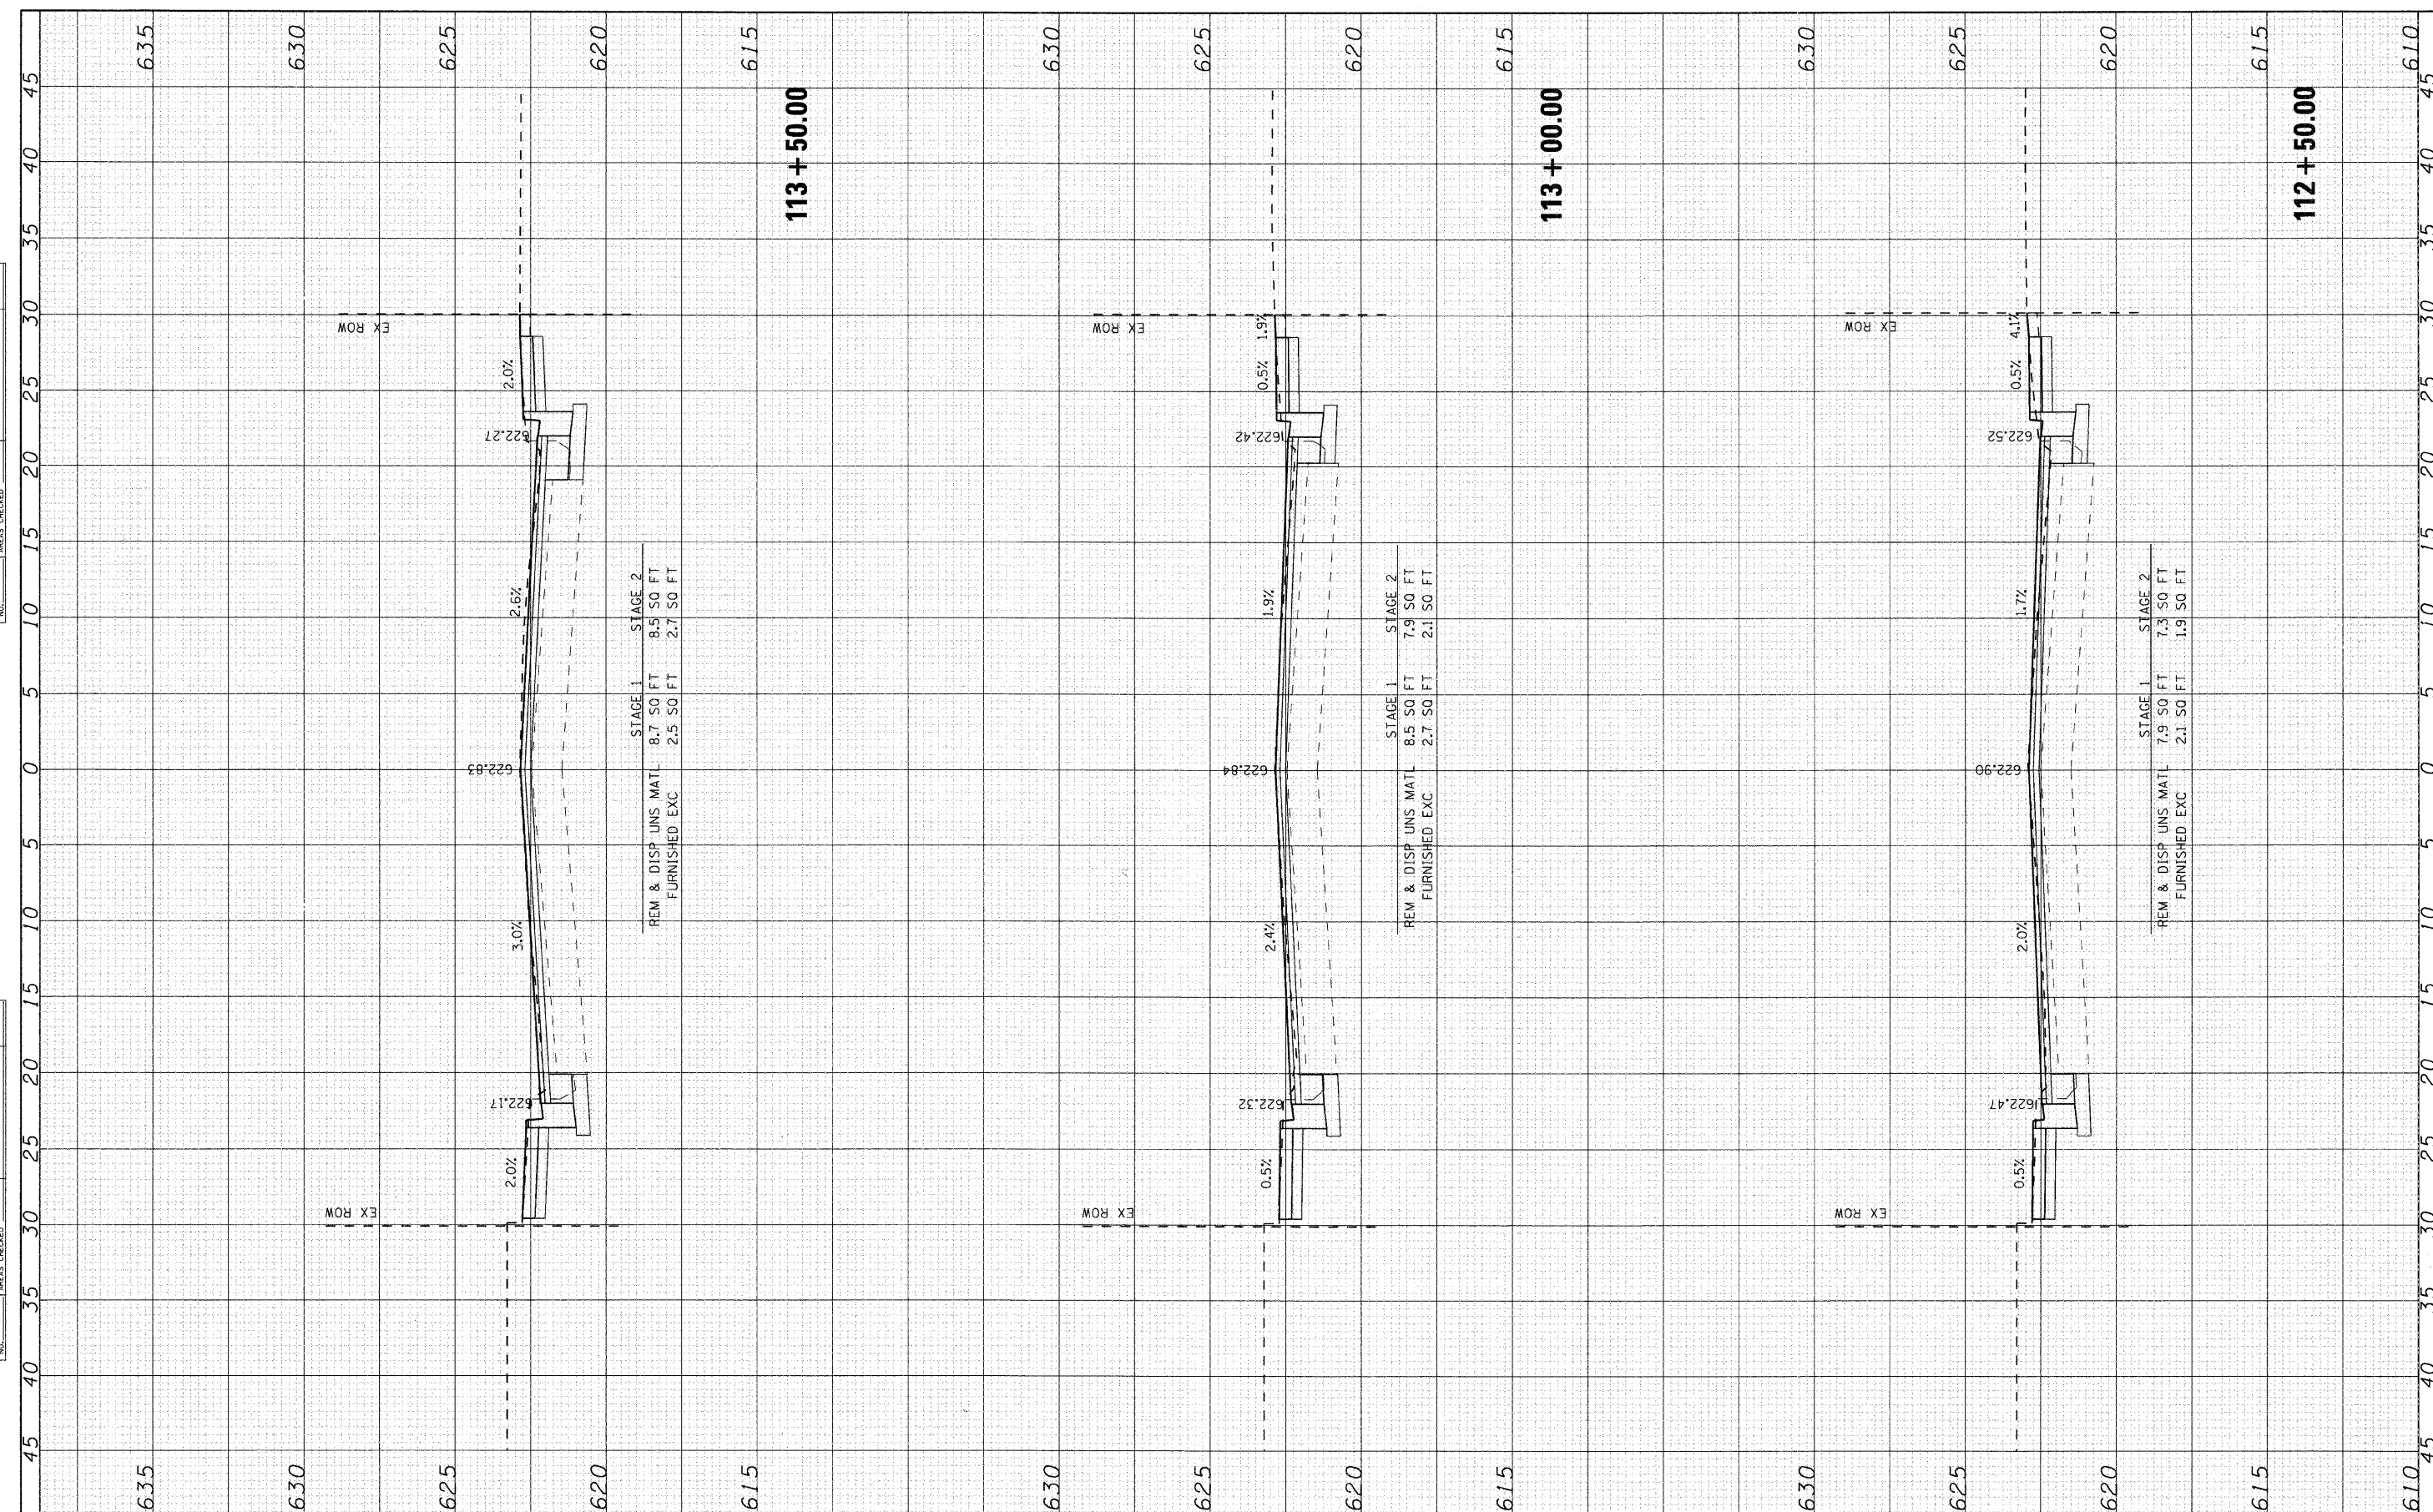

 SEC Group, Inc. Engineering Surveying Planning Landscape Architecture McHenry • Yorkville • New Lenox • Chicago www.secgroupinc.com	USER NAME = charlke DESIGNED - CMH REVISED -	DRAWN - CMH REVISED -	VILLAGE OF NILES										MILWAUKEE AVENUE CROSS SECTIONS										F.A.U. R.T.E. 3513	SECTION 08-00107-00-PV	COUNTY COOK	TOTAL SHEETS 169	SHEET NO. 109	
	PLOT SCALE = 5'	CHECKED - JLP																					REVISED -	SCALE: 5										SHEET NO. 10 OF 70 SHEETS										STA. 112+50.00 TO STA. 113+50.00										FED. ROAD DIST. NO.					ILLINOIS FED. AID PROJECT					M - 8003(723)				
	PLOT DATE = 12/22/2008	DATE = 12/16/08																					REVISED -	
																							CONTRACT NO. 08-00107-00-PV	

FINAL SURVEY		BY	DATE
NOTE BOOK			
	SURVIVED		
	PLOTTED		
	TEMPLATE		
	AREAS		
	AREAS		
	CONFIRMED		

ORIGINAL SURVEY	BY _____	DATE _____
NOTE BOOK	SURVEYED _____	_____
	PLOTTED _____	_____
	TEMPLATE _____	_____
	AREAS _____	_____
	AREAS CHECKED _____	_____

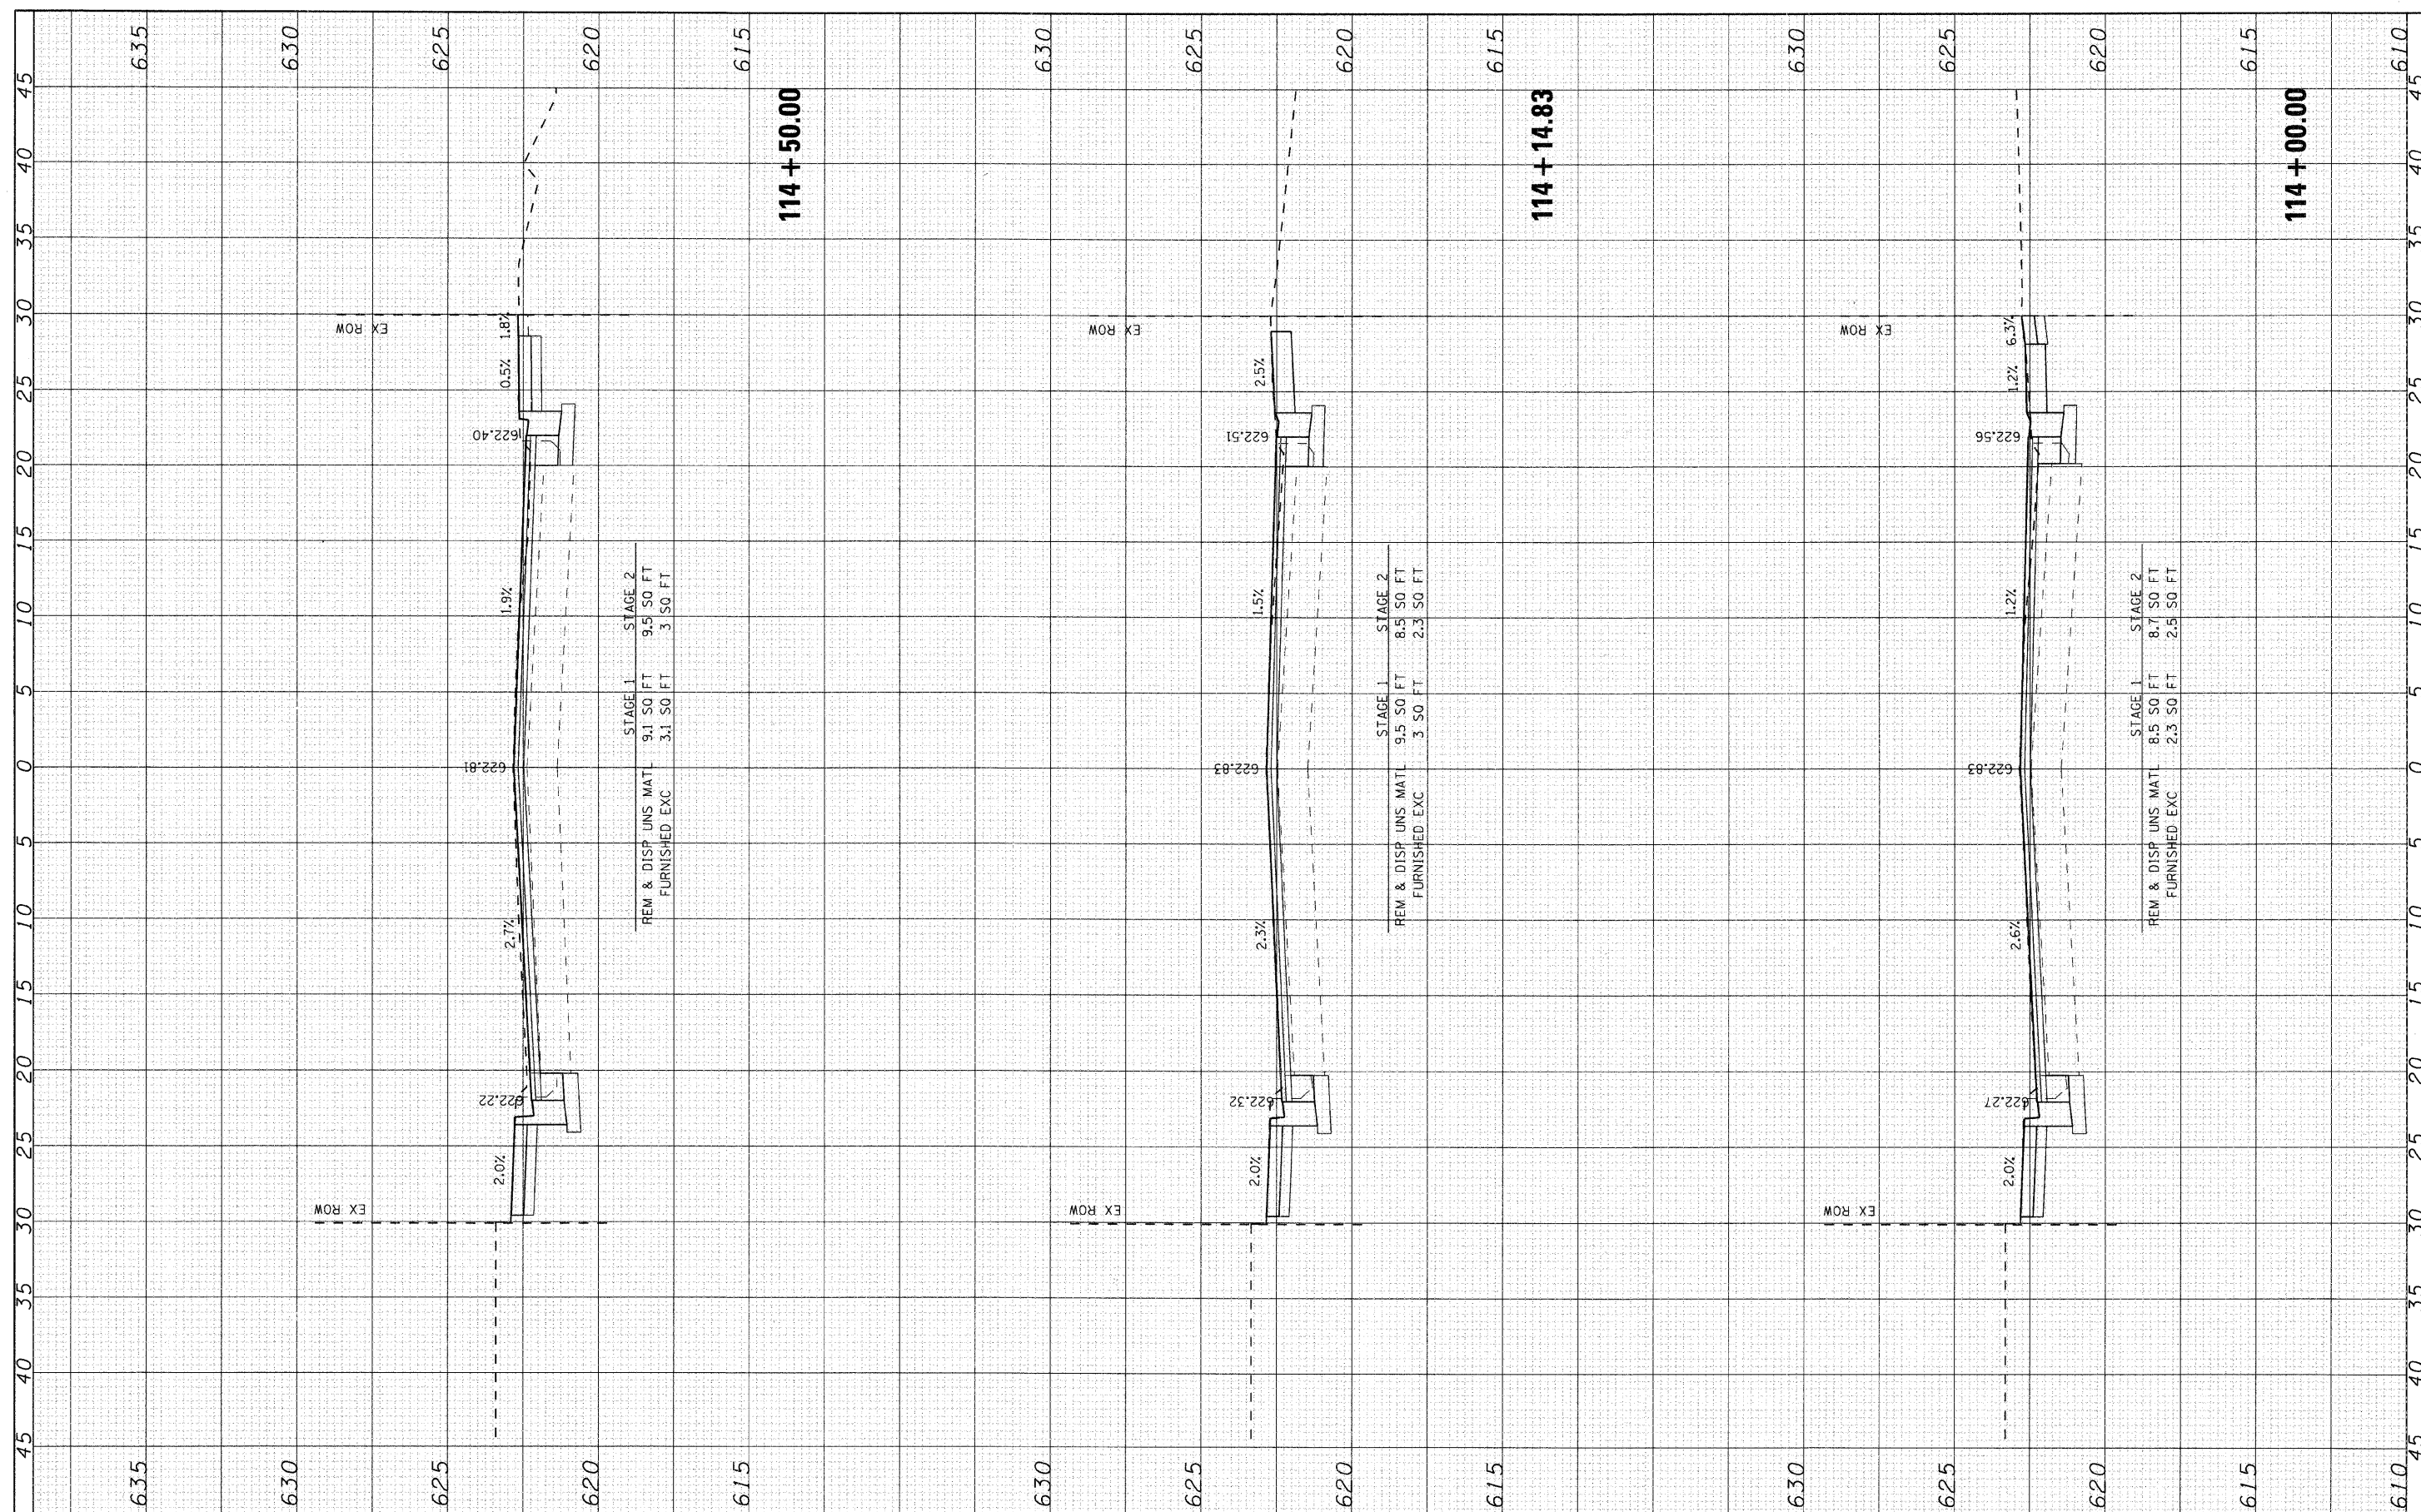

SEC Group, Inc.
 Engineering
 Surveying
 Planning
 Landscape Architecture

McHenry • Yorkville • New Lenox • Chicago
www.secgroupinc.com

USER NAME	= chartke
PLOT SCALE	= 5
PLOT DATE	= 12/22/2008

DESIGNED	-	CMH
DRAWN	-	CMH
CHECKED	-	JLP
DATE	-	12/16/08

REVISED	-
REVISED	-
REVISED	-
REVISED	-


VILLAGE OF NILES

MILWAUKEE AVENUE CROSS SECTIONS			
SCALE: 5	SHEET NO. 11 OF 70 SHEETS	STA. 114+00.00 TO STA. 114+50.00	

F.A.U. RTE.	SECTION	COUNTY	TOTAL SHEETS	SHEET NO.
3513	08-00107-00-PV	COOK	169	110
		CONTRACT NO.		

FINAL	SURVEYED	BY	DATE
SURVEY	NO. 10		
NOTE BOOK	NO. 10		
AREAS CHECKED	AREAS CHECKED		

ORIGINAL	SURVEYED	BY	DATE
SURVEY	NO. 10		
NOTE BOOK	NO. 10		
AREAS CHECKED	AREAS CHECKED		

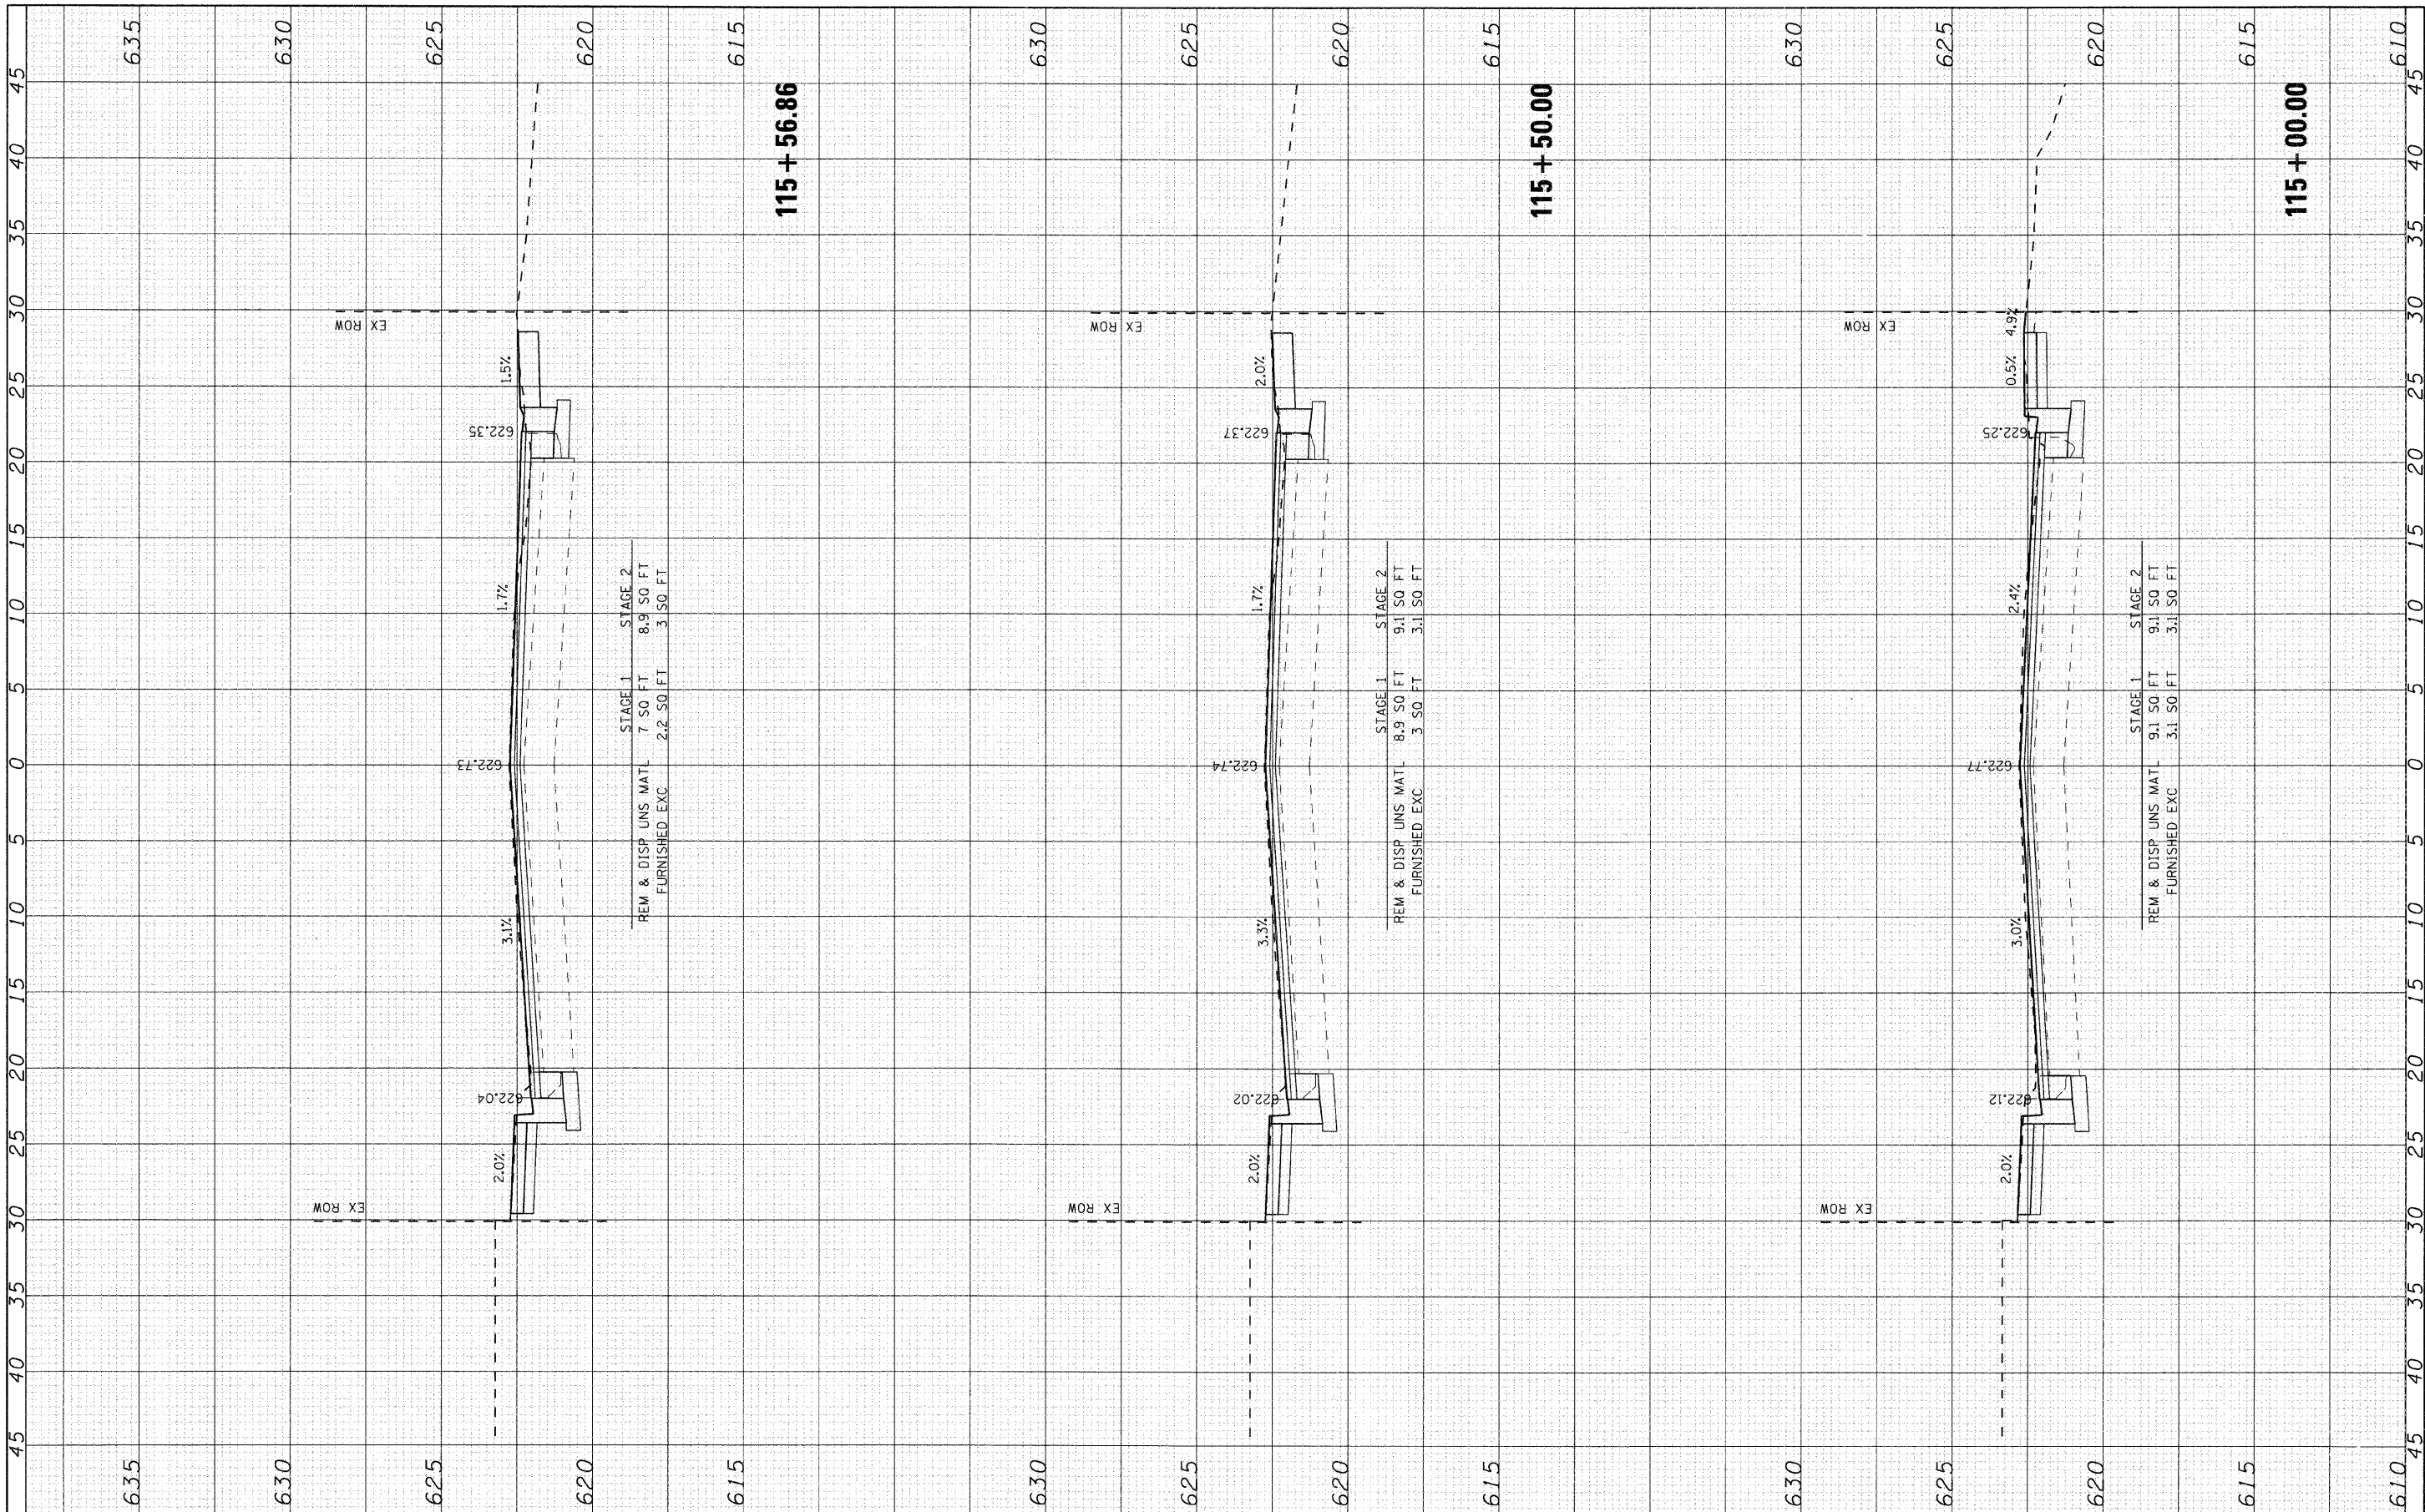

USER NAME = charke
PLOT SCALE = 5
PLOT DATE = 12/22/2008

DESIGNED - CMH
DRAWN - CMH
CHECKED - JLP
DATE - 12/16/08

REVISED -
REVISED -
REVISED -
REVISED -


VILLAGE OF NILES

MILWAUKEE AVENUE CROSS SECTIONS

SCALE: 5 SHEET NO. 12 OF 70 SHEETS STA. 115+00.00 TO STA. 115+56.86


F.A.U. R.T.E.	SECTION	COUNTY	TOTAL SHEETS	SHEET NO.
3513	08-00107-00-PV	COOK	169	111
CONTRACT NO. 08-00107-00-PV				
FED. ROAD DIST. NO. ILLINOIS FED. AID PROJECT M -8003(723)				

ORIGINAL			BY	DATE
SURVEY	SURVEYED			
	PLOTTED			
NOTE BOOK	TEMPLATE			
	AREAS			
	AREAS CHECKED			

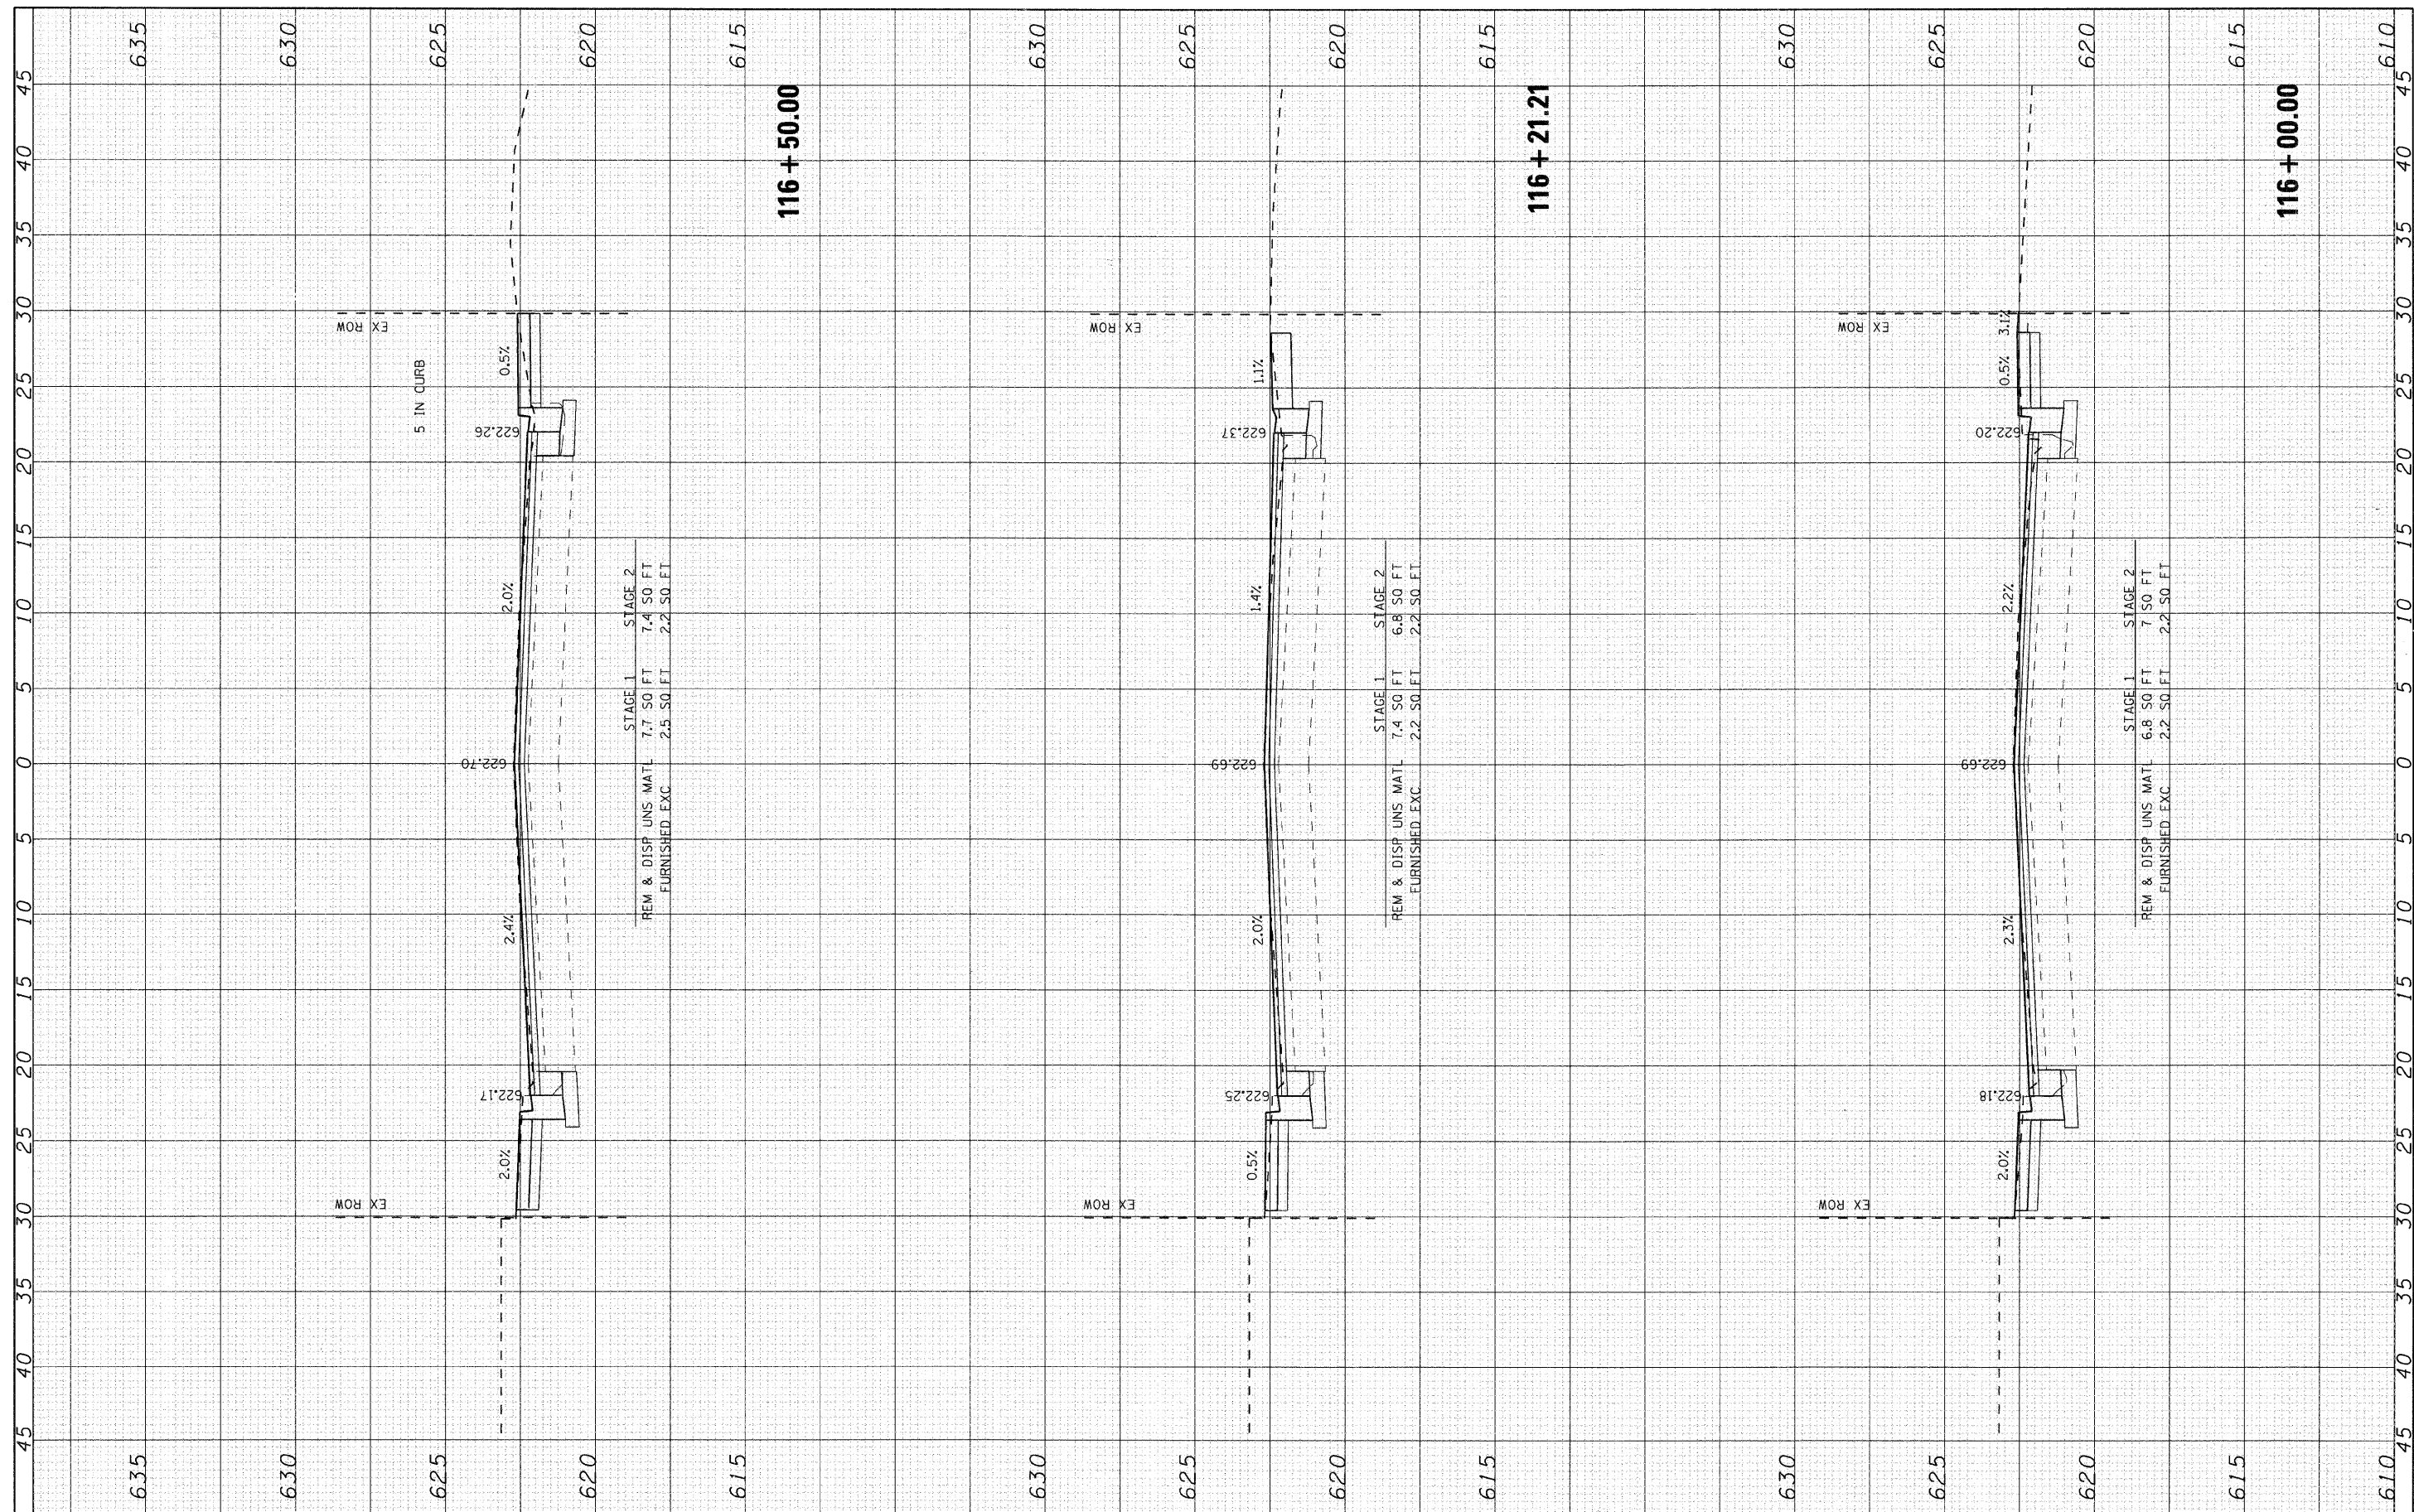


 SEC Group, Inc. Engineering Surveying Planning Landscape Architecture McHenry • Yorkville • New Lenox • Chicago www.secgroupinc.com	USER NAME = charlke DESIGNED - CMH REVISÉ -		DRAWN - CMH REVISÉ -		VILLAGE OF NILES	MILWAUKEE AVENUE CROSS SECTIONS				F.A.U. RTE. SECTION 3513 08-00107-00-PV		COUNTY	TOTAL SHEETS	SHEET NO.
	PLOT SCALE = 5 CHECKED - JLP REVISÉ -		DATE = 12/16/08 REVISÉ -							COOK	169	112		
	PLOT DATE = 12/22/2008 DATE = 12/16/08 REVISÉ -		DATE = 12/16/08 REVISÉ -							CONTRACT NO. 08-00107-00-PV				
	SCALE: 5 SHEET NO. 13 OF 70 SHEETS STA. 116+00.00 TO STA. 116+50.00		STA. 116+00.00 TO STA. 116+50.00							FED. ROAD DIST. NO. ILLINOIS FED. AID PROJECT M - 8003(723)				

ORIGINAL SURVEY	BY		DATE
NOTE BOOK			
	SURVEYED		
	PLOTTED		
	TEMPLATE		
	AREAS		
	AREAS CHECKED		

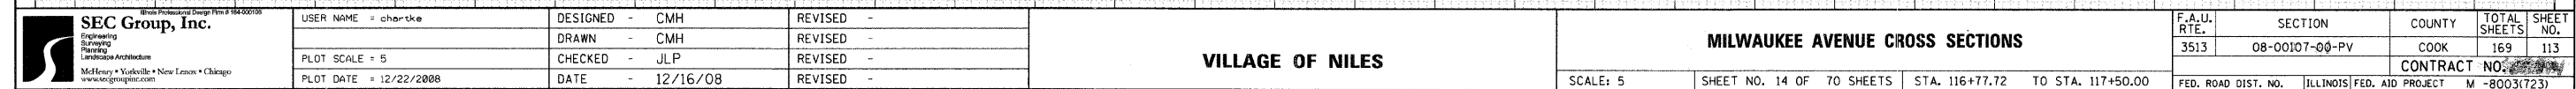

FINAL	SURVEYED	BY	DATE
SURVEY	PLOTTED		
NOTE BOOK	DATE		
NO.	AREAS CHECKED		


ORIGINAL	SURVEYED	BY	DATE
SURVEY	PLOTTED		
NOTE BOOK	DATE		
NO.	AREAS CHECKED		

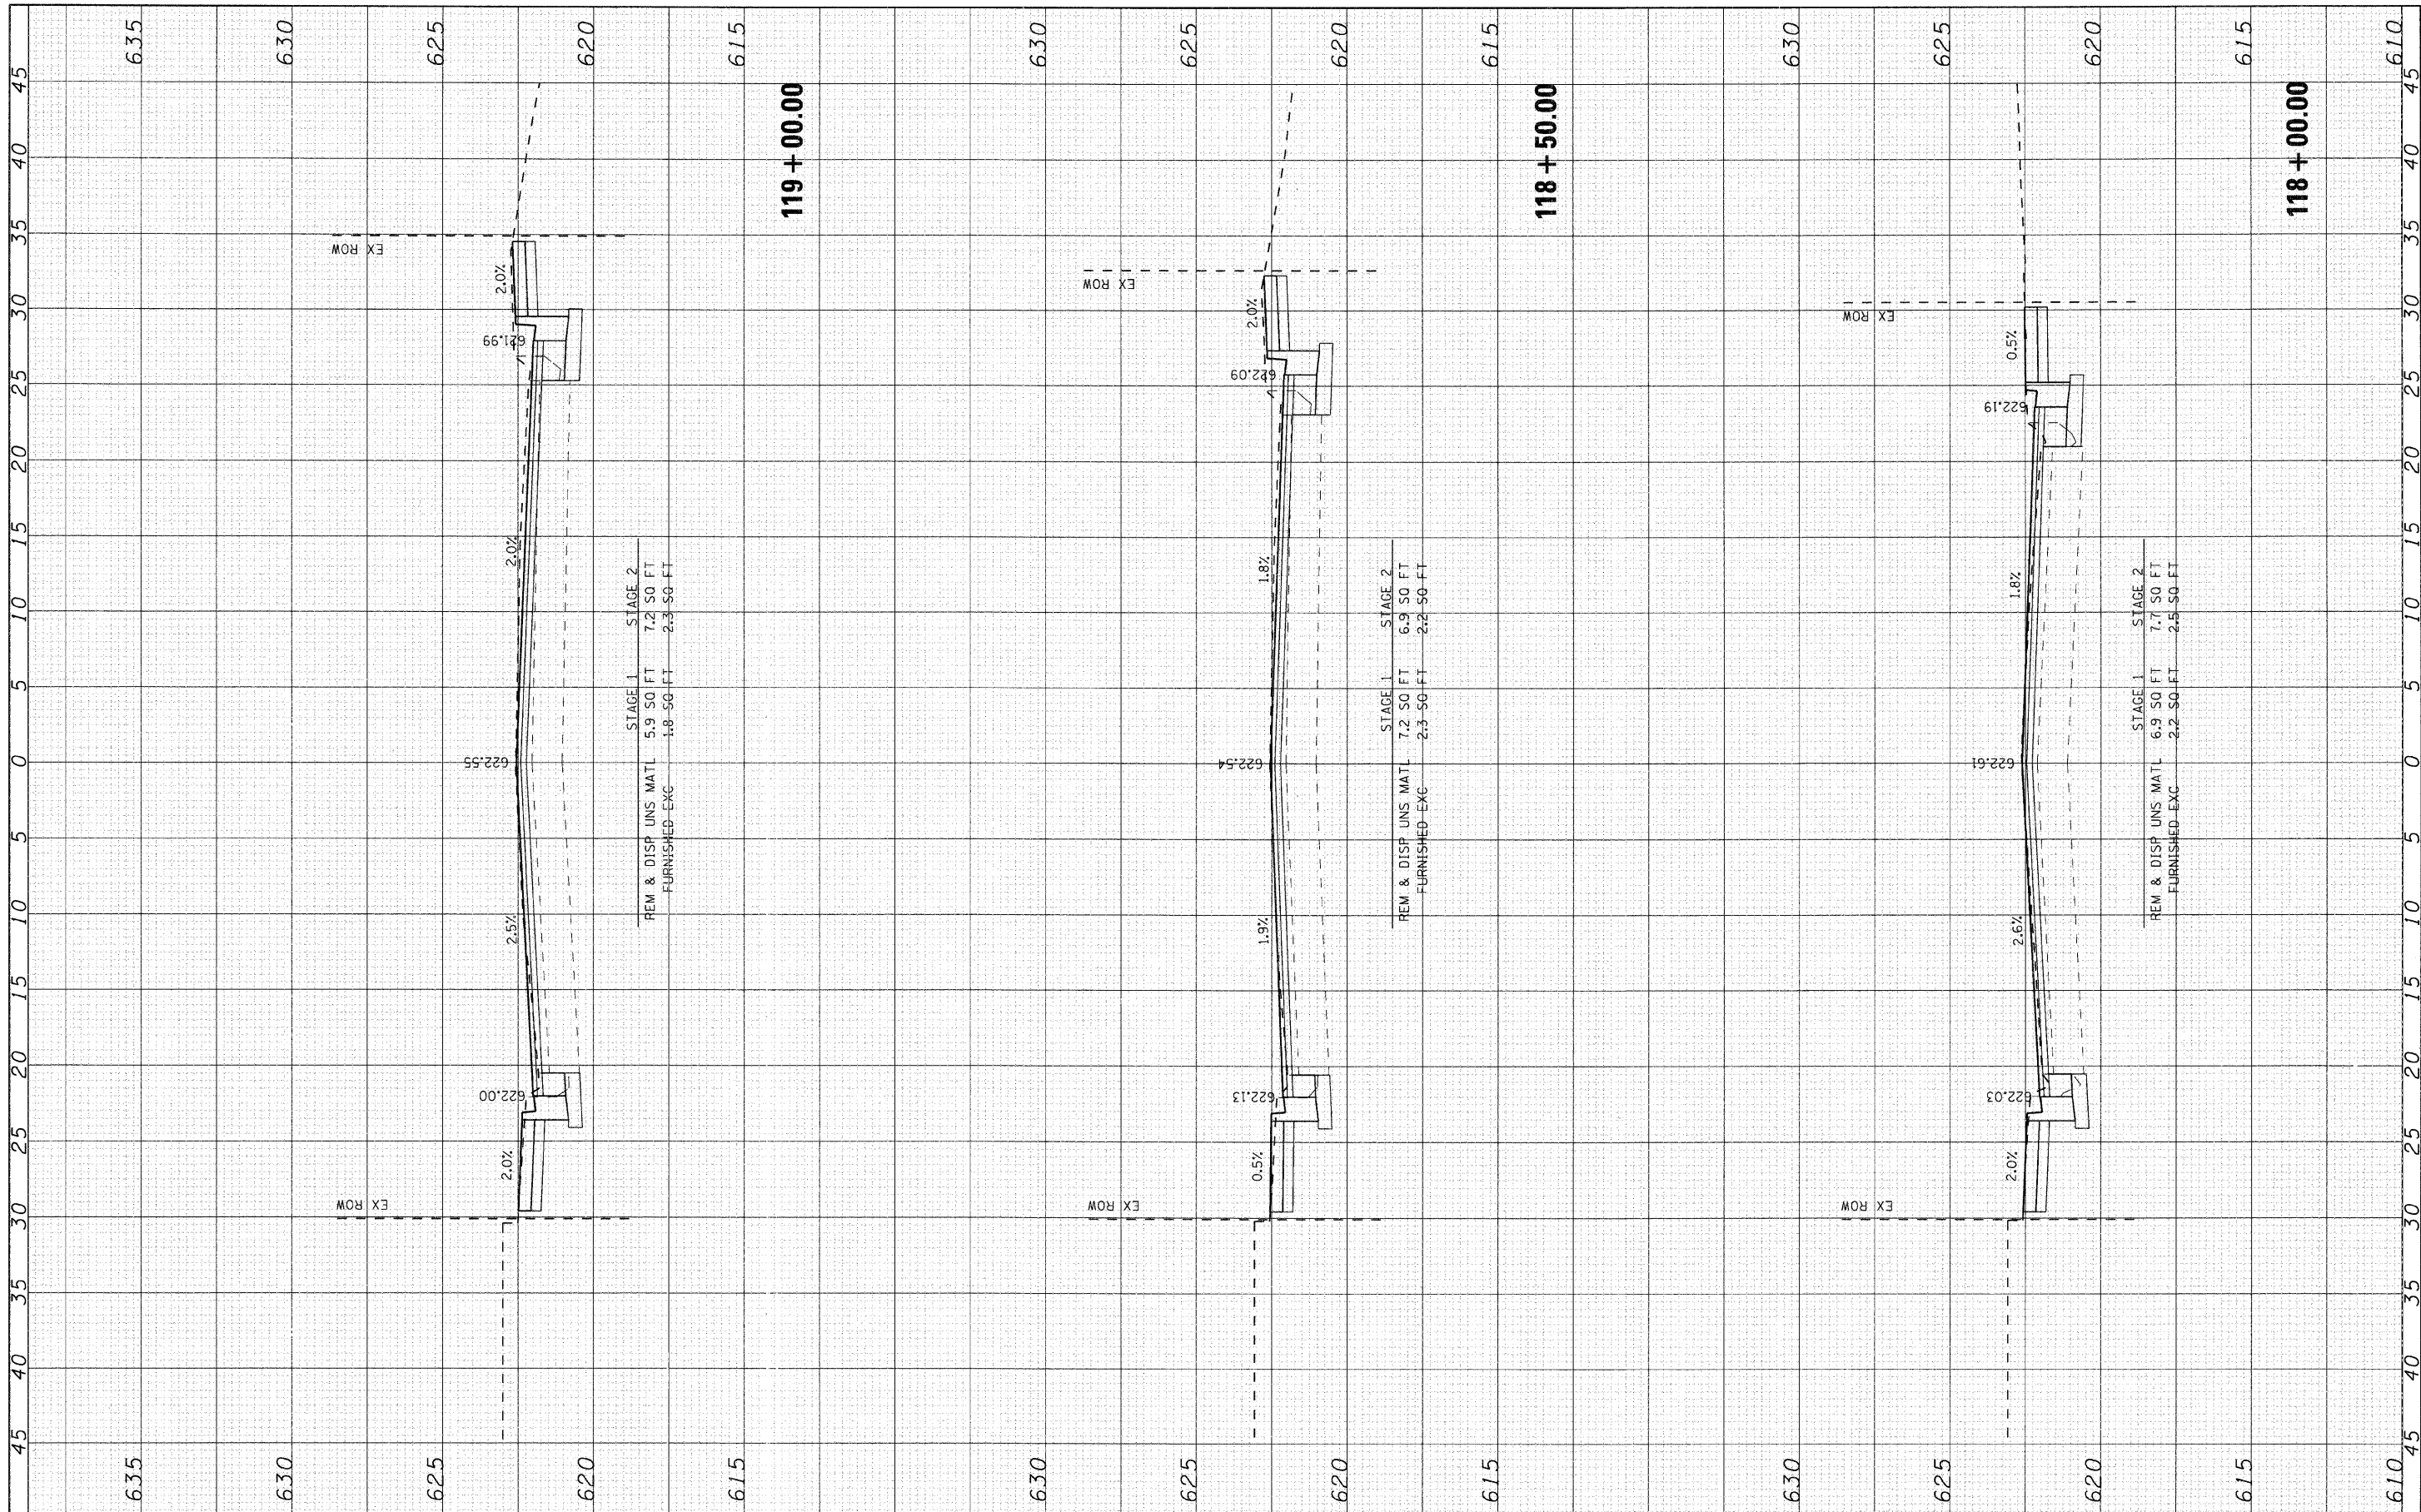

 SEC Group, Inc. Engineering Planning Landscaping/Architecture McHenry • Yorkville • New Leno • Chicago www.secgroupinc.com	USER NAME = charlke		DESIGNED - CMH	REVISED -	VILLAGE OF NILES	MILWAUKEE AVENUE CROSS SECTIONS				F.A.U. RTE.		SECTION	COUNTY	TOTAL SHEETS	SHEET NO.	
	PLOT SCALE = 5		DRAWN - CMH	REVISED -						3513	08-00107-06-PV	COOK	169	114		
	PLOT DATE = 12/22/2008		CHECKED - JLP	REVISED -						CONTRACT NO. 8003(723)						
			DATE - 12/16/08	REVISED -						FED. ROAD DIST. NO.					ILLINOIS FED. AID PROJECT	M - 8003(723)
			SCALE: 5							SHEET NO. 15 OF 70 SHEETS		STA. 118+00.00 TO STA. 119+00.00				

FINAL	SURVEYED	BY	DATE
SURVEY	PLOTTED		
NOTE BOOK	DATE		
NO.	AREAS CHECKED		

ORIGINAL	SURVEYED	BY	DATE
SURVEY	PLOTTED		
NOTE BOOK	DATE		
NO.	AREAS CHECKED		

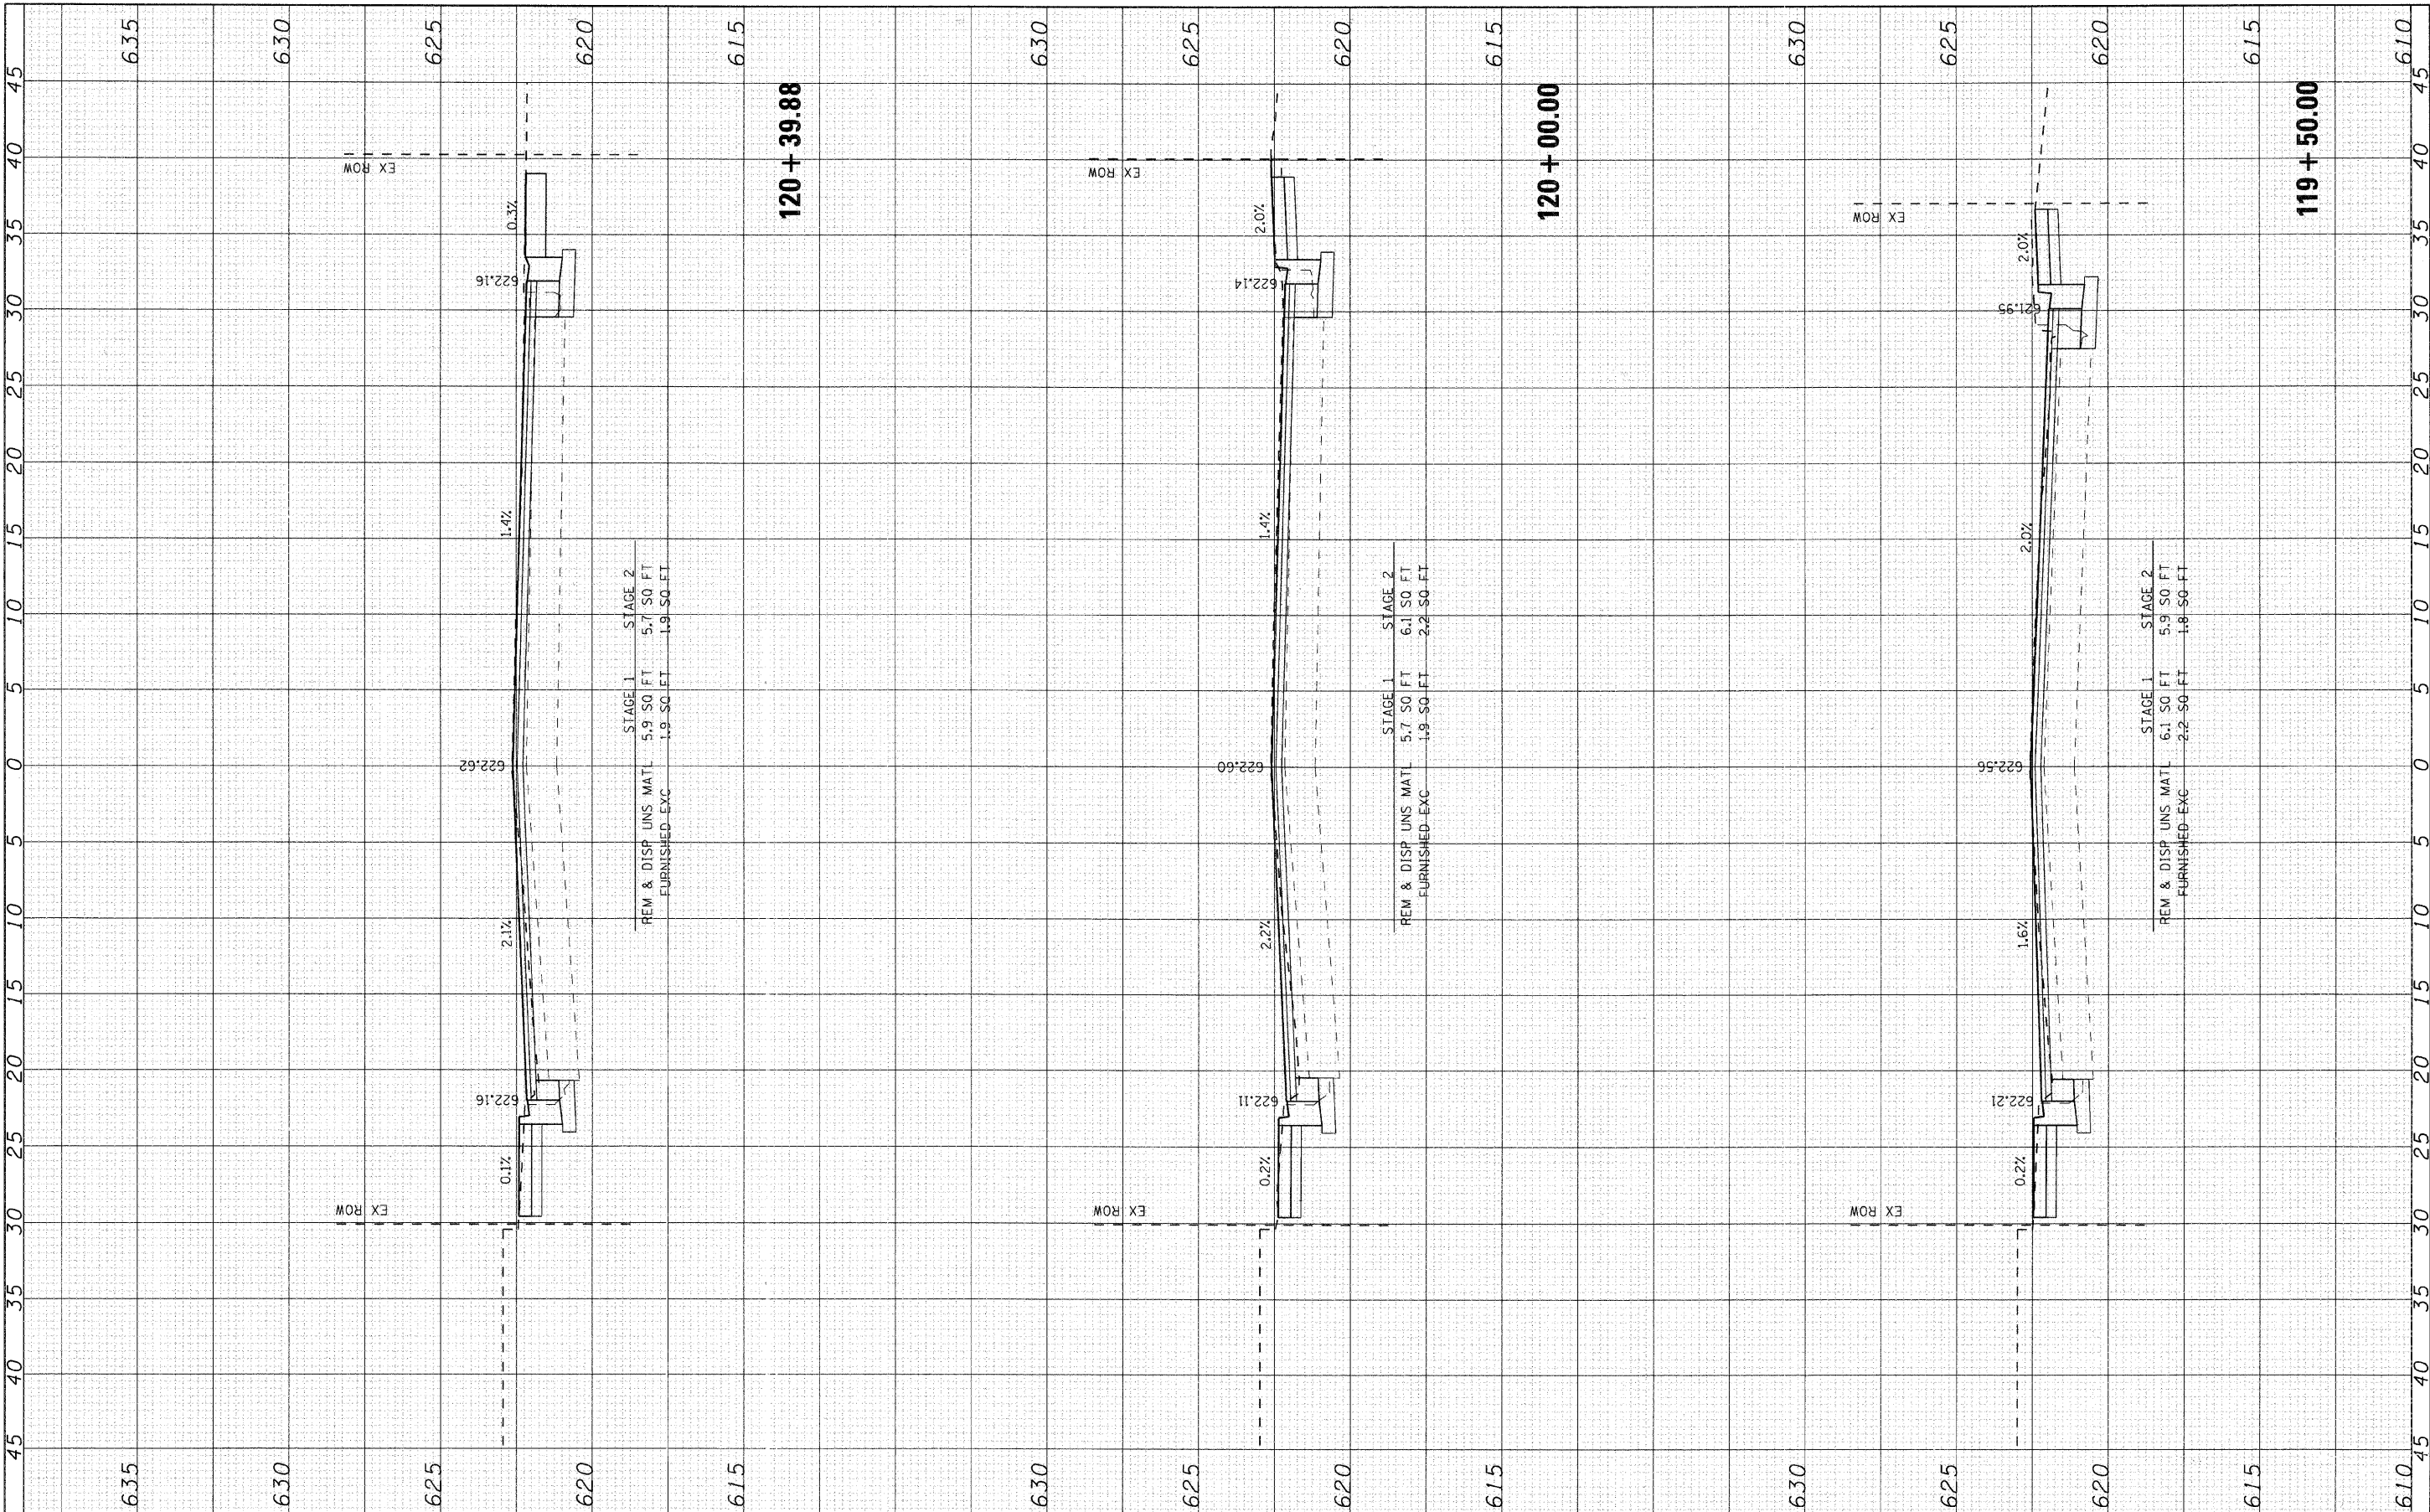

SEC Group, Inc.
McHenry • Yorkville • New Lenox • Chicago
www.secgroupinc.com

USER NAME = char-kie	DESIGNED - CMH	REVISED -
PLOT SCALE = 5	DRAWN - CMH	REVISED -
PLOT DATE = 12/22/2008	CHECKED - JLP	REVISED -
	DATE - 12/16/08	REVISED -

VILLAGE OF NILES


MILWAUKEE AVENUE CROSS SECTIONS

SCALE: 5 SHEET NO. 16 OF 70 SHEETS STA. 119+50.00 TO STA. 120+39.88

F.A.U. RTE. 3513	SECTION 08-00107-00-PV	COUNTY COOK	TOTAL SHEETS 169	SHEET NO. 115
FED. ROAD DIST. NO.	ILLINOIS FED. AID PROJECT	M -8003(723)	CONTRACT NO. 6000	

FINAL	SURVEYED	BY	DATE
SURVEY	PLOTTED		
NOTE BOOK	DATE		
NO.	AREAS		
	CHECKED		


ORIGINAL	SURVEYED	BY	DATE
SURVEY	PLOTTED		
NOTE BOOK	DATE		
NO.	AREAS		
	CHECKED		

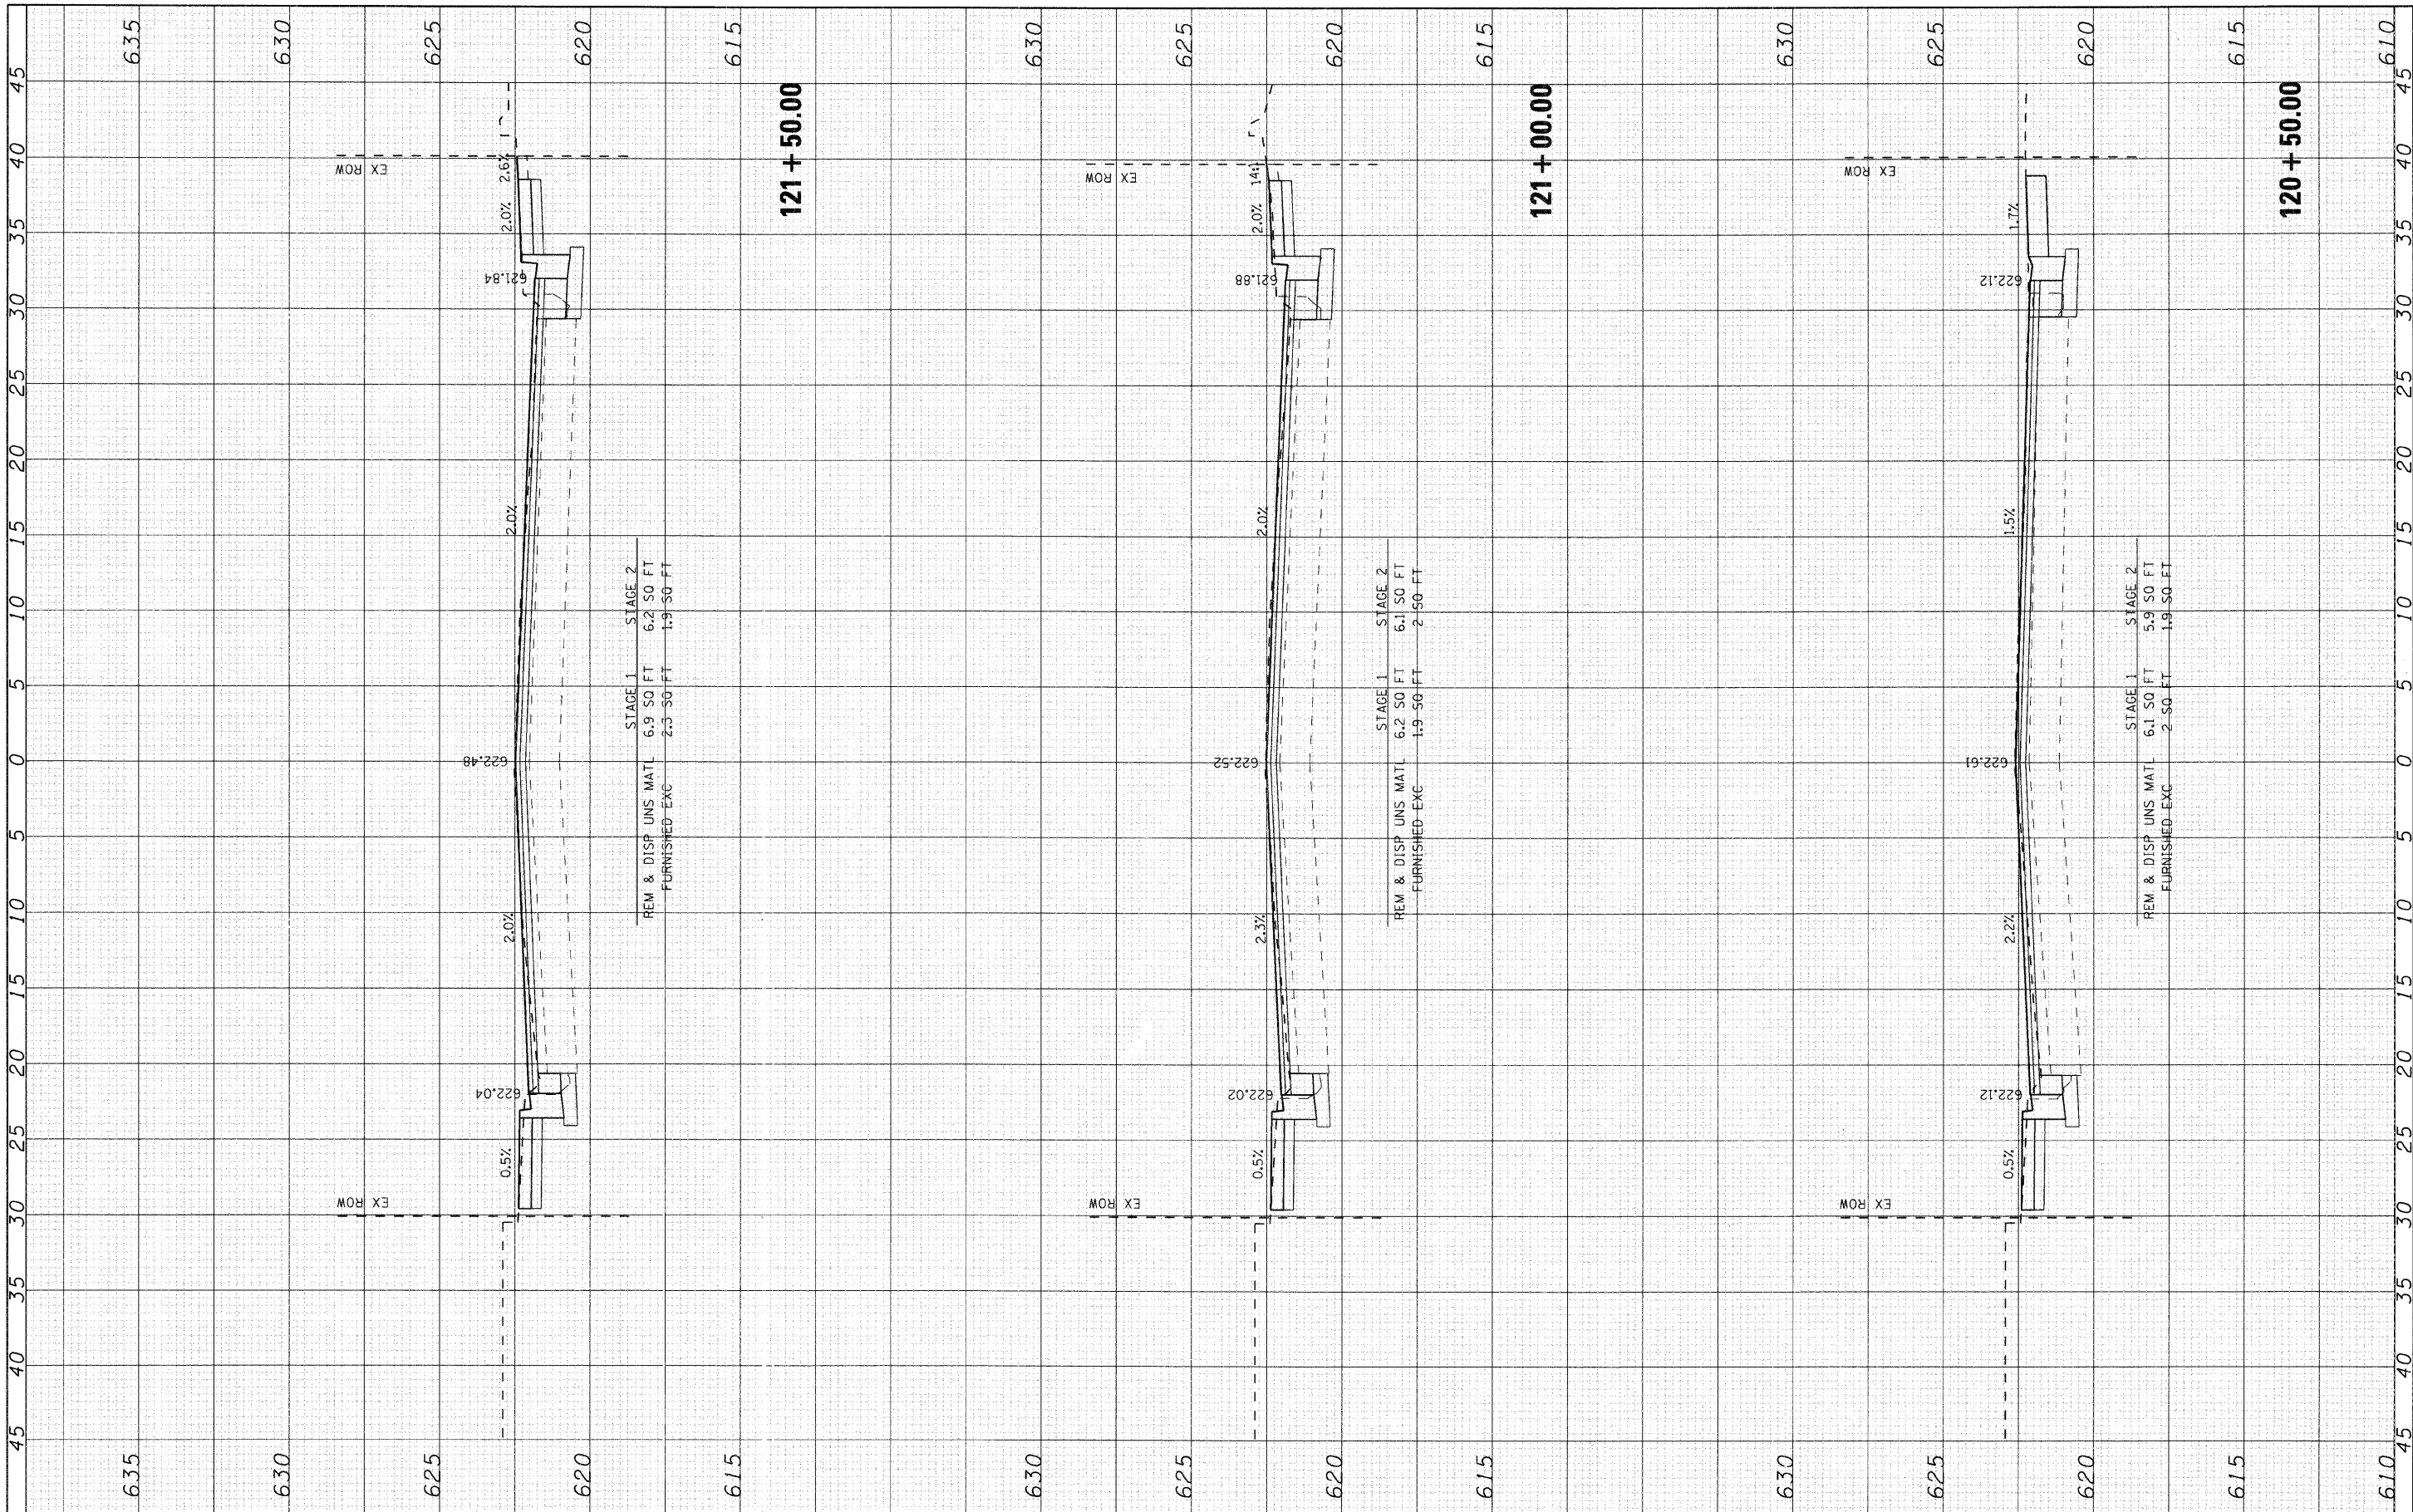

 SEC Group, Inc. Engineering Planning Construction Milwaukee • Yorkville • New Town • Chicago www.secgroupinc.com	USER NAME = char the		DESIGNED - CMH	REVISED -	VILLAGE OF NILES	MILWAUKEE AVENUE CROSS SECTIONS			F.A.U. RTE. 3513	SECTION 08-00107-00-PV	COUNTY COOK	TOTAL SHEETS 169	SHEET NO. 116
	PLOT SCALE = 5		DRAWN - CMH	REVISED -		SCALE: 5			CONTRACT NO. 08-00107-00-PV				
	PLOT DATE = 12/22/2008		CHECKED - JLP	REVISED -		SHEET NO. 17 OF 70 SHEETS			STA. 120+50.00 TO STA. 121+50.00				
			DATE - 12/16/08	REVISED -		FED. ROAD DIST. NO. ILLINOIS FED. AID PROJECT M-8003(723)							

FINAL	SURVEYED	DATE
SURVEY	PLOTTED	BY
NOTE BOOK	DATE	
NO.	AREAS CHECKED	

ORIGINAL	SURVEYED	DATE
SURVEY	PLOTTED	BY
NOTE BOOK	DATE	
NO.	AREAS CHECKED	

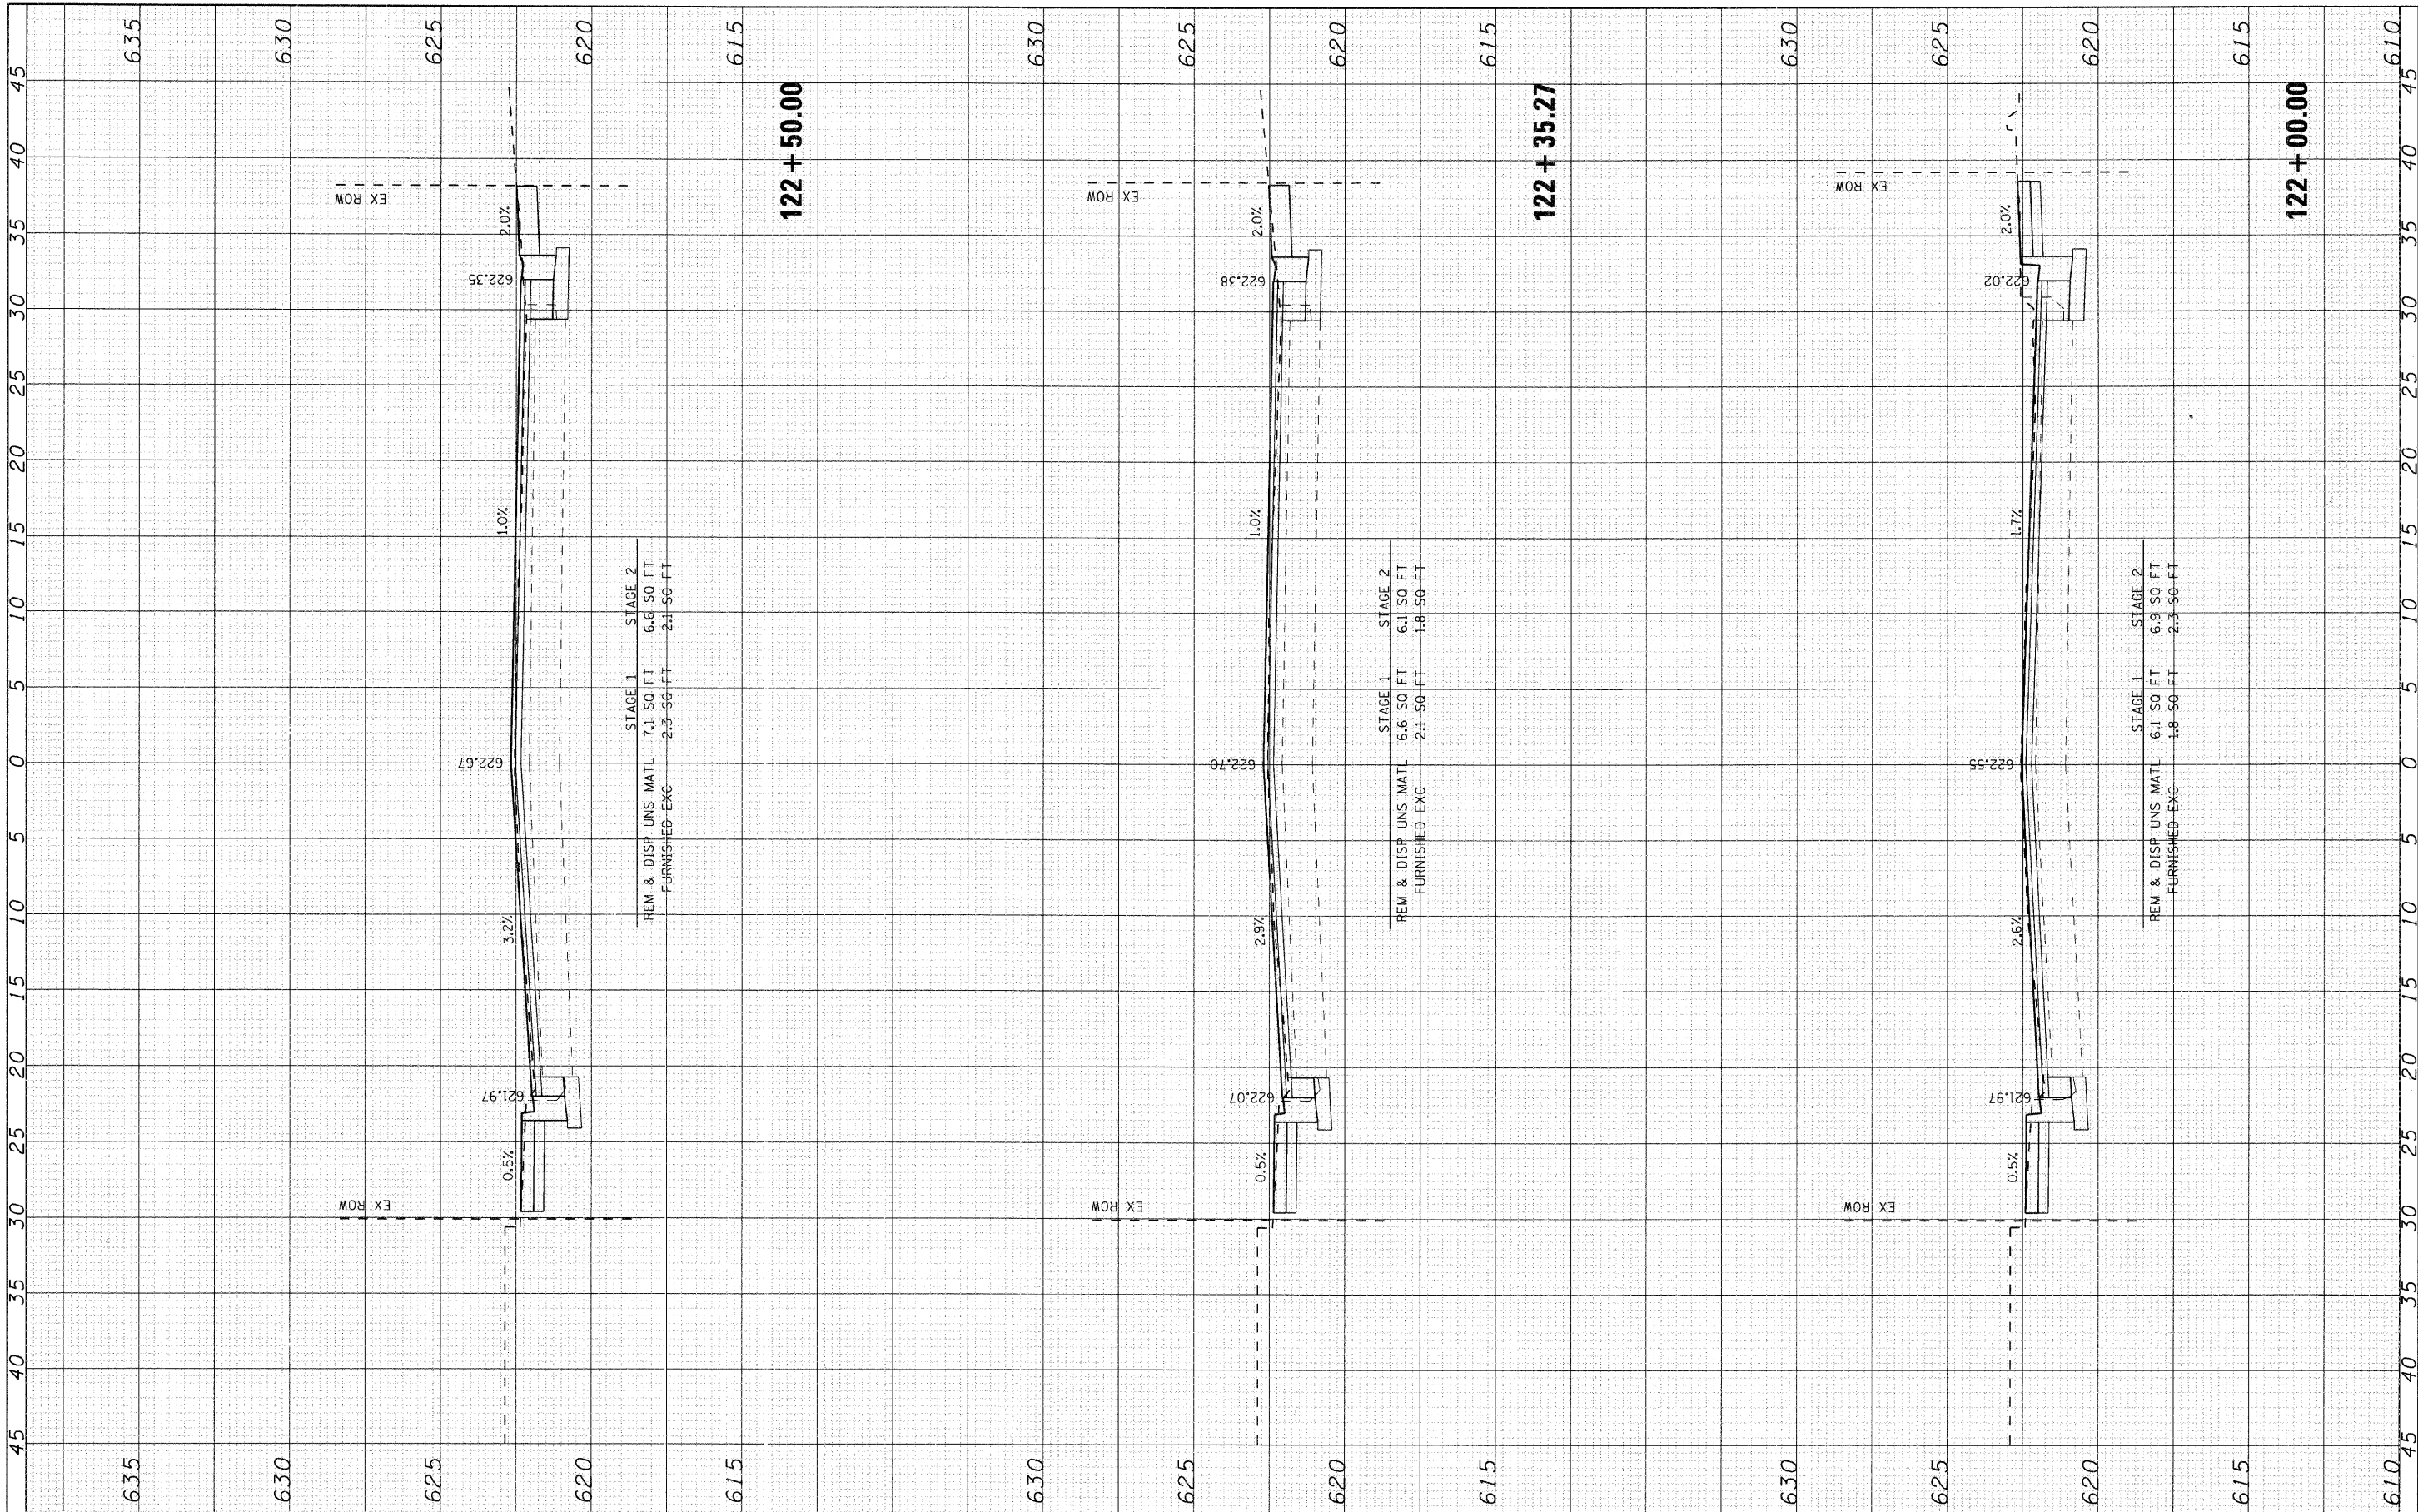

122 + 50.00

122 + 35.27

122 + 00.00



USER NAME = char-the
PLOT SCALE = 5
PLOT DATE = 12/22/2008

DESIGNED - CMH
DRAWN - CMH
CHECKED - JLP
DATE - 12/16/08

REVISED -
REVISED -
REVISED -
REVISED -

VILLAGE OF NILES

MILWAUKEE AVENUE CROSS SECTIONS

SCALE: 5 SHEET NO. 18 OF 70 SHEETS STA. 122+00.00 TO STA. 122+50.00


F.A.U. RTE.	SECTION	COUNTY	TOTAL SHEETS	SHEET NO.
3513	08-00107-06-PV	COOK	169	117
FED. ROAD DIST. NO.	ILLINOIS FED. AID PROJECT	CONTRACT NO.	M-8003(723)	

FINAL	SURVEYED	DATE
SURVEY	PLOTTED	BY
NOTE BOOK	DATE	
NO.	AREAS CHECKED	

ORIGINAL	SURVEYED	DATE
SURVEY	PLOTTED	BY
NOTE BOOK	DATE	
NO.	AREAS CHECKED	

635


635

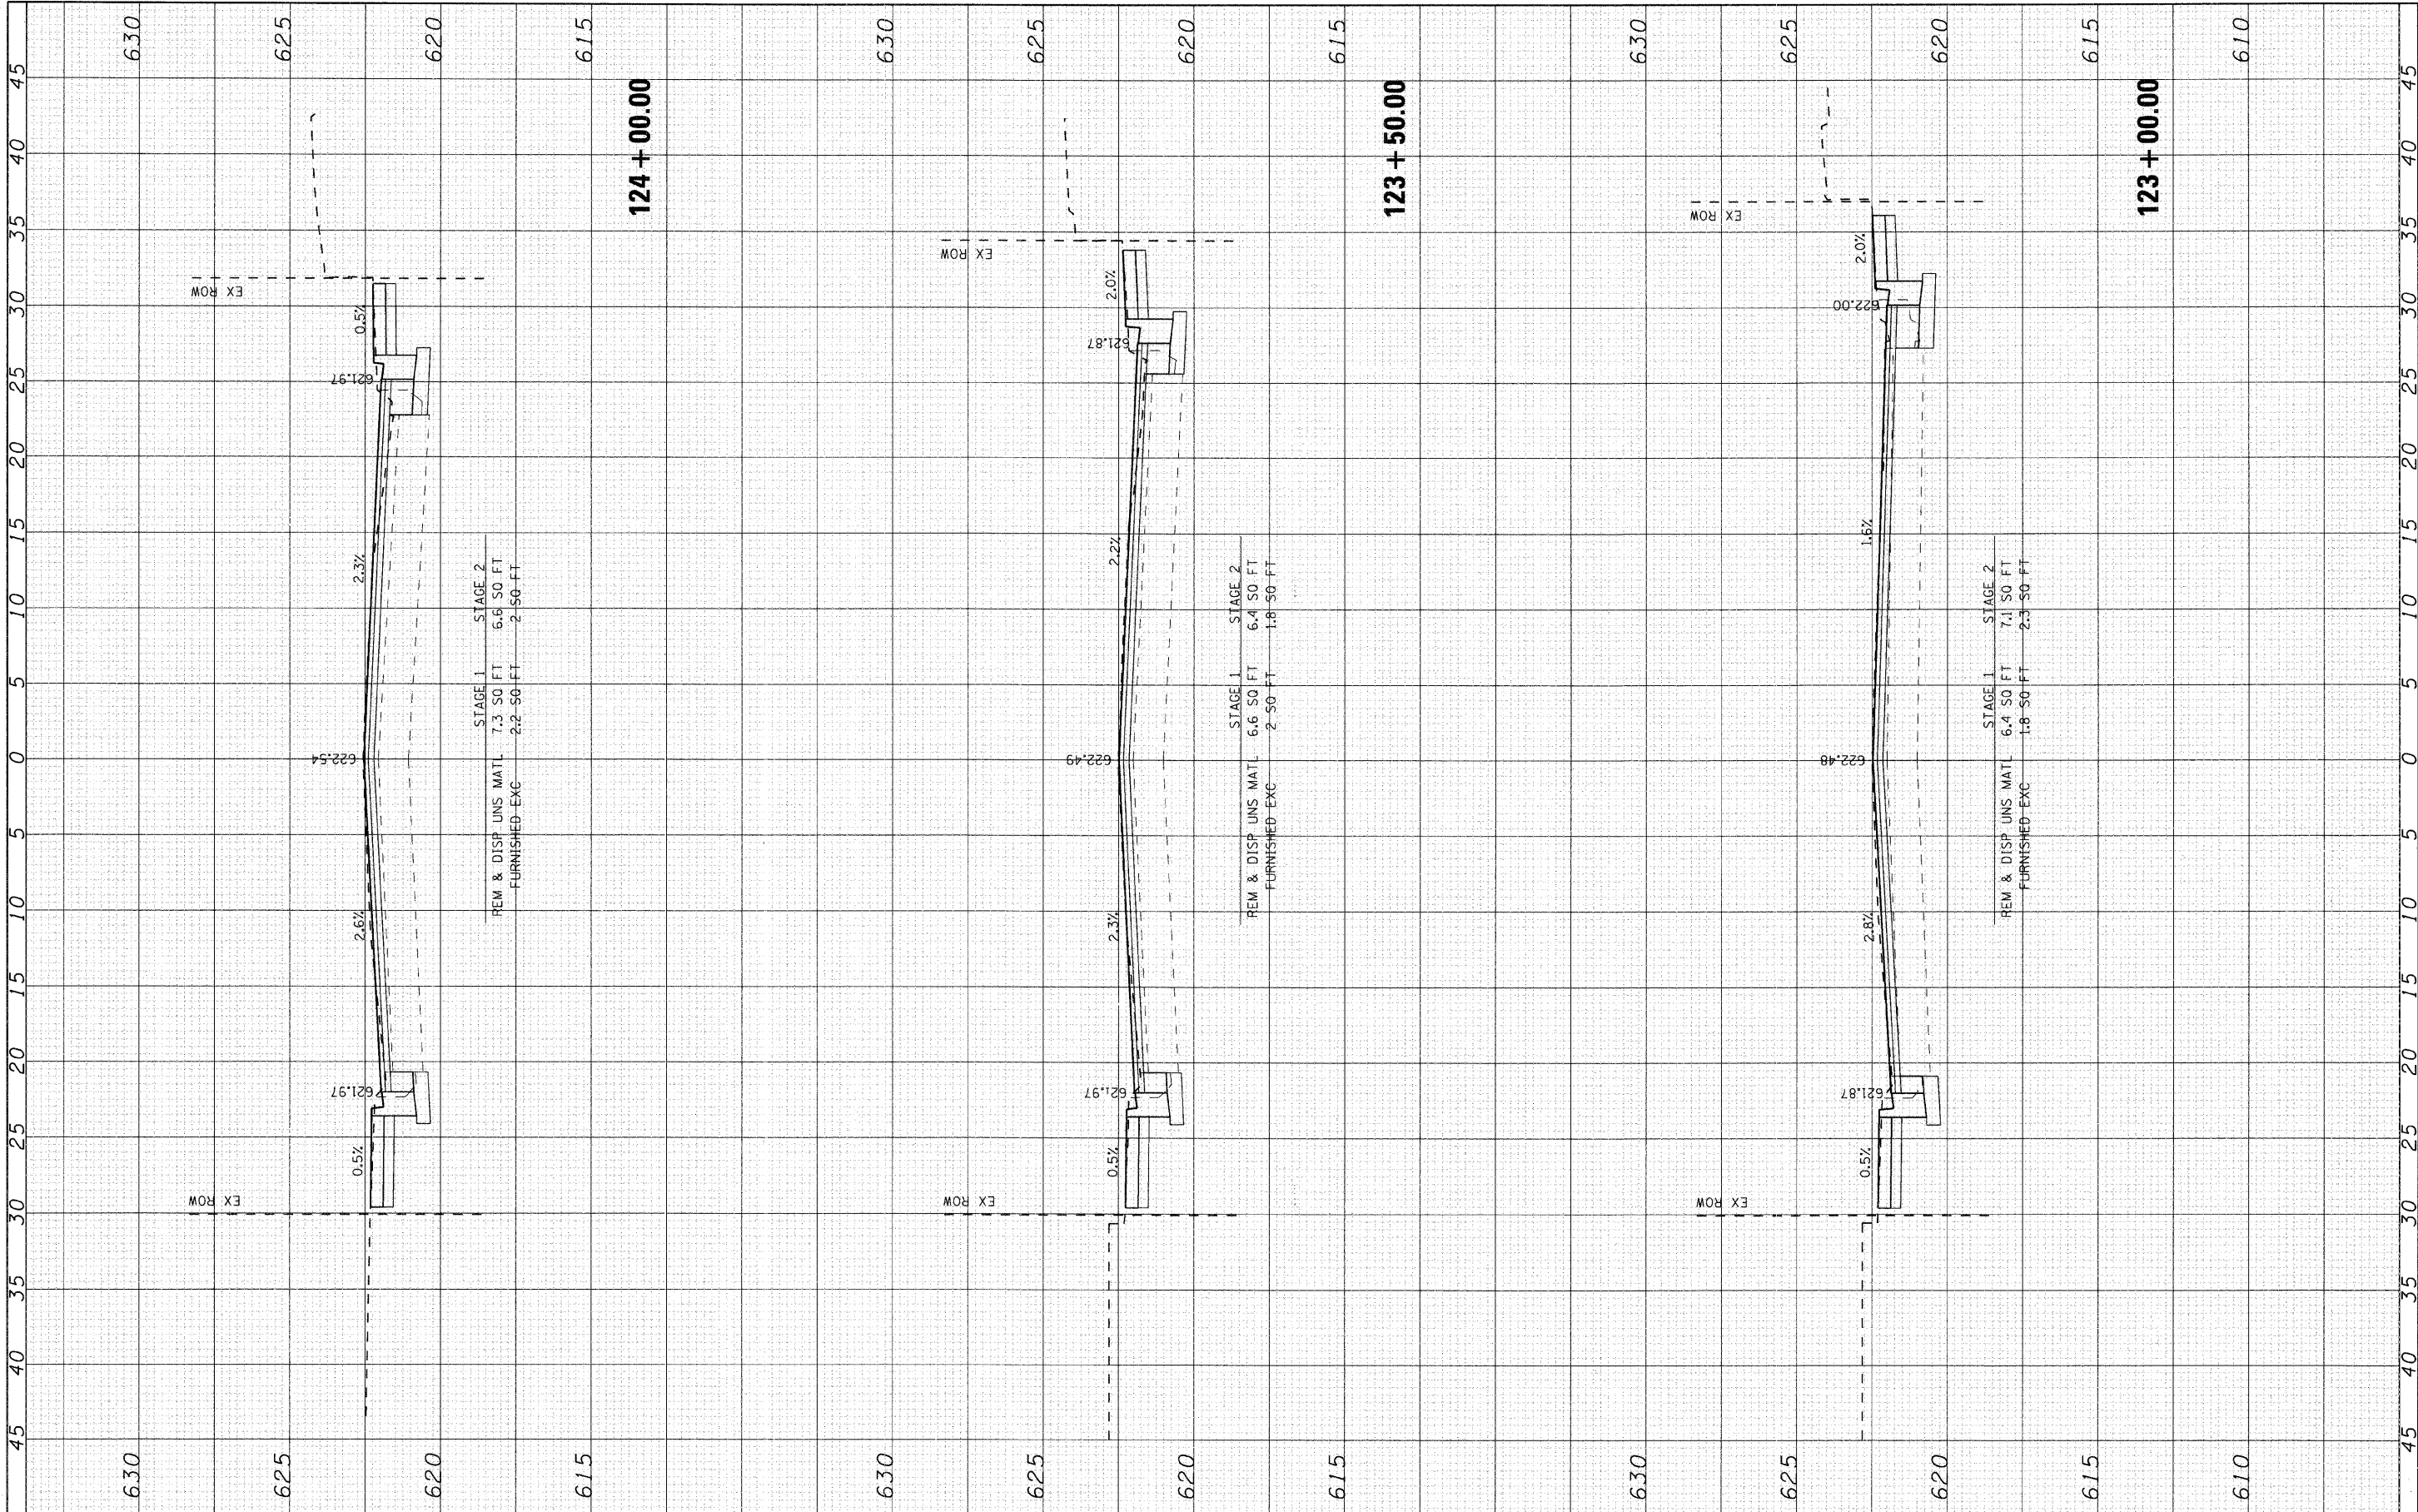

 SEC Group, Inc. Engineering Surveying Planning Design Landscape Architecture McHenry • Yorkville • New Leon • Chicago www.secgroupinc.com	USER NAME = charlie		DESIGNED - CMH	REVISED -	VILLAGE OF NILES	MILWAUKEE AVENUE CROSS SECTIONS				F.A.U. RTE.	SECTION	COUNTY	TOTAL SHEETS	SHEET NO.
	PLOT SCALE = 5		DRAWN - CMH	REVISED -						3513	08-00107-08-PV	COOK	169	118
	PLOT DATE = 12/22/2008		CHECKED - JLP	REVISED -						CONTRACT NO. 08-00107-08-PV				
			DATE - 12/16/08	REVISED -										
		SCALE: 5			SHEET NO. 19 OF 70 SHEETS			STA. 123+00.00 TO STA. 124+00.00			FED. ROAD DIST. NO. ILLINOIS FED. AID PROJECT M -8003(723)			

FINAL SUBMITTAL	SURVEYED PLOTTED DATE AREAS CHECKED	BY	DATE
NO.			


ORIGINAL SURVEY	SURVEYED PLOTTED DATE AREAS CHECKED	BY	DATE
NO.			

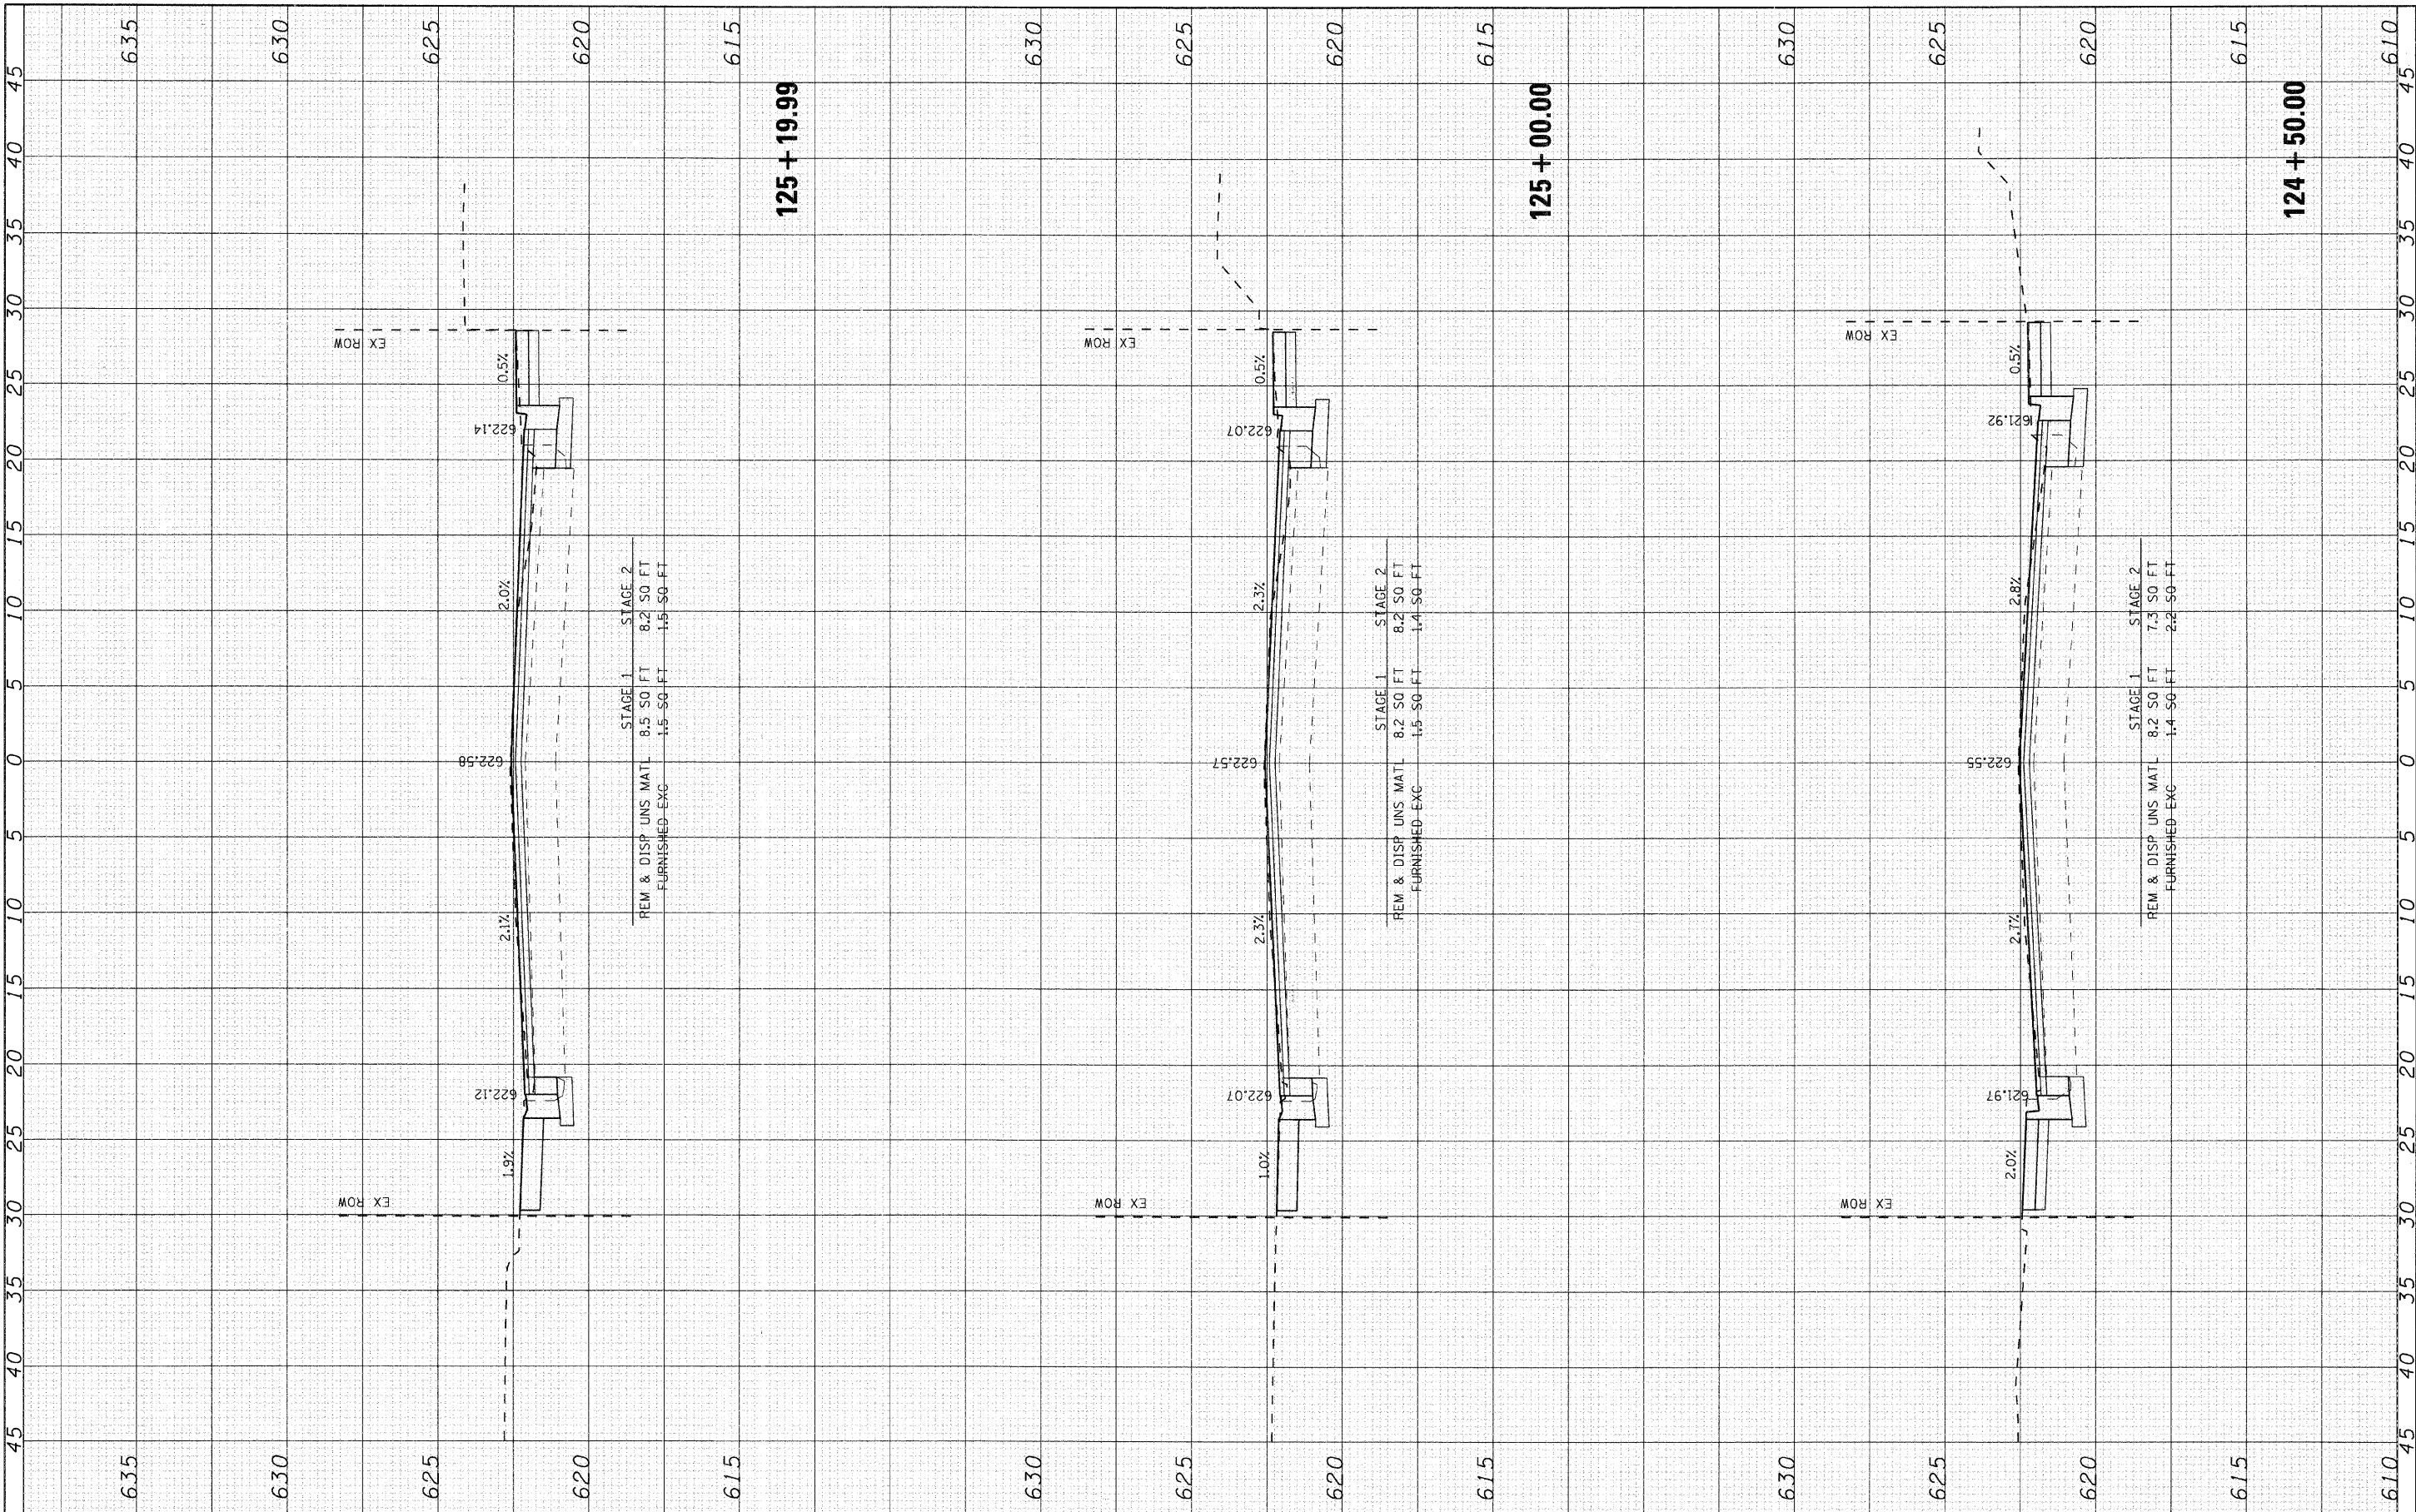

 SEC Group, Inc. Engineering & Surveying Planning Landscape Architecture McHenry • Yorkville • New Lenox • Chicago www.secgroupinc.com	USER NAME = char-kie		DESIGNED - CMH	REVISED -	VILLAGE OF NILES	MILWAUKEE AVENUE CROSS SECTIONS			F.A.U. RTE. 3513	SECTION 08-00107-00+PV	COUNTY COOK	TOTAL SHEETS 169	SHEET NO. 419
	PLOT SCALE = 5		DRAWN - CMH	REVISED -		SCALE: 5			CONTRACT NO. 169-119				
	PLOT DATE = 12/22/2008		CHECKED - JLP	REVISED -		SHEET NO. 20 OF 70 SHEETS			FED. ROAD DIST. NO. ILLINOIS FED. AID PROJECT M -8003(723)				
			DATE - 12/16/08	REVISED -		STA. 124+50.00 TO STA. 125+19.99							

FINAL	SURVEYED	BY	DATE
SURVEY	PLOTTED		
NOTE BOOK	DATE		
NO.	AREAS CHECKED		


ORIGINAL	SURVEYED	BY	DATE
SURVEY	PLOTTED		
NOTE BOOK	DATE		
NO.	AREAS CHECKED		

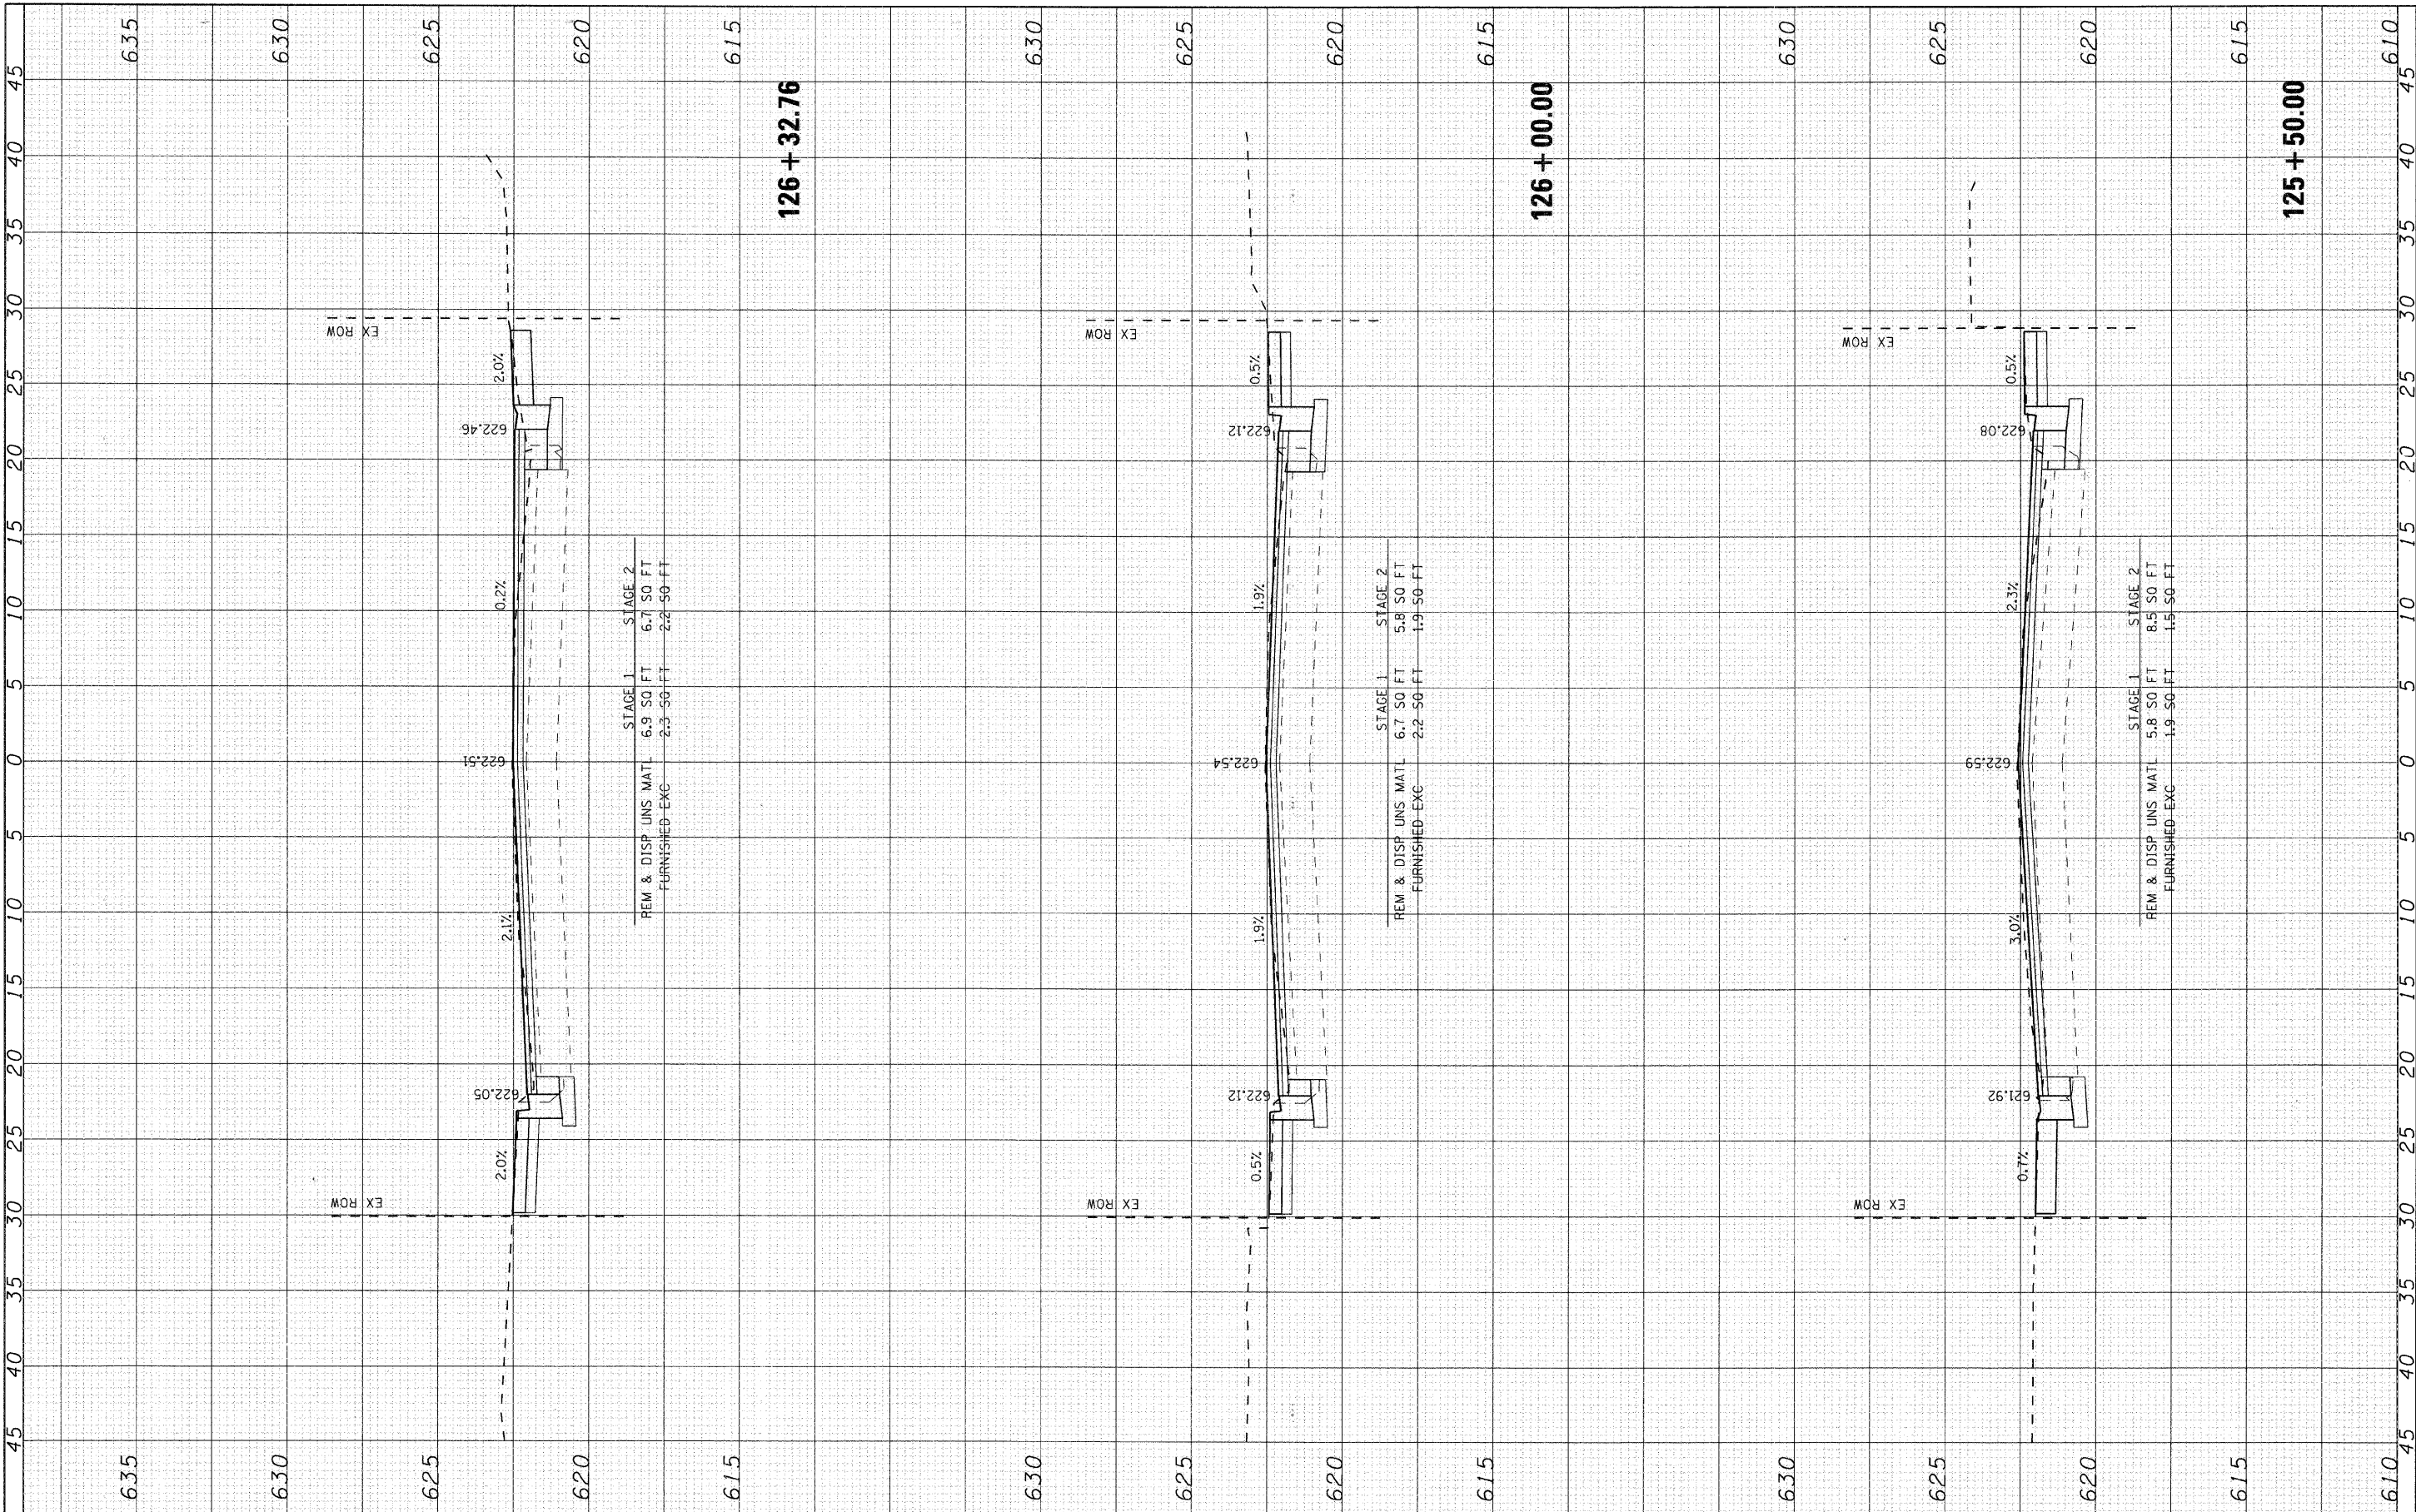

 SEC Group, Inc. Engineering Surveying Planning Landscape Architecture McHenry • Yorkville • New Lenox • Chicago www.secgroupinc.com	USER NAME = charuko		DESIGNED - CMH	REVISED -	VILLAGE OF NILES	MILWAUKEE AVENUE CROSS SECTIONS				F.A.U. RTE. 3513	SECTION 08-00107-00-PV	COUNTY COOK	TOTAL SHEETS 169	SHEET NO. 120												
	PLOT SCALE = 5		DRAWN - CMH	REVISED -																						
	CHECKED - JLP		DATE - 12/16/08	REVISED -																						
	PLOT DATE = 12/22/2008			REVISED -																						
SCALE: 5															SHEET NO. 21 OF 70 SHEETS			STA. 125+50.00 TO STA. 126+32.76			FED. ROAD DIST. NO.		ILLINOIS FED. AID PROJECT		M-8003(723)	

FINAL SURVEY	SURVEYED	BY	DATE
NO.	PLOTTED		
	DATE		
	AREAS CHECKED		


ORIGINAL SURVEY	SURVEYED	BY	DATE
NO.	PLOTTED		
	DATE		
	AREAS CHECKED		

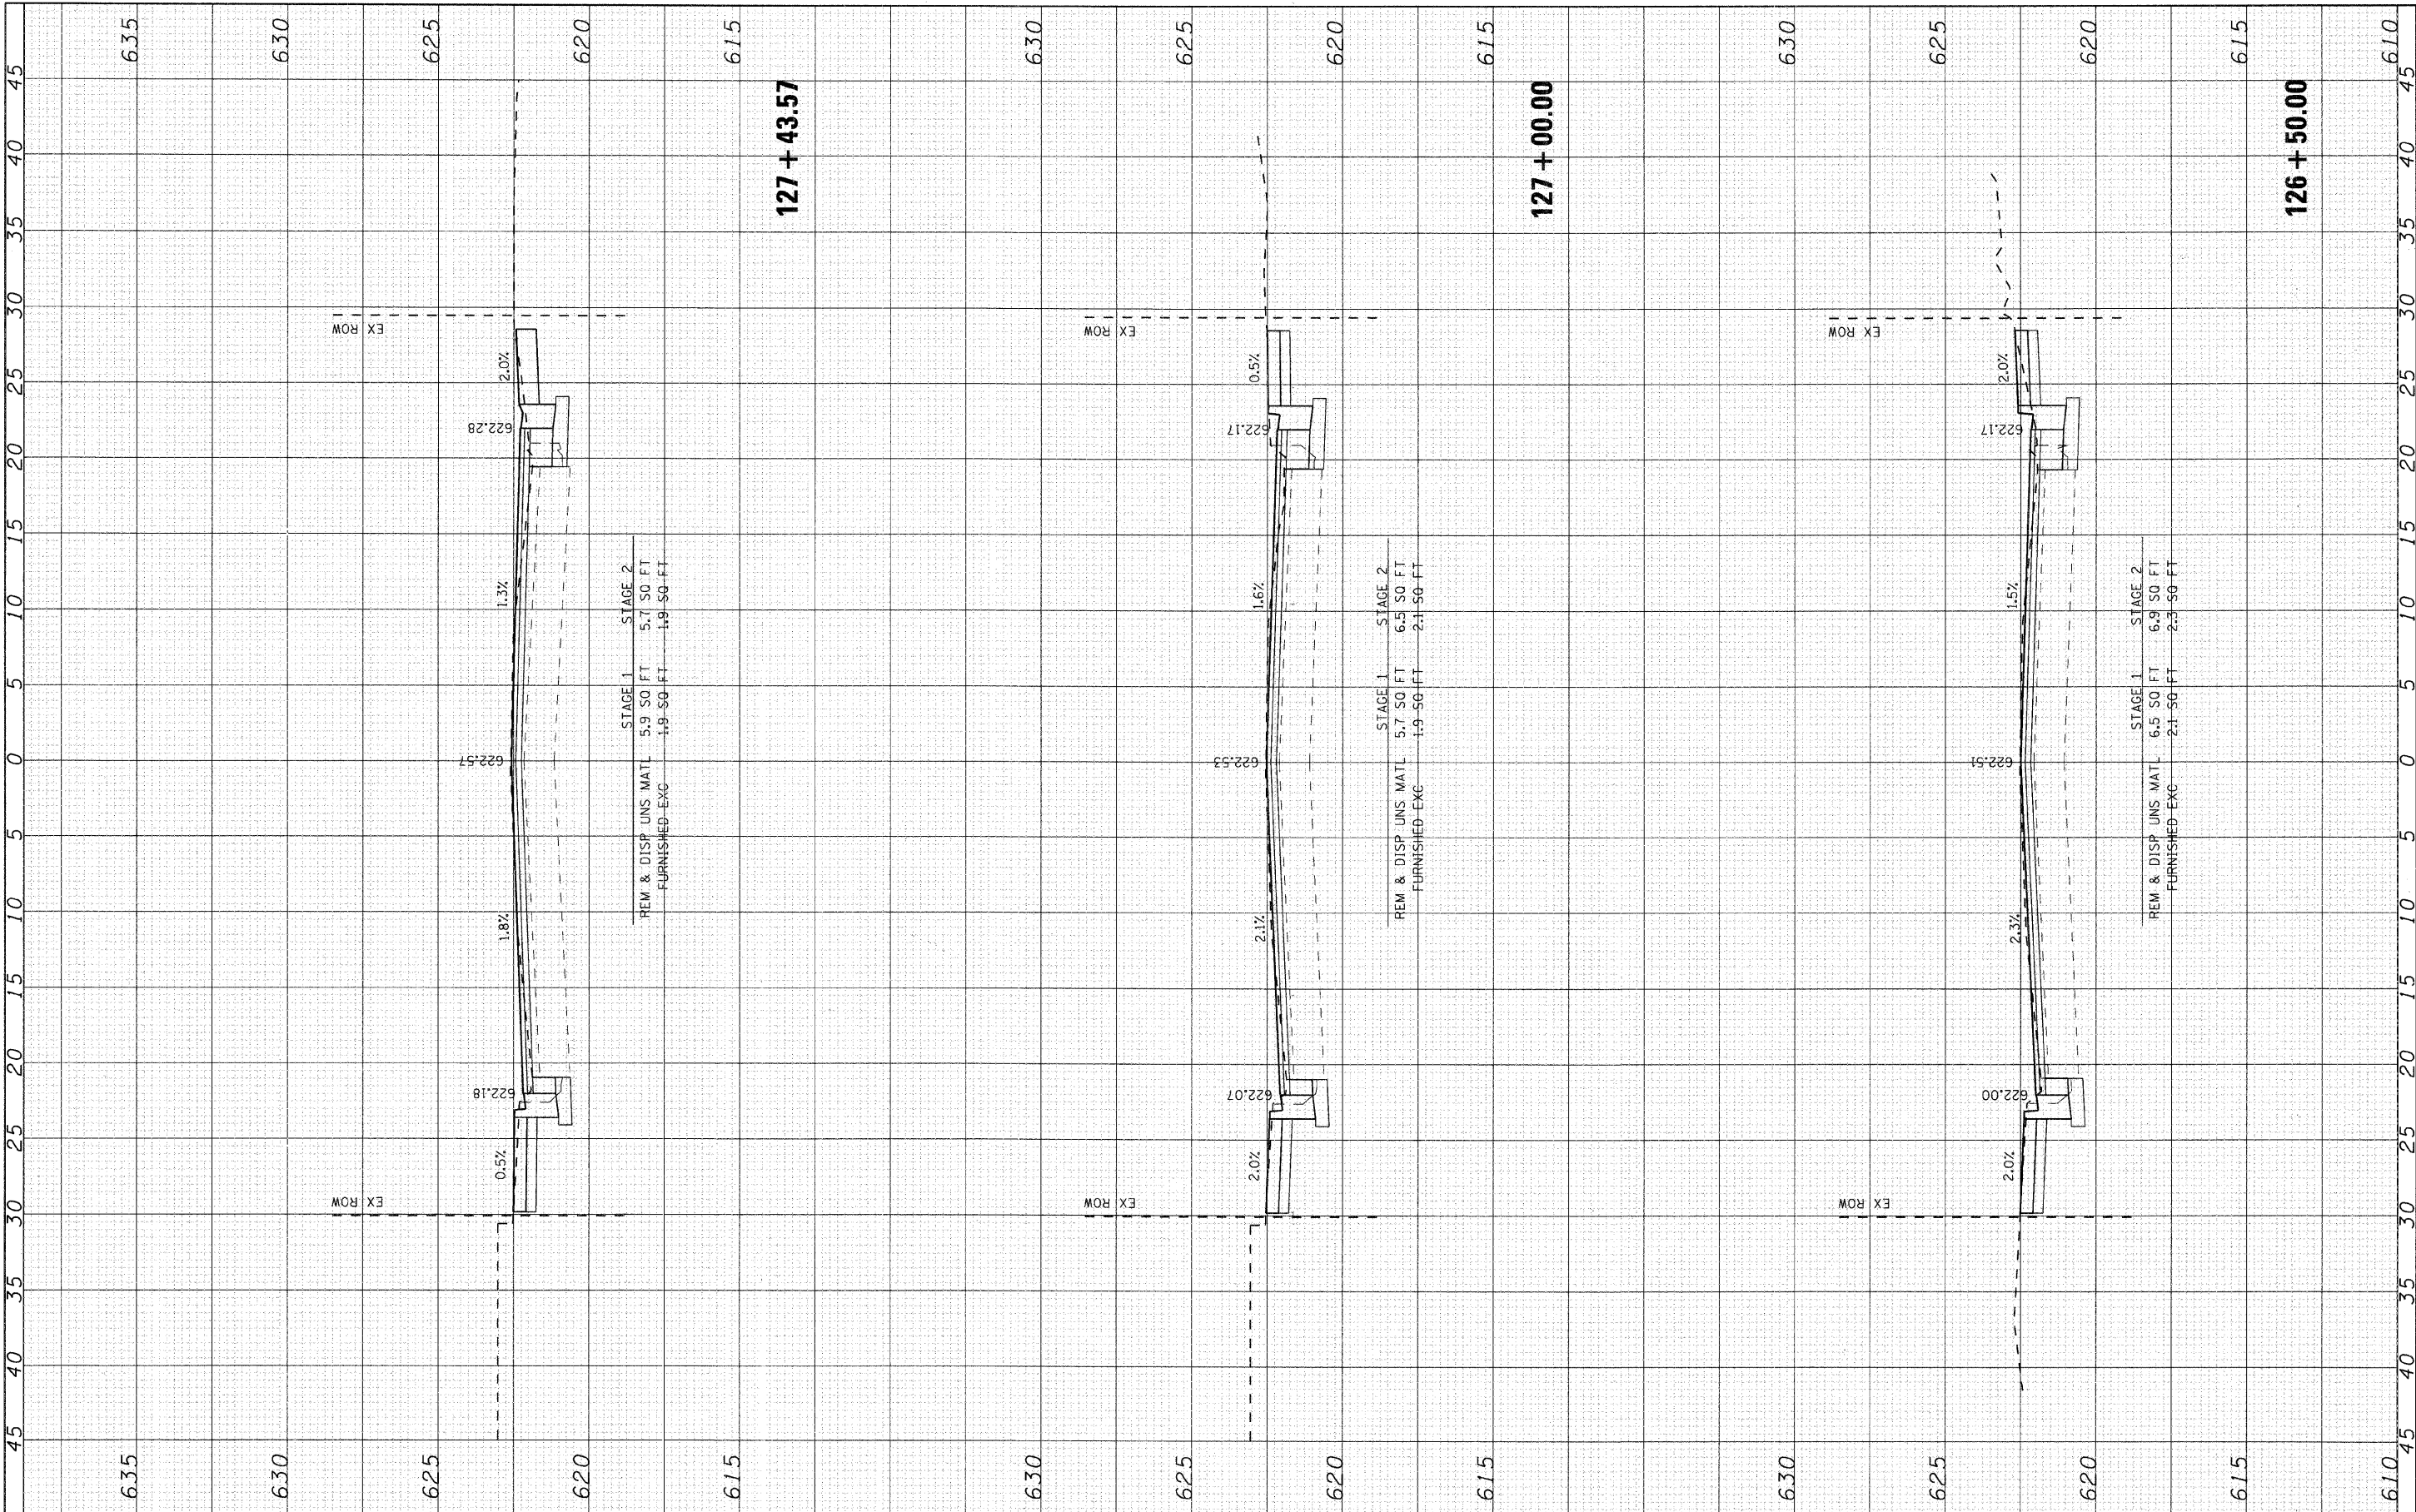

 SEC Group, Inc. Engineering Surveying Planning Landscape Architecture McHenry • Yorkville • New Lenox • Chicago www.secgroupinc.com	USER NAME = charlie		DESIGNED - CMH	REVISED -	VILLAGE OF NILES	MILWAUKEE AVENUE CROSS SECTIONS				F.A.U. RTE.	SECTION	COUNTY	TOTAL SHEETS	SHEET NO.
	PLOT SCALE = 5		DRAWN - CMH	REVISED -		3513	08-00107-00-PV	COOK	169	121				
	PLOT DATE = 12/22/2008		CHECKED - JLP	REVISED -		CONTRACT NO.				FED. ROAD DIST. NO.	ILLINOIS FED. AID PROJECT	M - 8003(723)		
	DATE = 12/16/08		REVISED -	SCALE: 5				SHEET NO. 22 OF 70 SHEETS	STA. 126+50.00 TO STA. 127+43.57					

FINAL SURVEY	SURVEYED	BY	DATE
NO.	PLOTTED		
	NOTE BOOK		
	AREAS CHECKED		


ORIGINAL SURVEY	SURVEYED	BY	DATE
NO.	PLOTTED		
	NOTE BOOK		
	AREAS CHECKED		

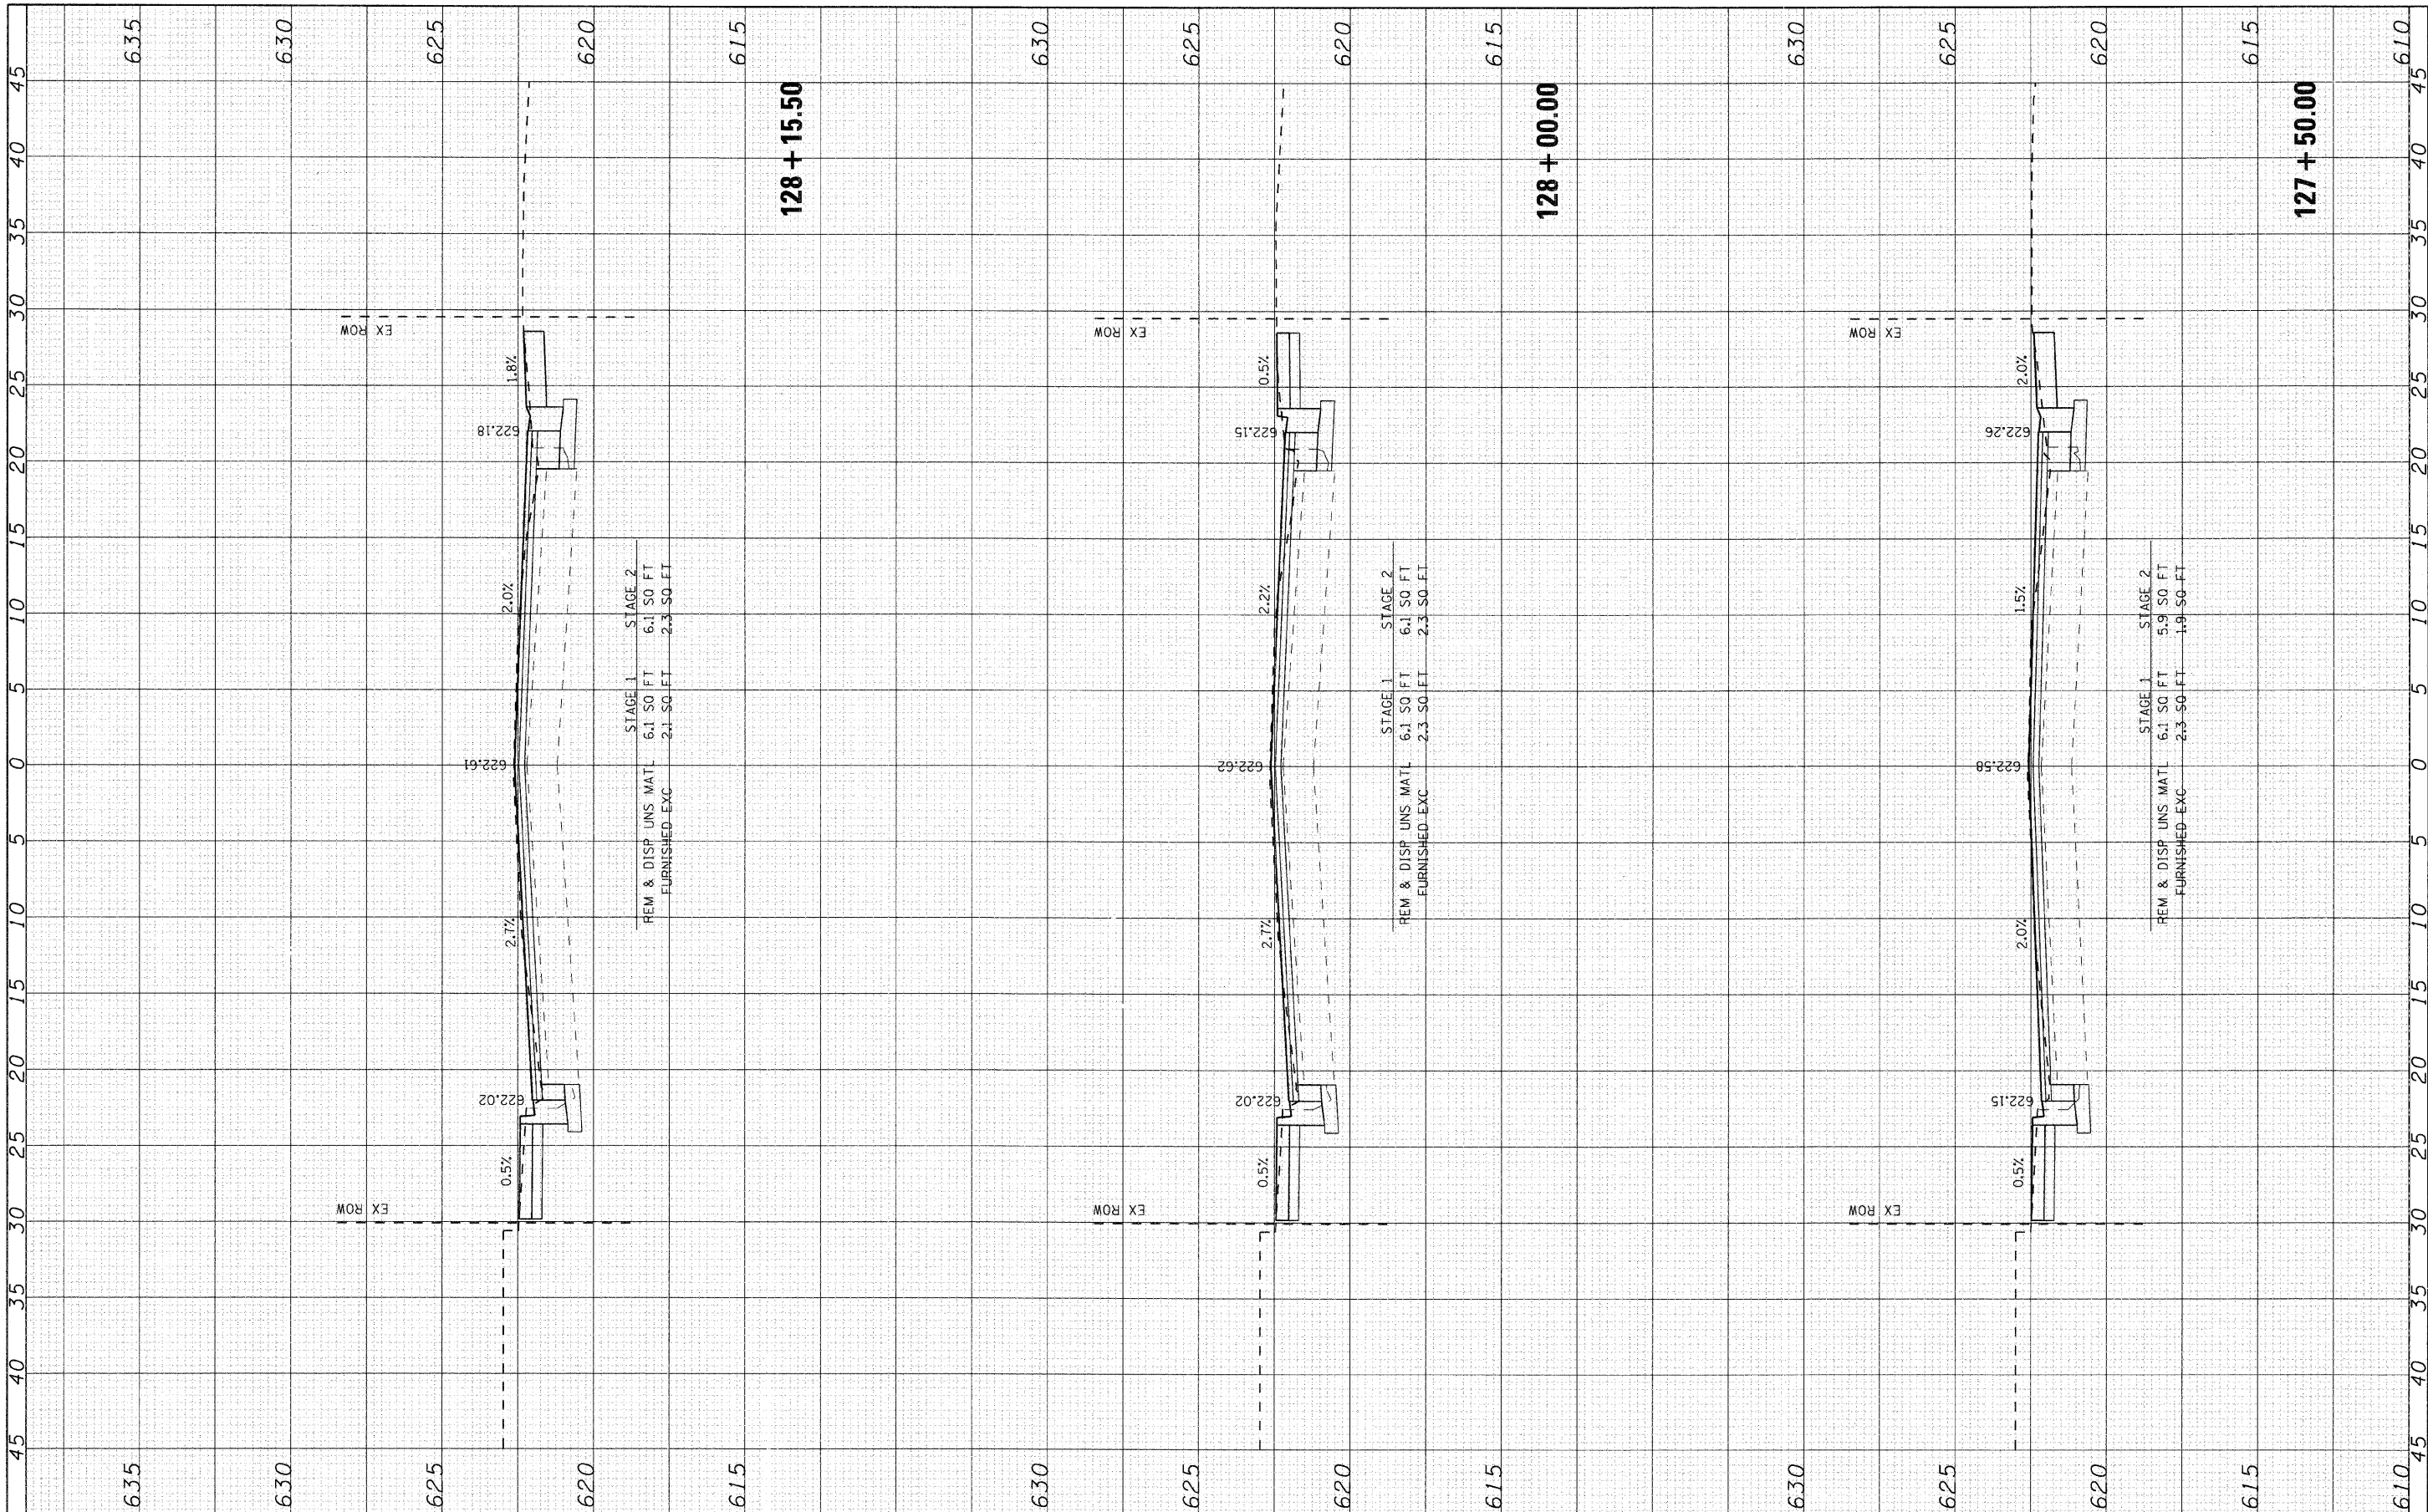

 SEC Group, Inc. Engineering Surveying Planning Landscape Architecture McHenry • Yorkville • New Leno • Chicago www.secgroupinc.com	USER NAME = char-ke		DESIGNED - CMH	REVISED -	VILLAGE OF NILES	MILWAUKEE AVENUE CROSS SECTIONS				F.A.U. RTE.	SECTION	COUNTY	TOTAL SHEETS	SHEET NO.
	PLOT SCALE = 5		DRAWN - CMH	REVISED -						3513	08-00107-06-PV	COOK	169	122
	PLOT DATE = 12/22/2008		CHECKED - JLP	REVISED -		CONTRACT NO. 08-00107-06-PV				FED. ROAD DIST. NO.				ILLINOIS FED. AID PROJECT M -8003(723)
			DATE - 12/16/08	REVISED -		SCALE: 5				SHEET NO. 23 OF 70 SHEETS		STA. 127+50.00 TO STA. 128+15.50		

FINAL SURVEY	SURVEYED	BY	DATE
NOTE BOOK	PLOTTED		
NO.	DATE		
	AREAS CHECKED		


ORIGINAL SURVEY	SURVEYED	BY	DATE
NOTE BOOK	PLOTTED		
NO.	DATE		
	AREAS CHECKED		

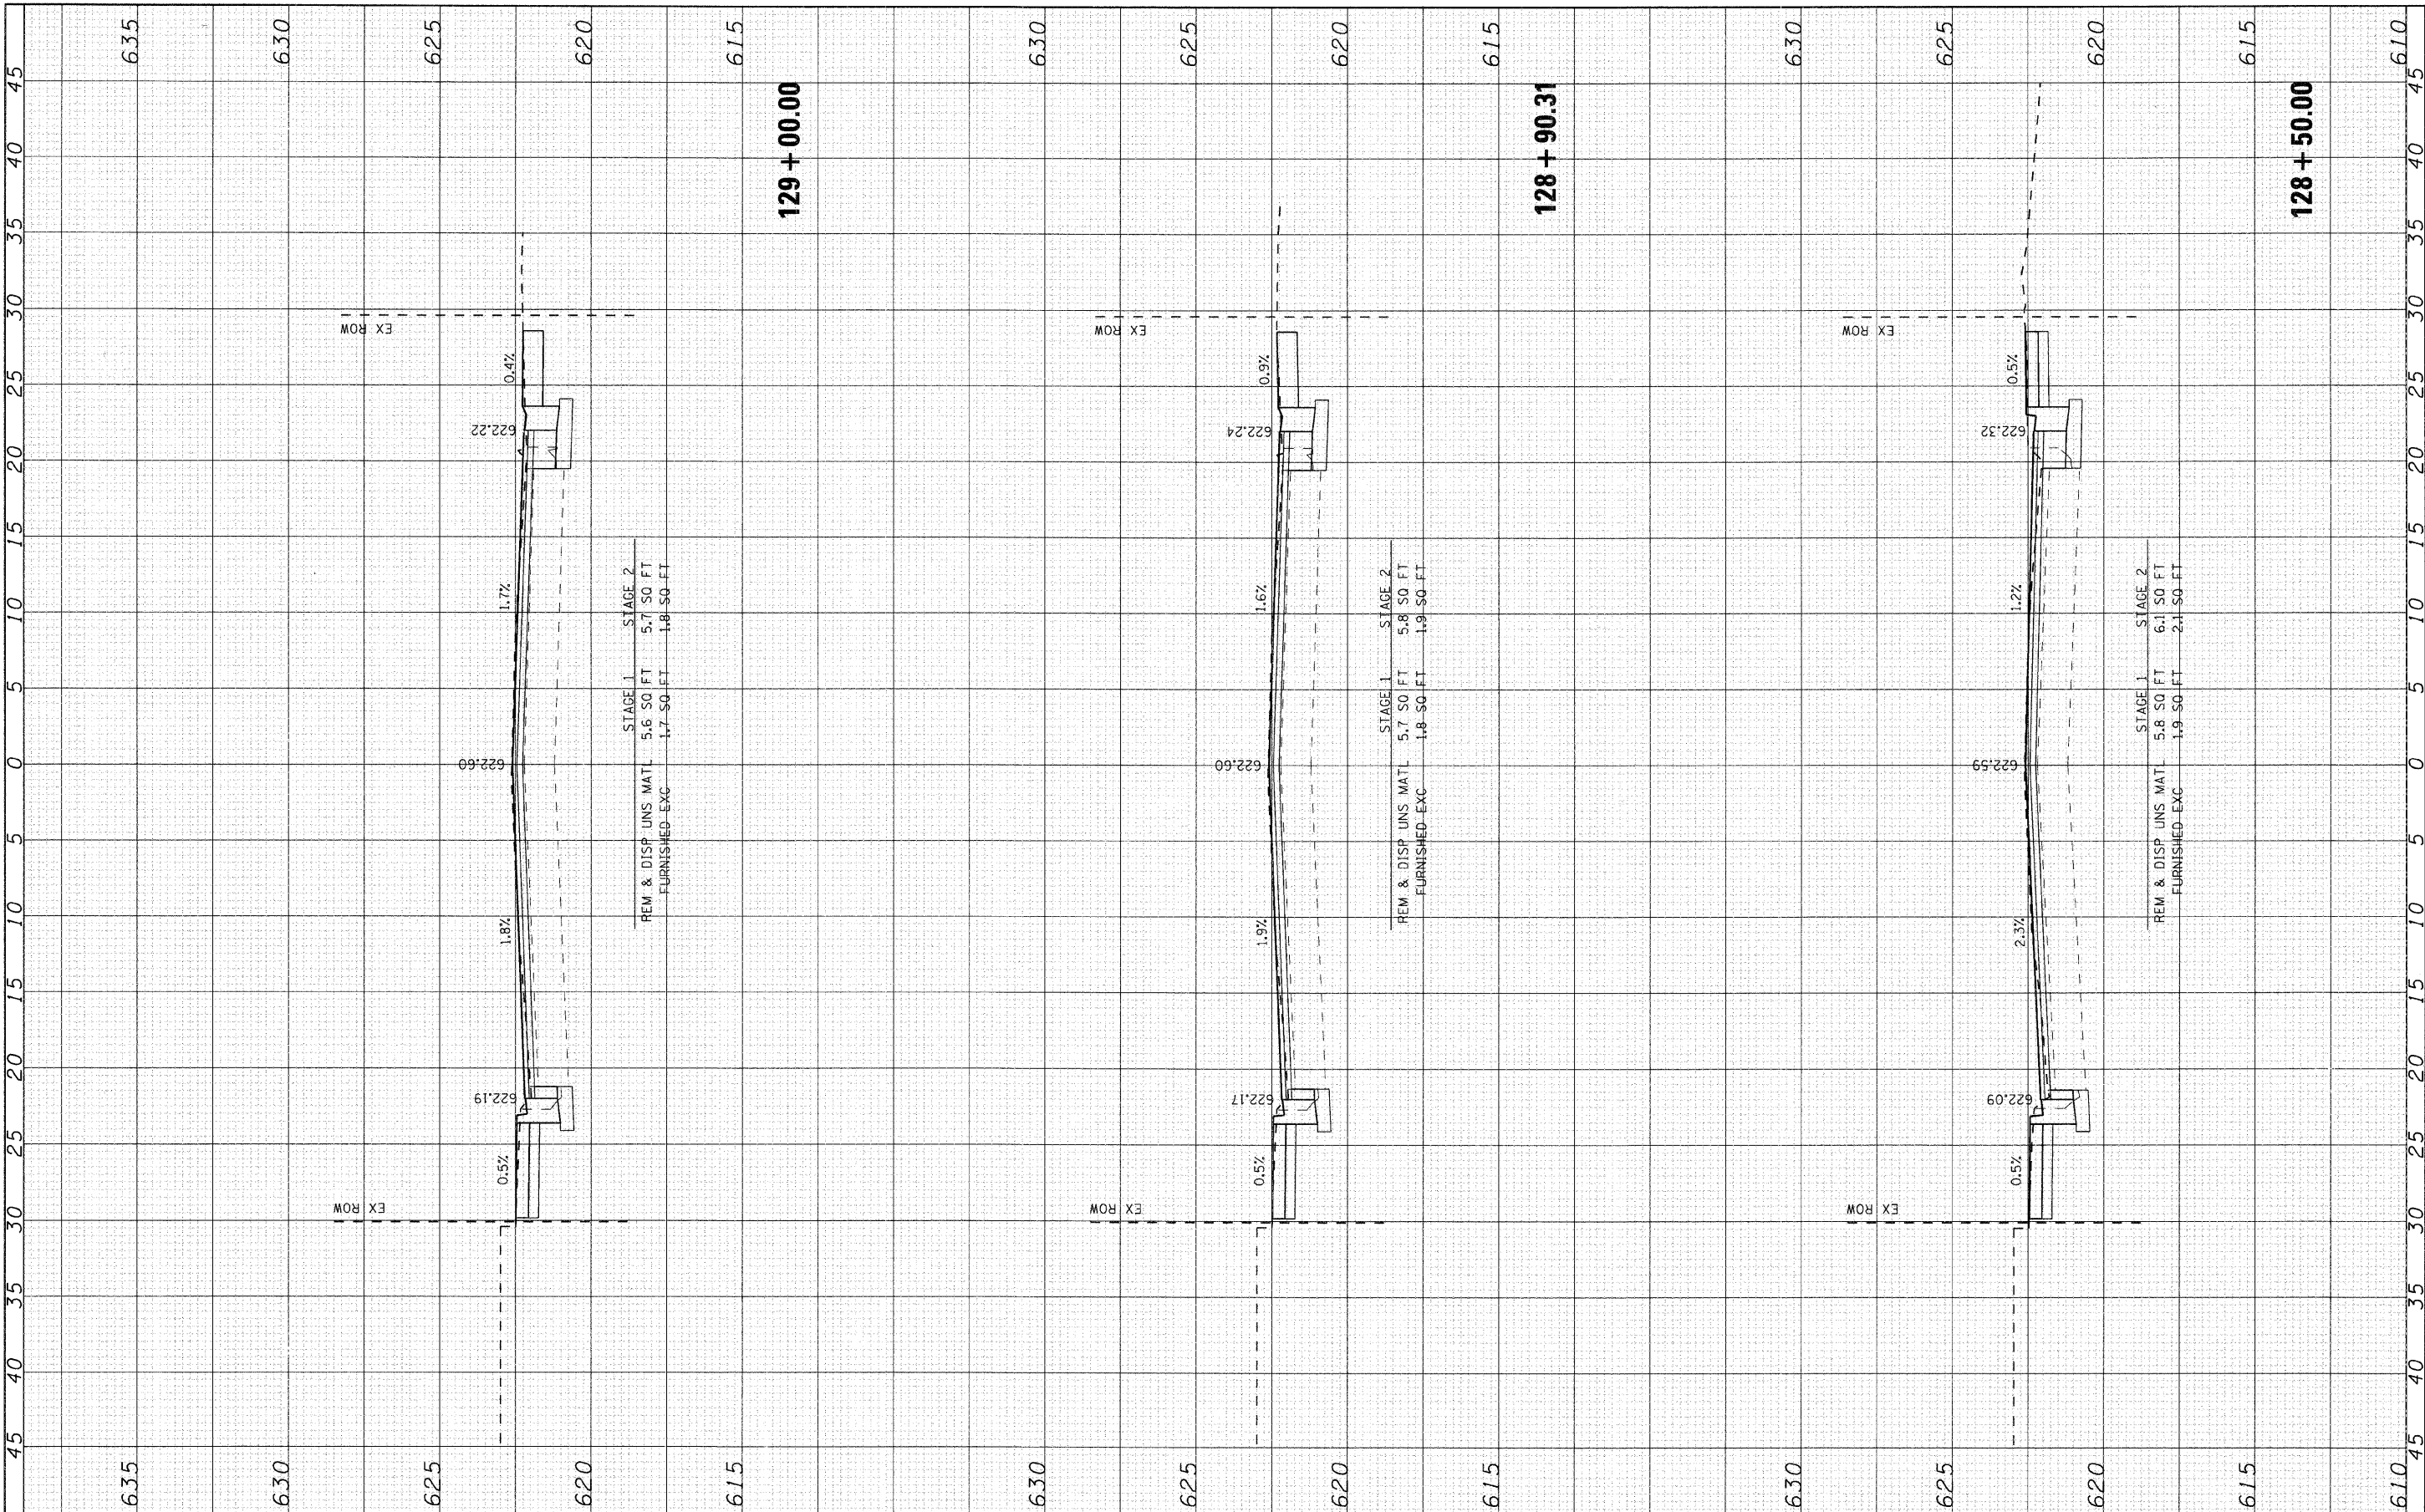

 SEC Group, Inc. Engineering Surveying Planning Landscape Architecture Mellencamp • Yorkville • New Lenox • Chicago www.secgroupinc.com	USER NAME = charlie		DESIGNED - CMH	REVISED -	VILLAGE OF NILES	MILWAUKEE AVENUE CROSS SECTIONS			F.A.U. RTE.	SECTION	COUNTY	TOTAL SHEETS	SHEET NO.	
	PLOT SCALE = 5		DRAWN - CMH	REVISED -					3513	08-00107-00-PV	COOK	169	123	
	PLOT DATE = 12/22/2008		CHECKED - JLP	REVISED -		CONTRACT NO. 08-00107-00-PV			FED. ROAD DIST. NO.			ILLINOIS	FED. AID PROJECT	M -8003(723)
			DATE - 12/16/08	REVISED -										

FINAL SURVEY	SURVEYED	BY	DATE
NOTE BOOK	PLOTTED		
NO.	DATE		
	AREAS CHECKED		


ORIGINAL SURVEY	SURVEYED	BY	DATE
NOTE BOOK	PLOTTED		
NO.	DATE		
	AREAS CHECKED		

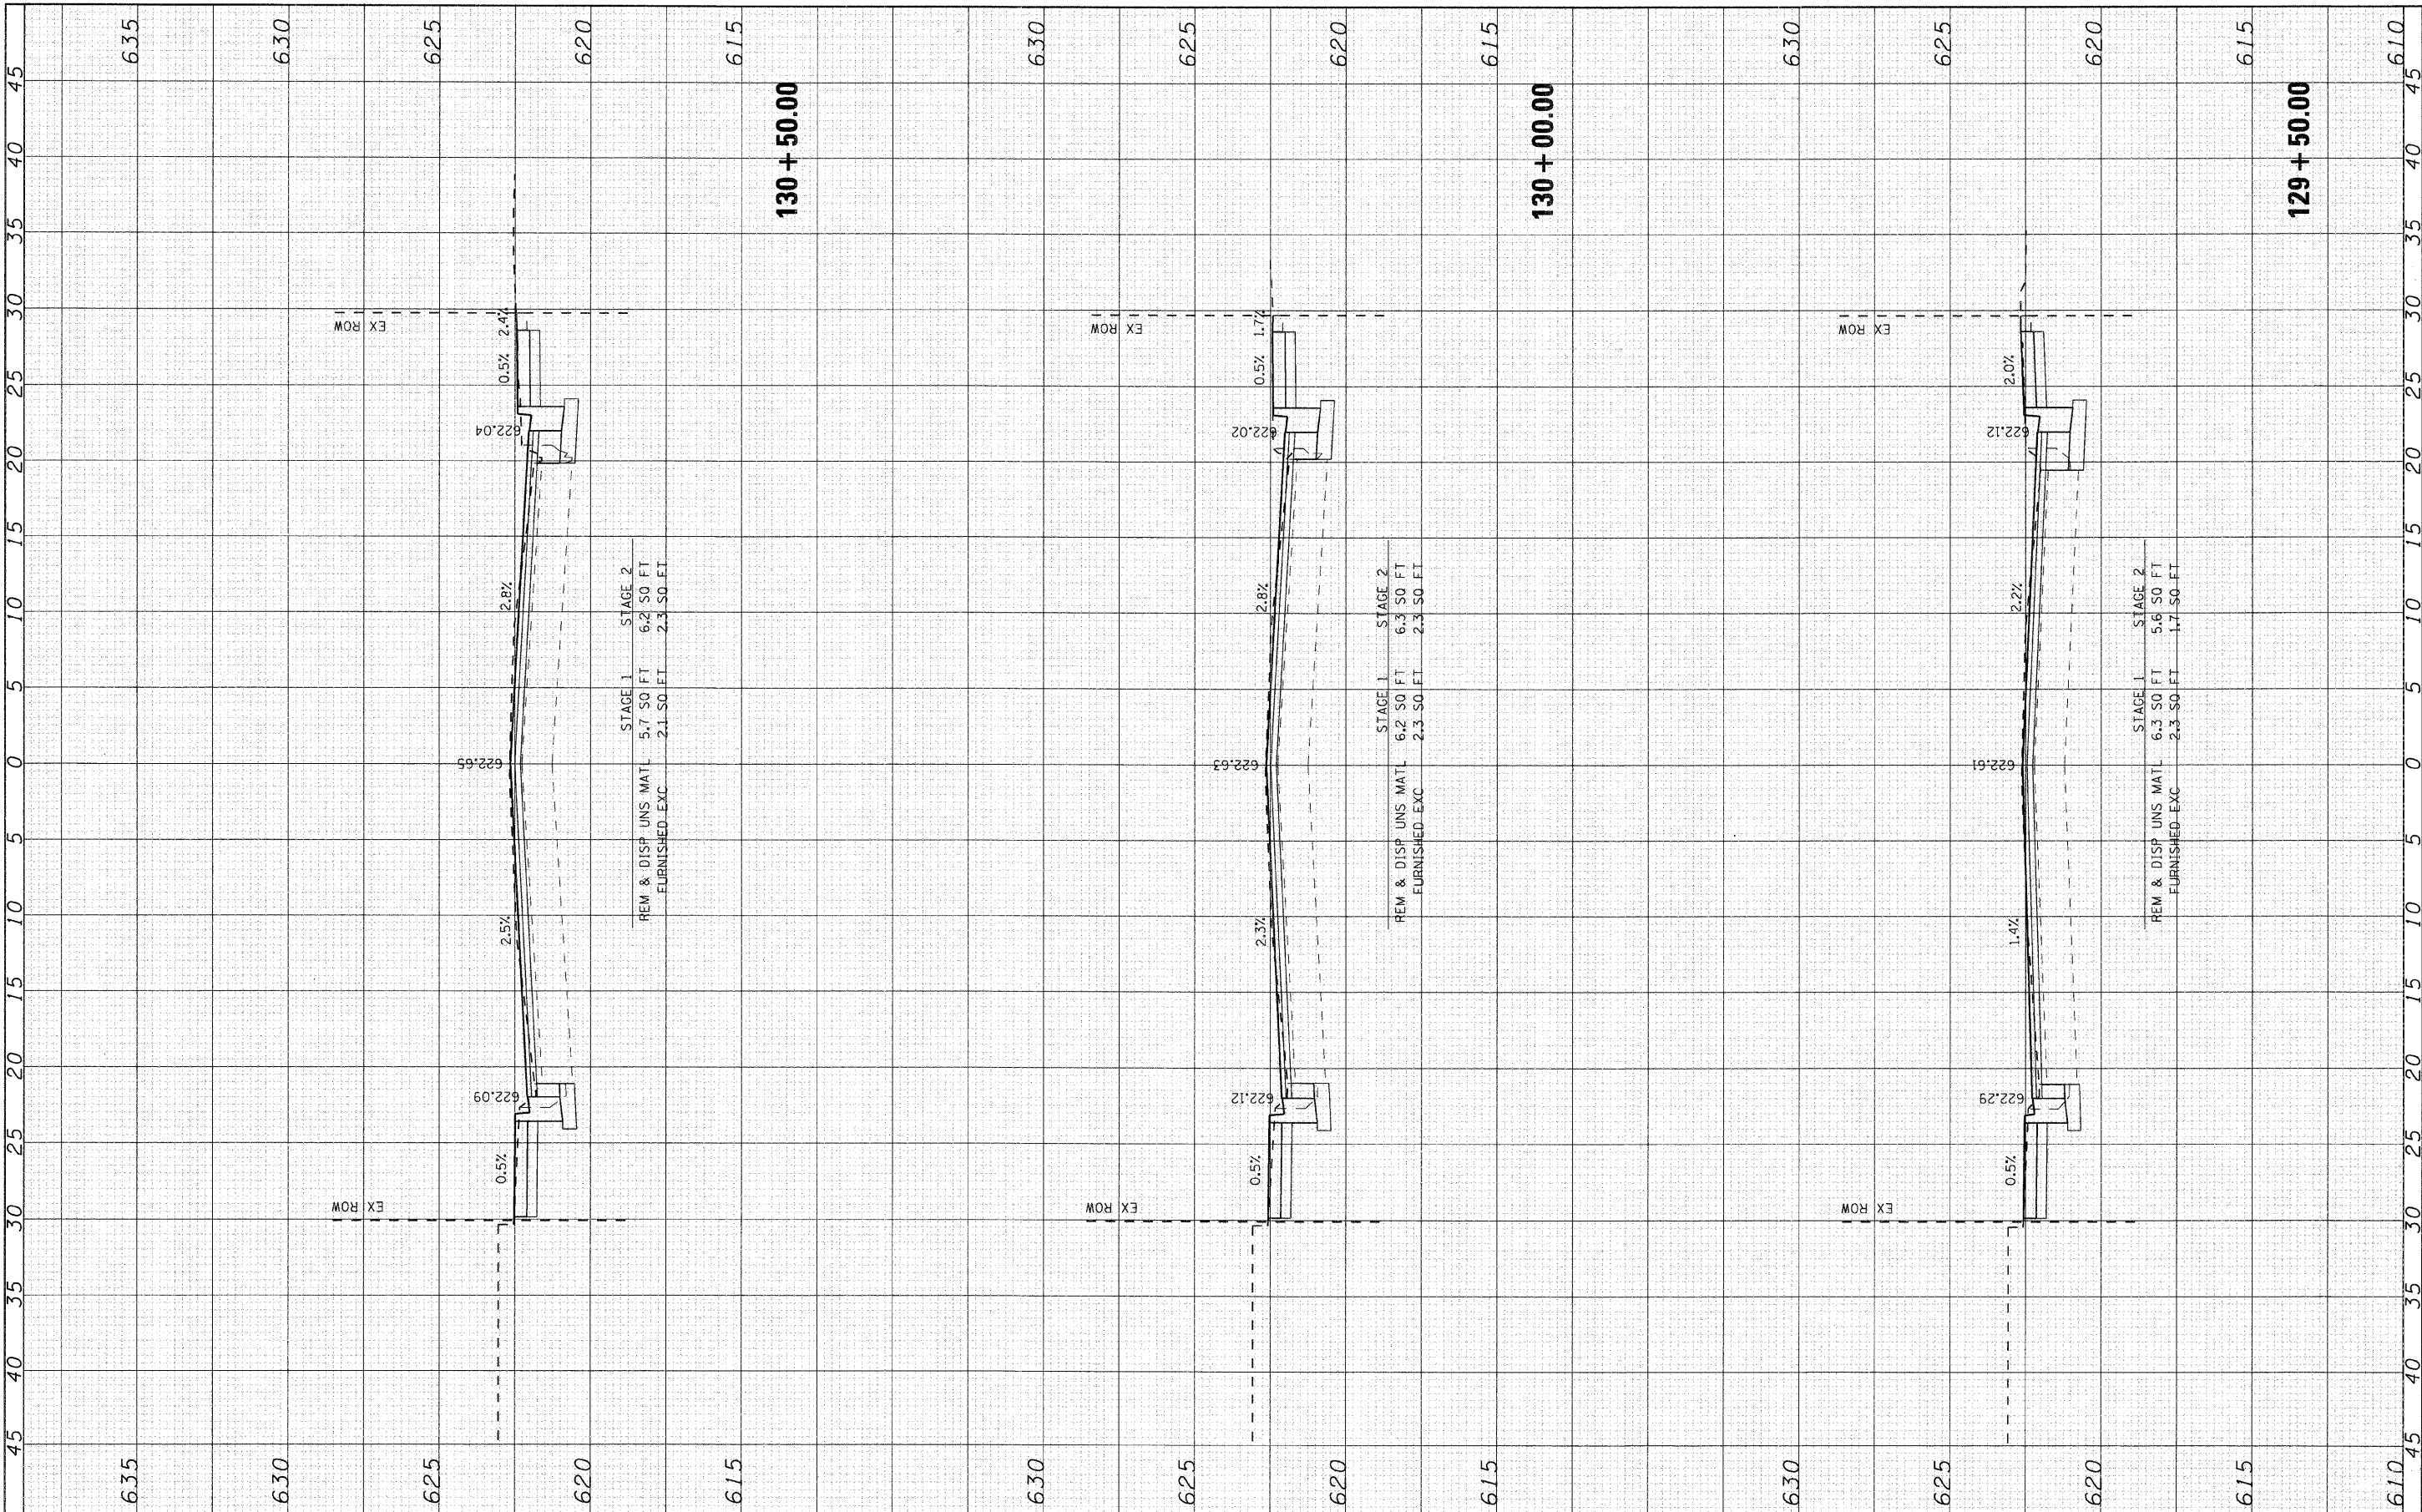

 SEC Group, Inc. McHenry • Yorkville • New Lenox • Chicago www.secgroupinc.com	USER NAME = char-the		DESIGNED - CMH	REVISED -	VILLAGE OF NILES	MILWAUKEE AVENUE CROSS SECTIONS				F.A.U. RTE. 3513	SECTION 08-00107-00-PV	COUNTY COOK	TOTAL SHEETS 169	SHEET NO. 124
	PLOT SCALE = 5		DRAWN - CMH	REVISED -		SCALE: 5				SHEET NO. 25 OF 70 SHEETS				
	PLOT DATE = 12/22/2008		CHECKED - JLP	REVISED -		STA. 129+50.00 TO STA. 130+50.00				FED. ROAD DIST. NO. ILLINOIS FED. AID PROJECT M -8003(723)				
			DATE - 12/16/08	REVISED -						CONTRACT NO. 0309				

FINAL	SURVEYED	BY	DATE
NO.	NOTE BOOK		
	PLOTTED		
	DATE		
	AREAS CHECKED		


ORIGINAL	SURVEYED	BY	DATE
NO.	NOTE BOOK		
	PLOTTED		
	DATE		
	AREAS CHECKED		

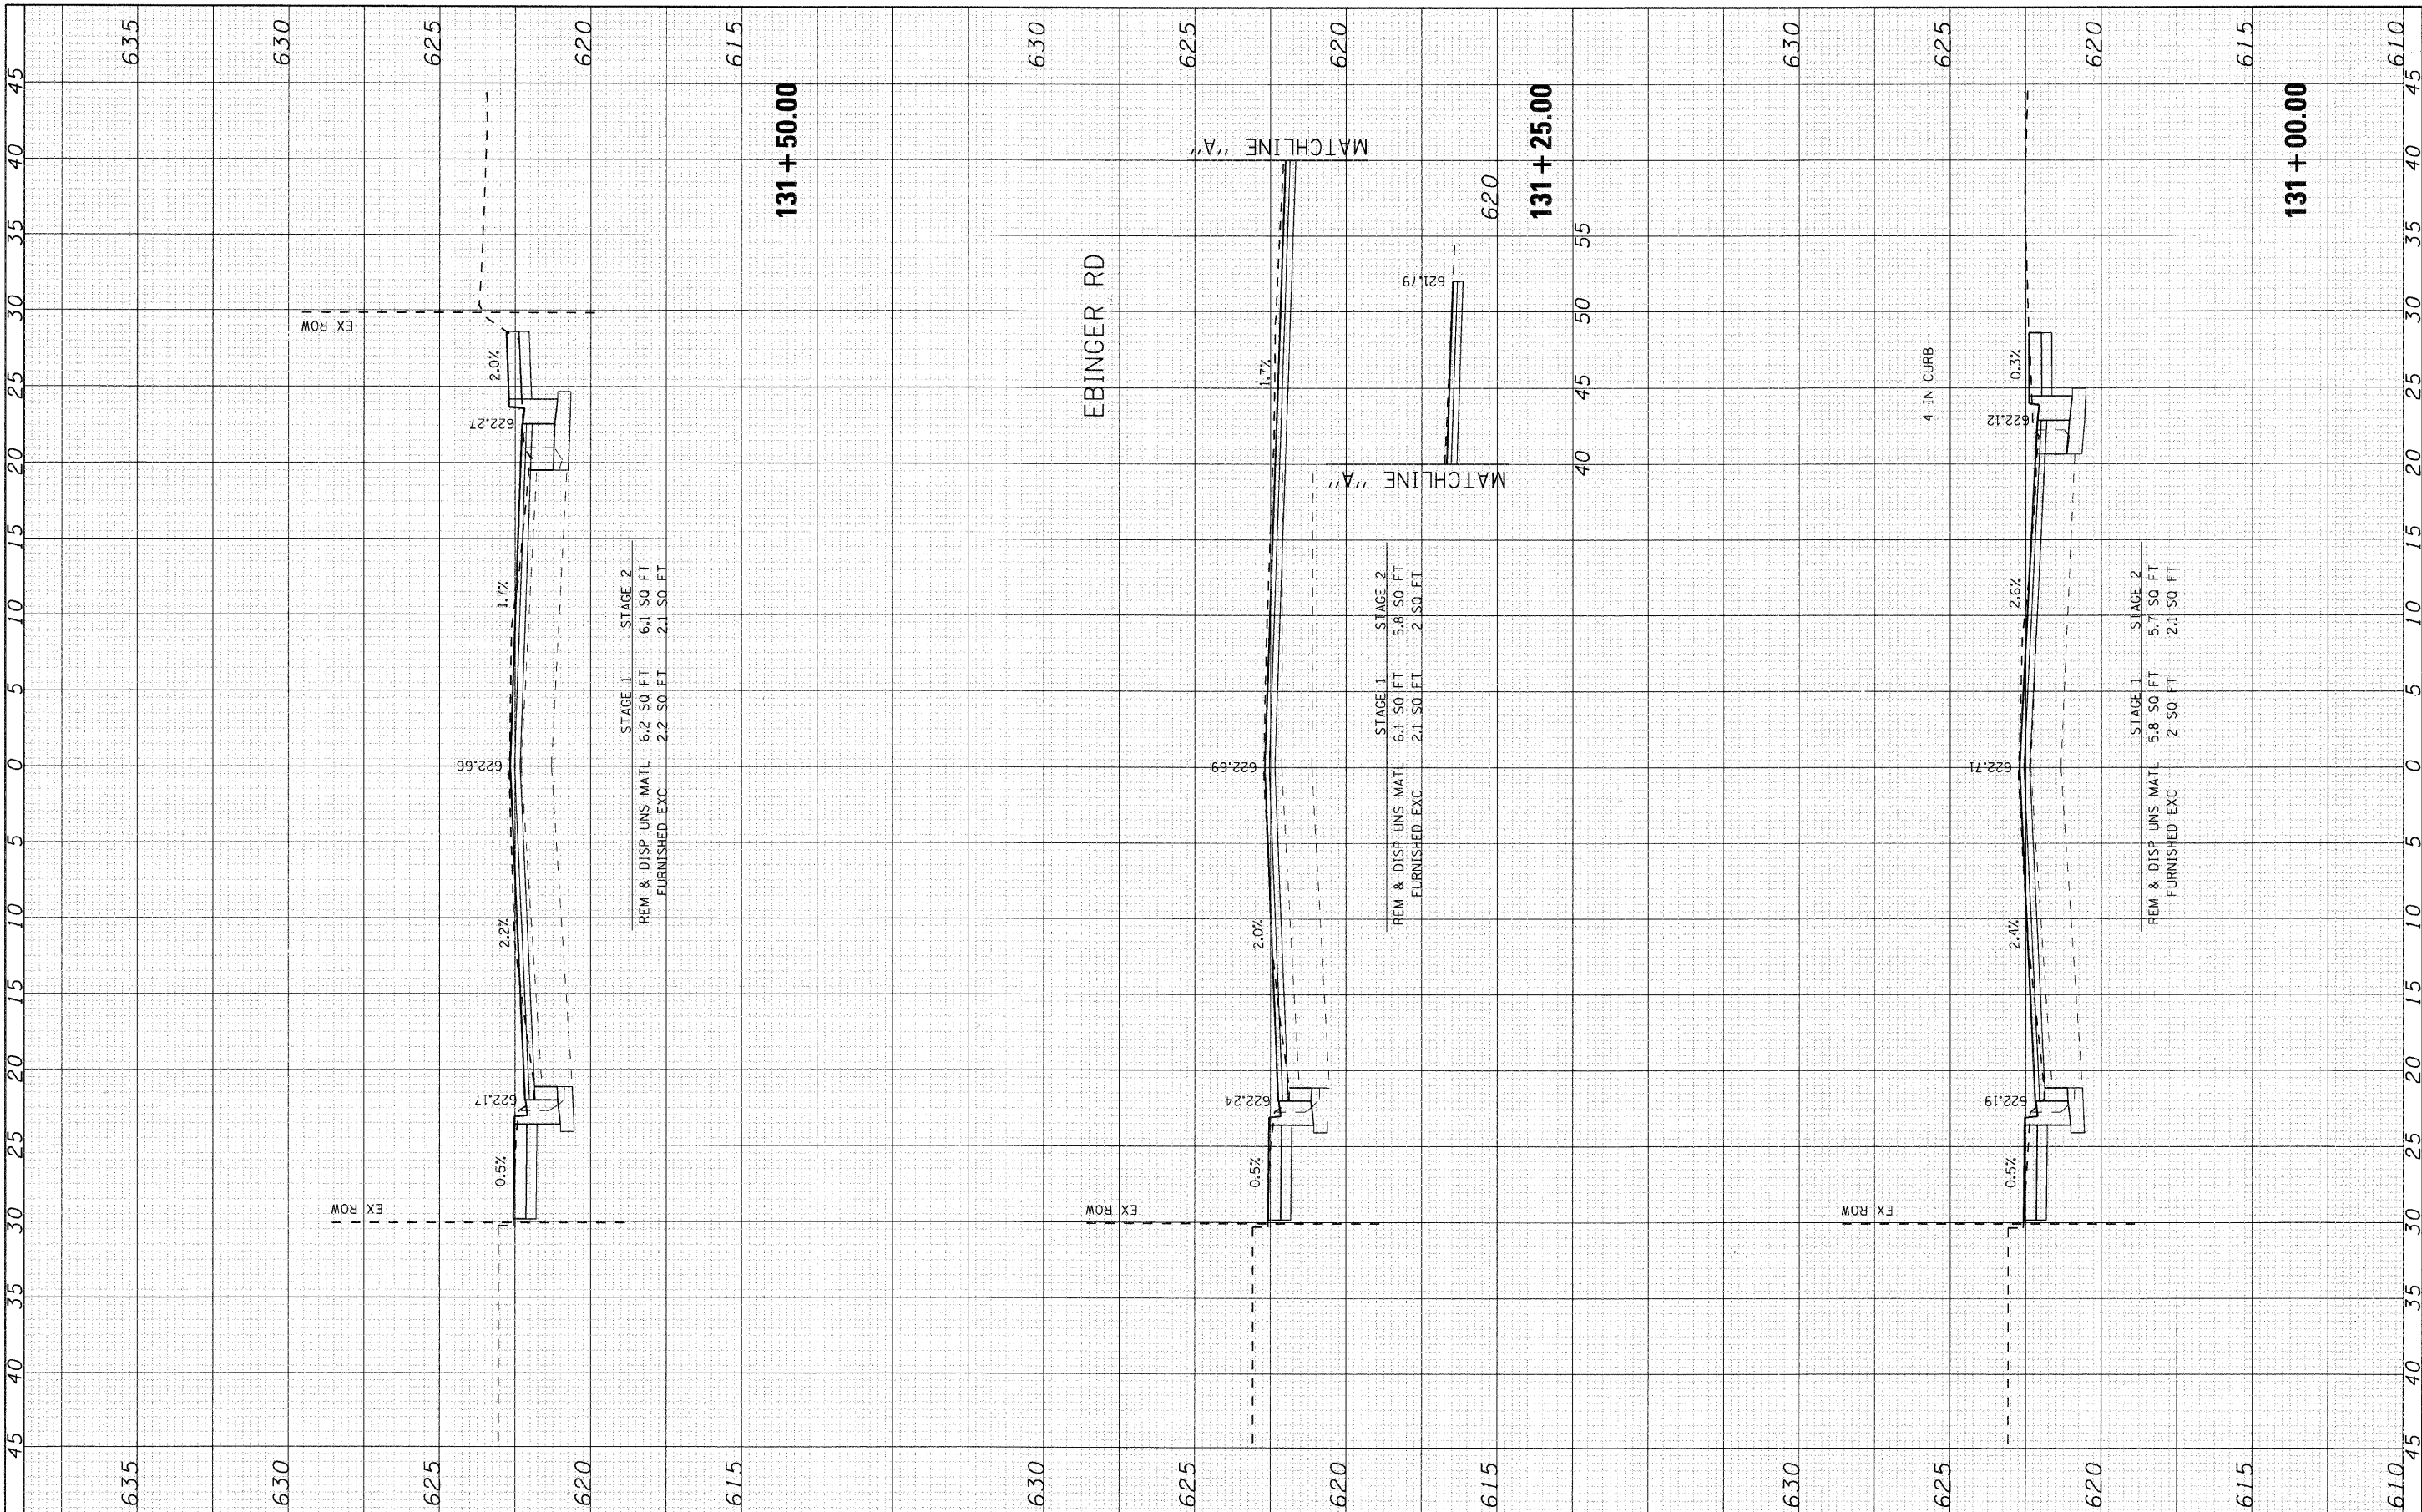

 SEC Group, Inc. Engineering Surveying Planning Landscape Architecture McHenry • Yorkville • New Lenox • Chicago www.secgroupinc.com	USER NAME = char-the		DESIGNED - CMH	REVISED -	VILLAGE OF NILES	MILWAUKEE AVENUE CROSS SECTIONS				F.A.U. RTE.	SECTION	COUNTY	TOTAL SHEETS	SHEET NO.
			DRAWN - CMH	REVISED -						3513	08-00107-00-PV	COOK	169	125
	PLOT SCALE = 5		CHECKED - JLP	REVISED -						CONTRACT NO. 7777				
	PLOT DATE = 12/22/2008		DATE = 12/16/08	REVISED -		SCALE: 5		SHEET NO. 26 OF 70 SHEETS		STA. 131+00.00 TO STA. 131+50.00		FED. ROAD DIST. NO.	ILLINOIS FED. AID PROJECT	M -8003(723)

FINAL	SURVEYED	BY	DATE
SURVEY	PLOTTED		
NOTE BOOK	REVISION		
NO.	AREAS CHECKED		


ORIGINAL	SURVEYED	BY	DATE
SURVEY	PLOTTED		
NOTE BOOK	REVISION		
NO.	AREAS CHECKED		

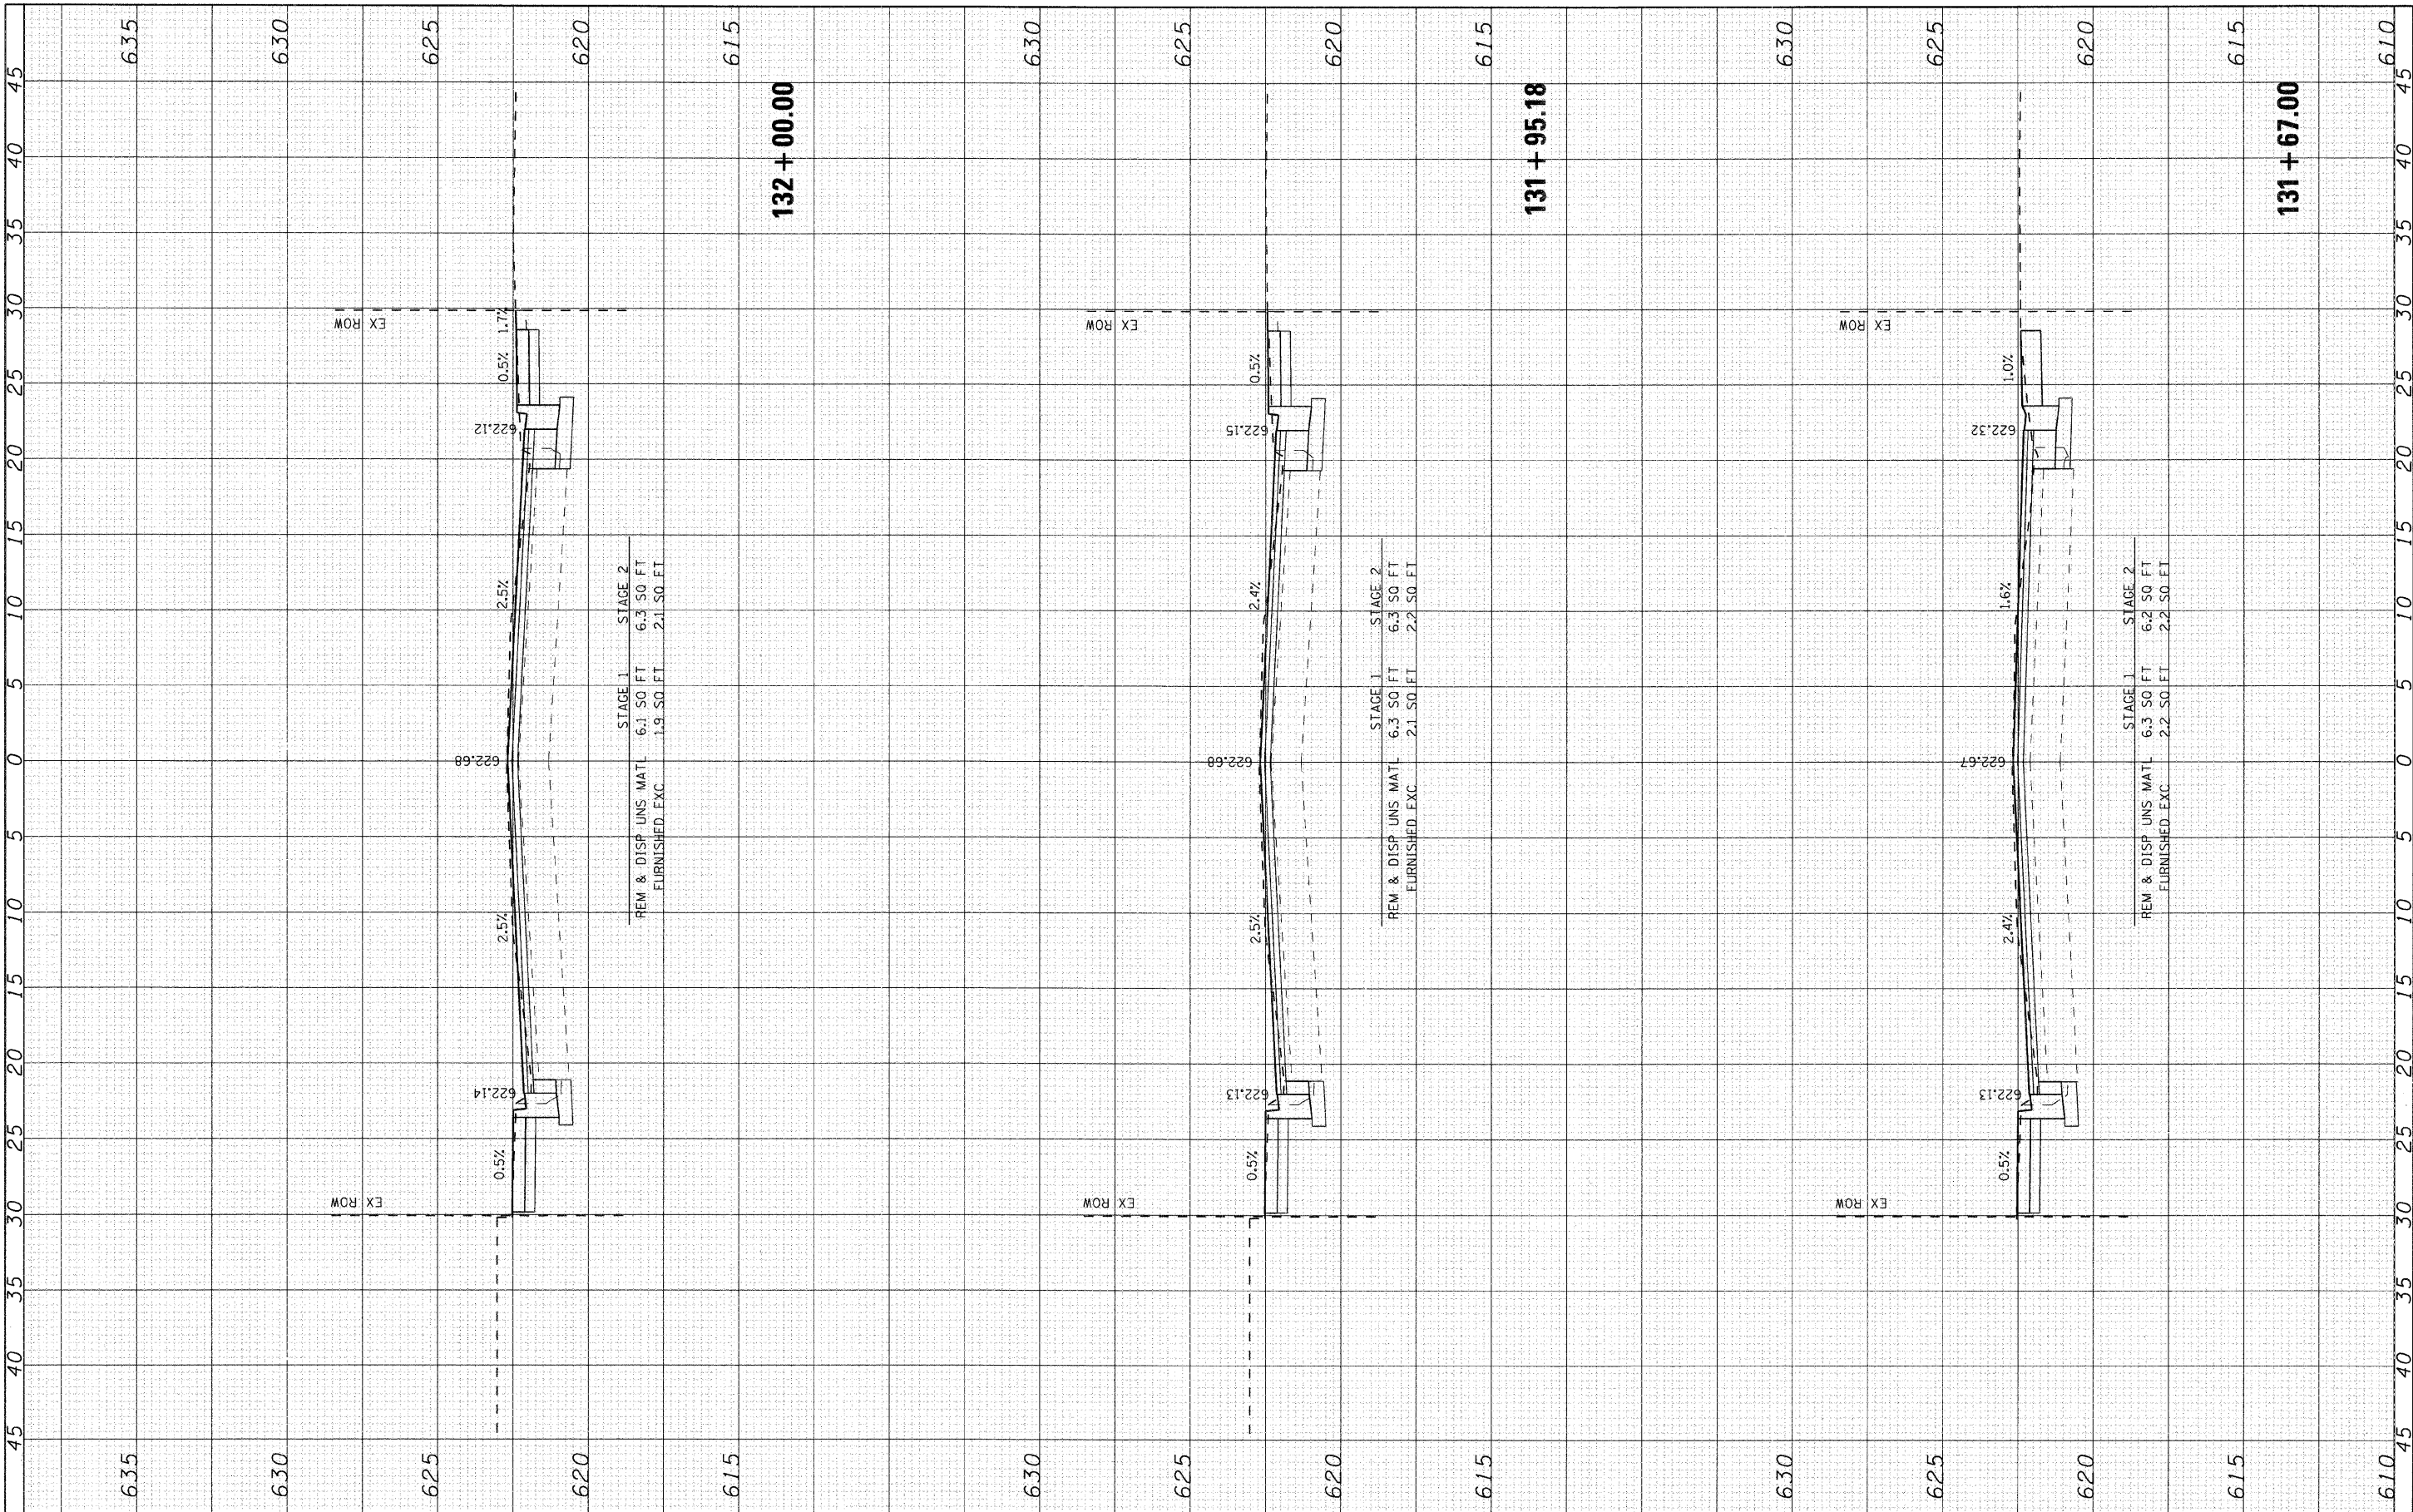

 SEC Group, Inc. McHenry • Yorkville • New Lenox • Chicago www.secgroupinc.com	USER NAME = char-the		DESIGNED - CMH	REVISED -	VILLAGE OF NILES	MILWAUKEE AVENUE CROSS SECTIONS				F.A.U. RTE.	SECTION	COUNTY	TOTAL SHEETS	SHEET NO.
	PLOT SCALE = 5		DRAWN - CMH	REVISED -		3513	08-00107-00-PY	COOK	169	126				
	PLOT DATE = 12/22/2008		CHECKED - JLP	REVISED -		CONTRACT NO. 08-00107-00-PY					FED. ROAD DIST. NO.	ILLINOIS FED. AID PROJECT	M -8003(723)	
			DATE - 12/16/08	REVISED -		SCALE: 5	SHEET NO. 27 OF 70 SHEETS	STA. 131+67.00 TO STA. 132+00.00						

FINAL SURVEY NO.	SURVEYED PLOTTED DATE AREAS CHECKED	BY	DATE
------------------------	--	----	------


ORIGINAL SURVEY NO.	SURVEYED PLOTTED DATE AREAS CHECKED	BY	DATE
---------------------------	--	----	------

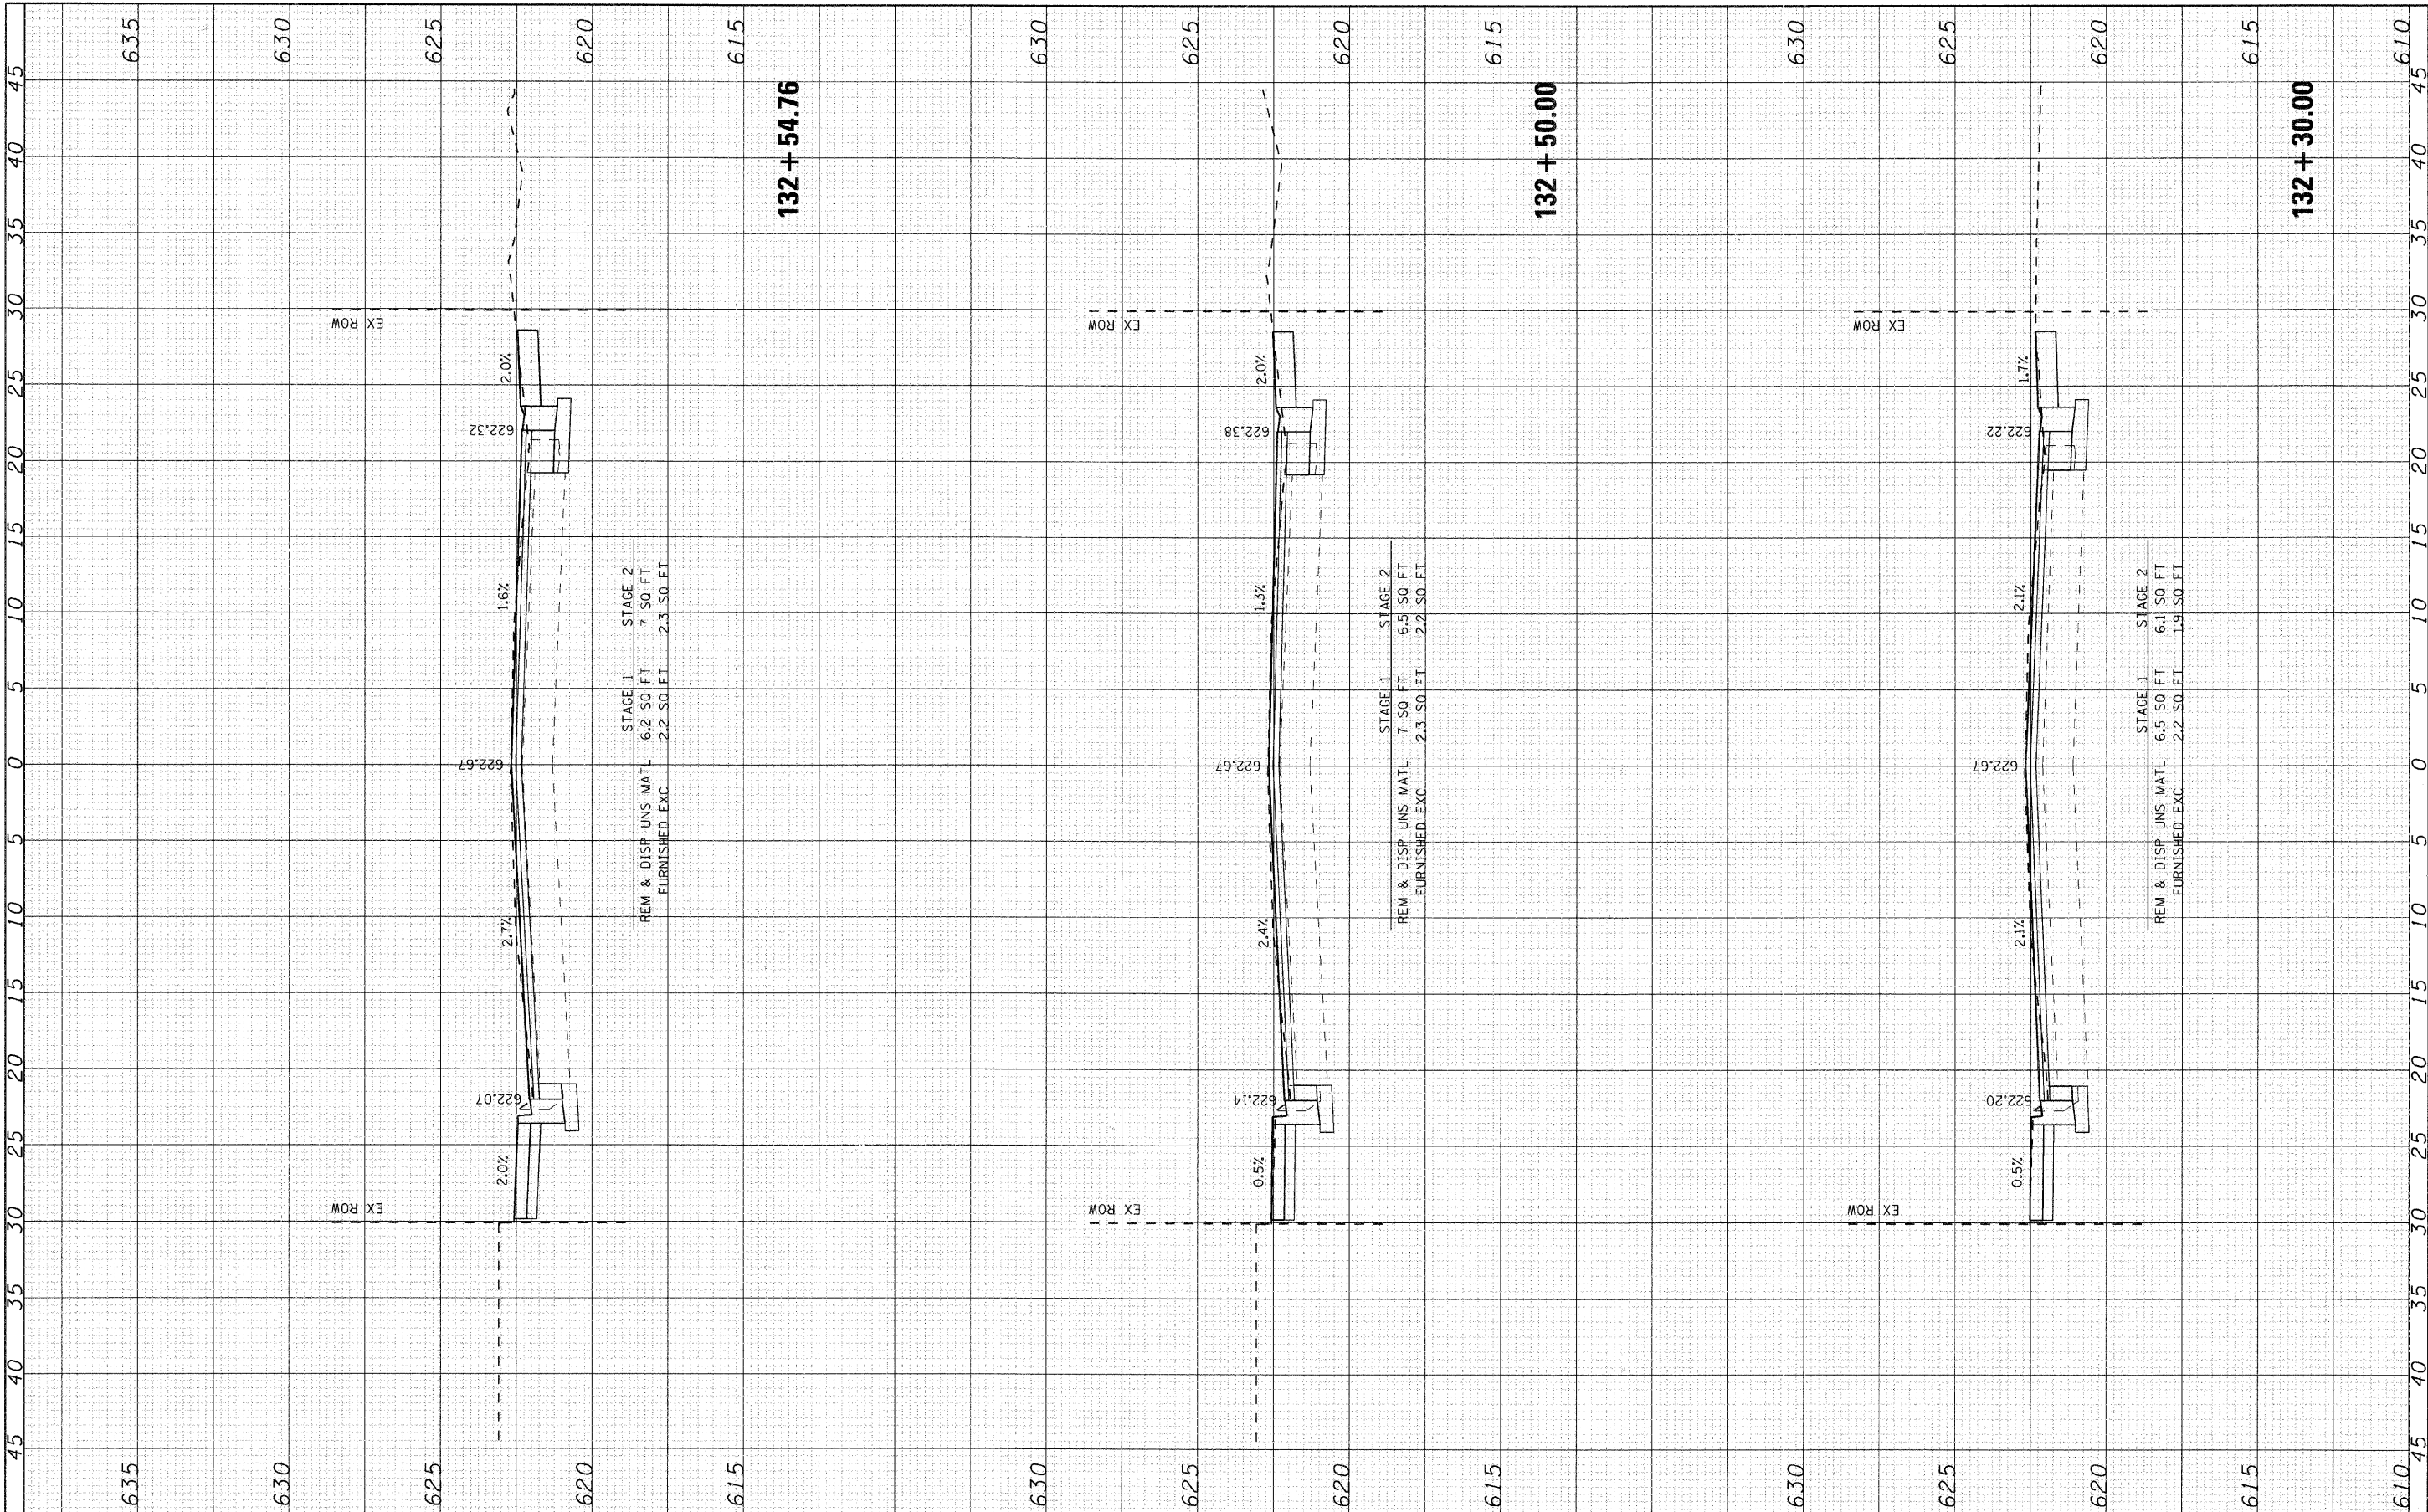

 SEC Group, Inc. Engineering Surveying Planning Landscape Architecture McHenry • Yorkville • New Lenox • Chicago www.secgroupinc.com	Minis Professional Design Firm # 194-000708		USER NAME = char-the		DESIGNED - CMH	REVISED -	VILLAGE OF NILES	MILWAUKEE AVENUE CROSS SECTIONS				F.A.U. RTE.	SECTION	COUNTY	TOTAL SHEETS	SHEET NO.	
					DRAWN - CMH	REVISED -						3513	08-00107-00-PV	COOK	169	127	
			PLOT SCALE = 5		CHECKED - JLP	REVISED -											
			PLOT DATE = 12/22/2008		DATE - 12/16/08	REVISED -											
								SCALE: 5	SHEET NO. 28 OF 70 SHEETS		STA. 132+30.00 TO STA. 132+54.76		FED. ROAD DIST. NO.		ILLINOIS	FED. AID PROJECT	M -8003(723)

FINAL	SURVEYED	BY	DATE
SURVEY	PLOTTED		
NOTE BOOK	RESCALE		
NO.	AREAS CHECKED		


ORIGINAL	SURVEYED	BY	DATE
SURVEY	PLOTTED		
NOTE BOOK	RESCALE		
NO.	AREAS CHECKED		

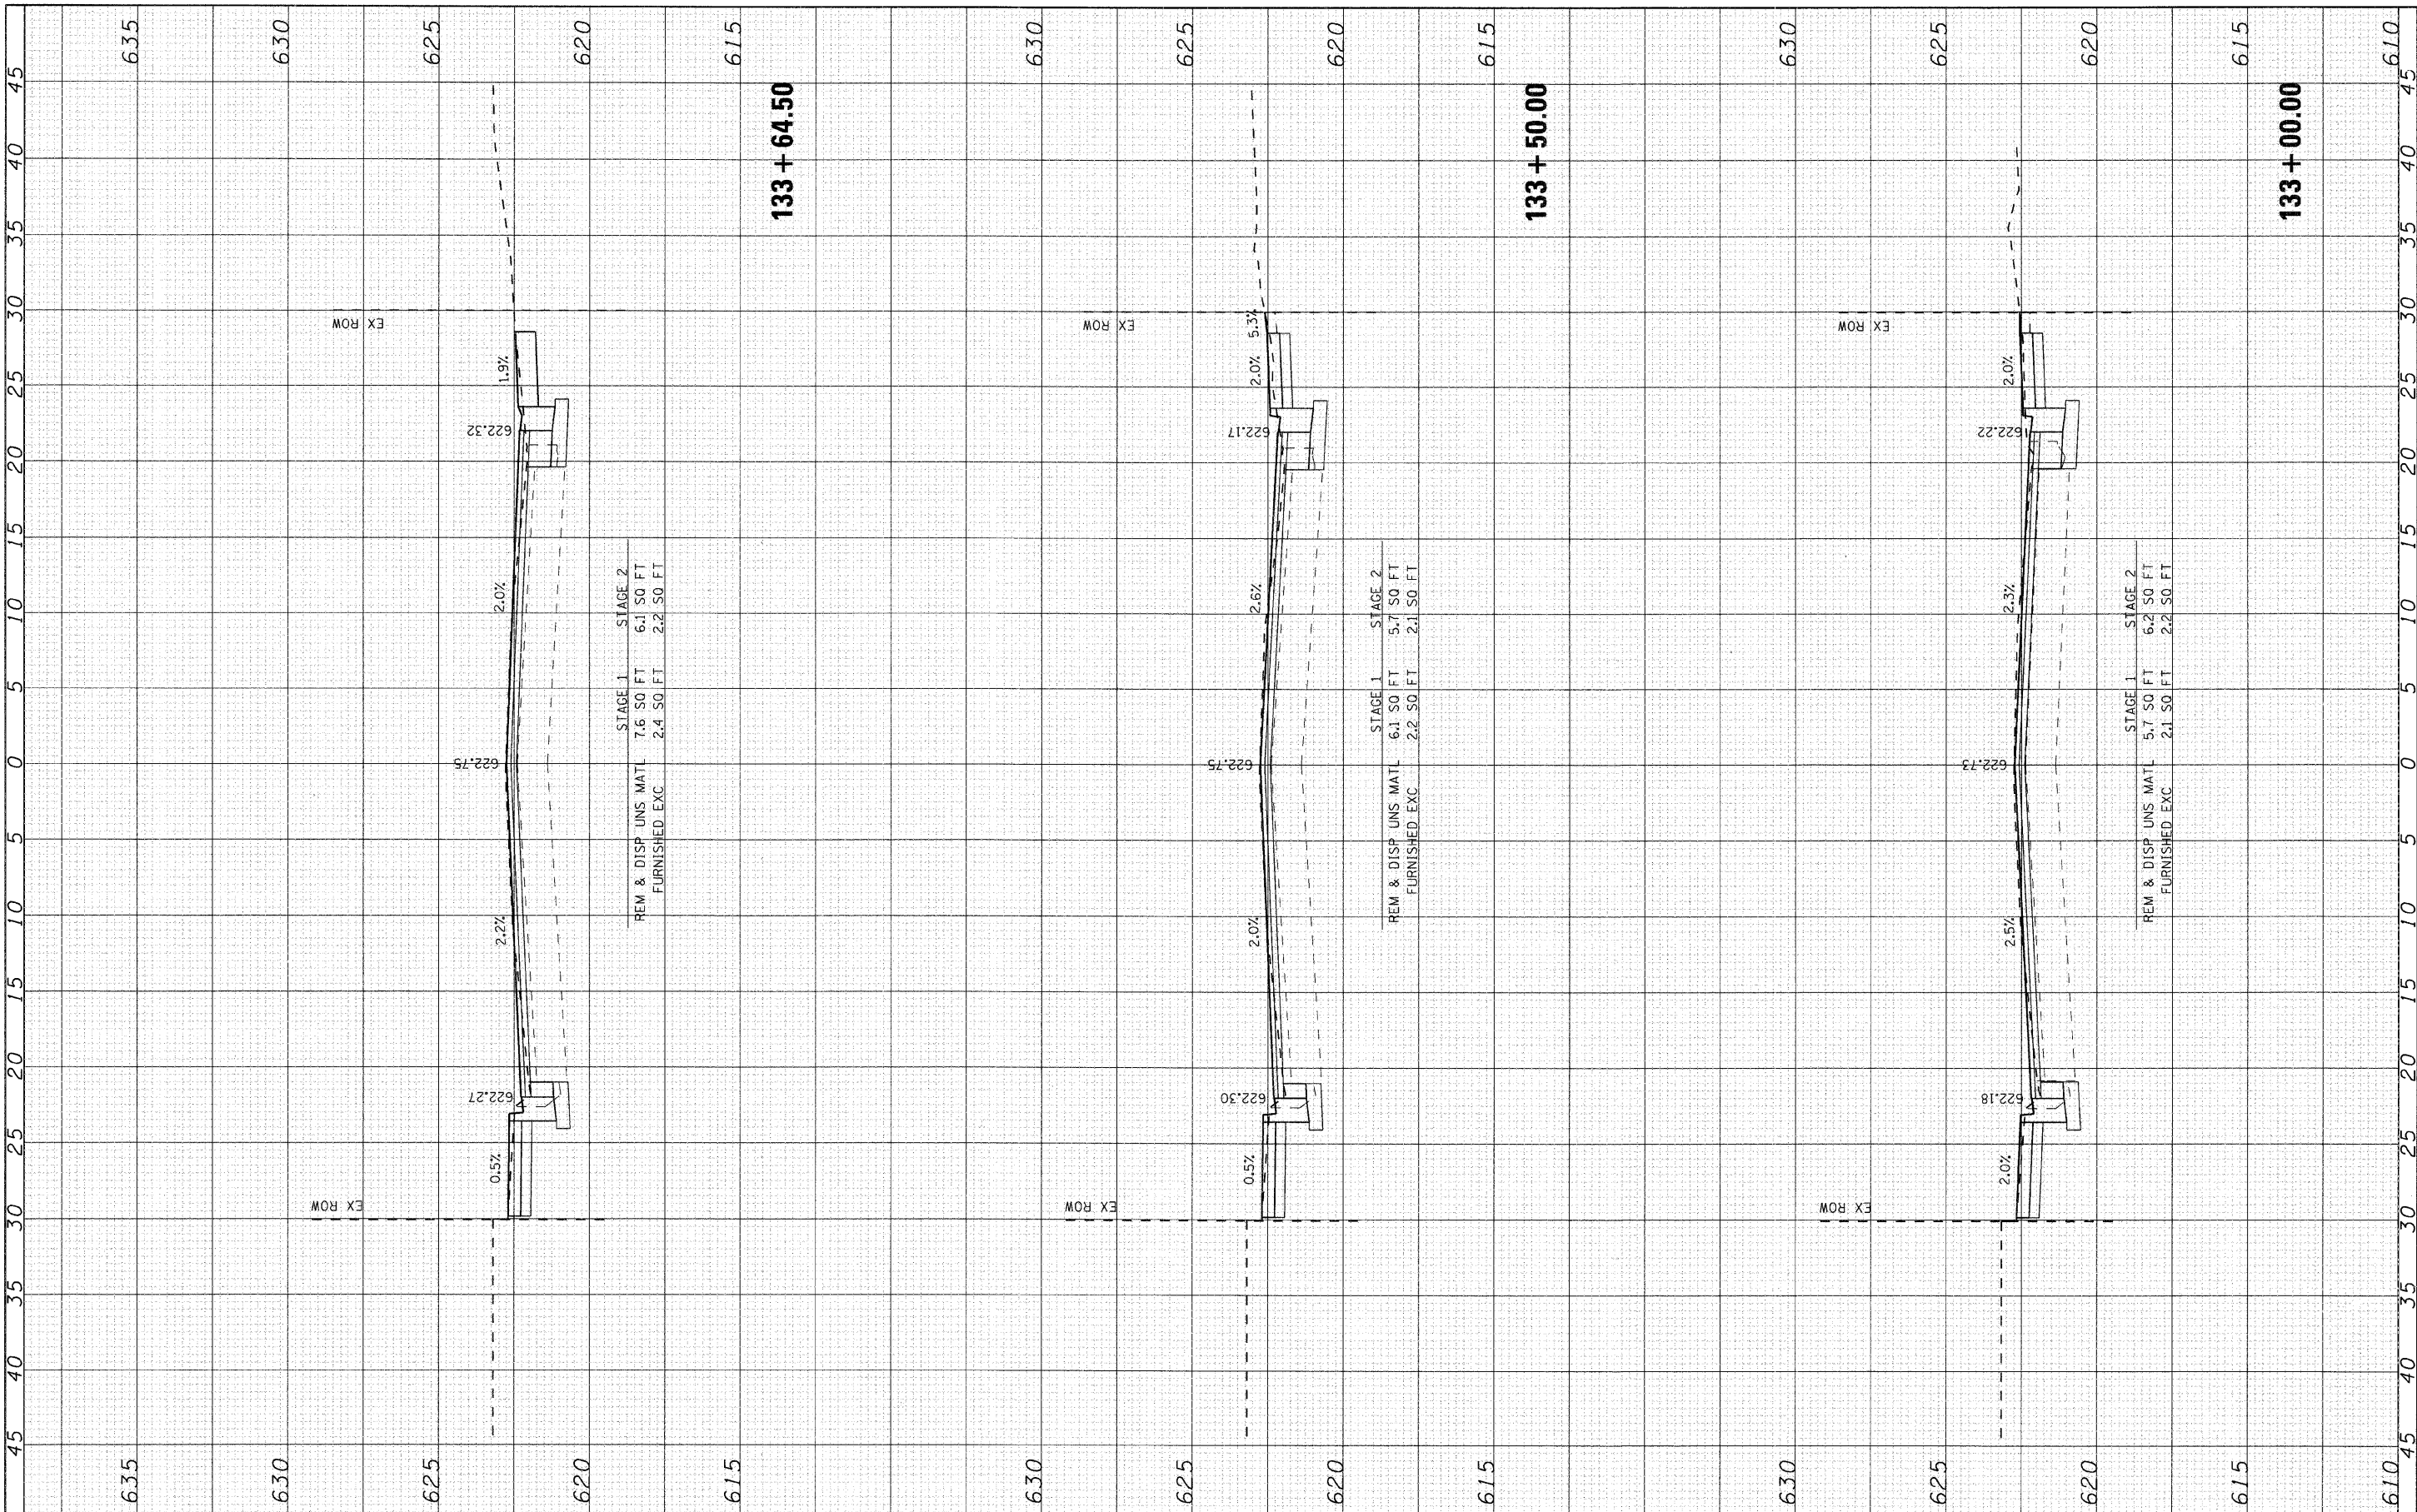

 SEC Group, Inc. Engineering Surveying Planning Landscape Architecture McHenry • Yorkville • New London • Chicago www.secgroupinc.com	USER NAME = charlie		DESIGNED - CMH	REVISED -	VILLAGE OF NILES	MILWAUKEE AVENUE CROSS SECTIONS				F.A.U. SECTION		COUNTY	TOTAL SHEET	
	PLOT SCALE = 5		DRAWN - CMH	REVISED -						3513	08-00107-00-PV	COOK	169	128
	CHECKED - JLP		REVISED -	CONTRACT NO. 8003(723)										
	PLOT DATE = 12/22/2008		DATE = 12/16/08	REVISED -						FED. ROAD DIST. NO. ILLINOIS FED. AID PROJECT M -8003(723)				
					SCALE: 5	SHEET NO. 29 OF 70 SHEETS		STA. 133+00.00 TO STA. 133+64.50						

FINAL	SURVEYED	BY	DATE
SURVEY	PLOTTED		
NOTE BOOK	REVISIONS		
NO.	AREAS CHECKED		

ORIGINAL	SURVEYED	BY	DATE
SURVEY	PLOTTED		
NOTE BOOK	REVISIONS		
NO.	AREAS CHECKED		

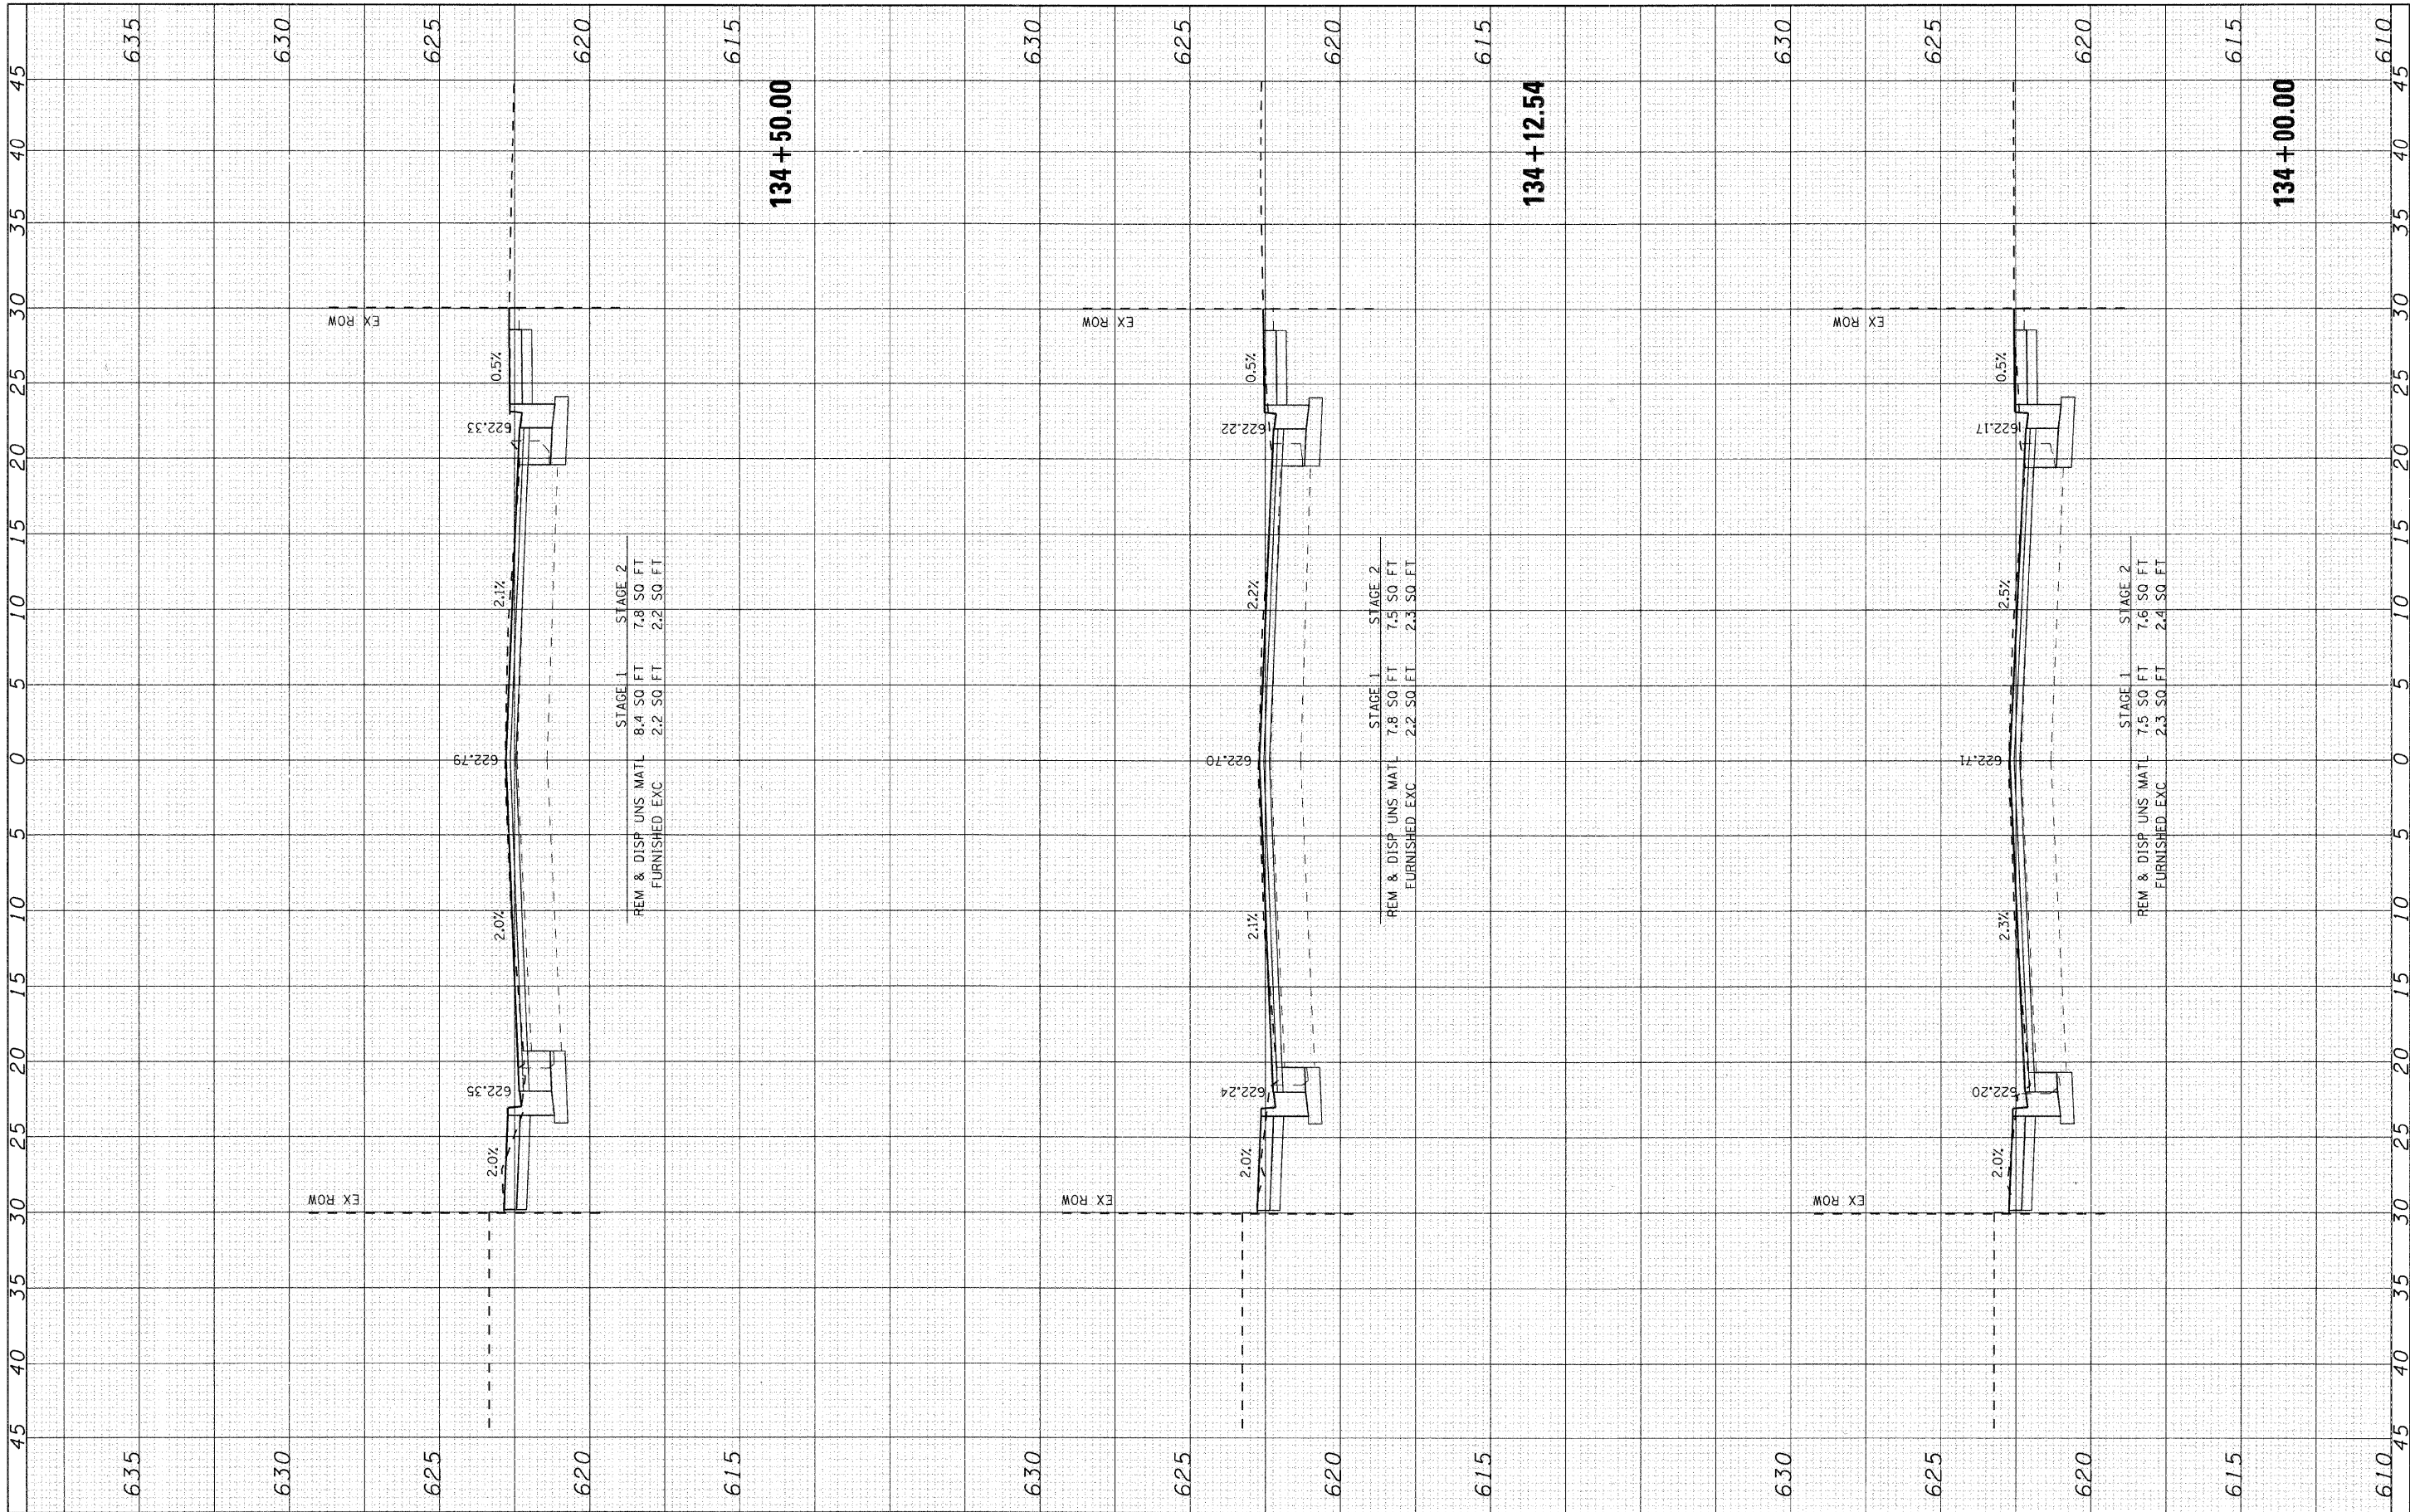

134 + 50.00

134 + 12.54

134 + 00.00



USER NAME = chertke	DESIGNED - CMH	REVISED -
PLOT SCALE = 5	DRAWN - CMH	REVISED -
PLOT DATE = 12/22/2008	CHECKED - JLP	REVISED -
	DATE - 12/16/08	REVISED -

VILLAGE OF NILES


MILWAUKEE AVENUE CROSS SECTIONS

SCALE: 5 SHEET NO. 30 OF 70 SHEETS STA. 134+00.00 TO STA. 134+50.00

F.A.U. RTCL 3513	SECTION 08-00107-00-PV	COUNTY COOK	TOTAL SHEETS 169	SHEET NO. 129
FED. ROAD DIST. NO.	ILLINOIS	FED. AID PROJECT	CONTRACT NO. M-8003(723)	


FINAL	SURVEY	BY	DATE
SURVEYED	PLOTTED		
NOTE BOOK	DATE		
NO.	AREAS CHECKED		

ORIGINAL	SURVEY	BY	DATE
SURVEYED	PLOTTED		
NOTE BOOK	DATE		
NO.	AREAS CHECKED		

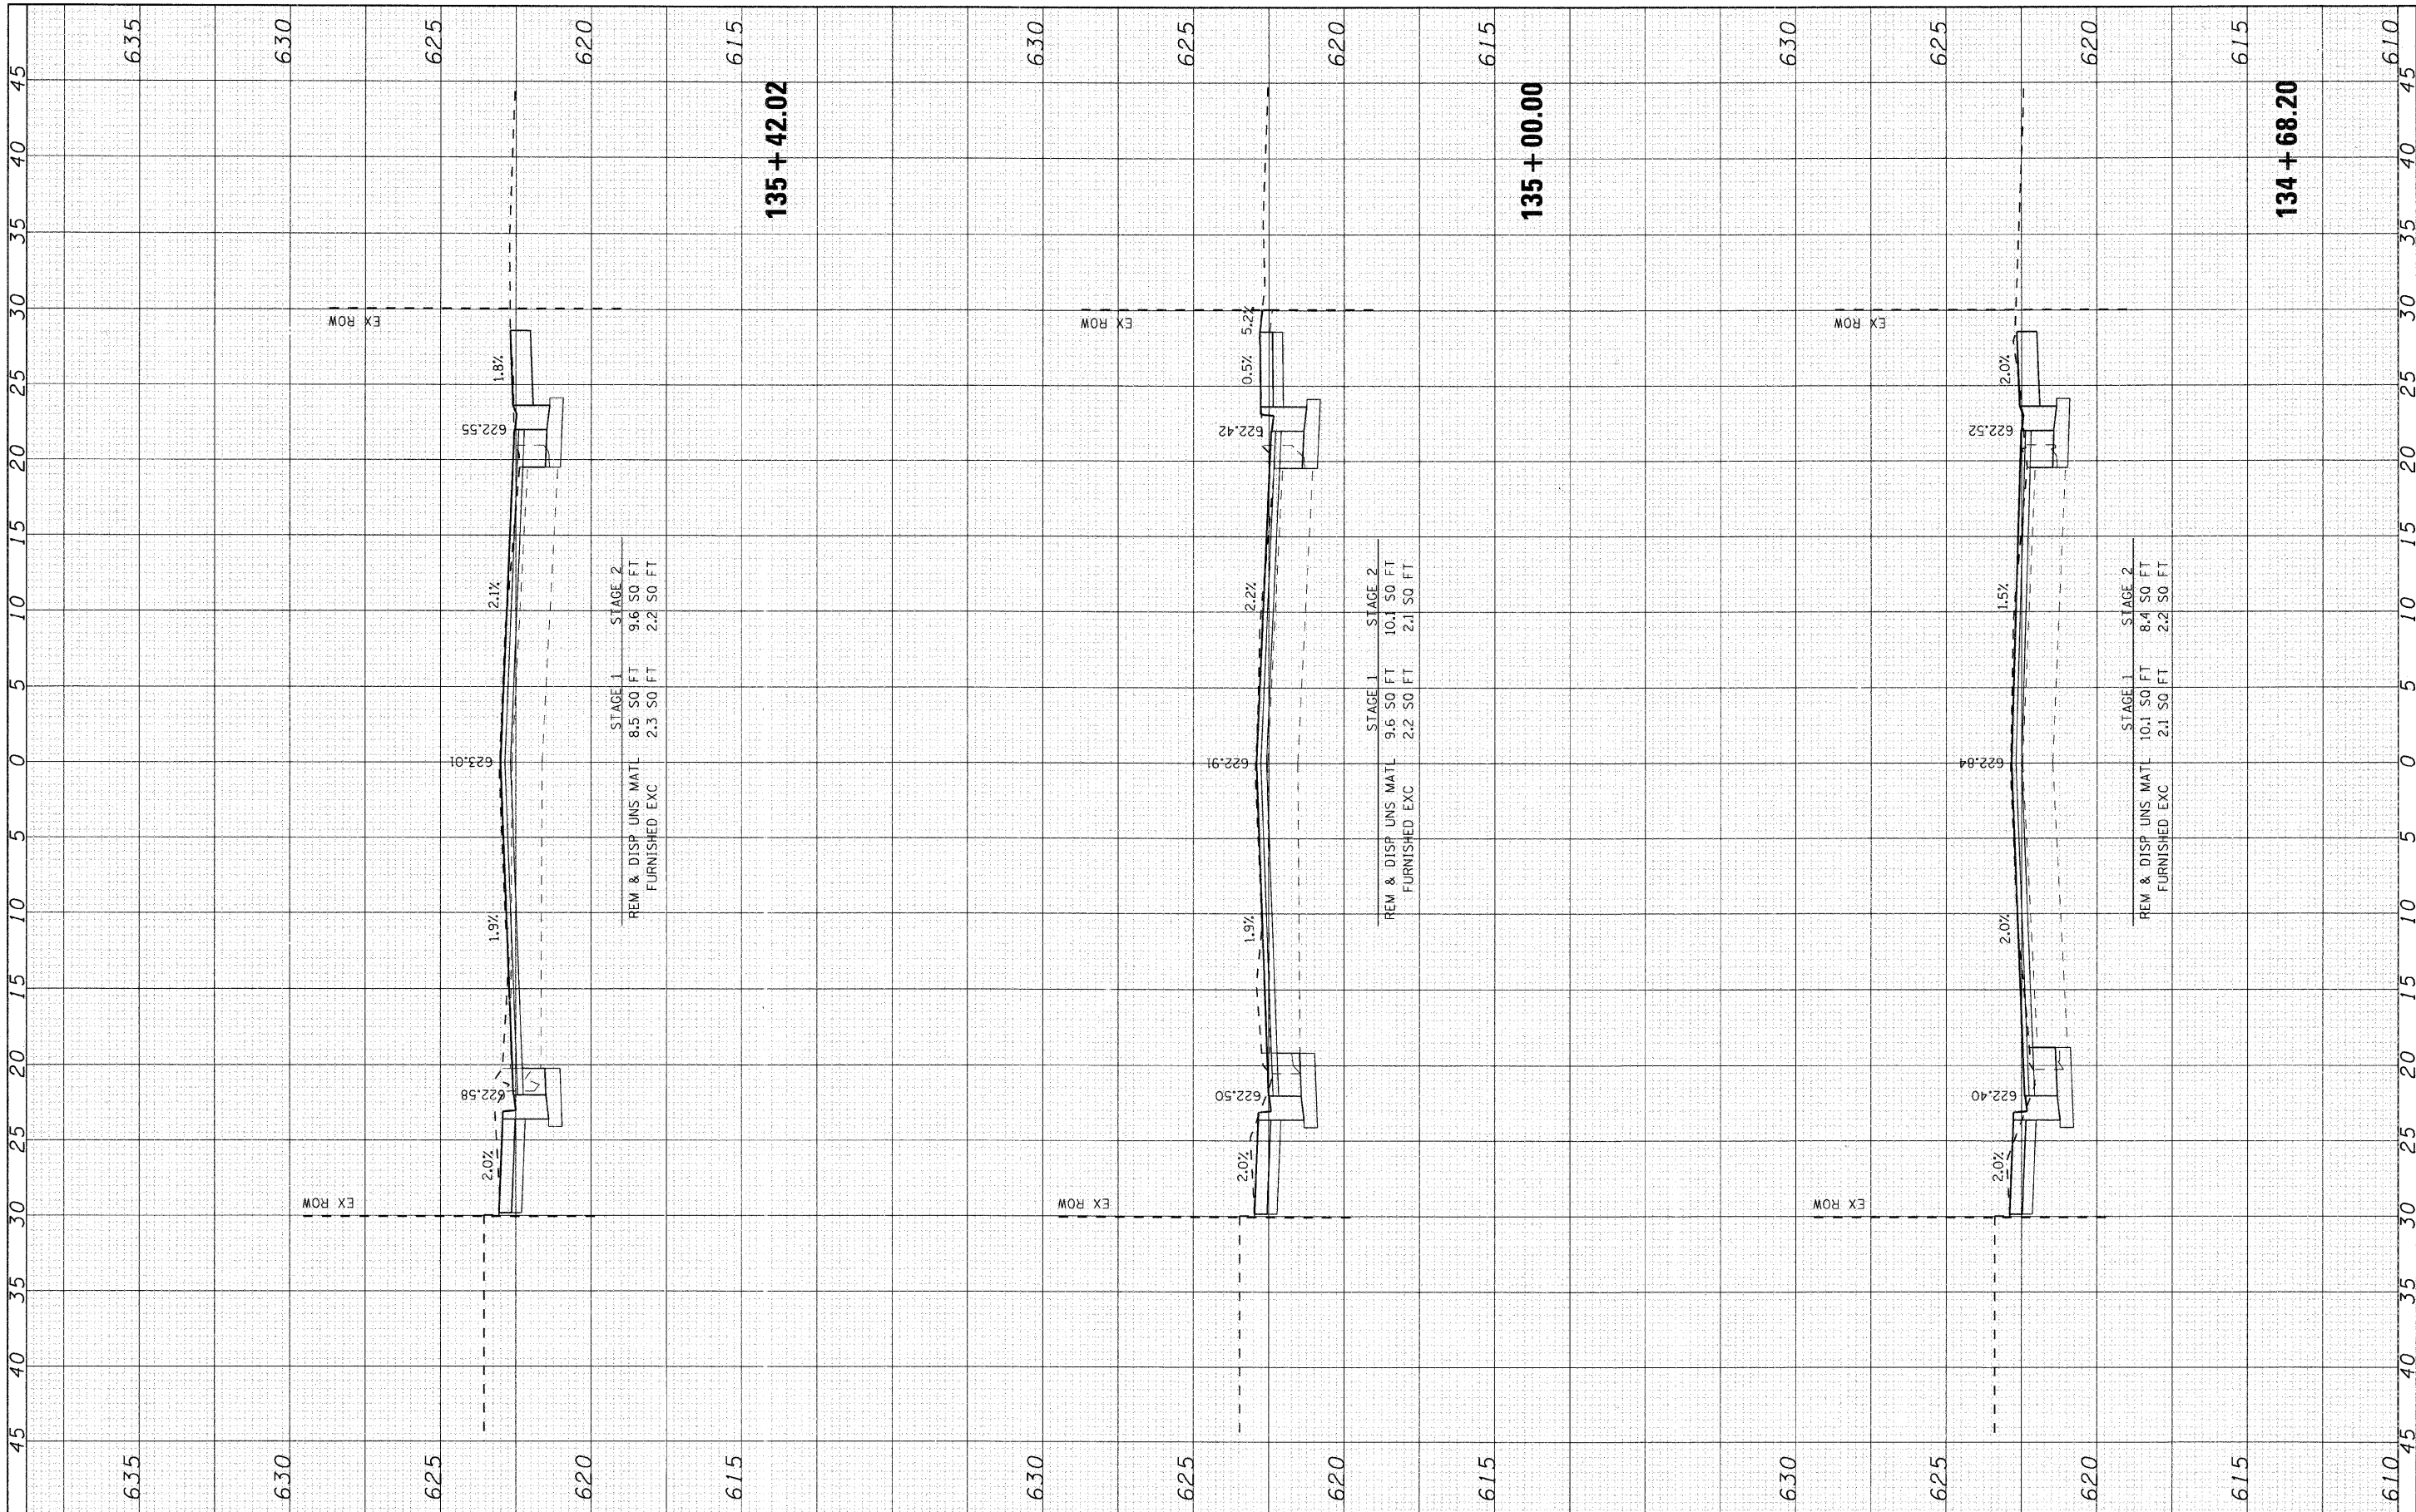

	USER NAME = char-ke	DESIGNED - CMH	REVISED -	MILWAUKEE AVENUE CROSS SECTIONS	F.A.U. RTE. 3513	SECTION 08-00107-08-PV	COUNTY COOK	TOTAL SHEETS 169	SHEET NO. 130
	PLOT SCALE = 5	DRAWN - CMH	REVISED -		SCALE: 5	SHEET NO. 31 OF 70 SHEETS	STA. 134+68.20 TO STA. 135+42.02	FED. ROAD DIST. NO.	ILLINOIS FED. AID PROJECT M -8003(123)
	PLOT DATE = 12/22/08	CHECKED - JLP	REVISED -						
	DATE - 12/16/08	REVISED -							


ORIGINAL SURVEY	SURVEYED _____	BY _____	DATE _____
NOTE BOOK	PLOTTED _____		
	TEMPLATE _____		
	AREAS _____		
	AREAS CHECKED _____		

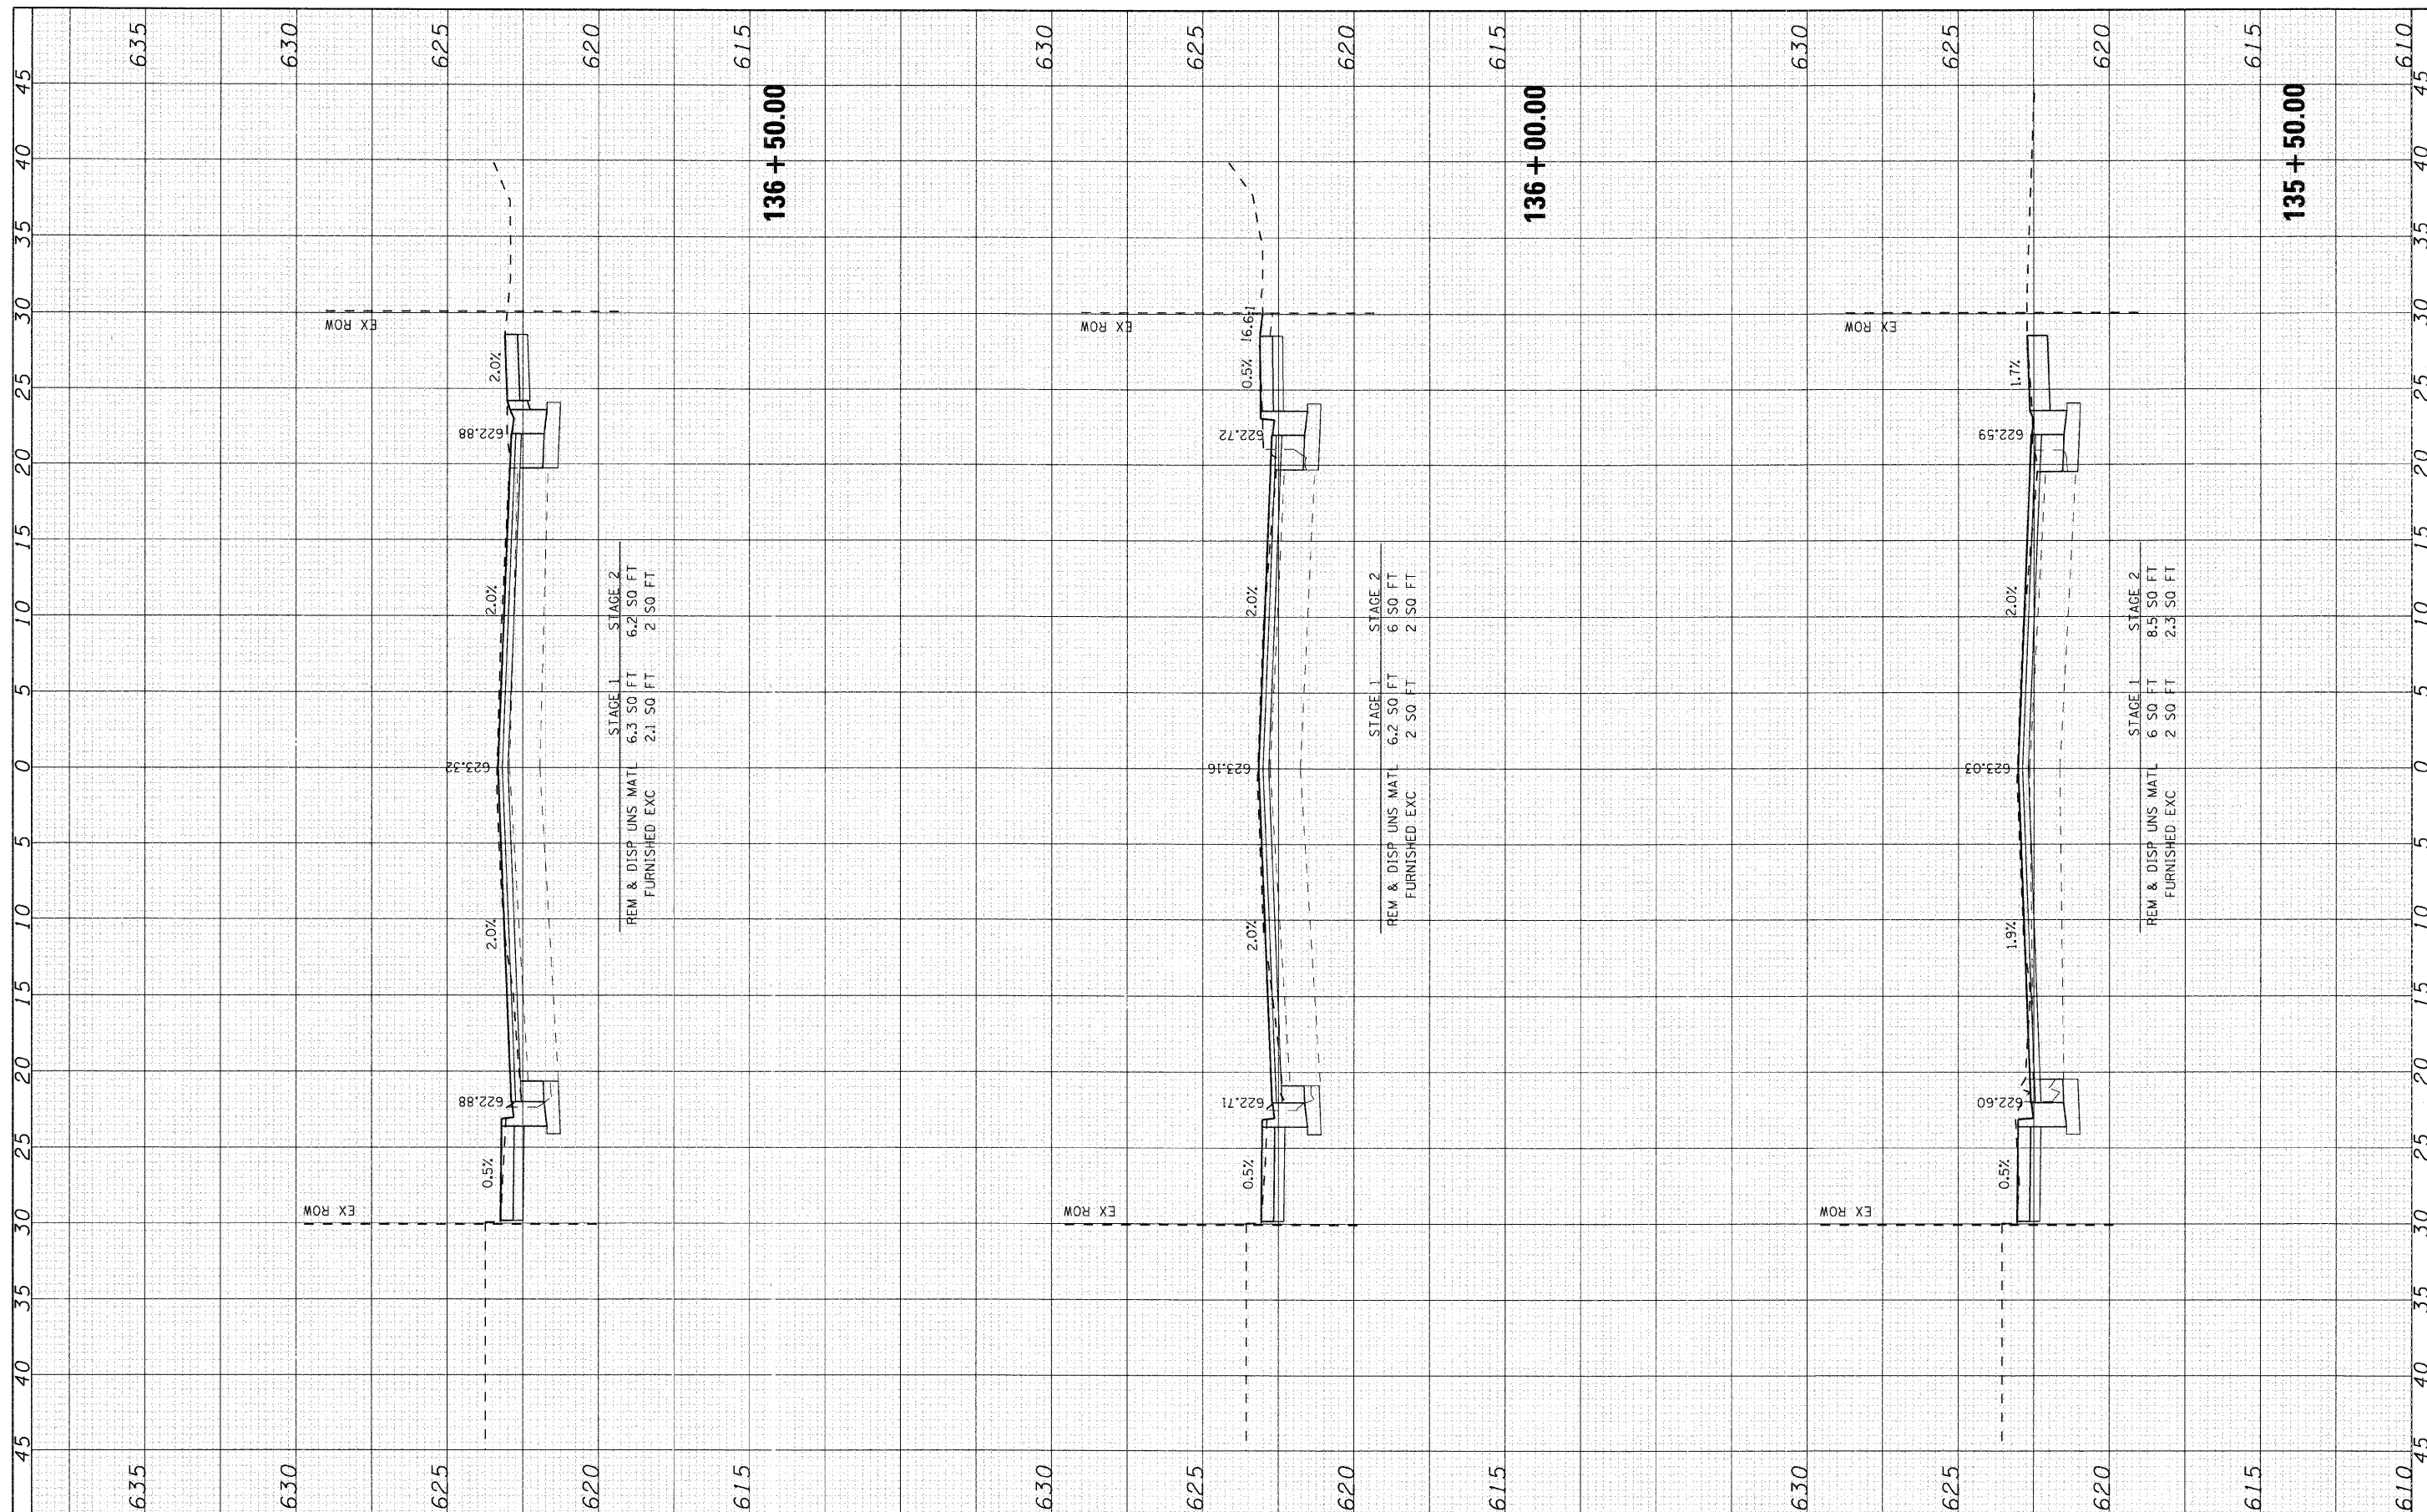

 SEC Group, Inc. Engineering Surveying Planning Landscape Architecture McHenry • Yorkville • New Lenox • Chicago www.secgroupinc.com	USER NAME = charles DESIGNED - CMH REVISÉ -	DRAWN - CMH REVISÉ -	VILLAGE OF NILES				MILWAUKEE AVENUE CROSS SECTIONS				F.A.U. R.T.E. 3513	SECTION 08-00107-00-PV	COUNTY COOK	TOTAL SHEETS 169	SHEET NO. 131
	PLOT SCALE = 5 CHECKED - JLP REVISÉ -	DATE = 12/22/2008 DATE = 12/16/08 REVISÉ -									CONTRACT NO. 8-003723				
	SCALE: 5 SHEET NO. 32 OF 70 SHEETS STA. 135+50.00 TO STA. 136+50.00										FED. ROAD DIST. NO. ILLINOIS FED. AID PROJECT M - 8003723				

FINAL	SURVEYED	BY	DATE
SURVEY	PLOTTED		
NOTE BOOK	DATE		
NO.	AREAS CHECKED		


ORIGINAL	SURVEYED	BY	DATE
SURVEY	PLOTTED		
NOTE BOOK	DATE		
NO.	AREAS CHECKED		

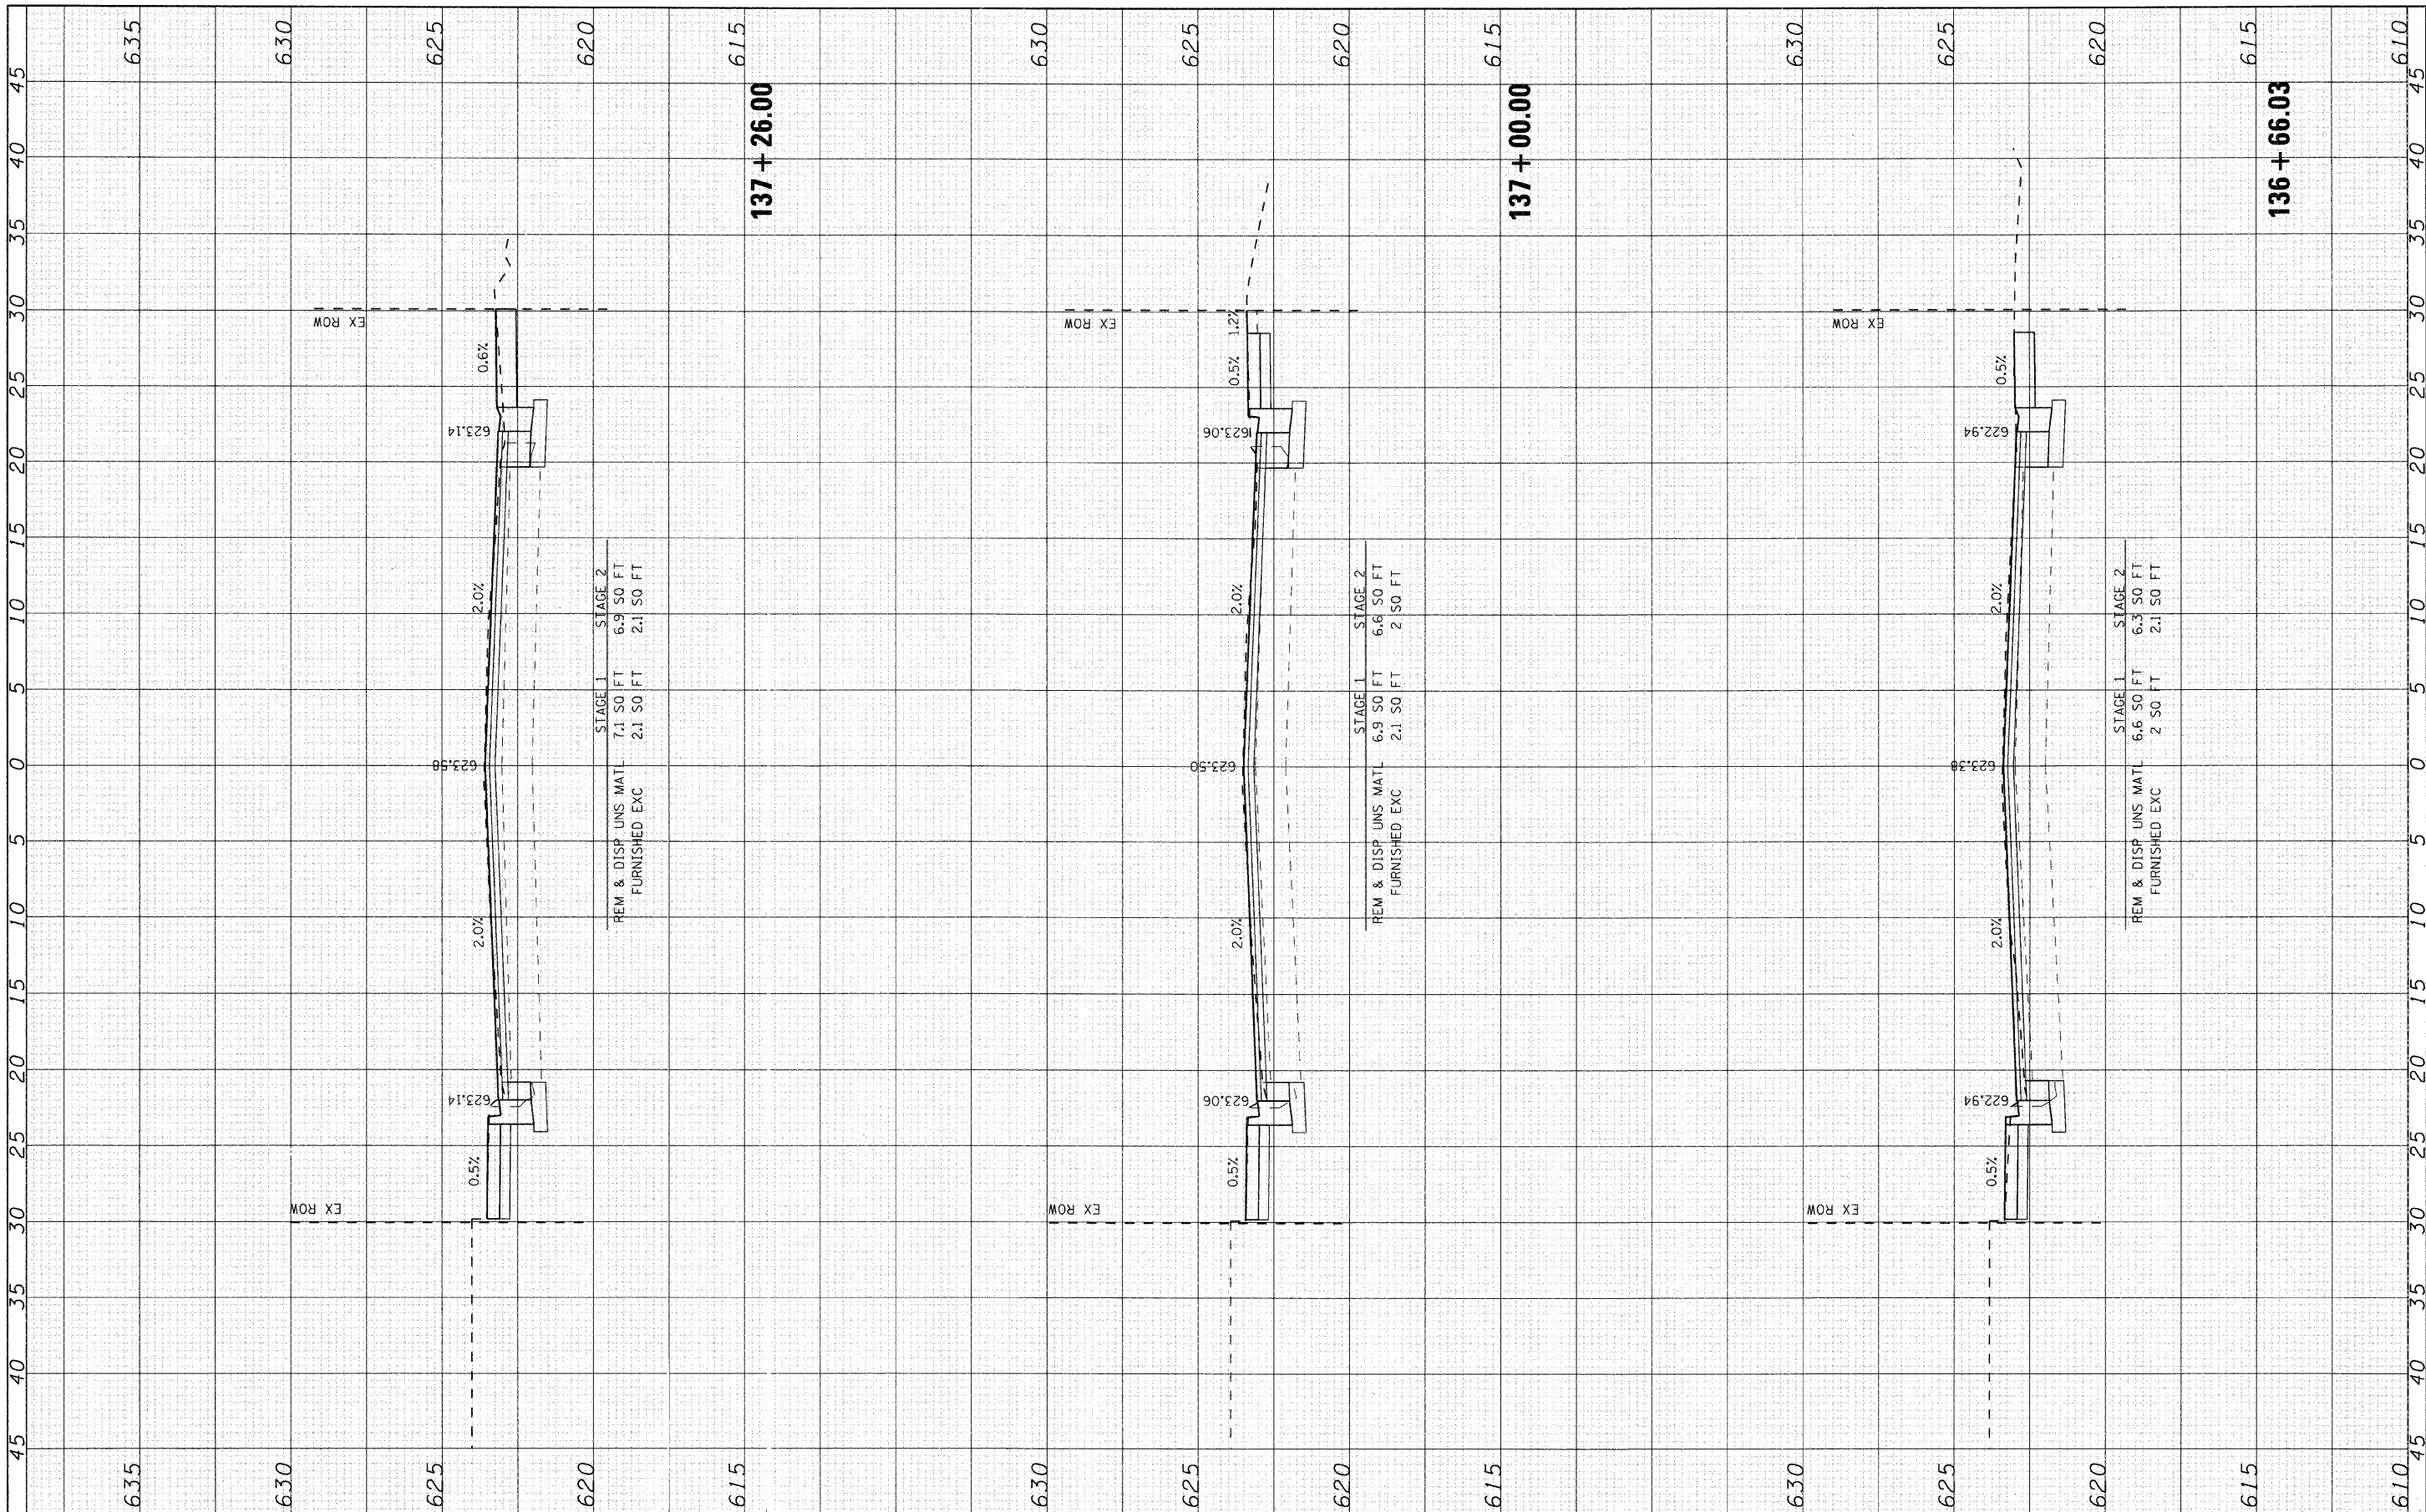

 SEC Group, Inc. Professional Design Firm # 154-000108 Engineering Surveying Planning Landscape Architecture McHenry • Yorkville • New Lenox • Chicago www.secgroupinc.com	USER NAME = char-kie		DESIGNED - CMH	REVISED -	VILLAGE OF NILES	MILWAUKEE AVENUE CROSS SECTIONS				F.A.U. RTE.	SECTION	COUNTY	TOTAL SHEETS	SHEET NO.
	PLOT SCALE = 5		DRAWN - CMH	REVISED -		3513	08-00107-00-PV	COOK	169	132				
	PLOT DATE = 12/22/2008		CHECKED - JLP	REVISED -		CONTRACT NO. 08-00107-00-PV								
			DATE - 12/16/08	REVISED -		FED. ROAD DIST. NO. ILLINOIS FED. AID PROJECT M - 8003(723)								
				VILLAGE OF NILES		MILWAUKEE AVENUE CROSS SECTIONS								
						SCALE: 5 SHEET NO. 33 OF 70 SHEETS STA. 136+66.03 TO STA. 137+26.00								


FINAL	SURVEYED	BY	DATE
SURVEY	PLOTTED		
NOTE BOOK	DATE		
NO.	AREAS CHECKED		

ORIGINAL	SURVEYED	BY	DATE
SURVEY	PLOTTED		
NOTE BOOK	DATE		
NO.	AREAS CHECKED		

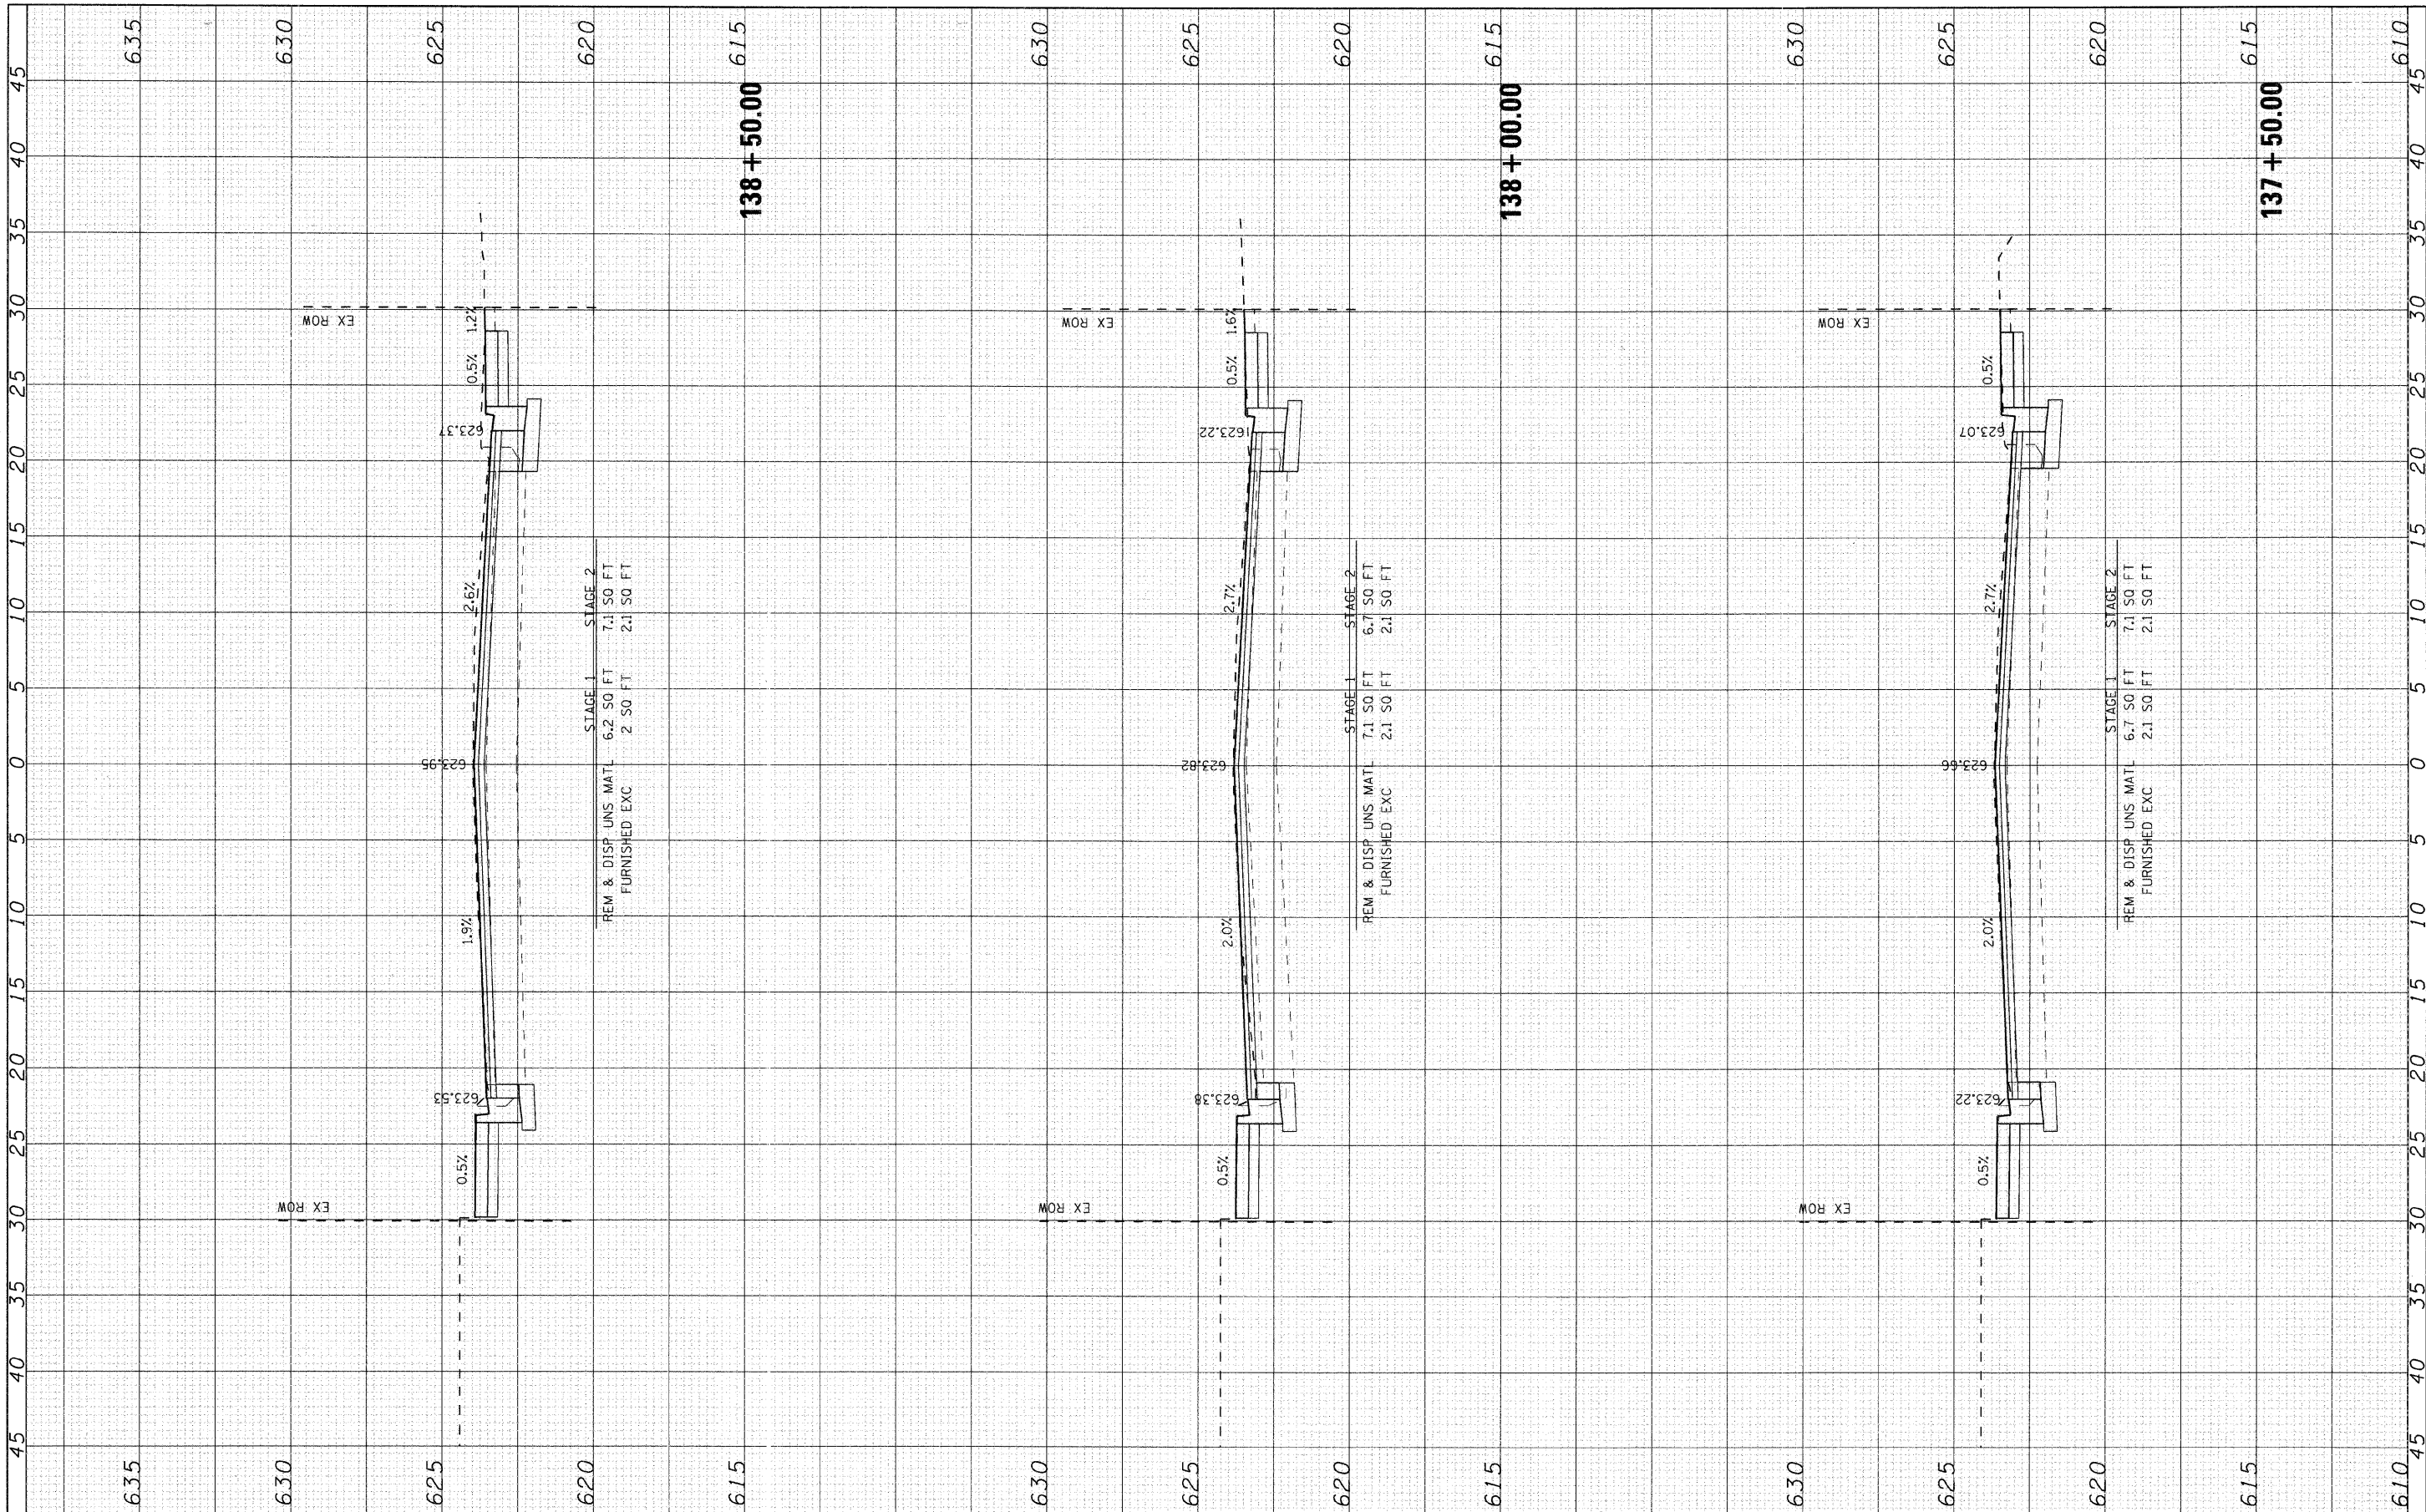

 SEC Group, Inc. Engineering Surveying Planning Landscape Architecture Midwest • Yorkville • New Leans • Chicago www.secgroupinc.com	USER NAME = char-ke		DESIGNED - CMH	REVISED -	VILLAGE OF NILES	MILWAUKEE AVENUE CROSS SECTIONS				F.A.U. RTE.	SECTION	COUNTY	TOTAL SHEETS	SHEET NO.
			DRAWN - CMH	REVISED -						3513	08-00107-00-PV	COOK	169	133
	PLOT SCALE = 5		CHECKED - JLP	REVISED -						CONTRACT NO. 4-00000000				
	PLOT DATE = 12/22/2008		DATE - 12/16/08	REVISED -										
										SCALE: 5	SHEET NO. 34 OF 70 SHEETS	STA. 137+50.00 TO STA. 138+50.00	FED. ROAD DIST. NO.	ILLINOIS FED. AID PROJECT


ORIGINAL SURVEY	SURVED	BY	DATE
NOTE BOOK	PLOTTED		
	TEMPLATE		
	AREAS		
	AREAS CHECKED		

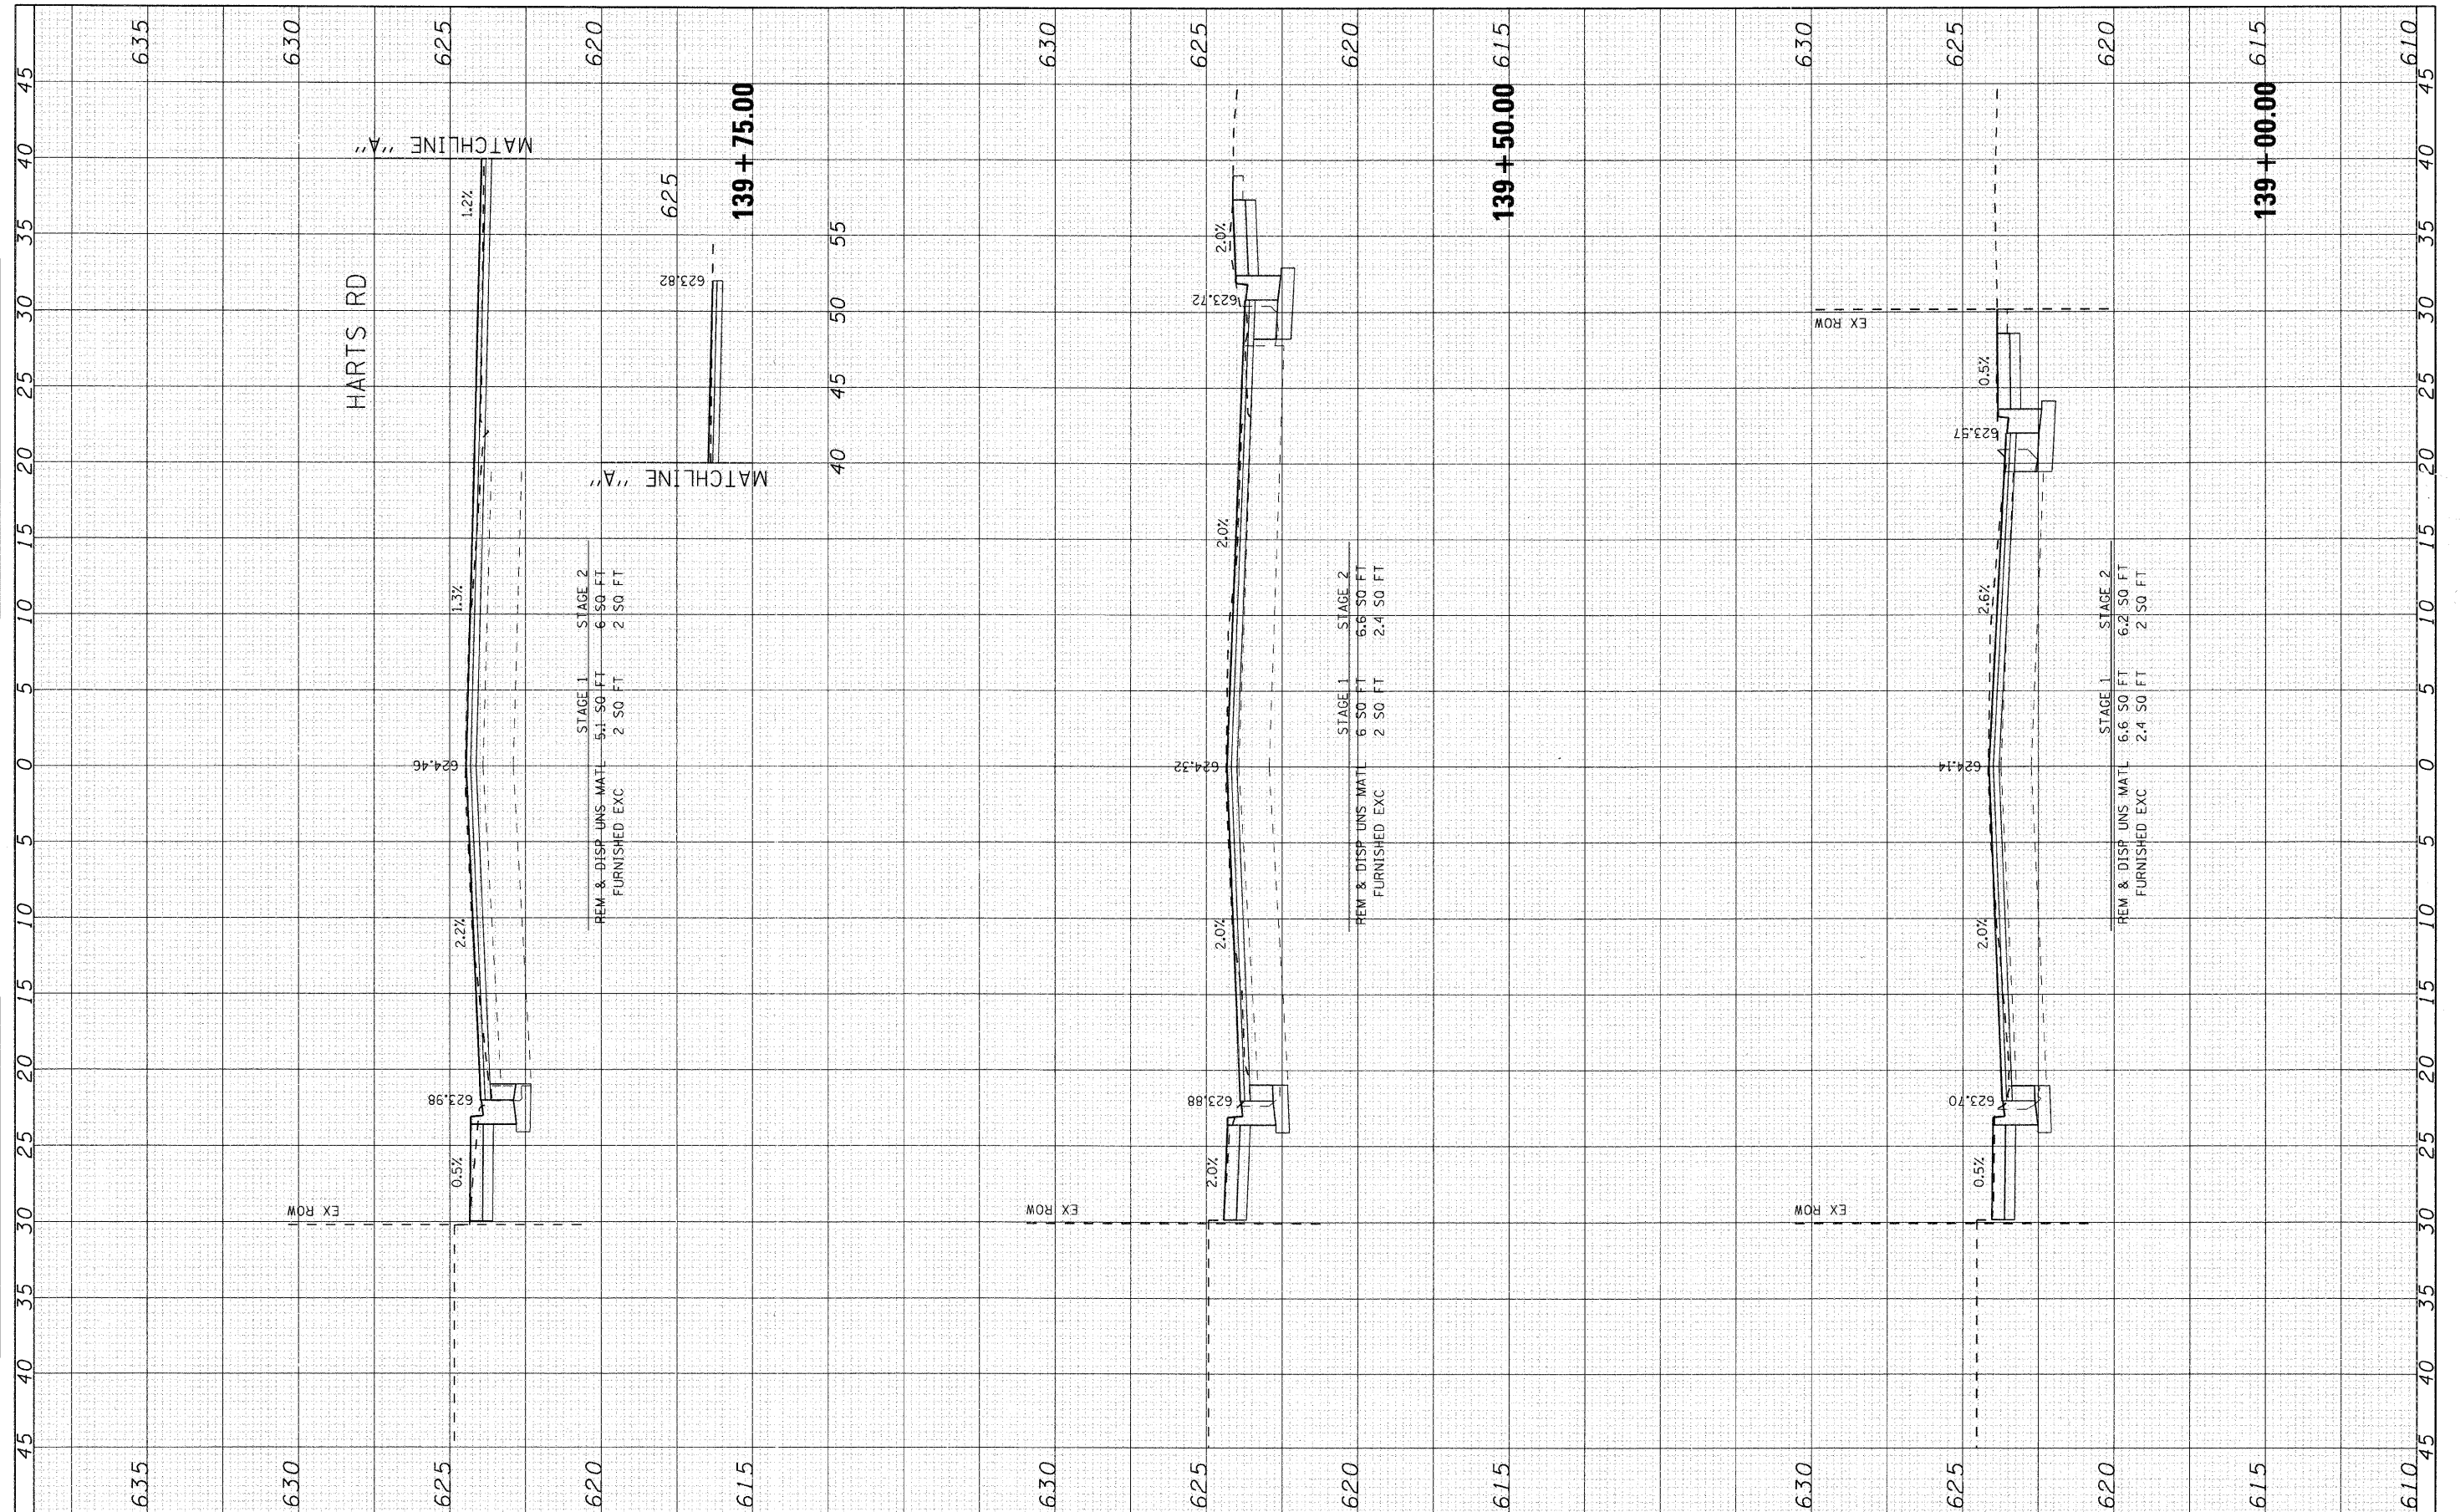

 SEC Group, Inc. Engineering Surveying Planning Landscape Architecture McHenry • Yorkville • New Lenox • Chicago www.secgroupinc.com	USER NAME = charuka DESIGNED - CMH DRAWN - CMH REVISIONS -		REVISIONS - REVISIONS - REVISIONS - REVISIONS -		VILLAGE OF NILES	MILWAUKEE AVENUE CROSS SECTIONS				F.A.U. R/E: 3513		SECTION 08-00107-00-PV		COUNTY COOK		TOTAL SHEETS 169		SHEET NO. 134	
	PLOT SCALE = 5 CHECKED - JLP PLOT DATE = 12/22/2008		CHECKED - JLP DATE = 12/16/08 REVISIONS -							SCALE: 5		SHEET NO. 35 OF 70 SHEETS		STA. 139+00.00 TO STA. 139+75.00		FED. ROAD DIST. NO. ILLINOIS		FED. AID PROJECT M -8003(723)	


FINAL SURVEY NOTE BOOK NO.	BY	DATE

ORIGINAL SURVEY NOTE BOOK NO.	BY	DATE

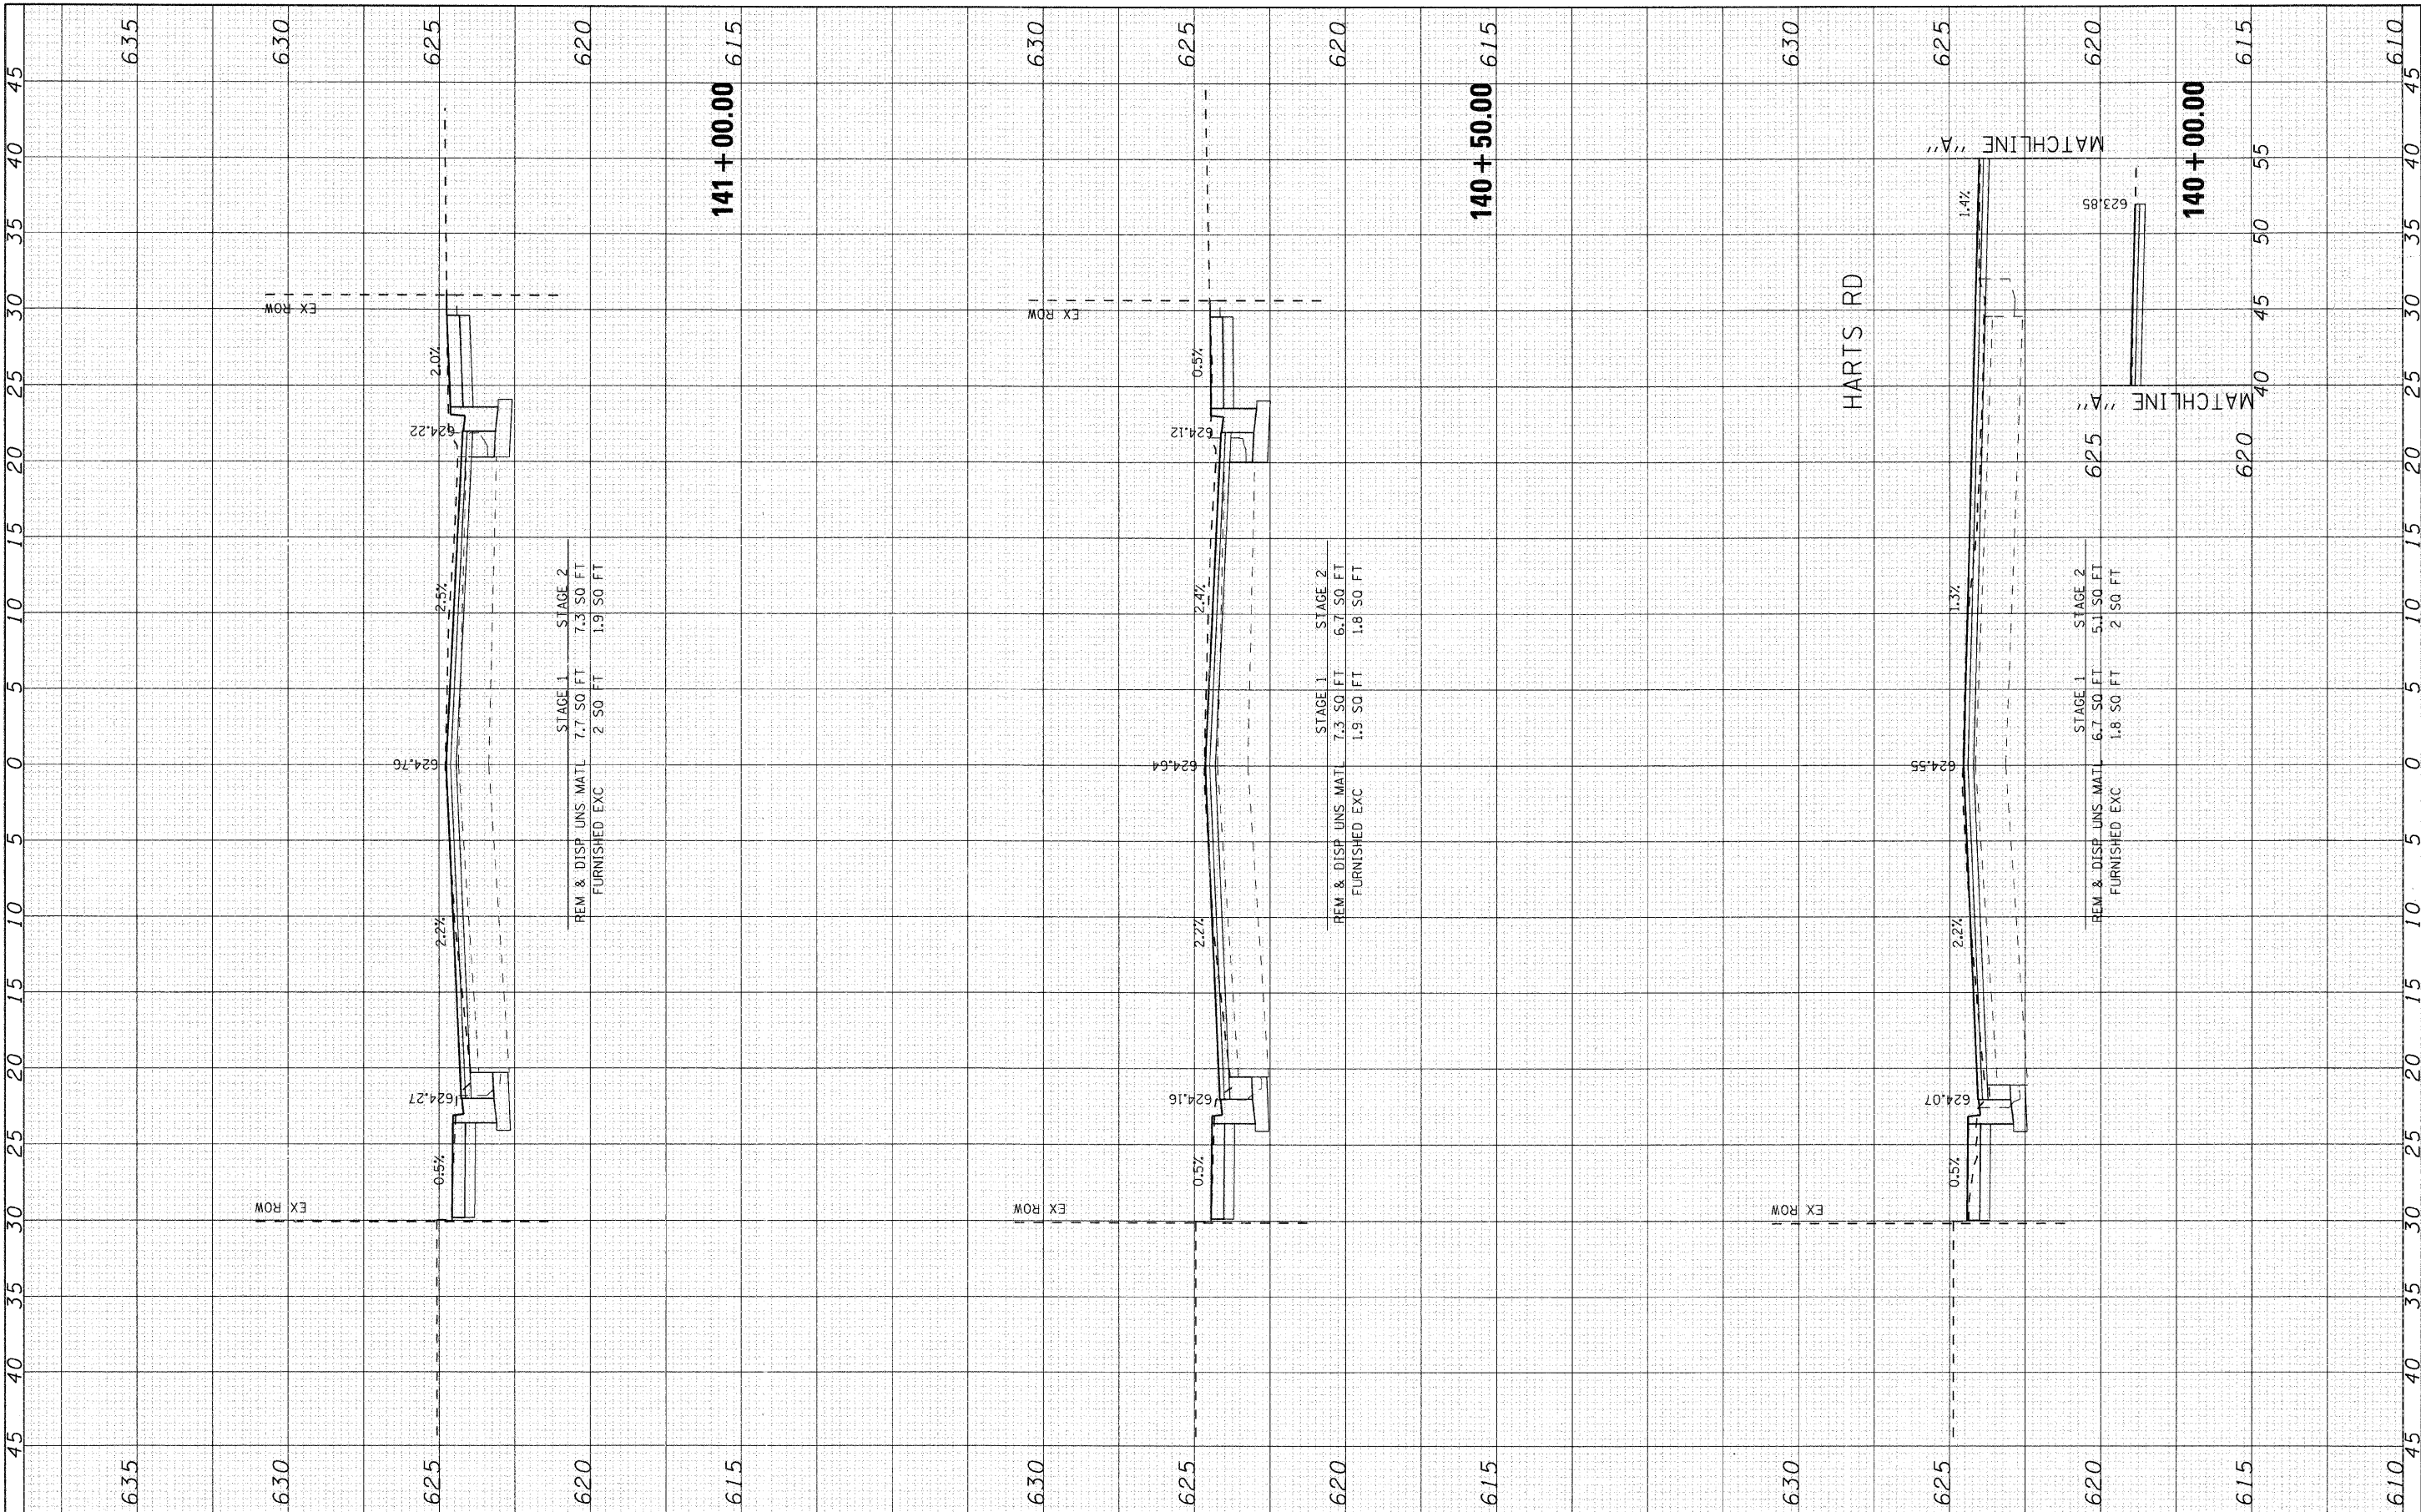

 SEC Group, Inc. Engineering Surveying Planning Landscape Architecture McHenry • Yorkville • New Laramie • Chicago www.secgroupinc.com	USER NAME = char-ke		DESIGNED - CMH	REVISED -	VILLAGE OF NILES	MILWAUKEE AVENUE CROSS SECTIONS			F.A.U. RTE.	SECTION	COUNTY	TOTAL SHEETS	SHEET NO.
			DRAWN - CMH	REVISED -		3513	08-00107-00-PV	COOK	169	135			
	PLOT SCALE = 5		CHECKED - JLP	REVISED -		CONTRACT NO. 1000							
	PLOT DATE = 12/22/2008		DATE = 12/16/08	REVISED -		FED. ROAD DIST. NO. ILLINOIS FED. AID PROJECT M -8003(723)							
					SCALE: 5	SHEET NO. 36 OF 70 SHEETS	STA. 140+00.00 TO STA. 141+00.00						


ORIGINAL SURVEY	SURVED		BY	DATE
	PLOTTED			
NOTE BOOK	TEMPLATE		AREAS	CHECKED
	AREAS			

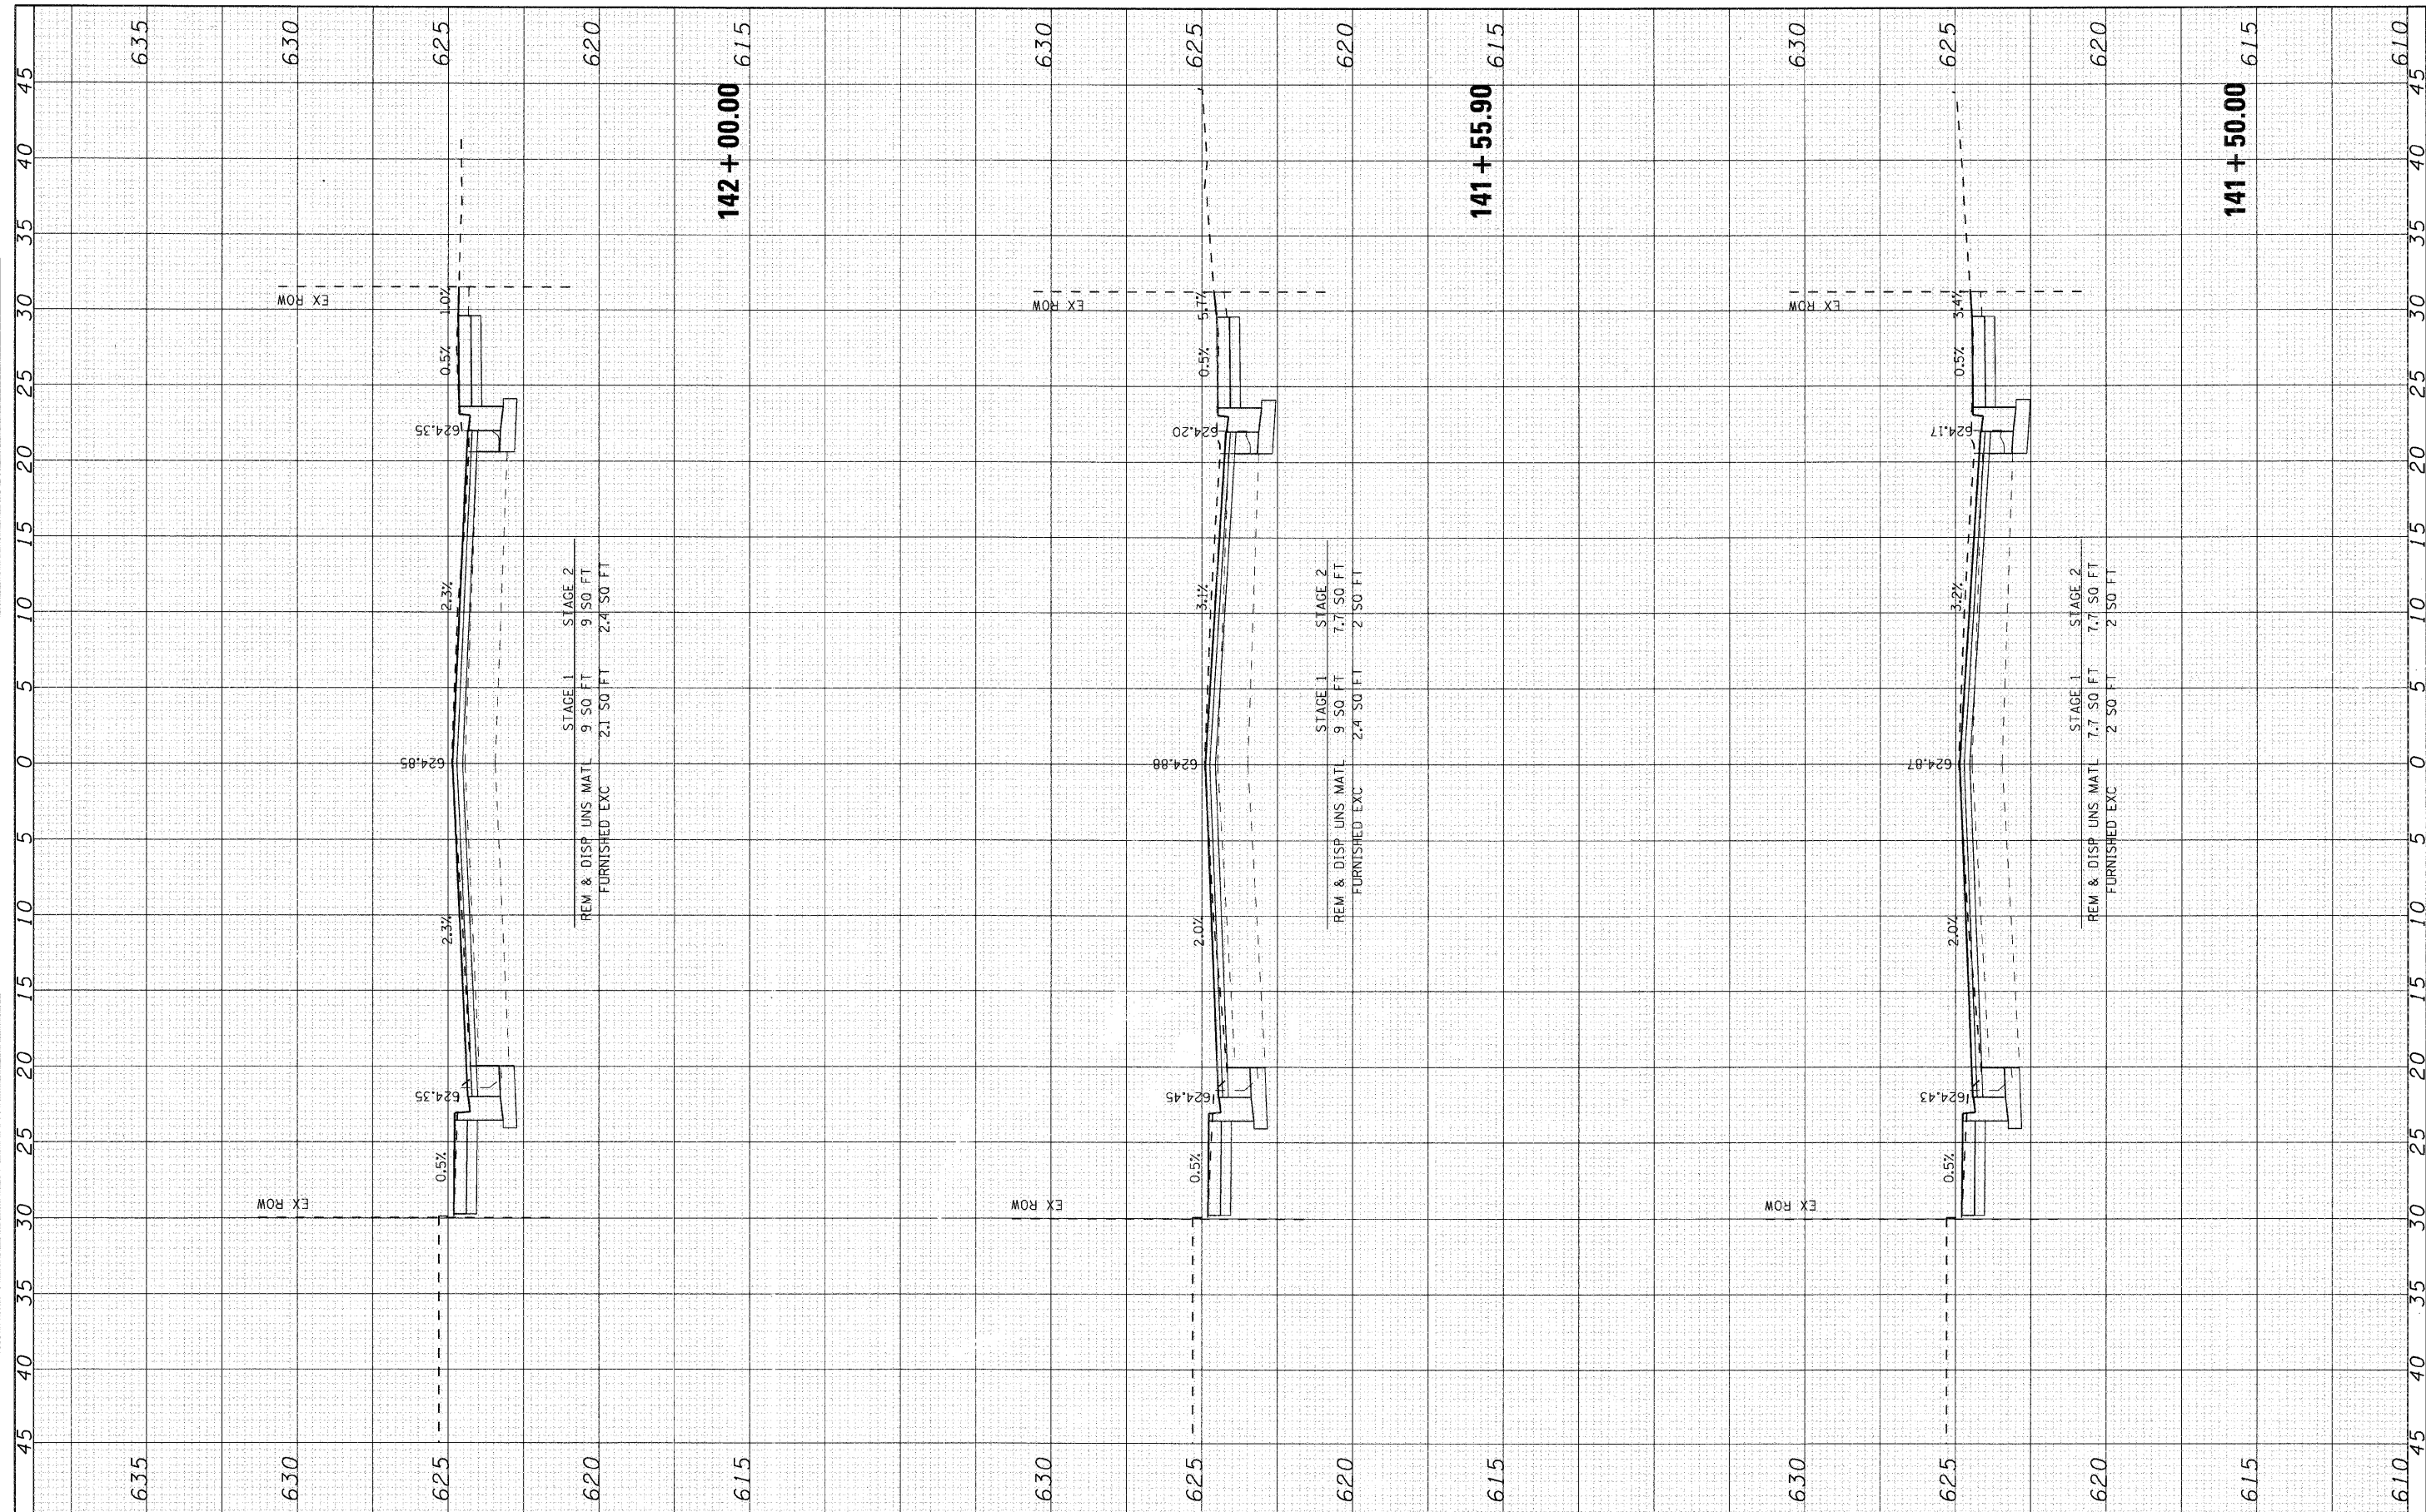

 SEC Group, Inc. Engineering Surveying Planning Landscape Architecture Midland • Nashville • New Lenox • Chicago www.secgroupinc.com	Sheet: Professional Design Plan # 104-000109 USER NAME = charlke		DESIGNED - CMH	REVISED -	VILLAGE OF NILES	MILWAUKEE AVENUE CROSS SECTIONS				F.A.U. RTE.	SECTION	COUNTY	TOTAL SHEETS	SHEET NO.
			DRAWN - CMH	REVISED -						3513	08-00107-00-PV	COOK	169	136
	PLOT SCALE = 5		CHECKED - JLP	REVISED -						CONTRACT NO. 8003(723)				
	PLOT DATE = 12/22/2008		DATE - 12/16/08	REVISED -		SCALE: 5	SHEET NO. 37 OF 70 SHEETS	STA. 141+50.00 TO STA. 142+00.00	FED. ROAD DIST. NO.	ILLINOIS	FED. AID PROJECT	M 8003(723)		

FINAL SURVEY	SURVEYED	BY	DATE
NOTE BOOK	PLOTTED		
NO.	DATE		
	AREAS CHECKED		

ORIGINAL SURVEY	SURVEYED	BY	DATE
NOTE BOOK	PLOTTED		
NO.	DATE		
	AREAS CHECKED		

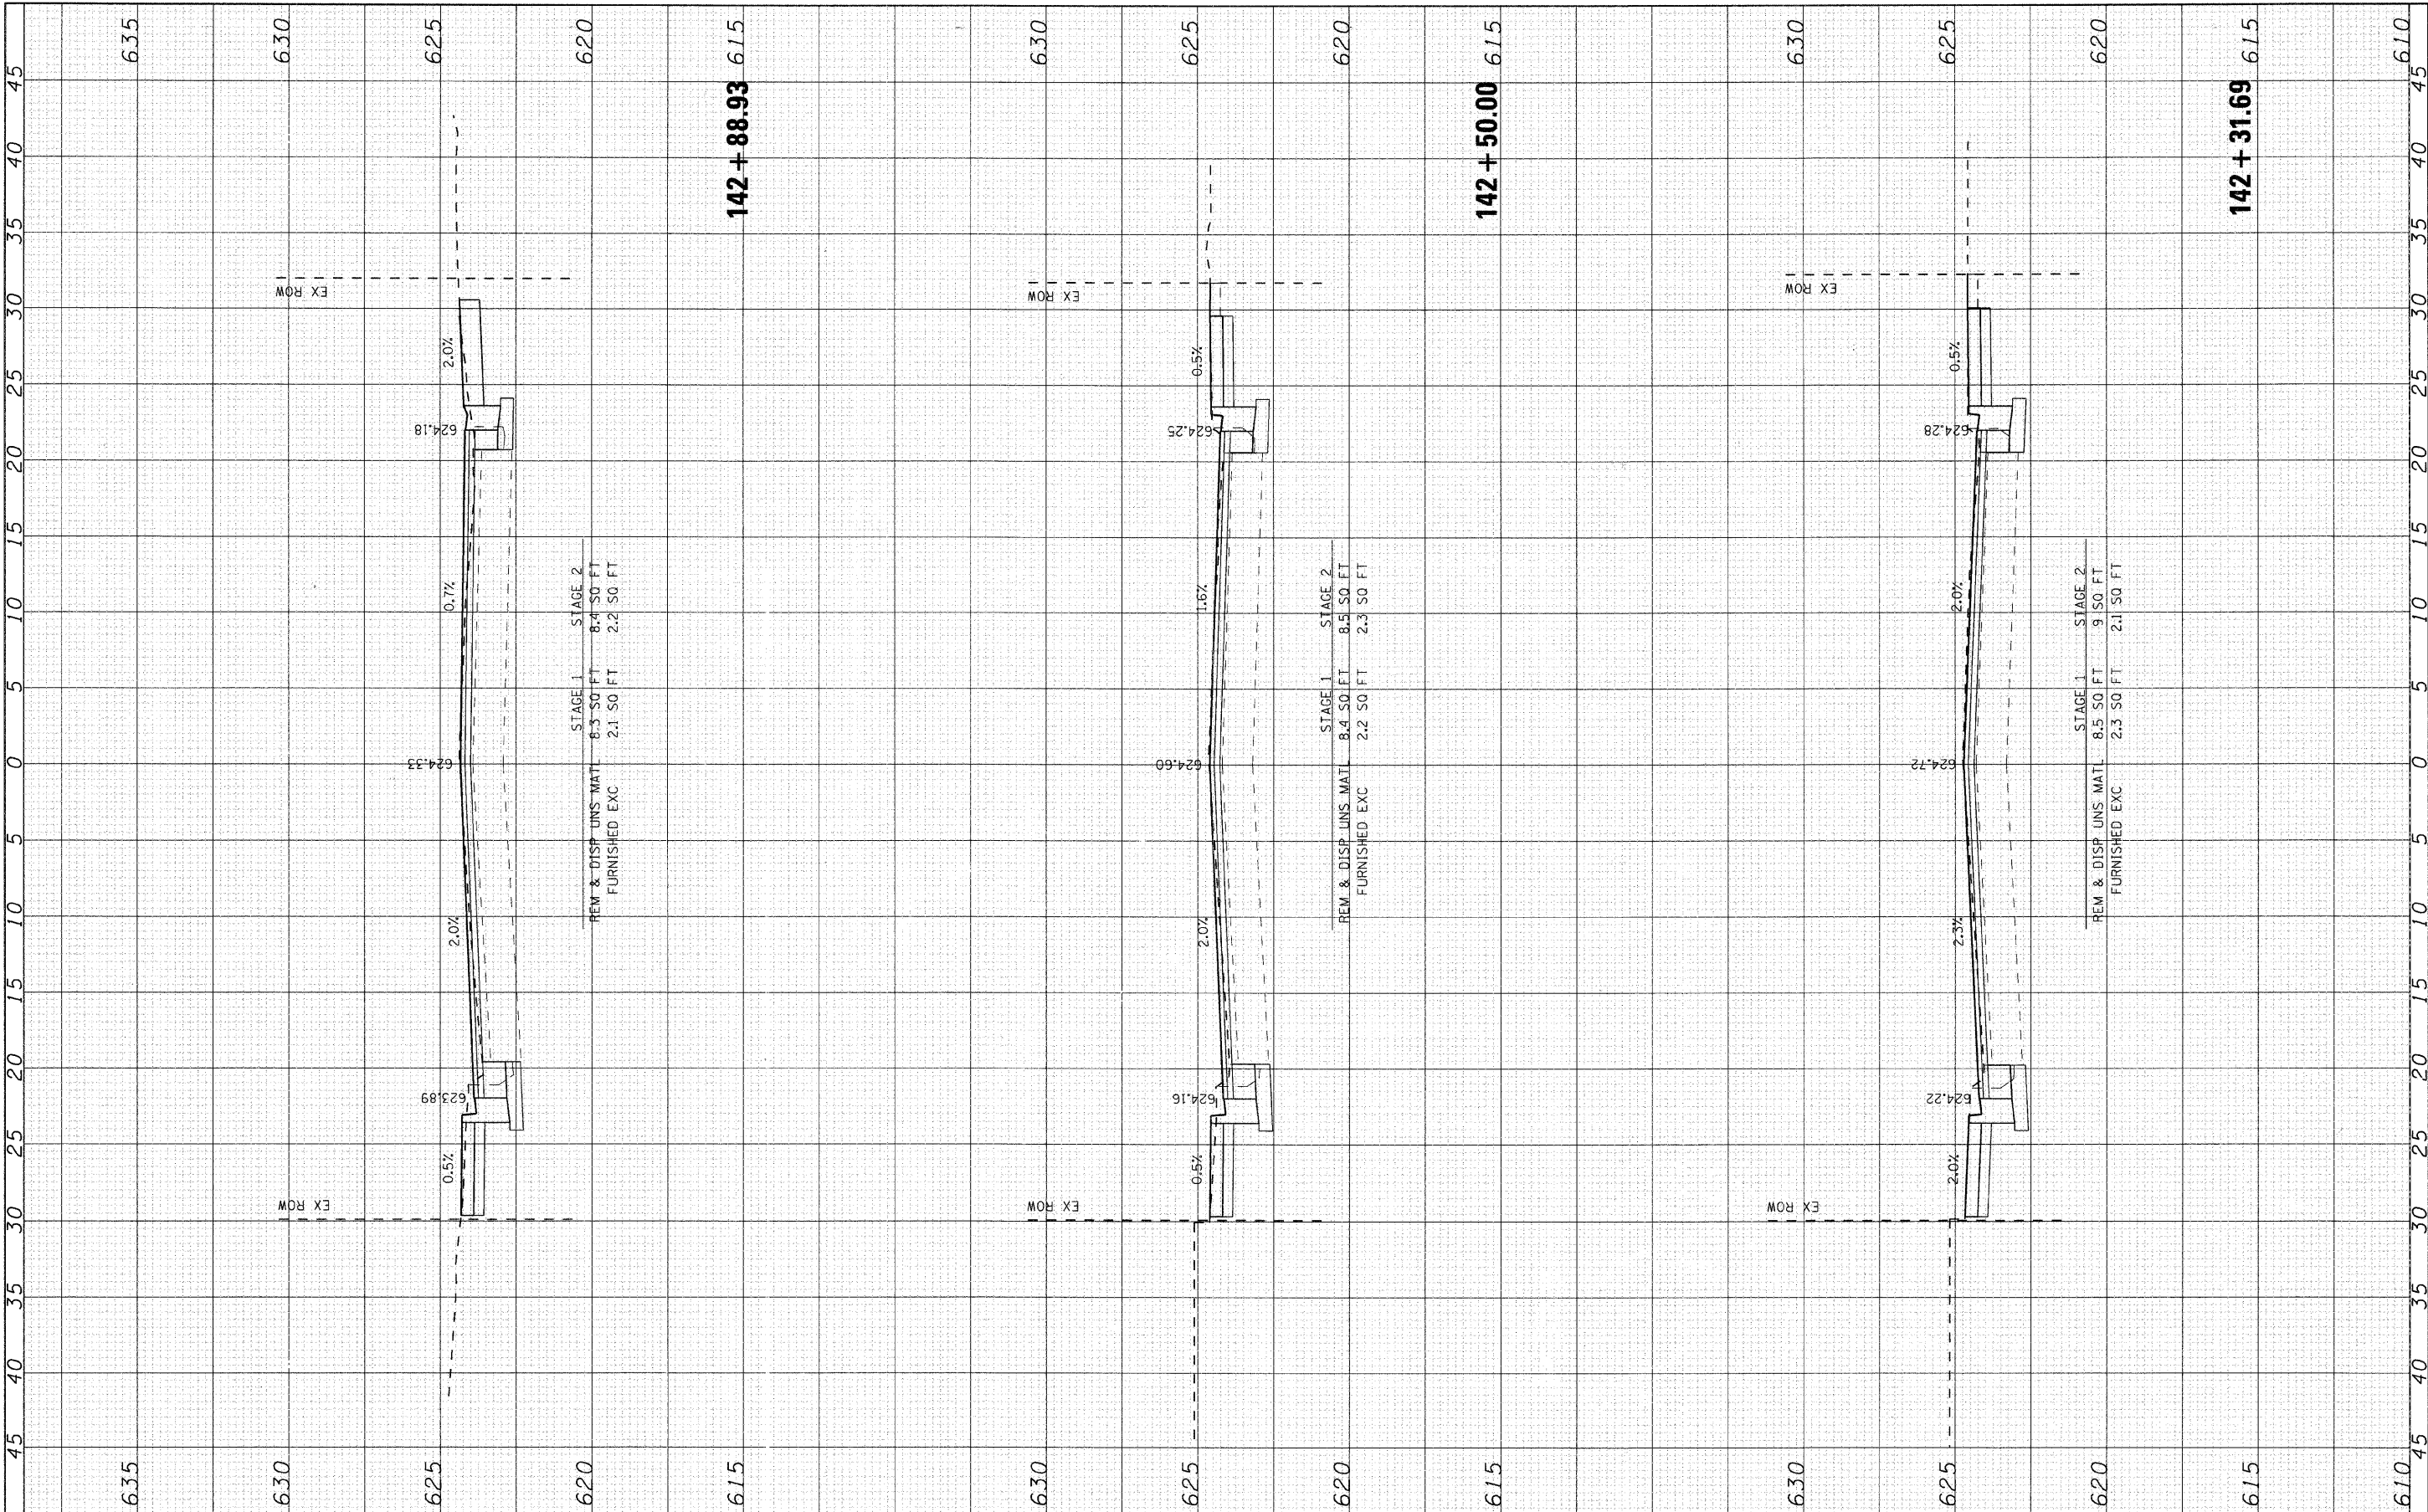

USER NAME = char-ke	DESIGNED - CMH	REVISED -
PLOT SCALE = 5	DRAWN - CMH	REVISED -
PLOT DATE = 12/22/2008	CHECKED - JLP	REVISED -
	DATE - 12/16/08	REVISED -

VILLAGE OF NILES


MILWAUKEE AVENUE CROSS SECTIONS

SCALE: 5 SHEET NO. 38 OF 70 SHEETS STA. 142+31.69 TO STA. 142+88.93

F.A.U. RTE.	SECTION	COUNTY	TOTAL SHEETS	SHEET NO.
3513	08-00107-00-PV	COOK	169	137
CONTRACT NO. 08-00107-00-PV				
FED. ROAD DIST. NO. ILLINOIS FED. AID PROJECT M -8003(723)				

FINAL	SURVEYED	BY	DATE
SURVEY	PLOTTED		
NOTE BOOK	REMARKS		
NO.	AREAS CHECKED		


ORIGINAL	SURVEYED	BY	DATE
SURVEY	PLOTTED		
NOTE BOOK	REMARKS		
NO.	AREAS CHECKED		

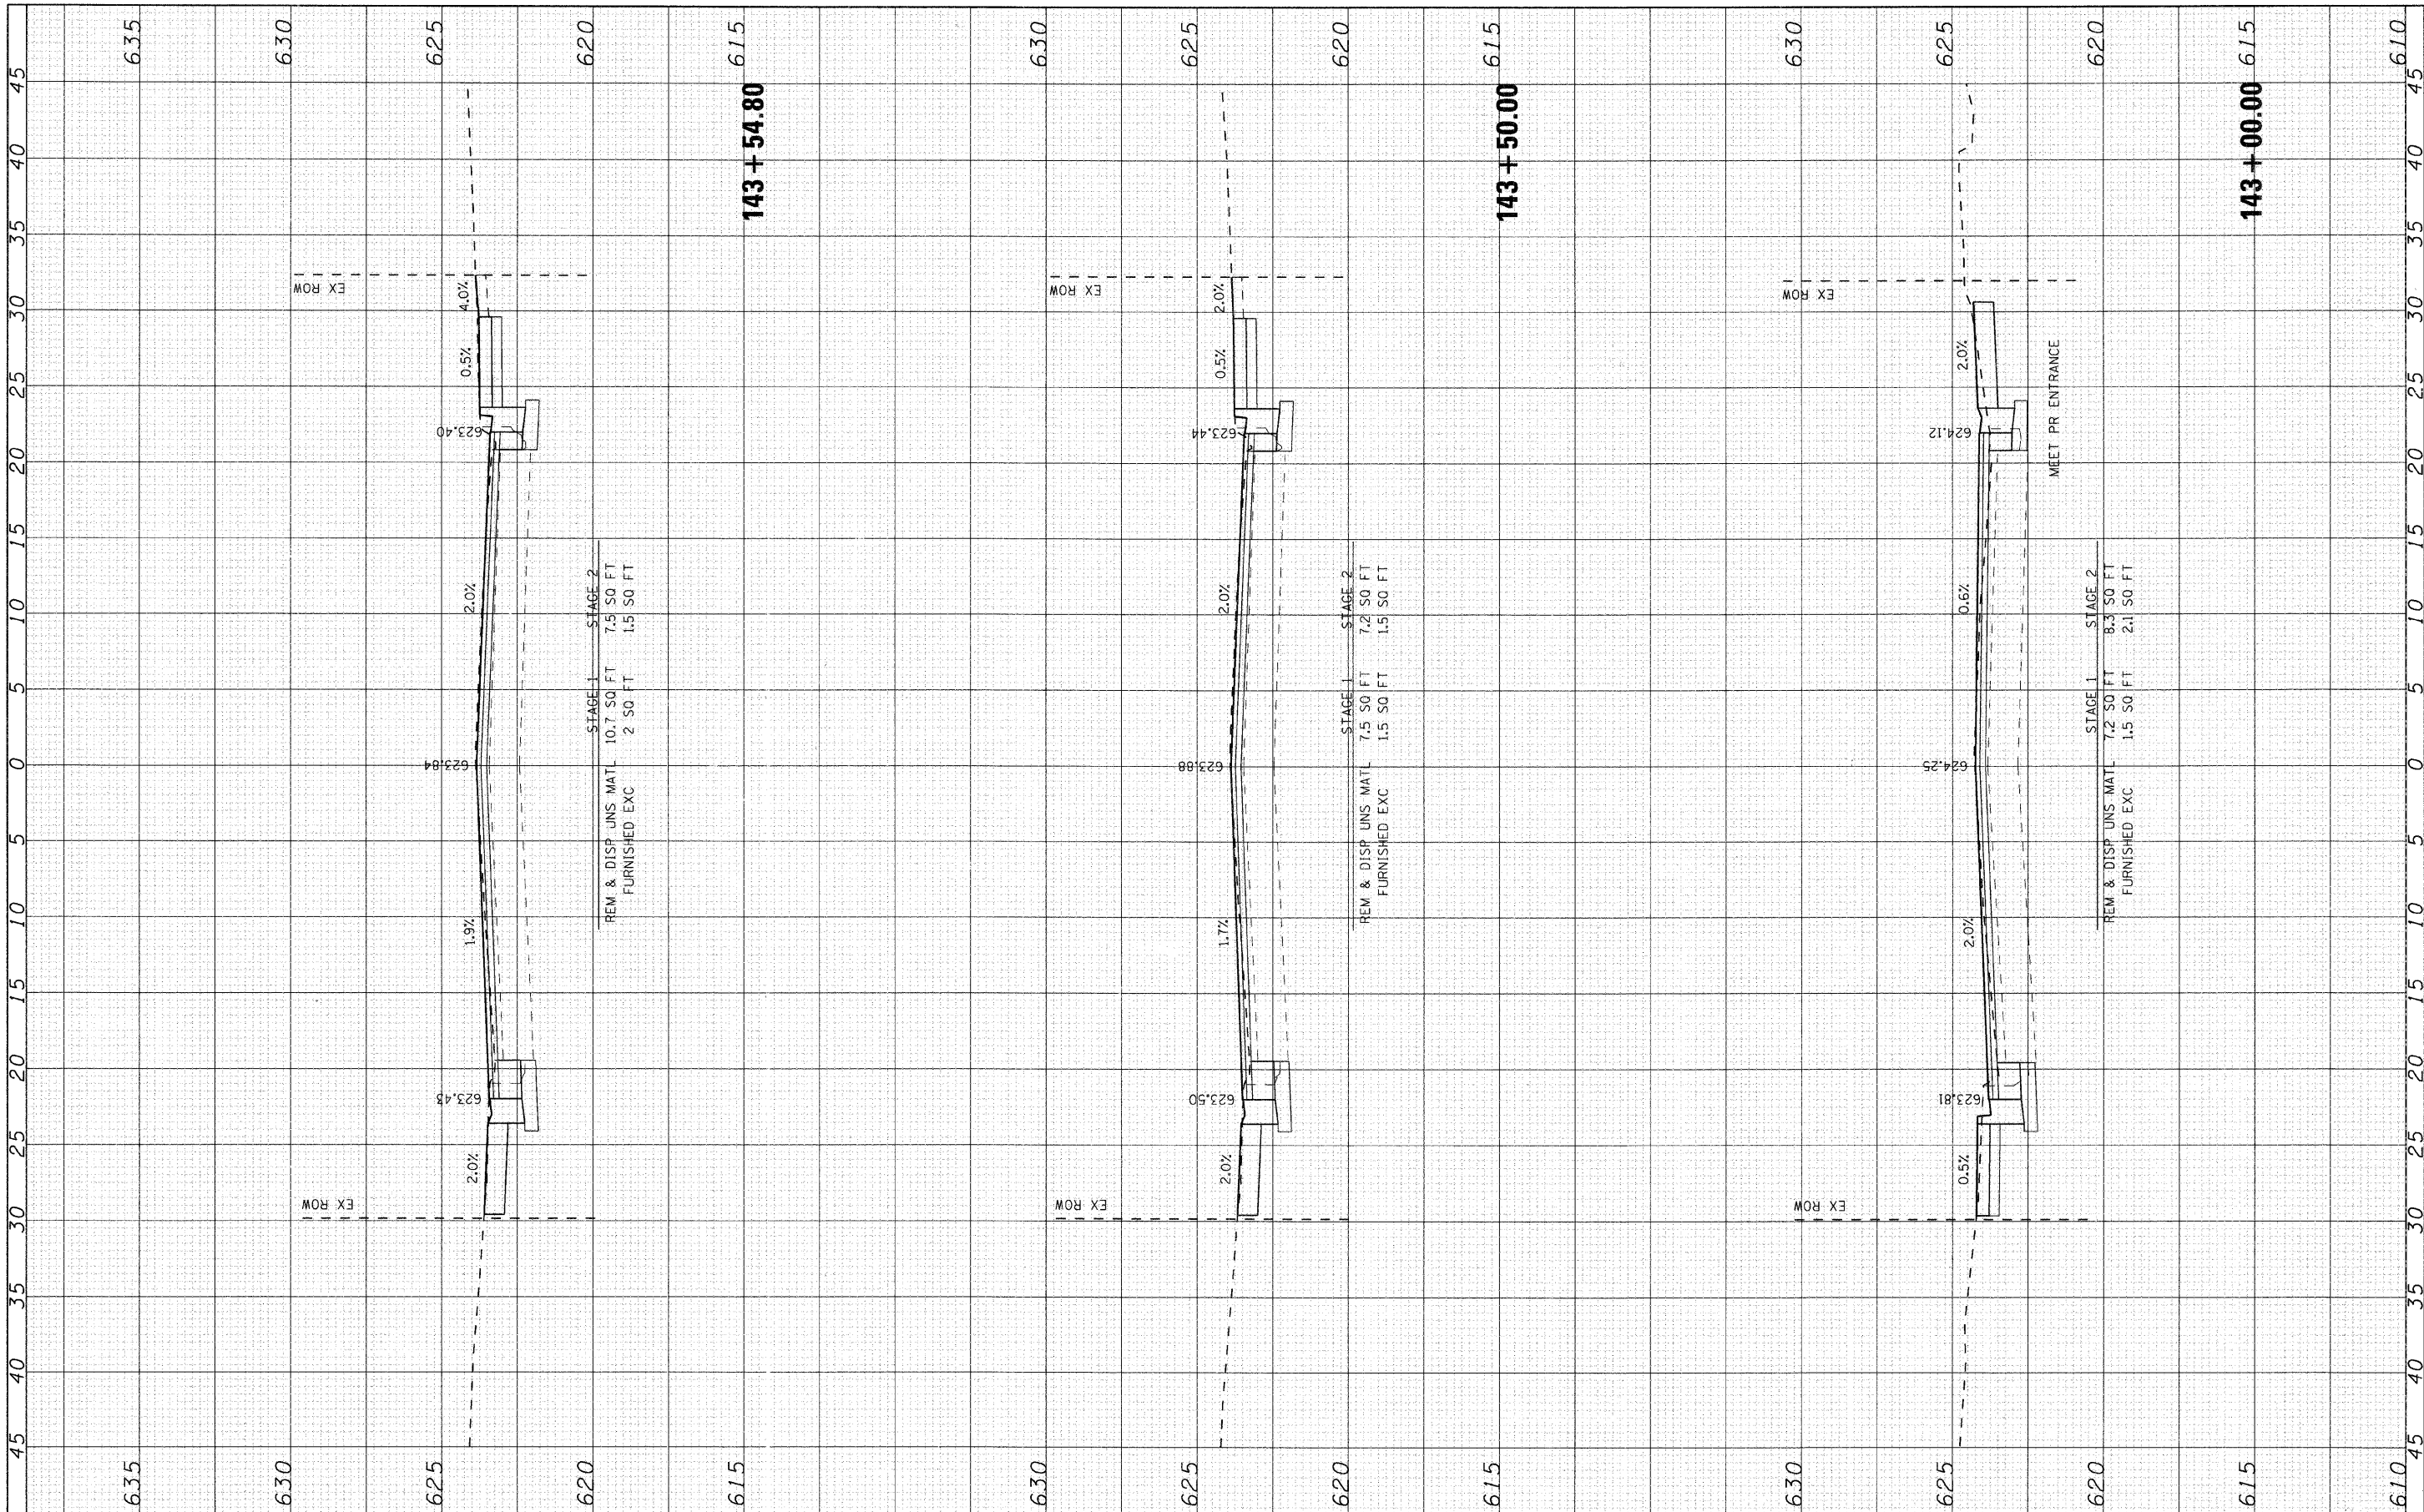

 SEC Group, Inc. Professional Engineering Surveying Planning Landscape Architecture Milwaukee • Yorkville • New Lenox • Chicago www.secgroupinc.com	USER NAME = char-the		DESIGNED - CMH	REVISED -	VILLAGE OF NILES	MILWAUKEE AVENUE CROSS SECTIONS				F.A.U. RTE. 3513	SECTION 08-00107-00-PV	COUNTY COOK	TOTAL SHEETS 169	SHEET NO. 138
	PLOT SCALE = 5		DRAWN - CMH	REVISED -										
	PLOT DATE = 12/22/2008		CHECKED - JLP	REVISED -										
			DATE - 12/16/08	REVISED -										
SCALE: 5		SHEET NO. 39 OF 70 SHEETS		STA. 143+00.00 TO STA. 143+54.80		FED. ROAD DIST. NO.		ILLINOIS FED. AID PROJECT		M -8003(723)		CONTRACT NO.		

FINAL SURVEY	SURVEYED	DATE
NOTE BOOK	PLOTTED	BY
NO.	DATE	
	AREAS CHECKED	


ORIGINAL SURVEY	SURVEYED	DATE
NOTE BOOK	PLOTTED	BY
NO.	DATE	
	AREAS CHECKED	

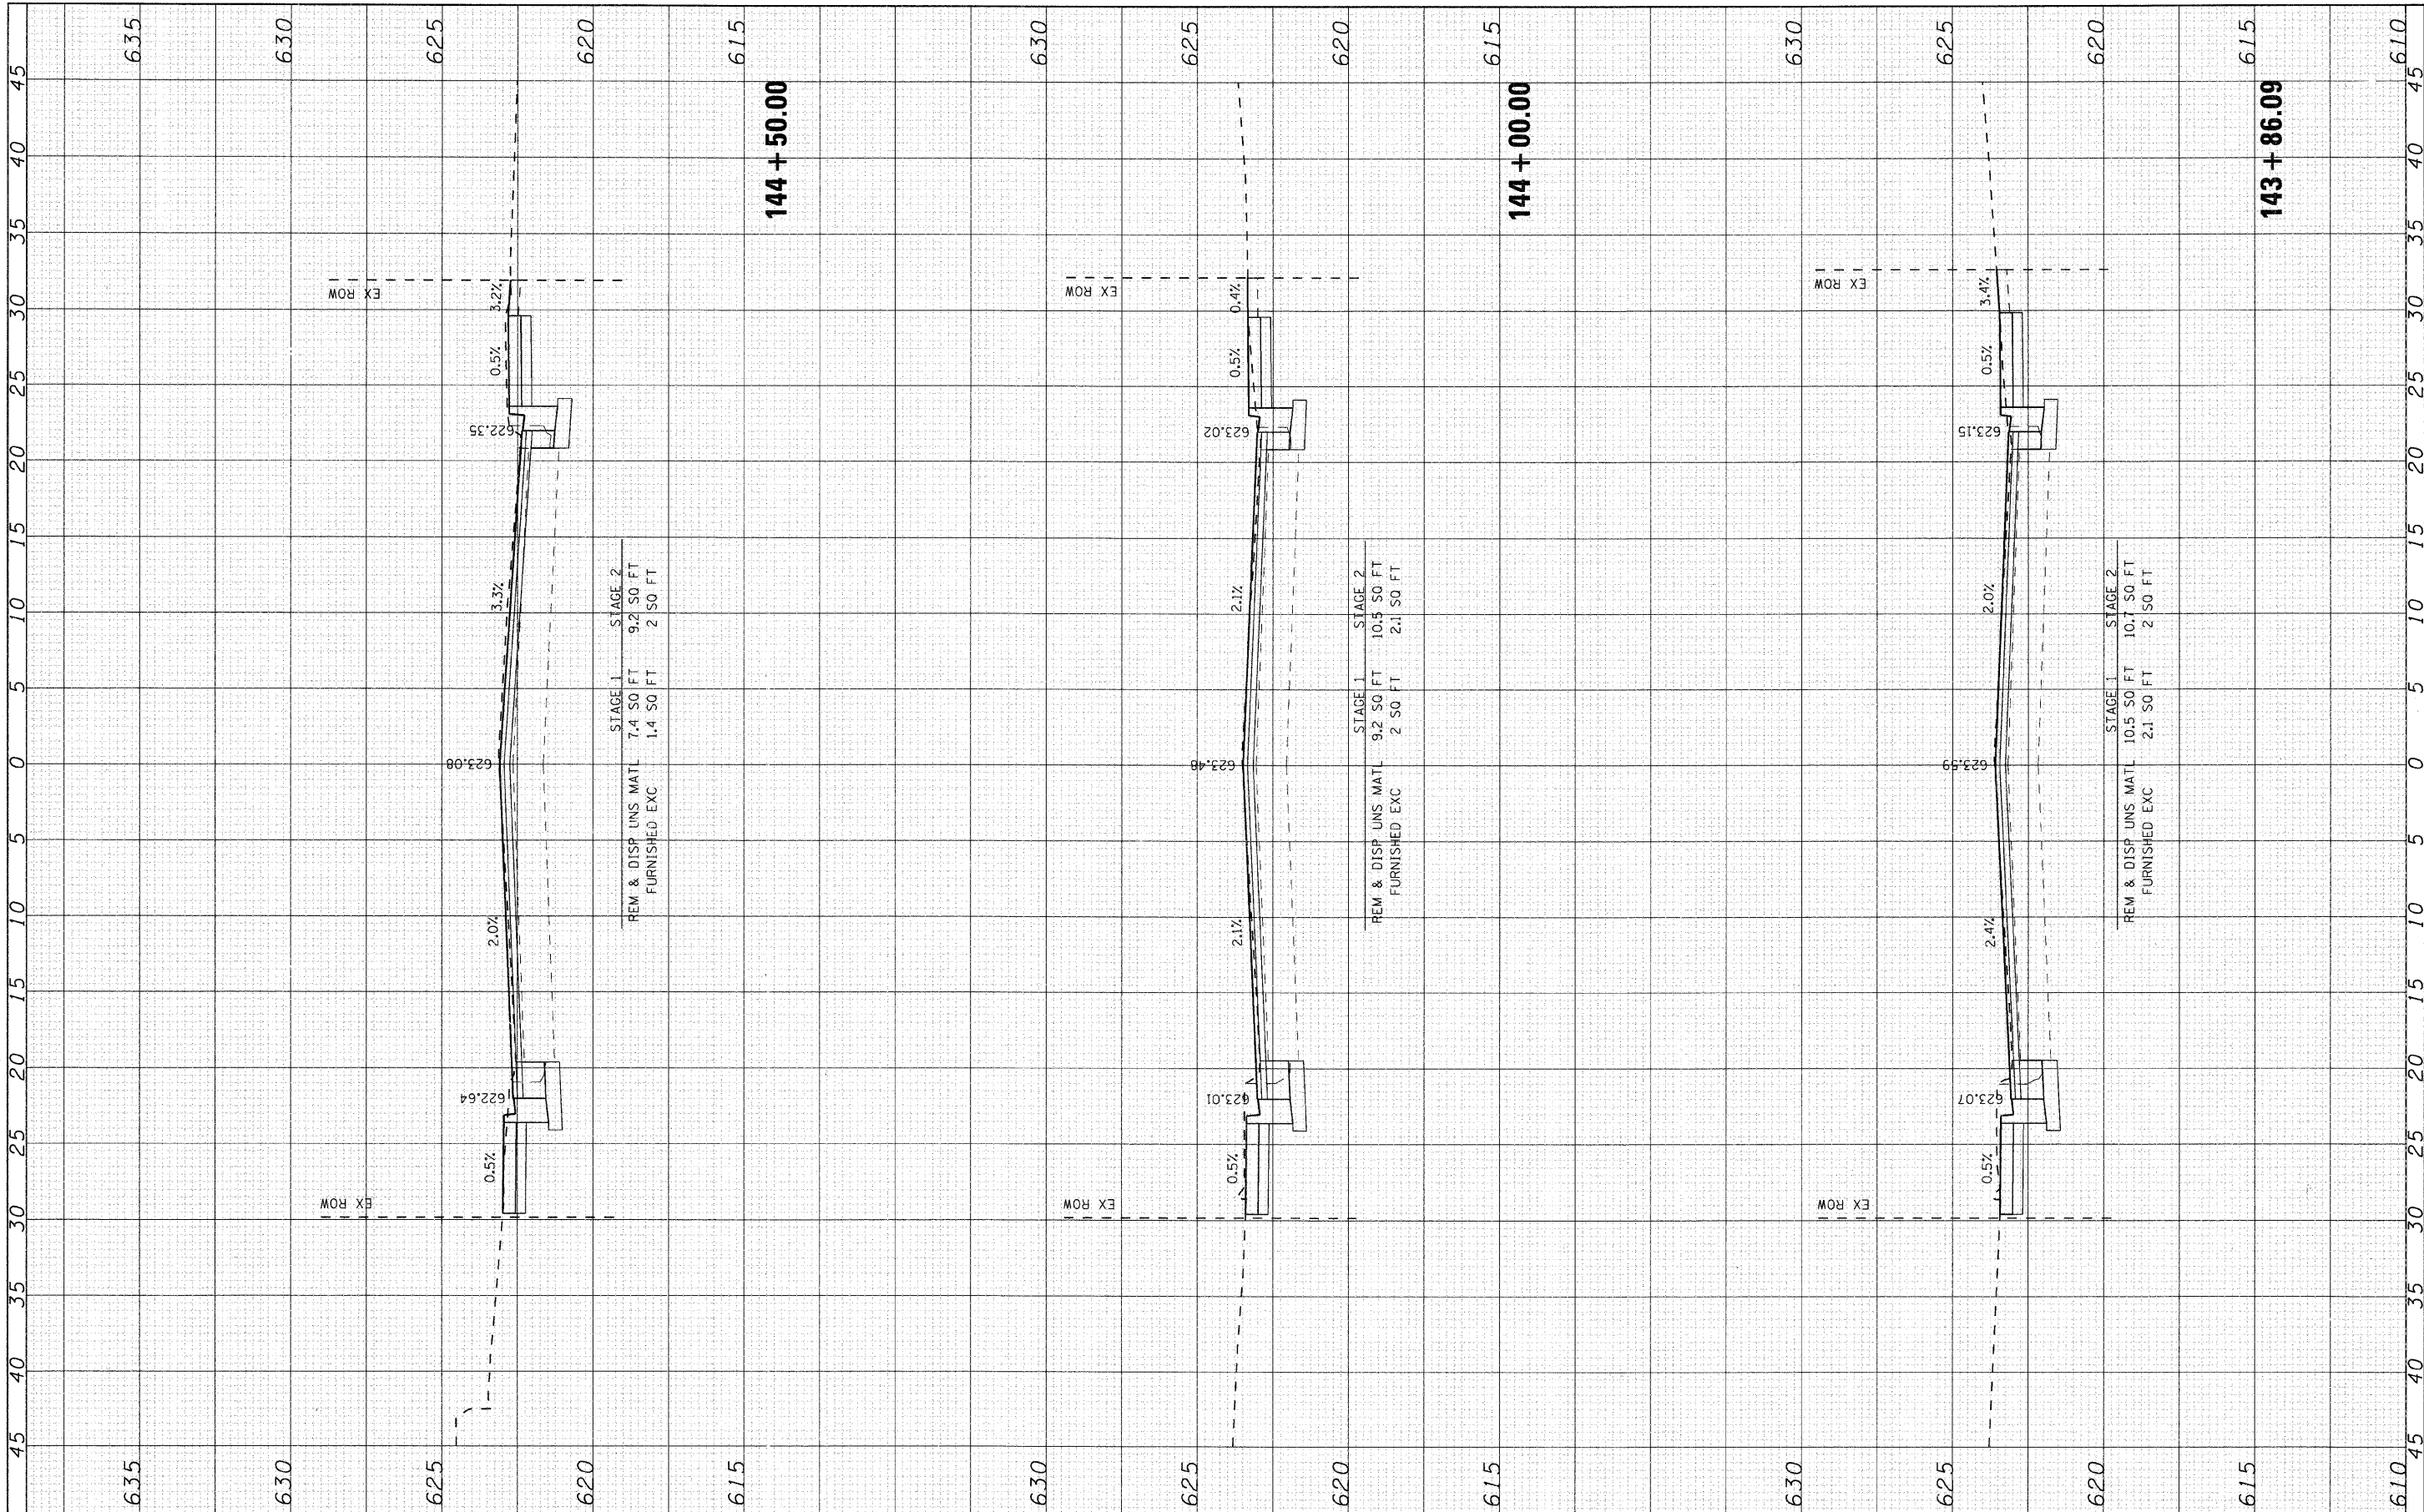

 SEC Group, Inc. Engineering Surveying Planning Landscape Architecture McHenry • Yorkville • New Lenox • Chicago www.secgroupinc.com	USER NAME = char-tke	DESIGNED - CMH	REVISED -	VILLAGE OF NILES	MILWAUKEE AVENUE CROSS SECTIONS				F.A.U. RTE. 3513	SECTION 08-00107-00-PV	COUNTY COOK	TOTAL SHEETS 169	SHEET NO. 139
	PLOT SCALE = 5	CHECKED - JLP	REVISED -		SCALE: 5	SHEET NO. 40 OF 70 SHEETS	STA. 143+86.09 TO STA. 144+50.00	FED. ROAD DIST. NO.	ILLINOIS FED. AID PROJECT	CONTRACT NO. M-8003(723)			
	PLOT DATE = 12/22/2008	DATE - 12/16/08	REVISED -										

FINAL SURVEY	SURVEYED	BY	DATE
NOTE BOOK	PLOTTED		
NO.	AREAS CHECKED		

ORIGINAL SURVEY	SURVEYED	BY	DATE
NOTE BOOK	PLOTTED		
NO.	AREAS CHECKED		

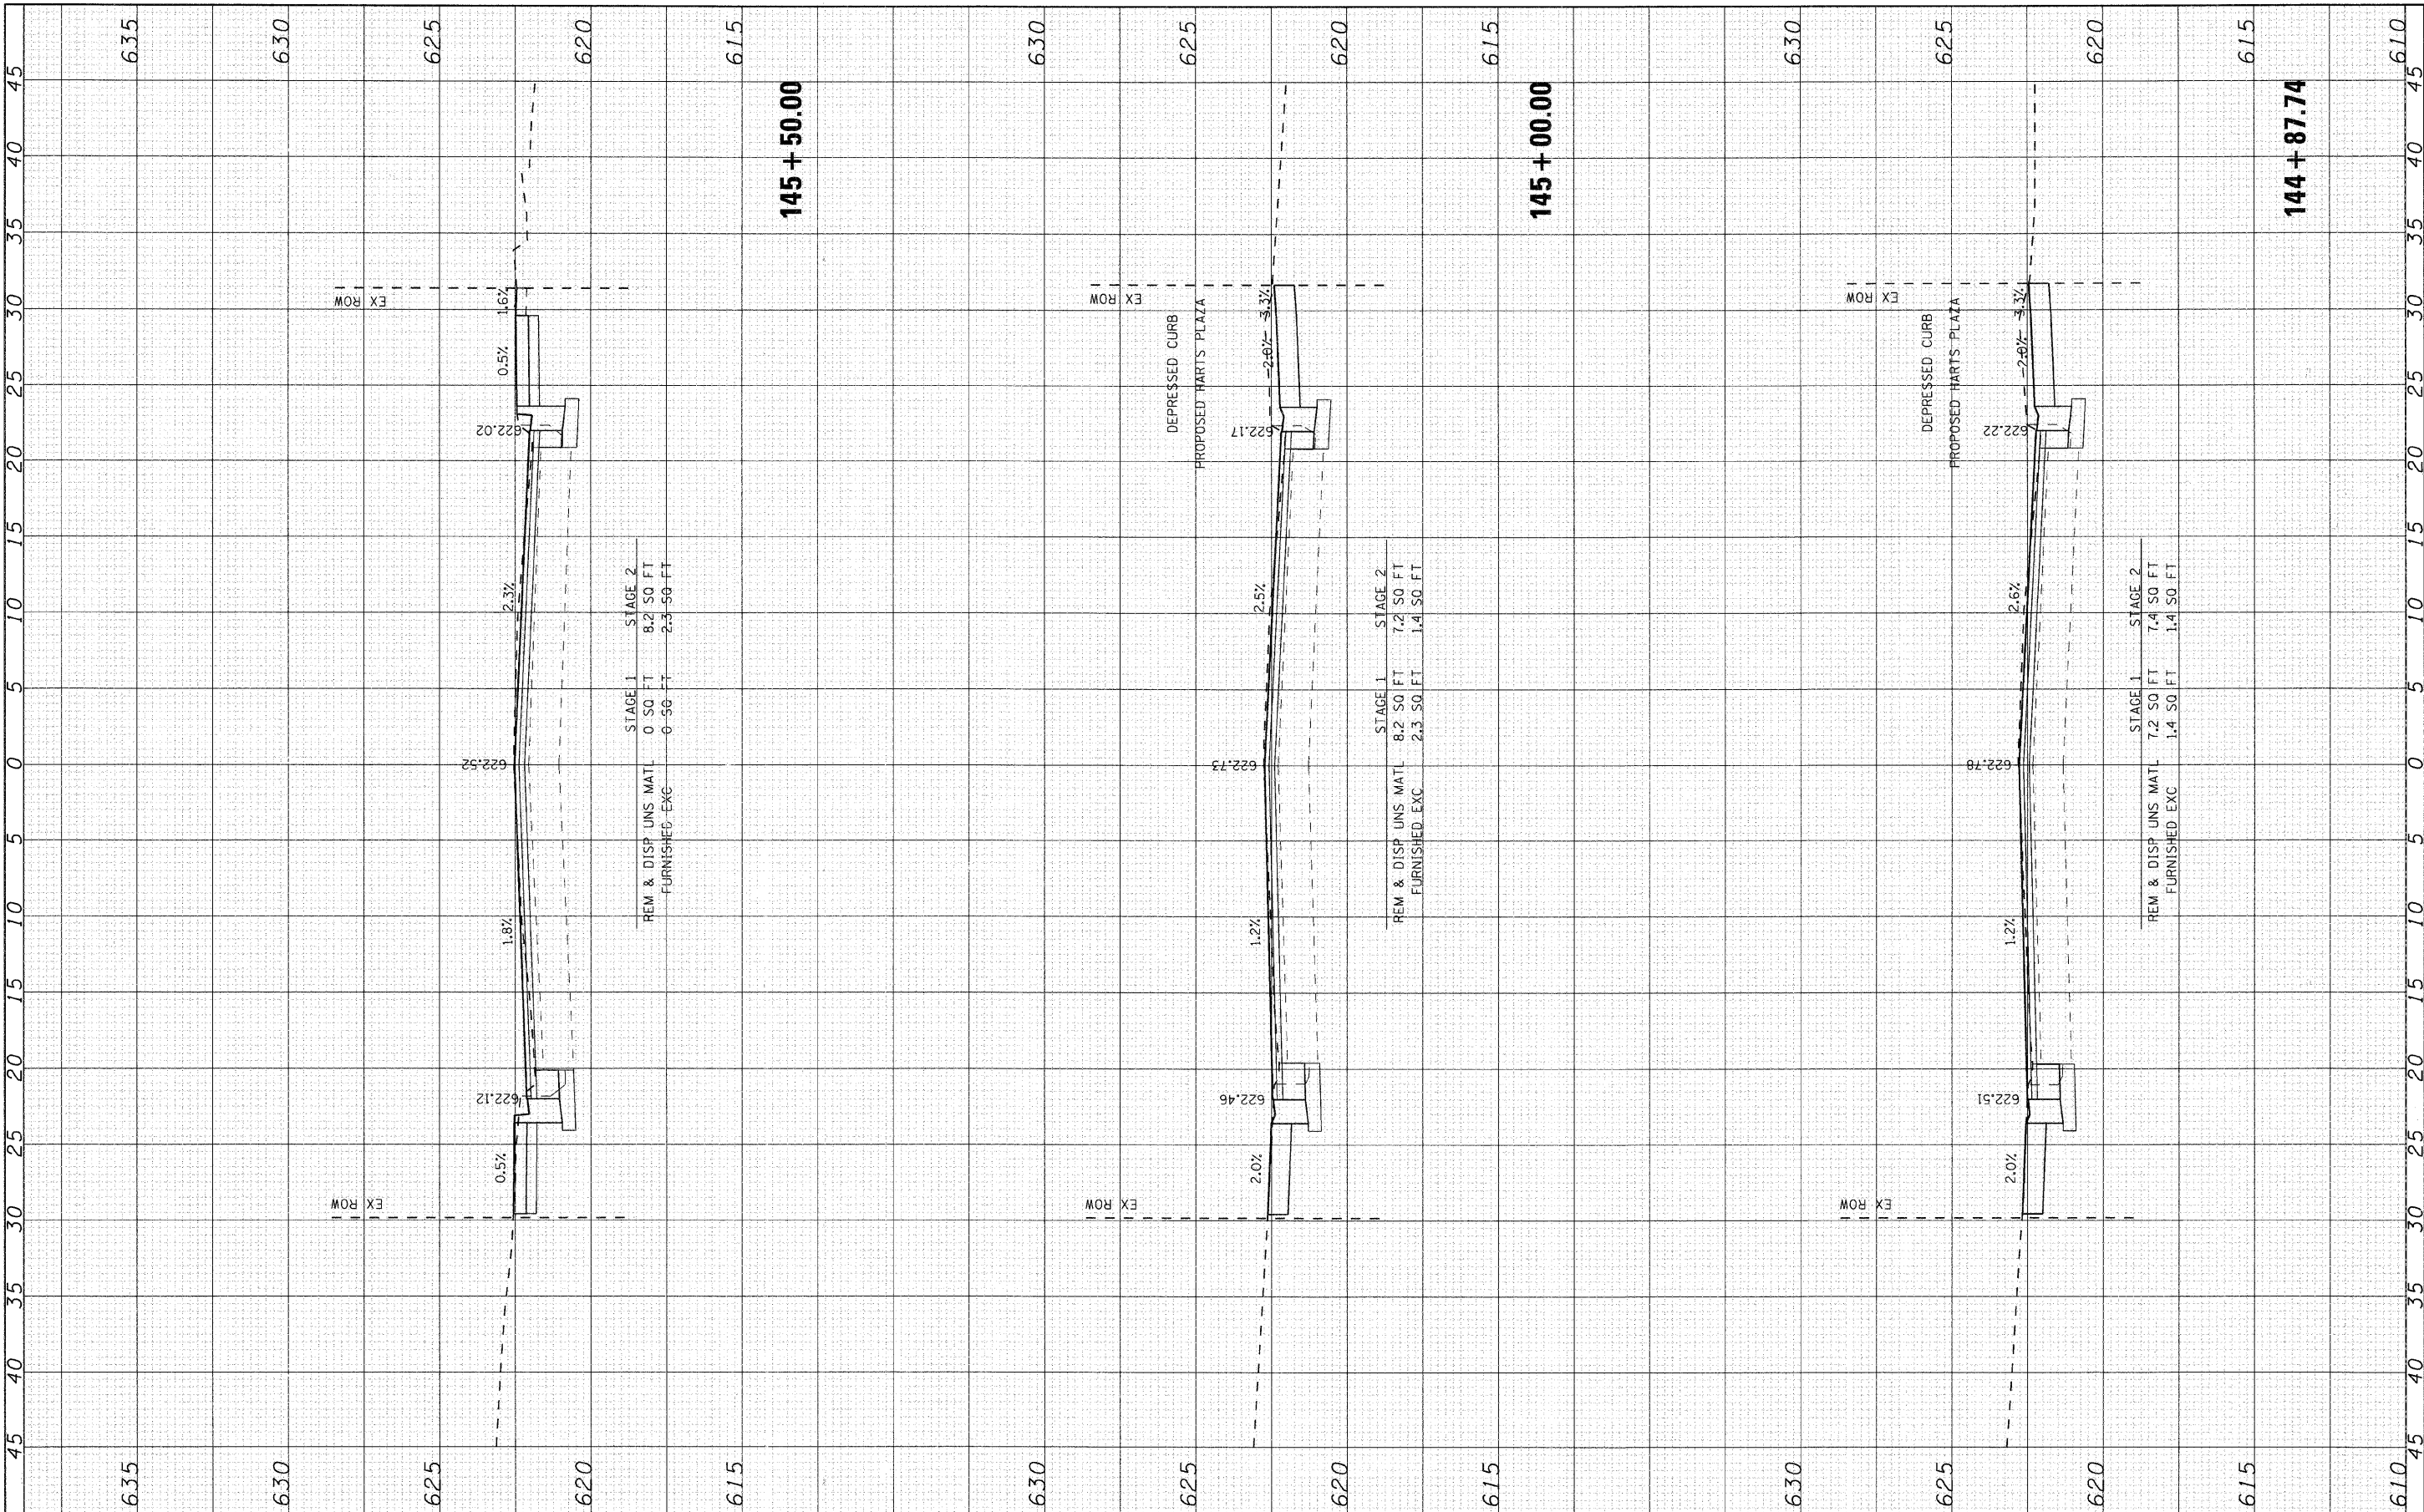

USER NAME = char-ke	DESIGNED - CMH	REVISED -
	DRAWN - CMH	REVISED -
PLOT SCALE = 5	CHECKED - JLP	REVISED -
PLOT DATE = 12/22/2008	DATE - 12/16/08	REVISED -

VILLAGE OF NILES

MILWAUKEE AVENUE CROSS SECTIONS

SCALE: 5 SHEET NO. 41 OF 70 SHEETS STA. 144+87.74 TO STA. 145+50.00


F.A.U. RTE. 3513	SECTION 08-00107-00-PV	COUNTY COOK	TOTAL SHEETS 169	SHEET NO. 140
CONTRACT NO. 08-00107-00-PV				
FED. ROAD DIST. NO. ILLINOIS FED. AID PROJECT M - 8003(723)				

FINAL SURVEY	SURVEYED	BY	DATE
NO.	PLOTTED		
	DATE		
	AREAS CHECKED		

ORIGINAL SURVEY	SURVEYED	BY	DATE
NO.	PLOTTED		
	DATE		
	AREAS CHECKED		

635


635

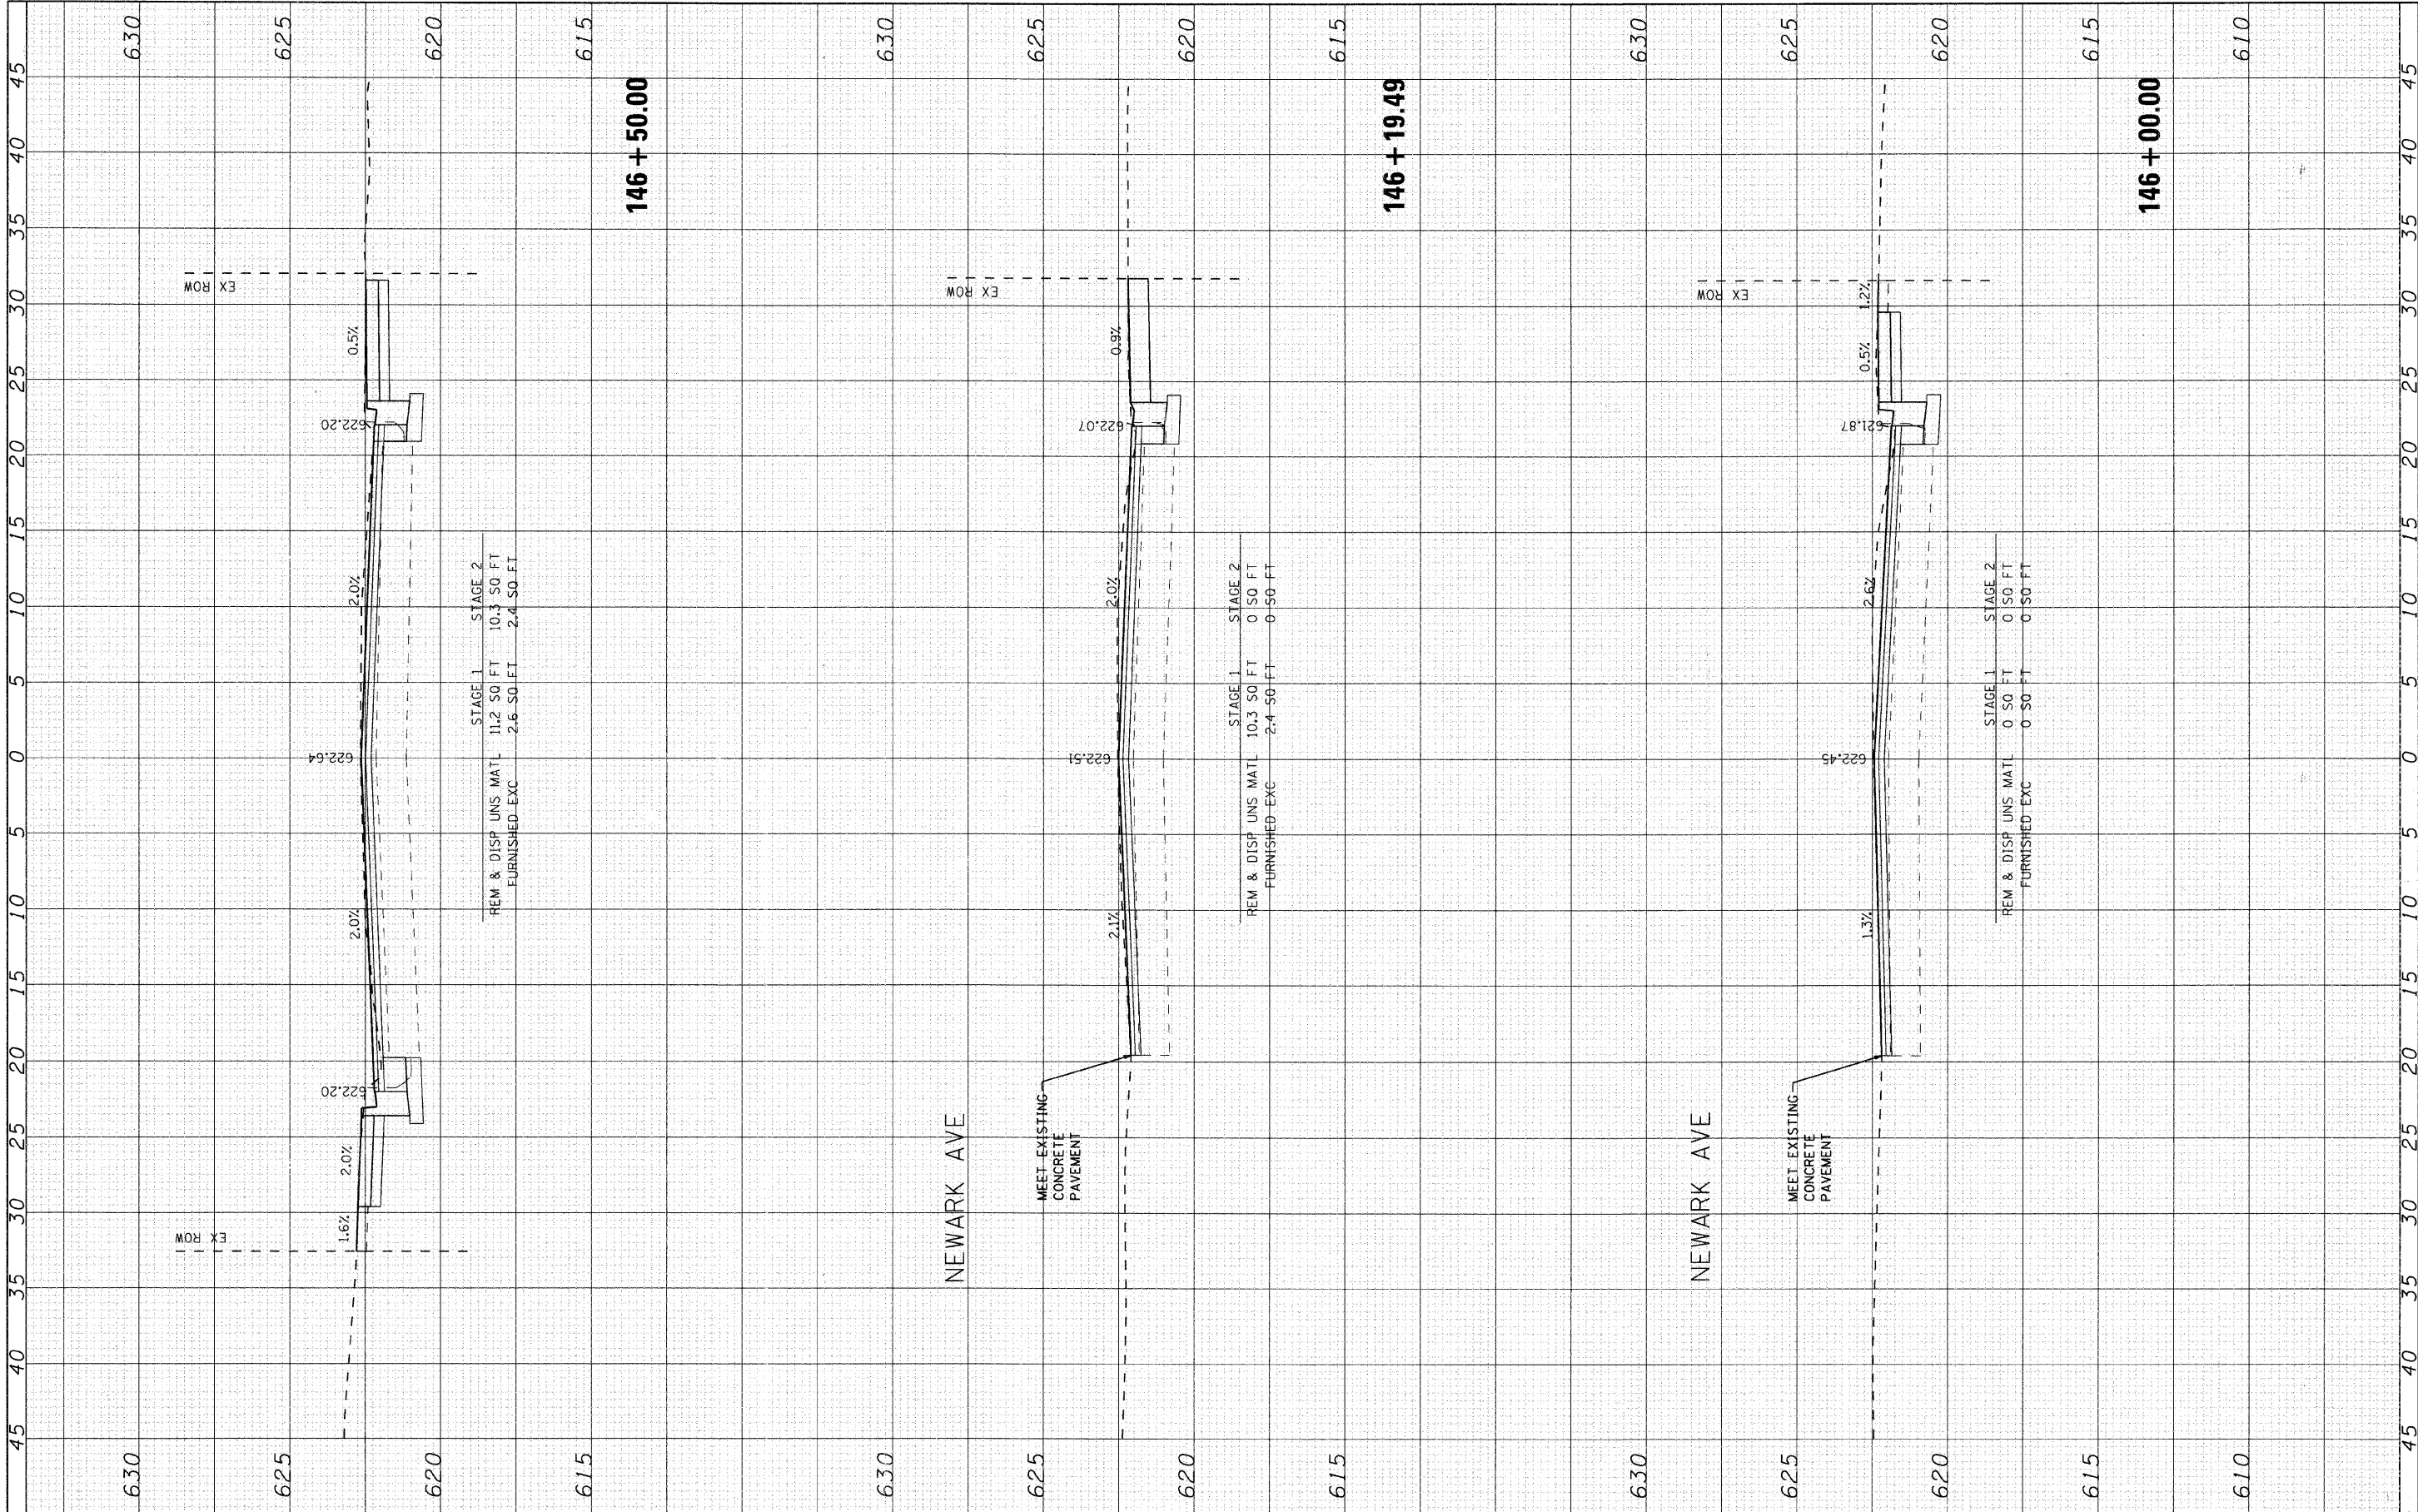

 SEC Group, Inc. Engineering Surveying Planning Landscape Architecture McHenry • Yorkville • New Lenox • Chicago www.secgroupinc.com	USER NAME = char-ke		DESIGNED - CMH	REVISED -	VILLAGE OF NILES	MILWAUKEE AVENUE CROSS SECTIONS						F.A.U. RTE.	SECTION	COUNTY	TOTAL SHEETS	SHEET NO.
	PLOT SCALE = 5		DRAWN - CMH	REVISED -		3513	08-00107-00-PV	COOK	169	141						
	PLOT DATE = 12/22/2008		CHECKED - JLP	REVISED -		CONTRACT NO. 8003(723)										
			DATE - 12/16/08	REVISED -												
			SCALE: 5				SHEET NO. 42 OF 70 SHEETS		STA. 146+00.00 TO STA. 146+50.00		FED. ROAD DIST. NO. ILLINOIS		FED. AID PROJECT M - 8003(723)			

FINAL	SURVEYED	DATE
SURVEY	PLOTTED	BY
NOTE BOOK	DATE	
NO.	AREAS CHECKED	


ORIGINAL	SURVEYED	DATE
SURVEY	PLOTTED	BY
NOTE BOOK	DATE	
NO.	AREAS CHECKED	

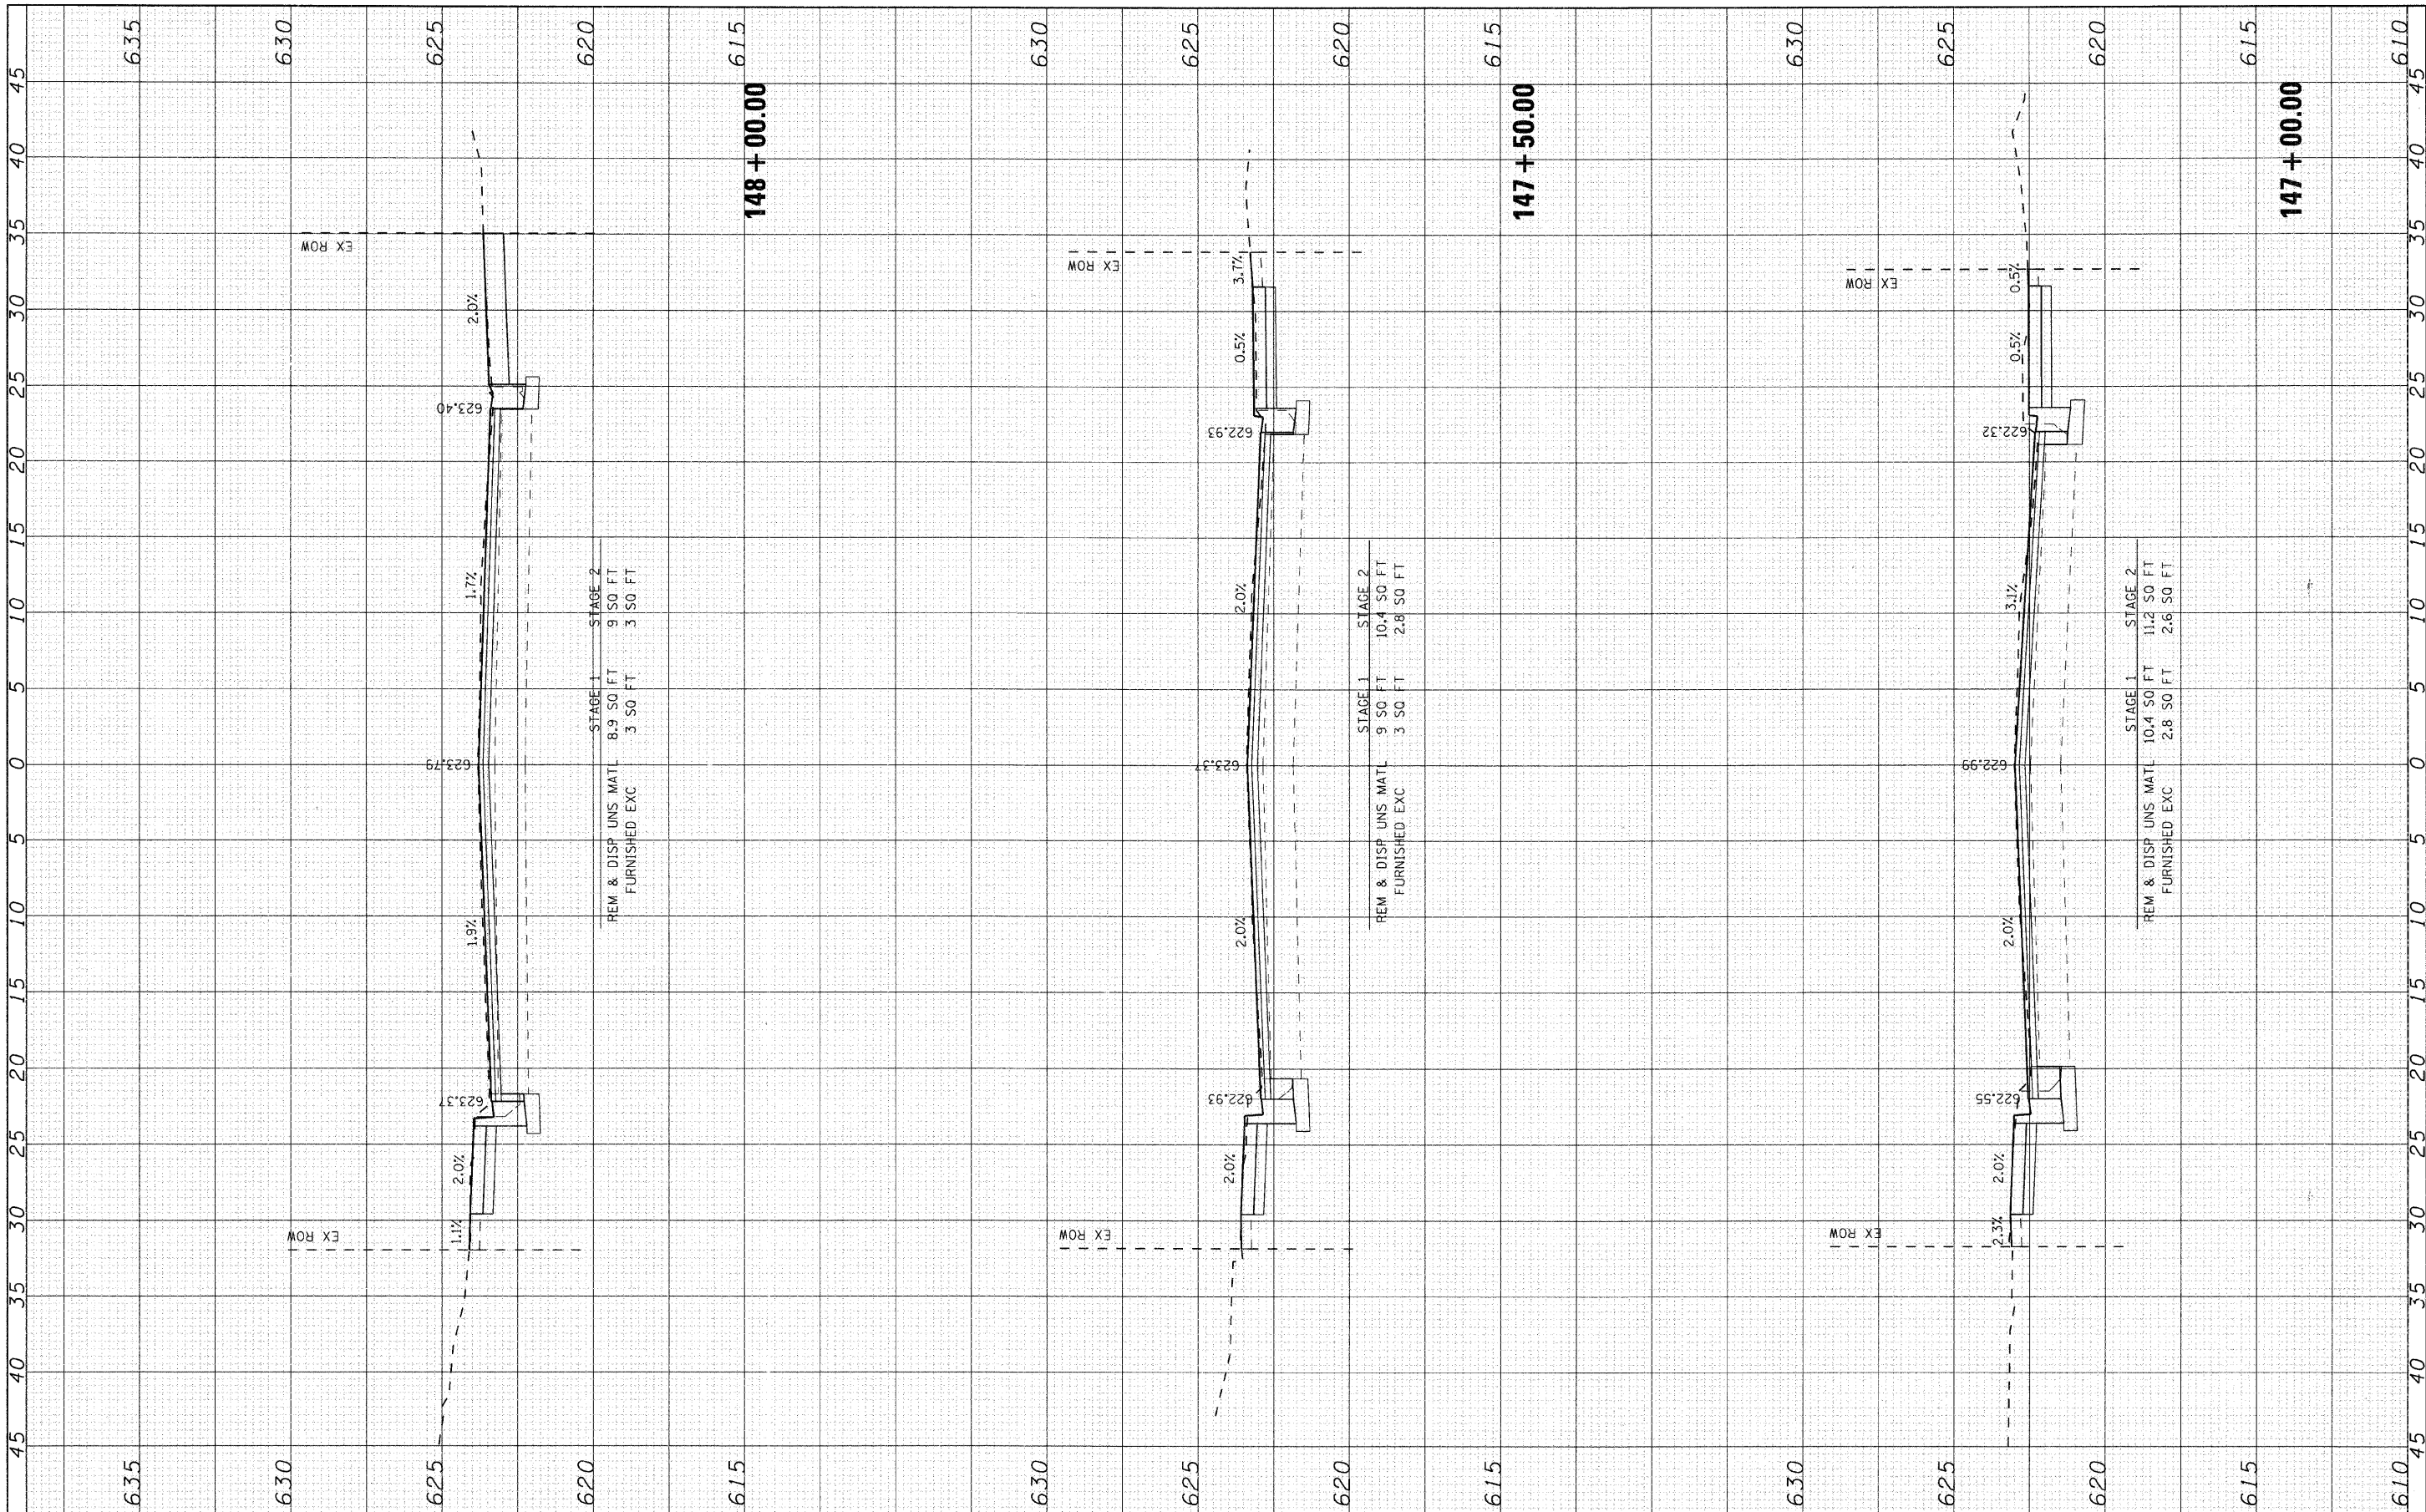

 SEC Group, Inc. Engineering Surveying Planning Landscape Architecture McHenry • Yorkville • New Lenox • Chicago www.secgroupinc.com	USER NAME = char-ke		DESIGNED - CMH	REVISED -	VILLAGE OF NILES	MILWAUKEE AVENUE CROSS SECTIONS				F.A.U. RTE.	SECTION	COUNTY	TOTAL SHEETS	SHEET NO.
			DRAWN - CMH	REVISED -						3513	08-00107-00-PV	COOK	169	142
	PLOT SCALE = 5		CHECKED - JLP	REVISED -						CONTRACT NO. 630				
	PLOT DATE = 12/22/2008		DATE - 12/16/08	REVISED -										
						SCALE: 5	SHEET NO. 43 OF 70 SHEETS	STA. 147+00.00 TO STA. 148+00.00	FED. ROAD DIST. NO.	ILLINOIS FED. AID PROJECT	M -8003(723)			

FINAL SURVEY	SURVEYED	BY	DATE
NO.	PLOTTED		
	REDATE		
	AREAS CHECKED		


ORIGINAL SURVEY	SURVEYED	BY	DATE
NO.	PLOTTED		
	REDATE		
	AREAS CHECKED		

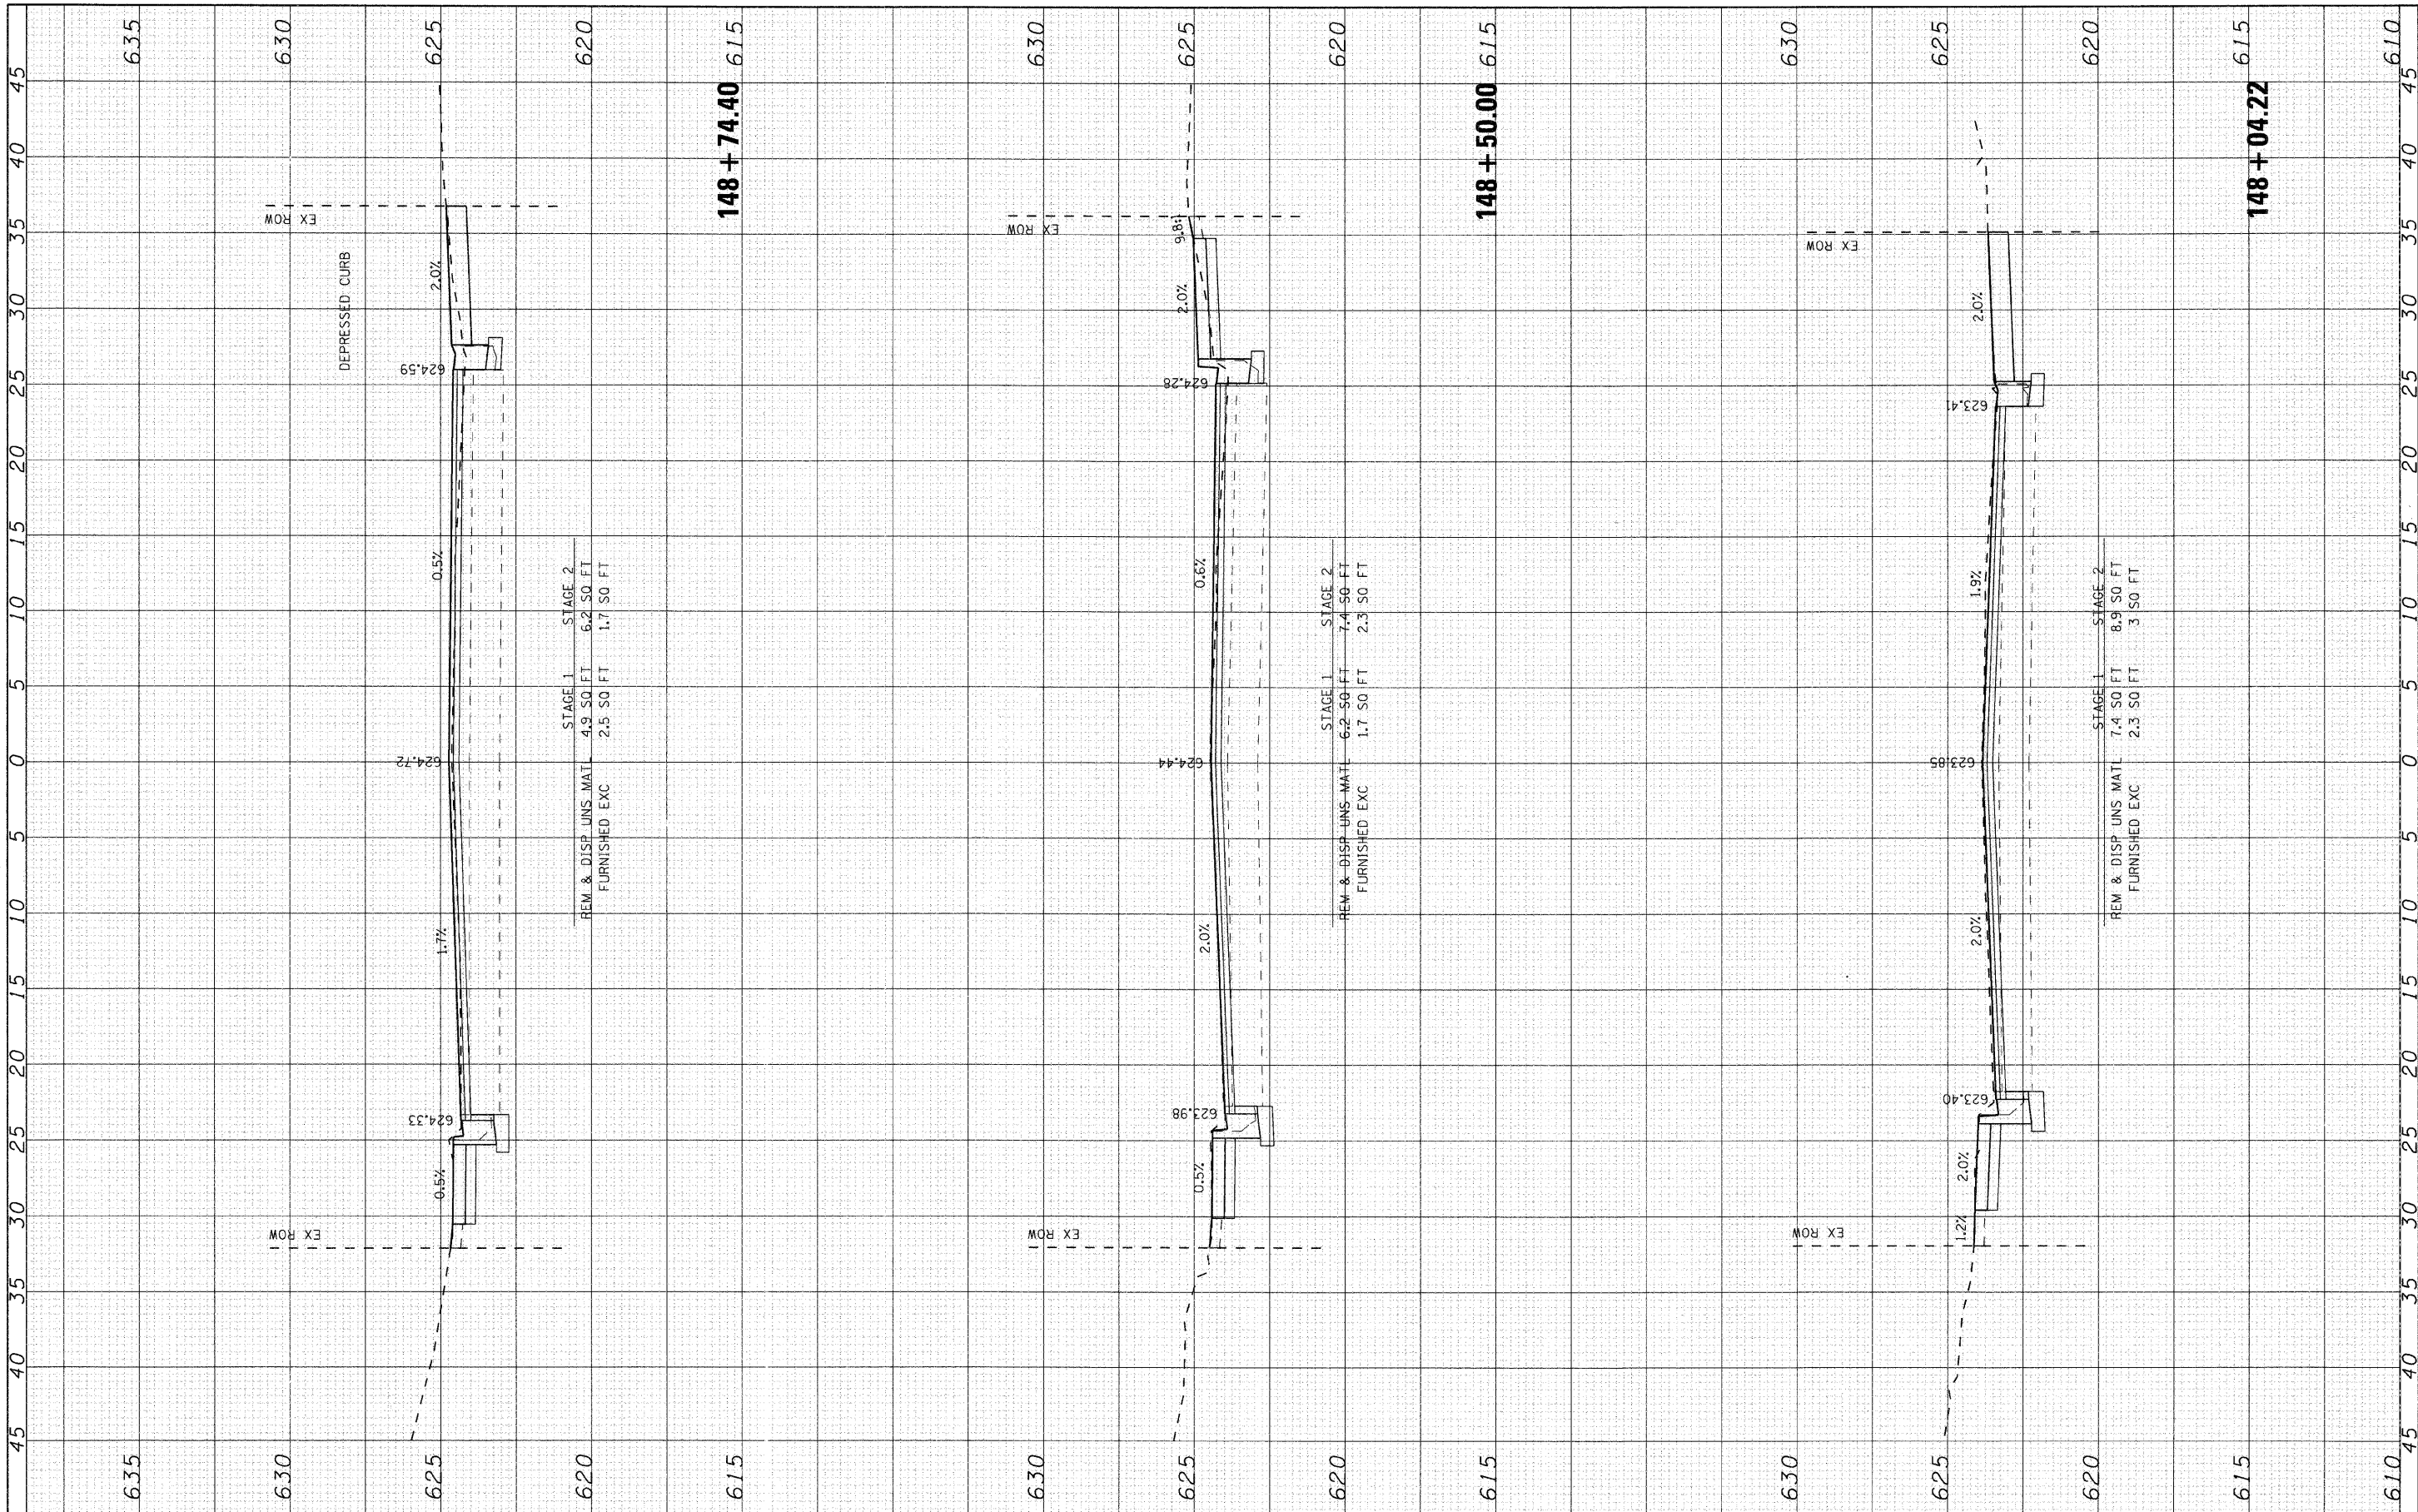

 SEC Group, Inc. Engineering Surveying Planning Landscape Architecture McHenry • Yorkville • New Lenox • Chicago www.secgroupinc.com	USER NAME = char-kie		DESIGNED - CMH	REVISED -	VILLAGE OF NILES	MILWAUKEE AVENUE CROSS SECTIONS				F.A.U. RTE.	SECTION		COUNTY	TOTAL SHEETS	SHEET NO.
			DRAWN - CMH	REVISED -						3513	08-00107-00-PV		COOK	169	143
	PLOT SCALE = 5		CHECKED - JLP	REVISED -						CONTRACT NO. 					
	PLOT DATE = 12/22/2008		DATE - 12/16/08	REVISED -											
										SCALE: 5	SHEET NO. 44 OF 70 SHEETS	STA. 148+04.22 TO STA. 148+74.40	FED. ROAD DIST. NO.	ILLINOIS FED. AID PROJECT	M -8003(723)

FINAL	SURVEYED	BY	DATE
NO.	NO.		
	PLOTTED		
	REMARKS		
	AREAS		
	CHECKED		


ORIGINAL	SURVEYED	BY	DATE
NO.	NO.		
	PLOTTED		
	REMARKS		
	AREAS		
	CHECKED		

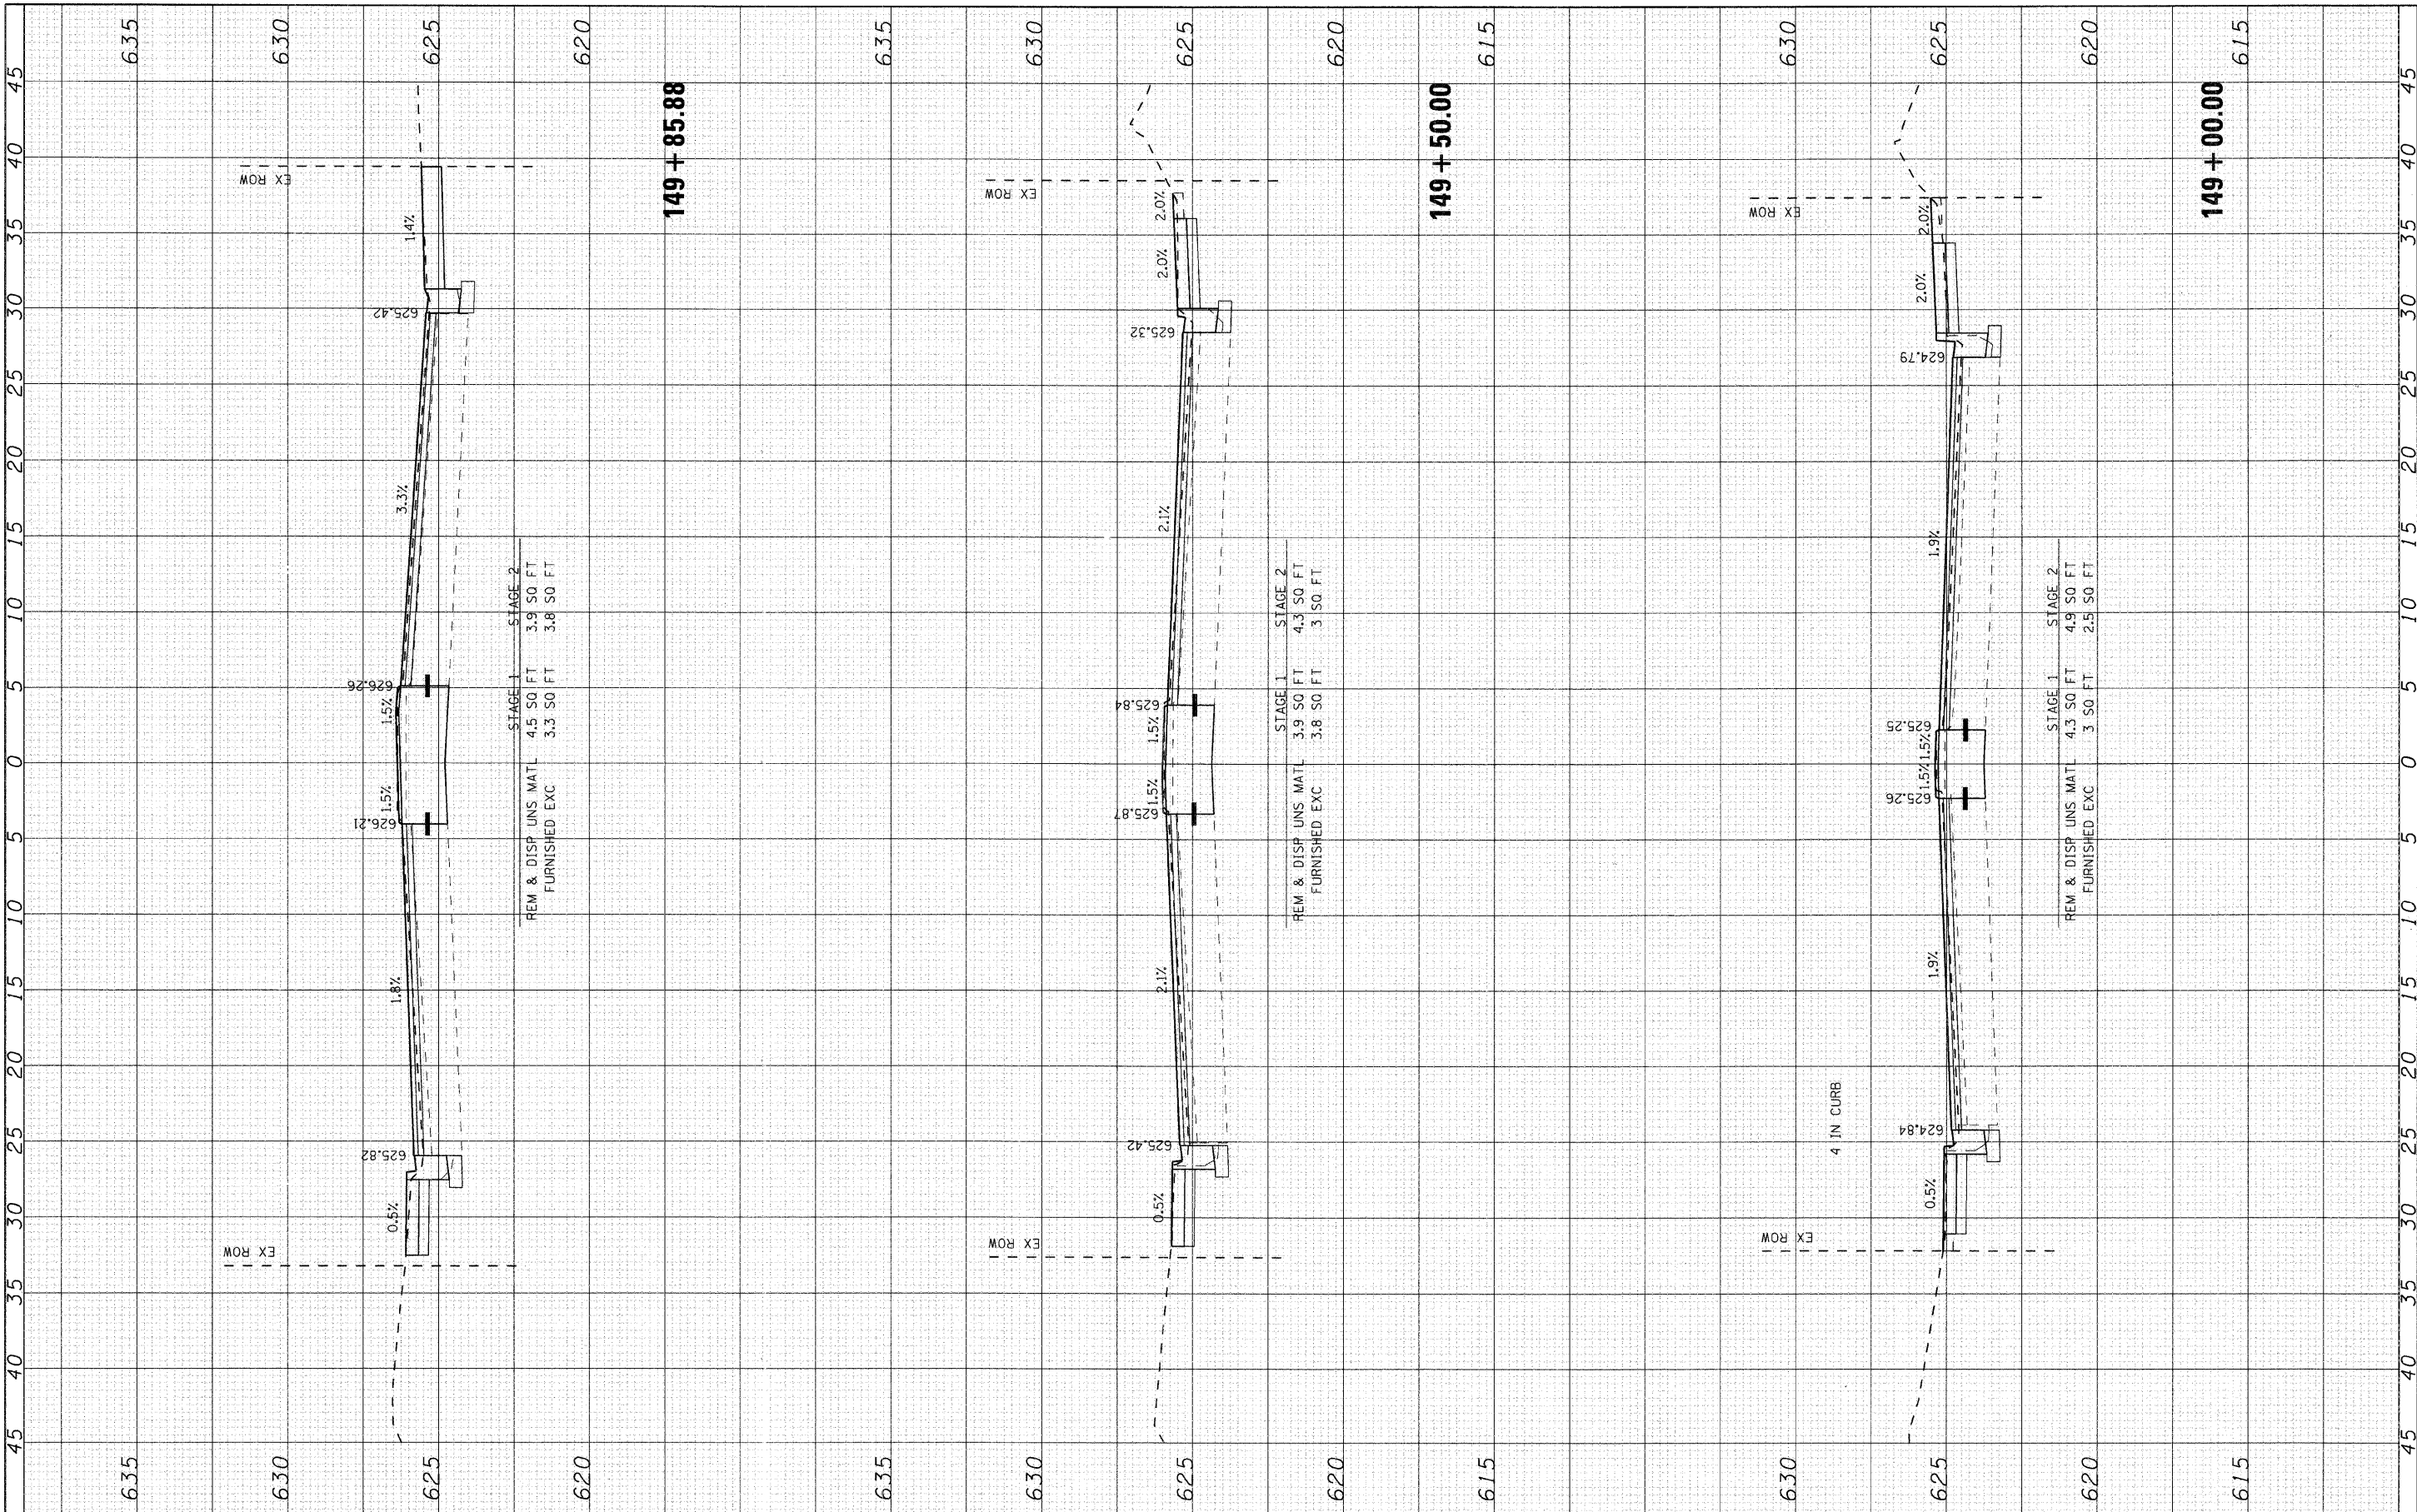

SEC Group, Inc. Engineering Surveying Planning Landscape Architecture McHenry • Yorkville • New Lenox • Chicago www.secgroupinc.com	USER NAME = charthe	DESIGNED - CMH	REVISED -	VILLAGE OF NILES	MILWAUKEE AVENUE CROSS SECTIONS			F.A.U. RTE. 3513	SECTION 08-00107-00-PV	COUNTY COOK	TOTAL SHEETS 169	SHEET NO. 144
	PLOT SCALE = 5	CHECKED - JLP	REVISED -		SCALE: 5			SHEET NO. 45 OF 70 SHEETS				
	PLOT DATE = 12/22/2008	DATE - 12/16/08	REVISED -		STA. 149+00.00 TO STA. 149+85.88			FED. ROAD DIST. NO. ILLINOIS FED. AID PROJECT M -8003(723)				
								CONTRACT NO. 08-00107-00-PV				

FINAL	SURVEYED	BY	DATE
SURVEY	PLOTTED		
NOTE BOOK	DATE		
NO.	AREAS		
	CHECKED		


ORIGINAL	SURVEYED	BY	DATE
SURVEY	PLOTTED		
NOTE BOOK	DATE		
NO.	AREAS		
	CHECKED		

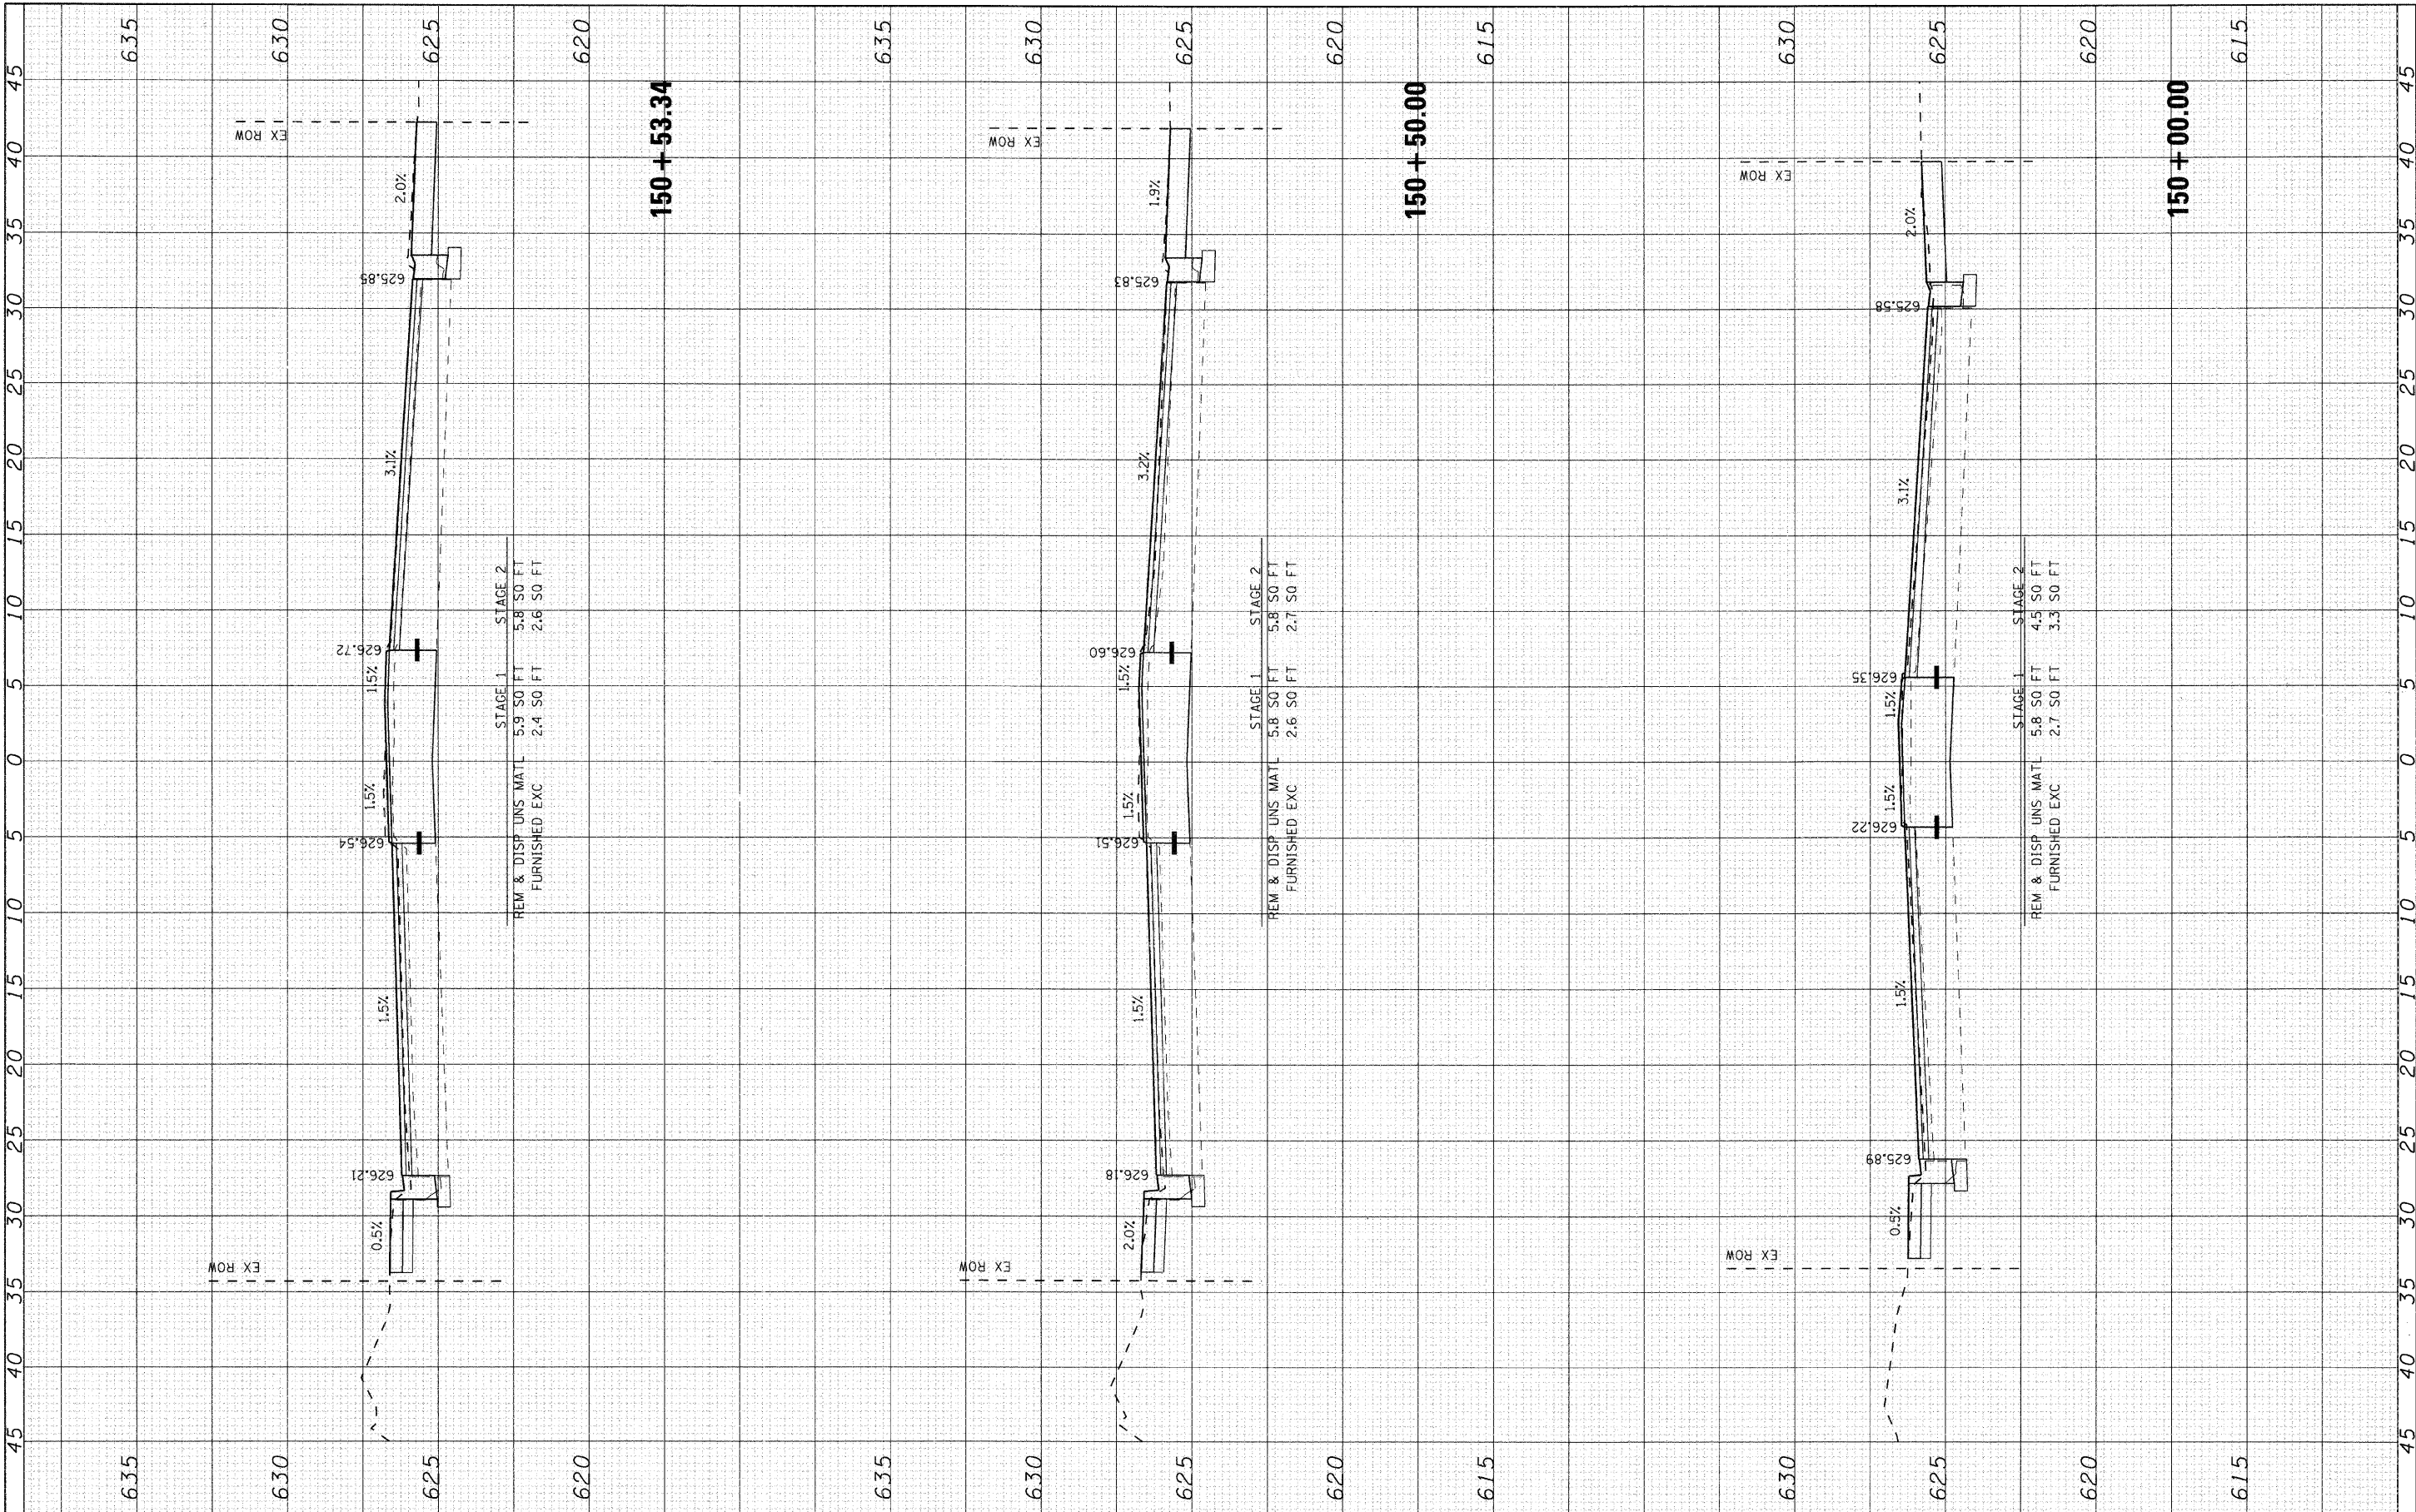

	USER NAME = char-ke		DESIGNED - CMH	REVISED -	MILWAUKEE AVENUE CROSS SECTIONS				F.A.U. RTE. 3513	SECTION 08-00107-00-PV	COUNTY COOK	TOTAL SHEETS 169	SHEET NO. 145
	PLOT SCALE = 5		DRAWN - CMH	REVISED -					CONTRACT NO. 08-00107-00-PV				
	PLOT DATE = 12/22/2008		CHECKED - JLP	REVISED -	SCALE: 5				SHEET NO. 46 OF 70 SHEETS				
			DATE - 12/16/08	REVISED -	STA. 150+00.00 TO STA. 150+53.34				FED. ROAD DIST. NO. ILLINOIS FED. AID PROJECT M -8003(723)				

FINAL	SURVEYED	BY	DATE
SURVEY	PLOTTED		
NOTE BOOK	REVISION DATE		
NO.	AREAS CHECKED		


ORIGINAL	SURVEYED	BY	DATE
SURVEY	PLOTTED		
NOTE BOOK	REVISION DATE		
NO.	AREAS CHECKED		

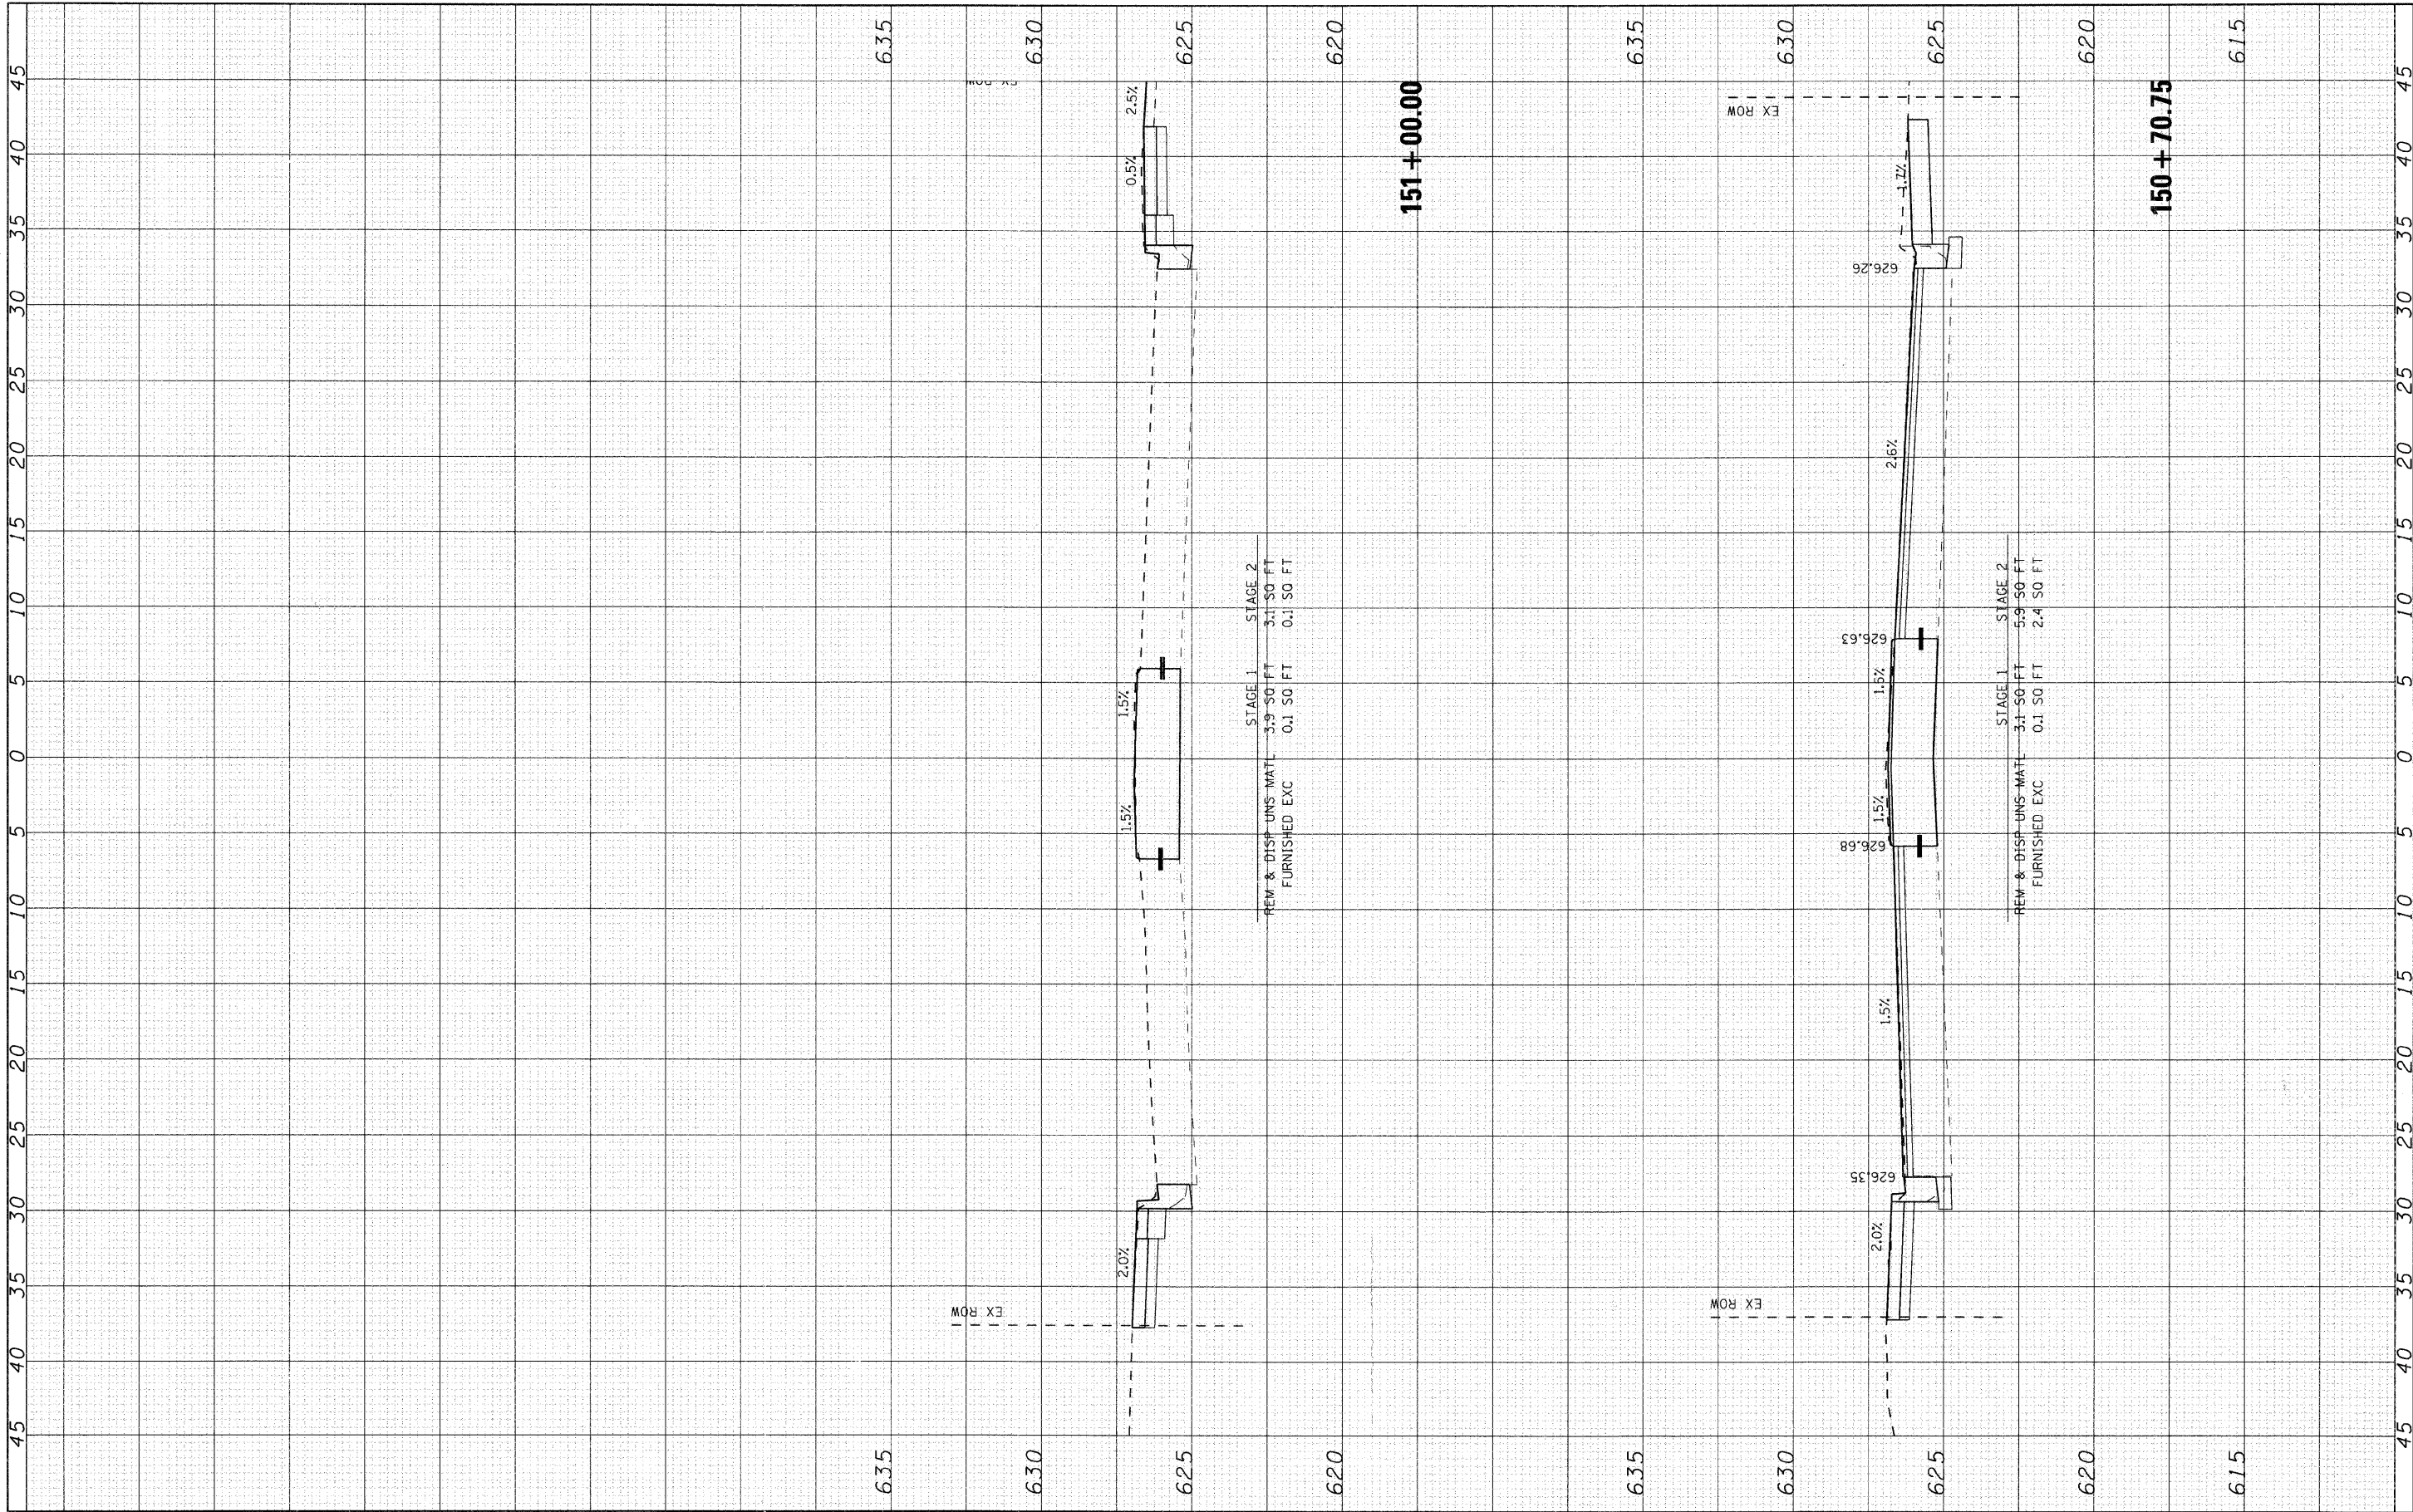

 SEC Group, Inc. Professional Engineering Surveying Planning Landscape Architecture McHenry • Yorkville • New Lenox • Chicago www.secgroupinc.com	USER NAME = char-kie		DESIGNED - CMH	REVISED -	VILLAGE OF NILES	MILWAUKEE AVENUE CROSS SECTIONS				F.A.U. RTE.	SECTION	COUNTY	TOTAL SHEETS	SHEET NO.			
	PLOT SCALE = 5		DRAWN - CMH	REVISED -		3513	08-00107-00-PV	COOK	169	146							
	PLOT DATE = 12/22/2008		CHECKED - JLP	REVISED -		SCALE: 5				SHEET NO. 47 OF 70 SHEETS	STA. 150+70.75	TO STA. 151+00.00	CONTRACT NO. 				
			DATE - 12/16/08	REVISED -										FED. ROAD DIST. NO.		ILLINOIS FED. AID PROJECT	M - 8003(723)


DATE	BY
FINAL SURVEY	SURVEYED
NO. 1	PLOTTED
	DATE
	AREAS CHECKED

DATE	BY
ORIGINAL SURVEY	SURVEYED
NO. 2	PLOTTED
	DATE
	AREAS CHECKED

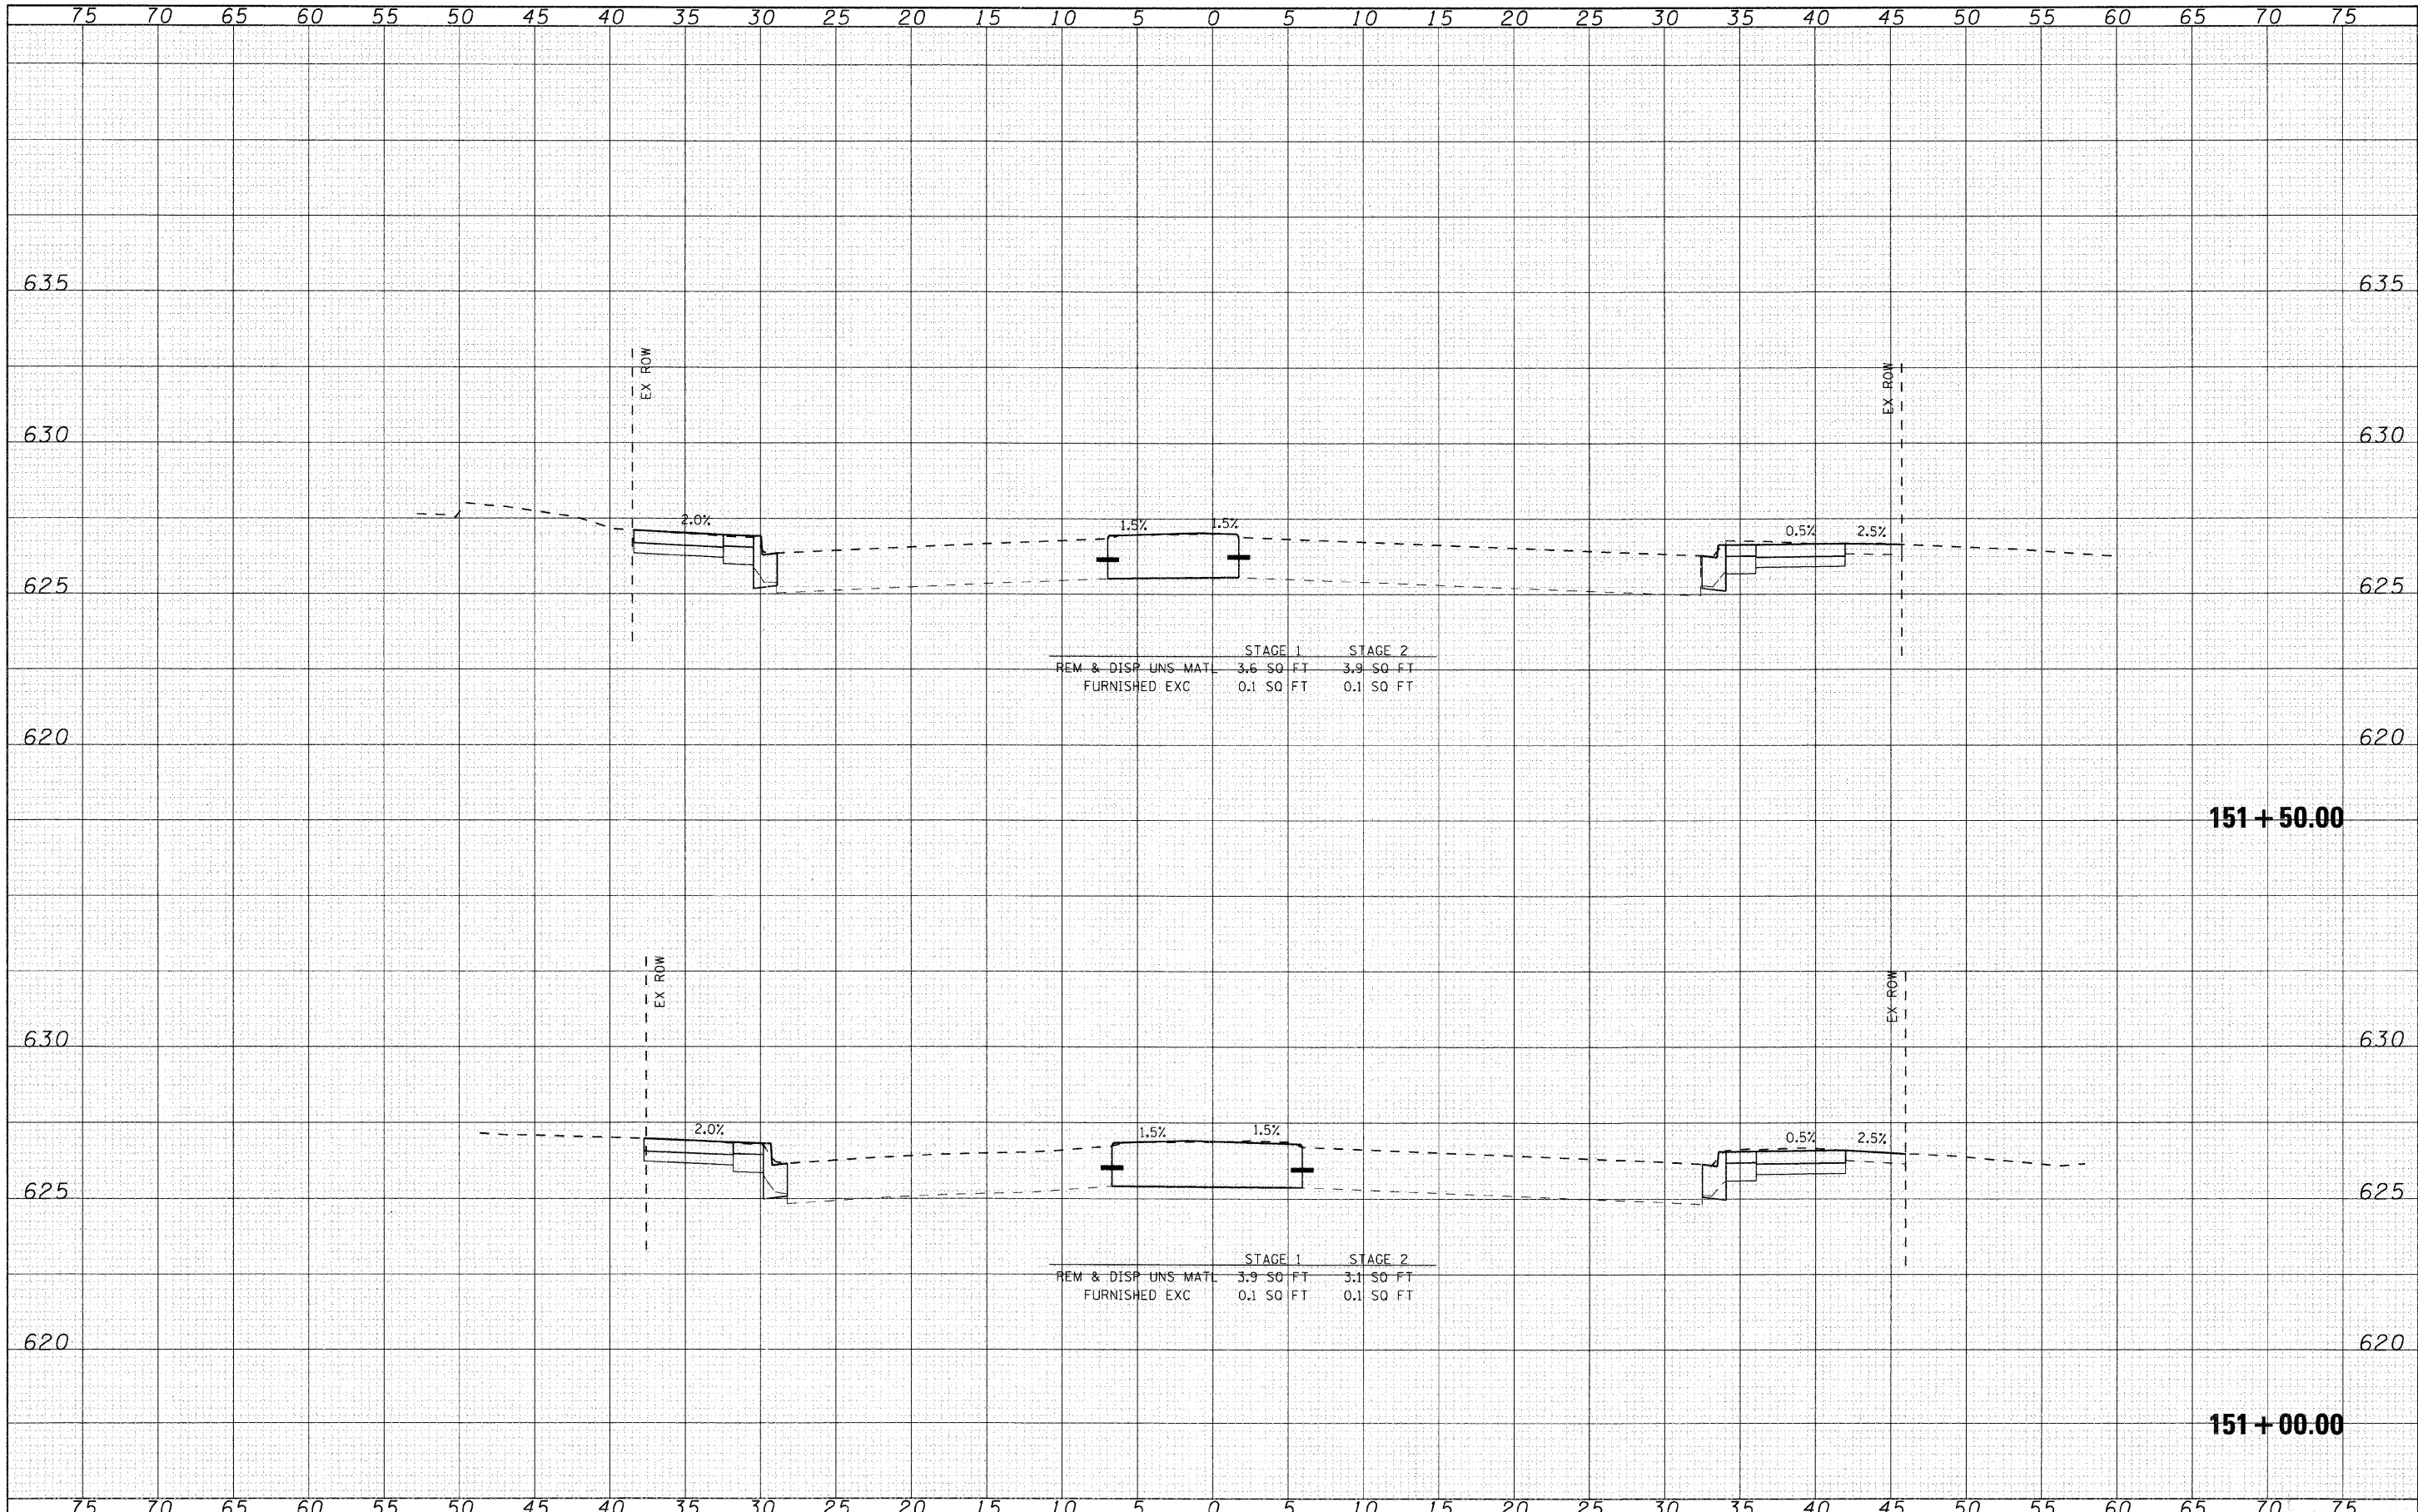


 SEC Group, Inc. Engineering Surveying Planning Landscape Architecture McHenry • Yorkville • New Lenox • Chicago www.secgroupinc.com	USER NAME = chantke		DESIGNED - CMH	REVISED -	VILLAGE OF NILES	MILWAUKEE AVENUE CROSS SECTIONS				F.A.U. RTE.	SECTION	COUNTY	TOTAL SHEETS	SHEET NO.
			DRAWN - CMH	REVISED -						3513	08-00107-00-PV	COOK	169	147
	PLOT SCALE = 5		CHECKED - JLP	REVISED -						CONTRACT NO. 633				
	PLOT DATE = 12/22/2008		DATE - 12/16/08	REVISED -										
						SCALE: 5	SHEET NO. 48 OF 70 SHEETS	STA. 151+00.00	TO STA. 151+50.00	FED. ROAD DIST. NO.	ILLINOIS FED. AID PROJECT	M -8003(723)		

ORIGINAL SURVEY			
NOTE BOOK			
	SURVEYED _____	BY _____	DATE _____
	FLOTTED _____		
	TEMPLATE _____		
	AREAS _____		
	AREAS CHECKED _____		

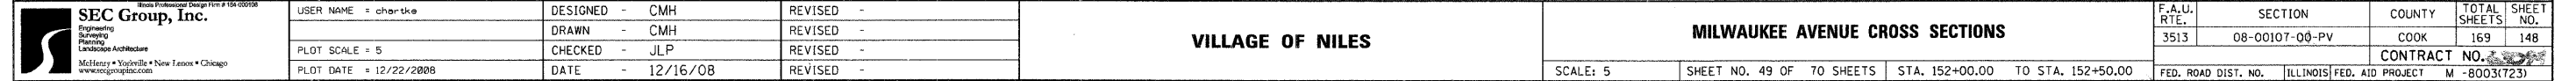

DATE	BY
SURVEYED	PLOTTED
NOTE BOOK	AREAS CHECKED
NO.	


DATE	BY
SURVEYED	PLOTTED
NOTE BOOK	AREAS CHECKED
NO.	

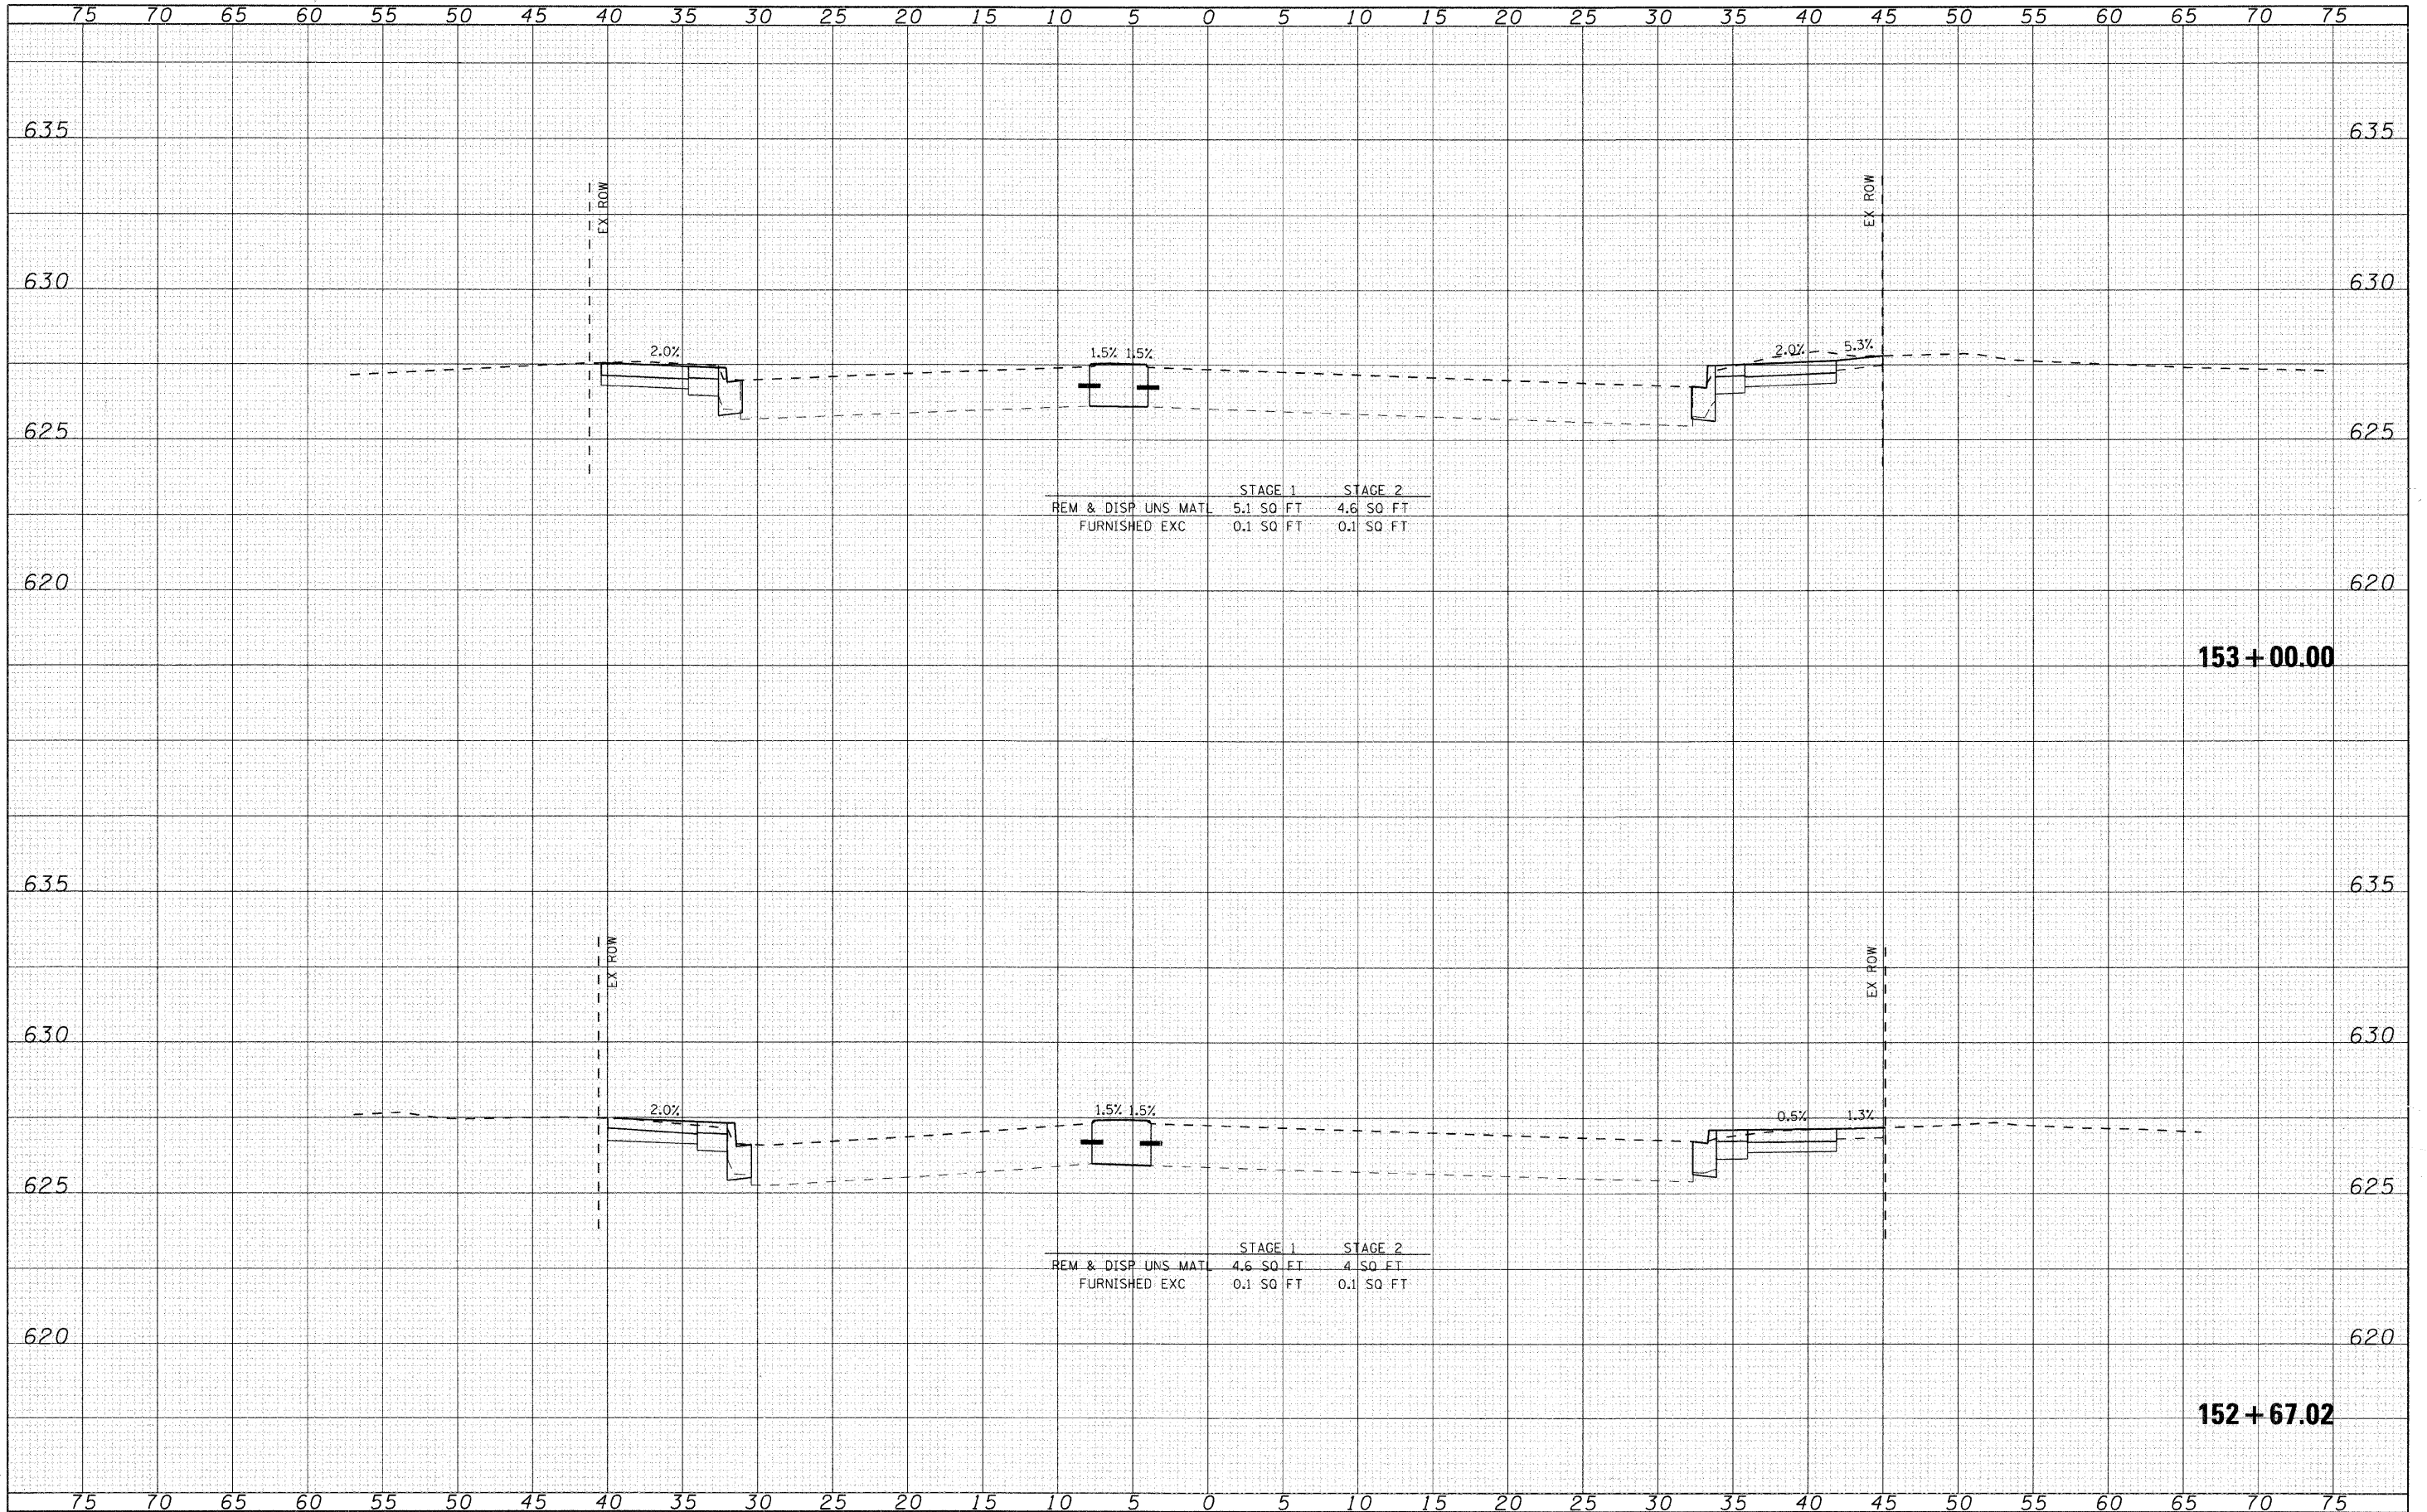

	USER NAME - charlie	DESIGNED - CMH	REVISED -	VILLAGE OF NILES	MILWAUKEE AVENUE CROSS SECTIONS	SCALE: 5	SHEET NO. 50 OF 70 SHEETS	STA. 152+67.02 TO STA. 153+00.00	F.A.U. RTE. 3513	SECTION 08-00107-00-PV	COUNTY COOK	TOTAL SHEETS 169	SHEET NO. 149
	PLOT SCALE - 5	CHECKED - JLP	REVISED -										
	PLOT DATE - 12/22/2008	DATE - 12/16/08	REVISED -										


DATE	BY	SURVEYED	PLOTTED	DATE	AREAS CHECKED
FINAL SURVEY	NOTE BOOK	NO.			

DATE	BY	SURVEYED	PLOTTED	DATE	AREAS CHECKED
ORIGINAL SURVEY	NOTE BOOK	NO.			

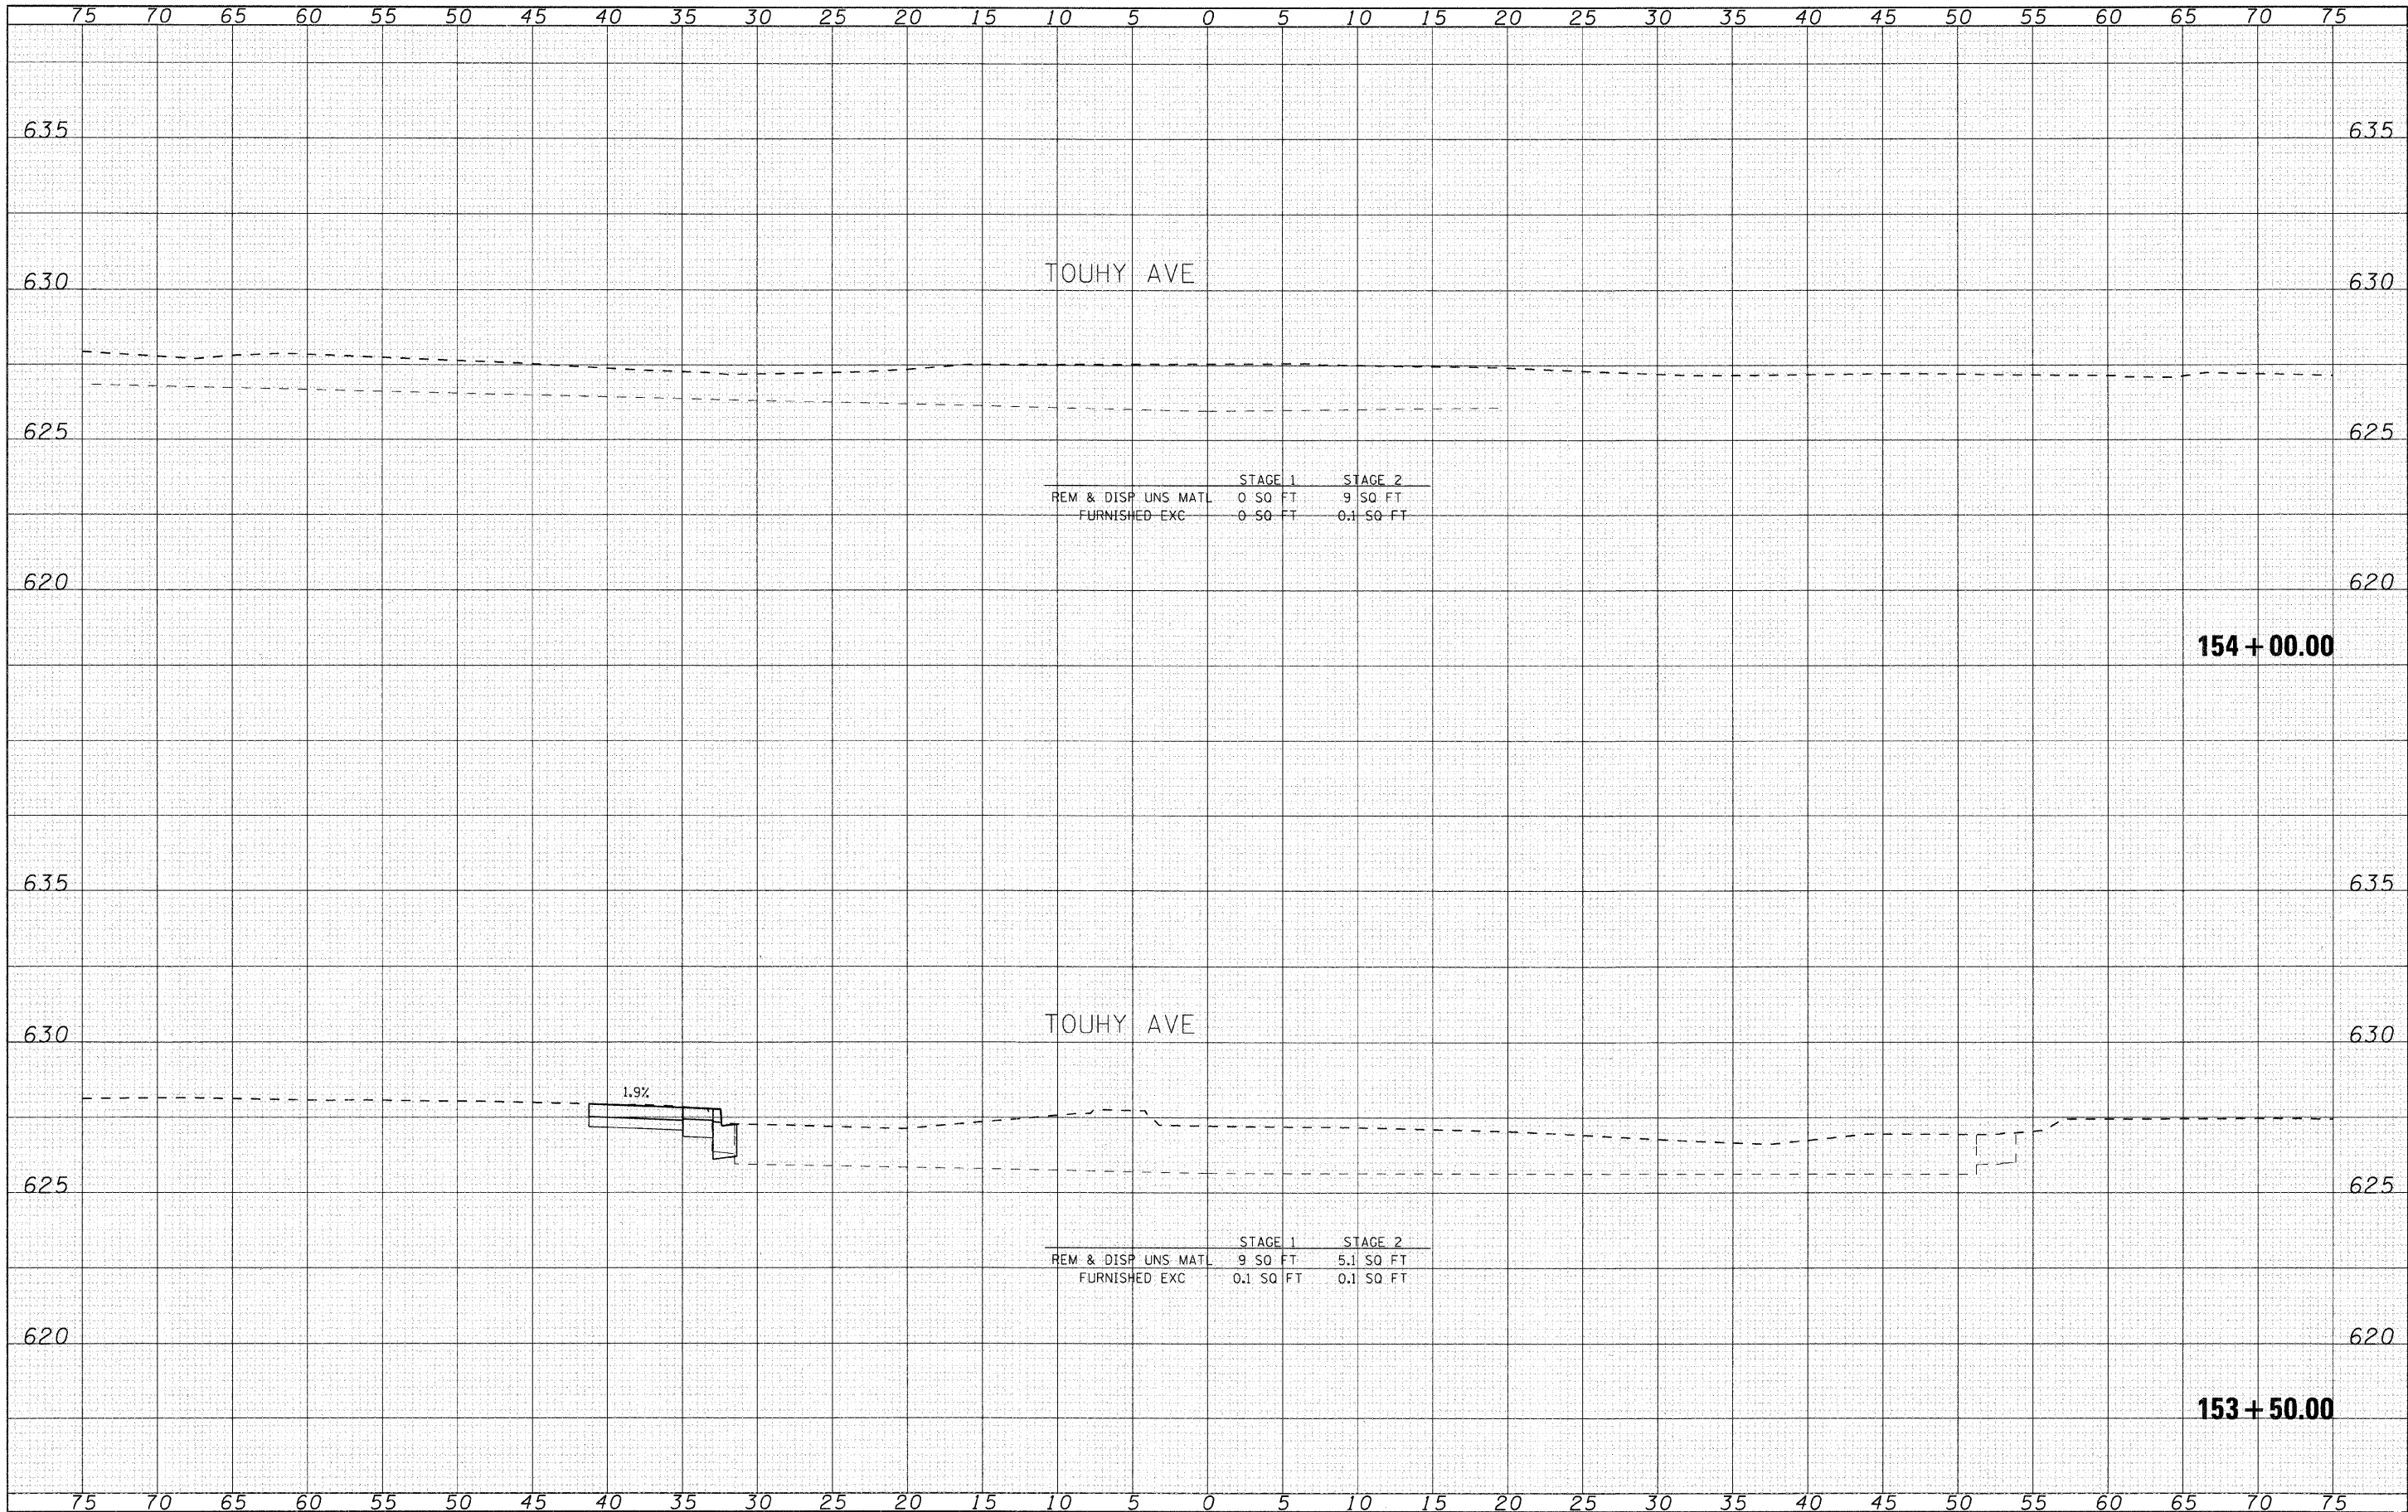

DATE	BY
FINAL SURVEY	SURVEYED
NO. 1	PLOTTED
	DATE
	AREAS
	CHECKED

DATE	BY
ORIGINAL SURVEY	SURVEYED
NO. 2	PLOTTED
	DATE
	AREAS
	CHECKED

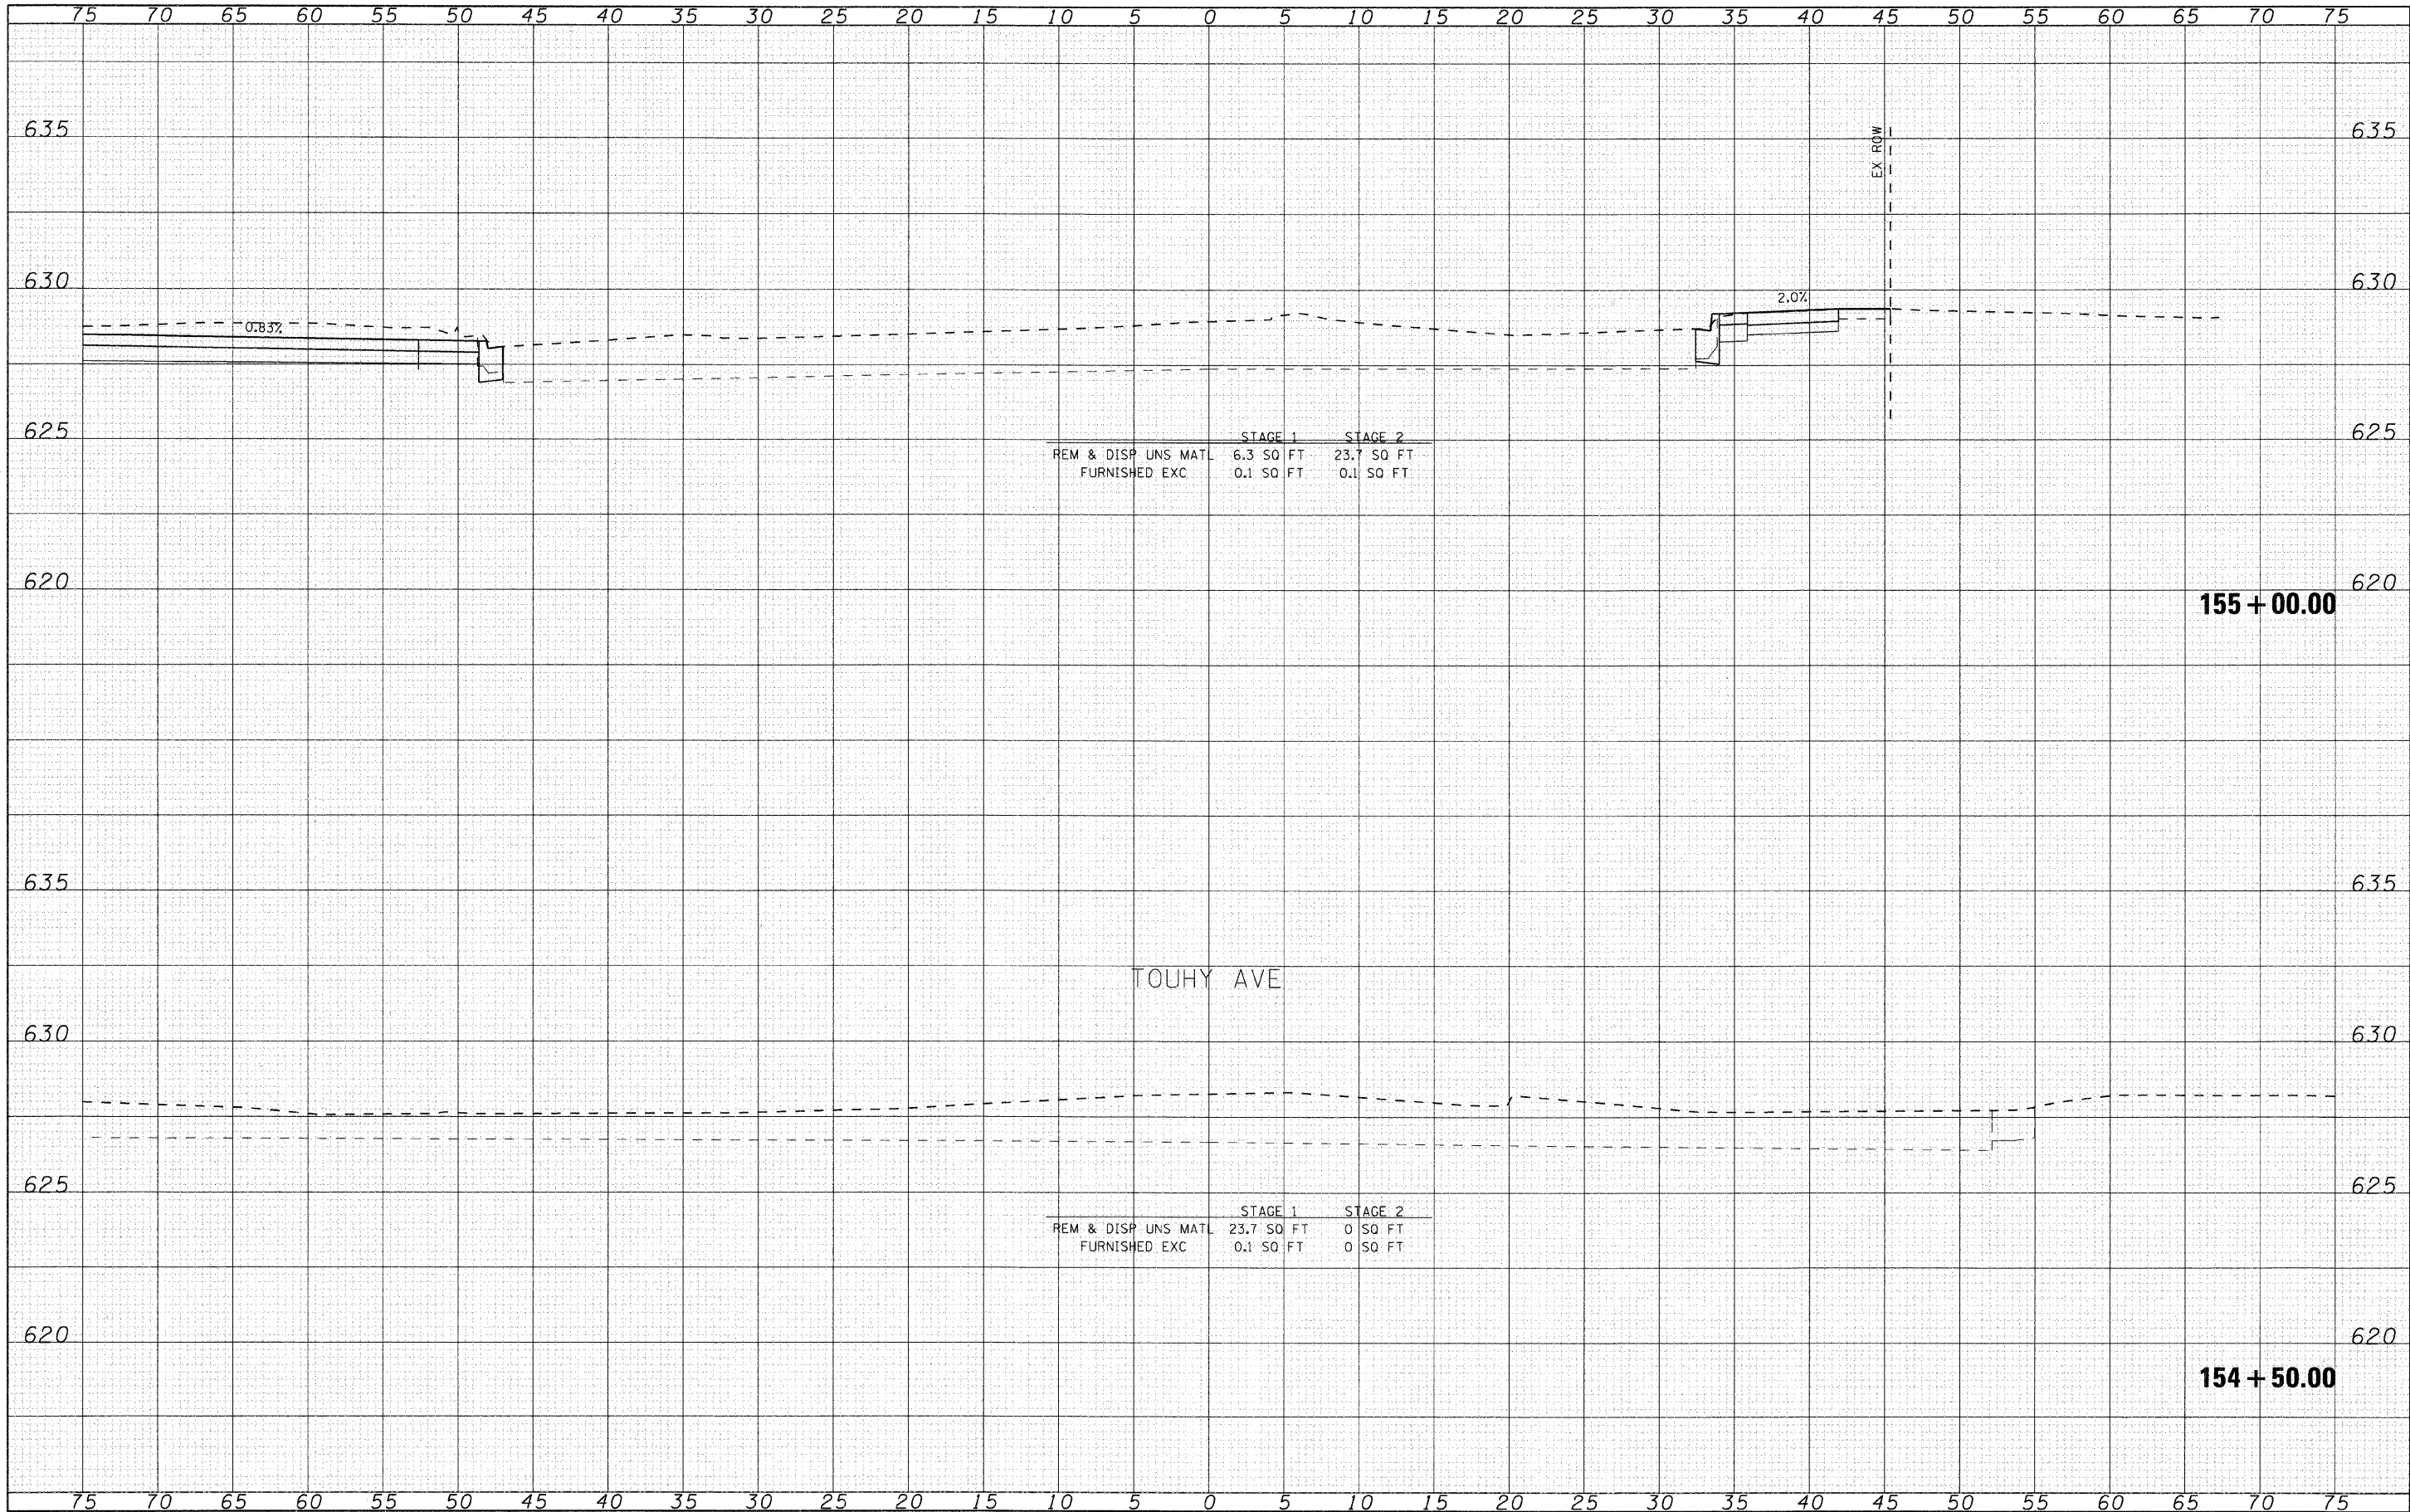

USER NAME : charlie
PLOT SCALE : 5
PLOT DATE : 12/22/2008

DESIGNED - CMH
DRAWN - CMH
CHECKED - JLP
DATE - 12/16/08

REVISED -
REVISED -
REVISED -
REVISED -

VILLAGE OF NILES


MILWAUKEE AVENUE CROSS SECTIONS

SCALE: 5 SHEET NO. 52 OF 70 SHEETS STA. 154+50.00 TO STA. 155+00.00

F.A.U. RTE.	SECTION	COUNTY	TOTAL SHEETS	SHEET NO.
3513	08-00107-00-PV	COOK	169	151
FED. ROAD DIST. NO.		ILLINOIS	FED. AID PROJECT	M -8003(723)


DATE	BY
FINAL SURVEY	SURVEYED
NOTE BOOK	PLOTTED
NO.	DATE
	AREA
	CHECKED

DATE	BY
ORIGINAL SURVEY	SURVEYED
NOTE BOOK	PLOTTED
NO.	DATE
	AREA
	CHECKED

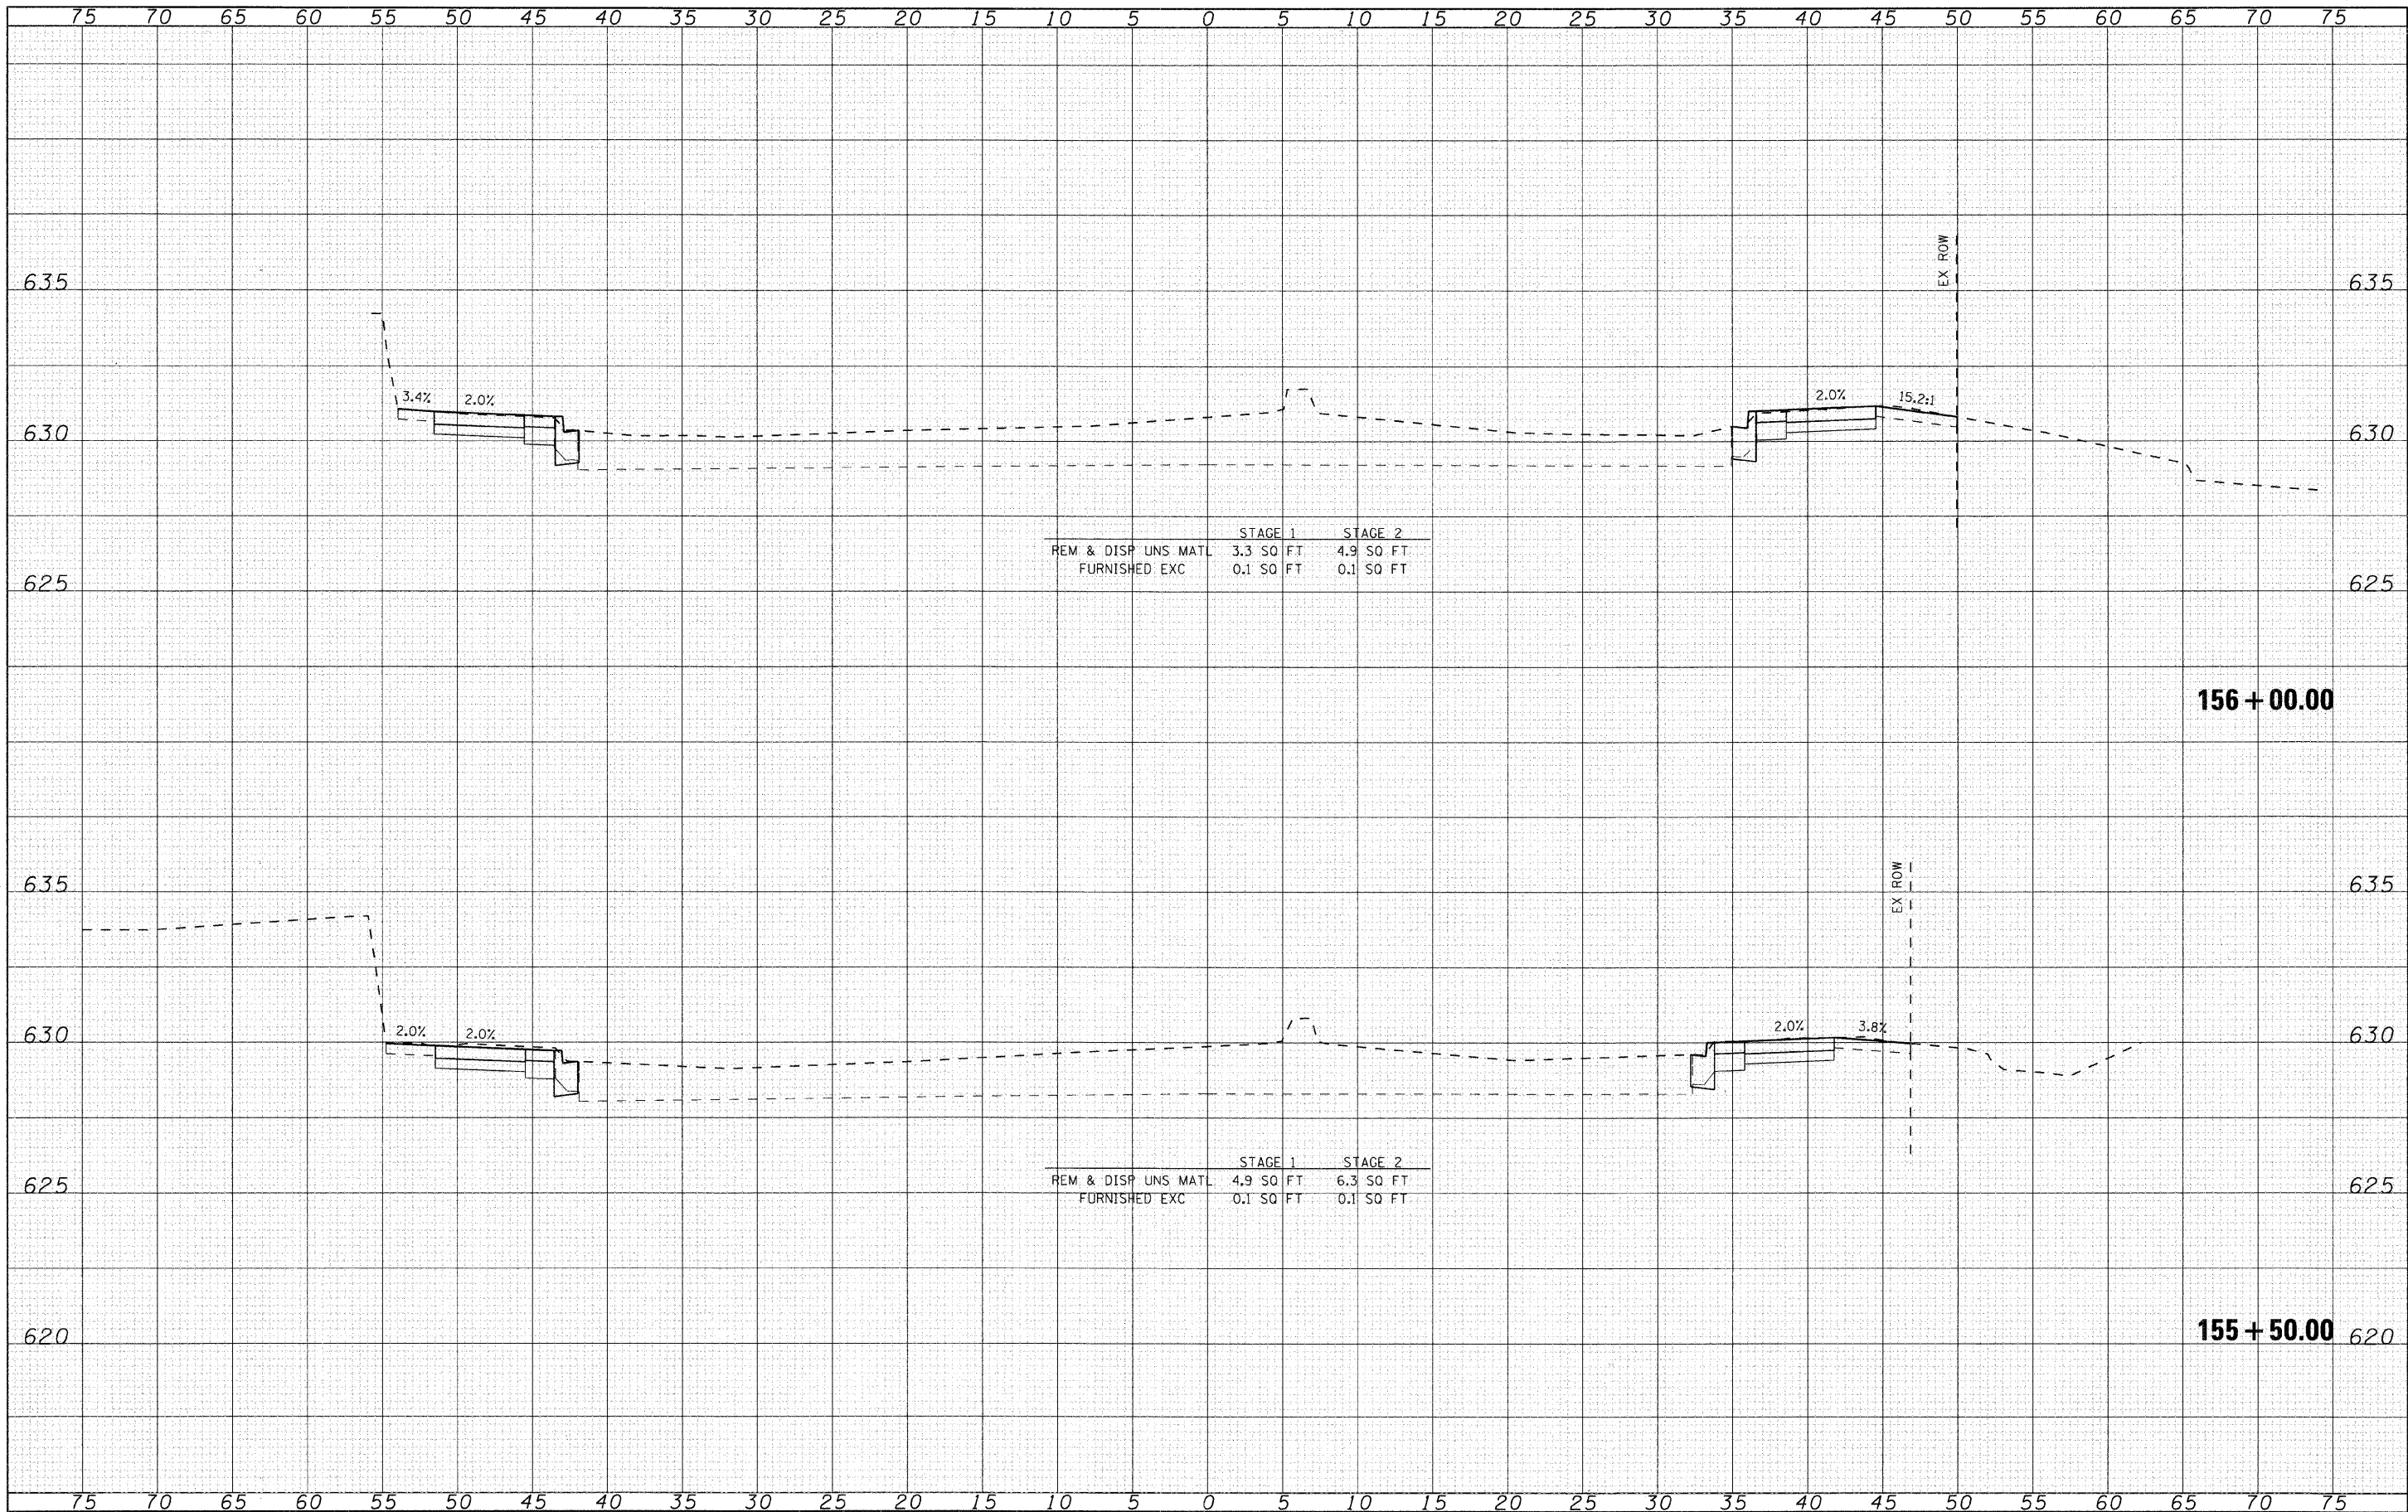

SEC Group, Inc. McHenry • Yorkville • New Tabor • Chicago www.secgroupinc.com	USER NAME - chertke	DESIGNED - CMH	REVISED -	VILLAGE OF NILES	MILWAUKEE AVENUE CROSS SECTIONS			F.A.U. RTE. 3513	SECTION 08-00107-00-PV	COUNTY COOK	TOTAL SHEETS 169	SHEET NO. 152
	PLOT SCALE = 5	CHECKED - JLP	REVISED -									
	PLOT DATE = 12/22/2008	DATE - 12/16/08	REVISED -									

ORIGINAL		BY	DATE
SURVEY			
NOTE BOOK			
PLOTTED			
TEMPLATE			
AREAS			
AREAS CHECKED			

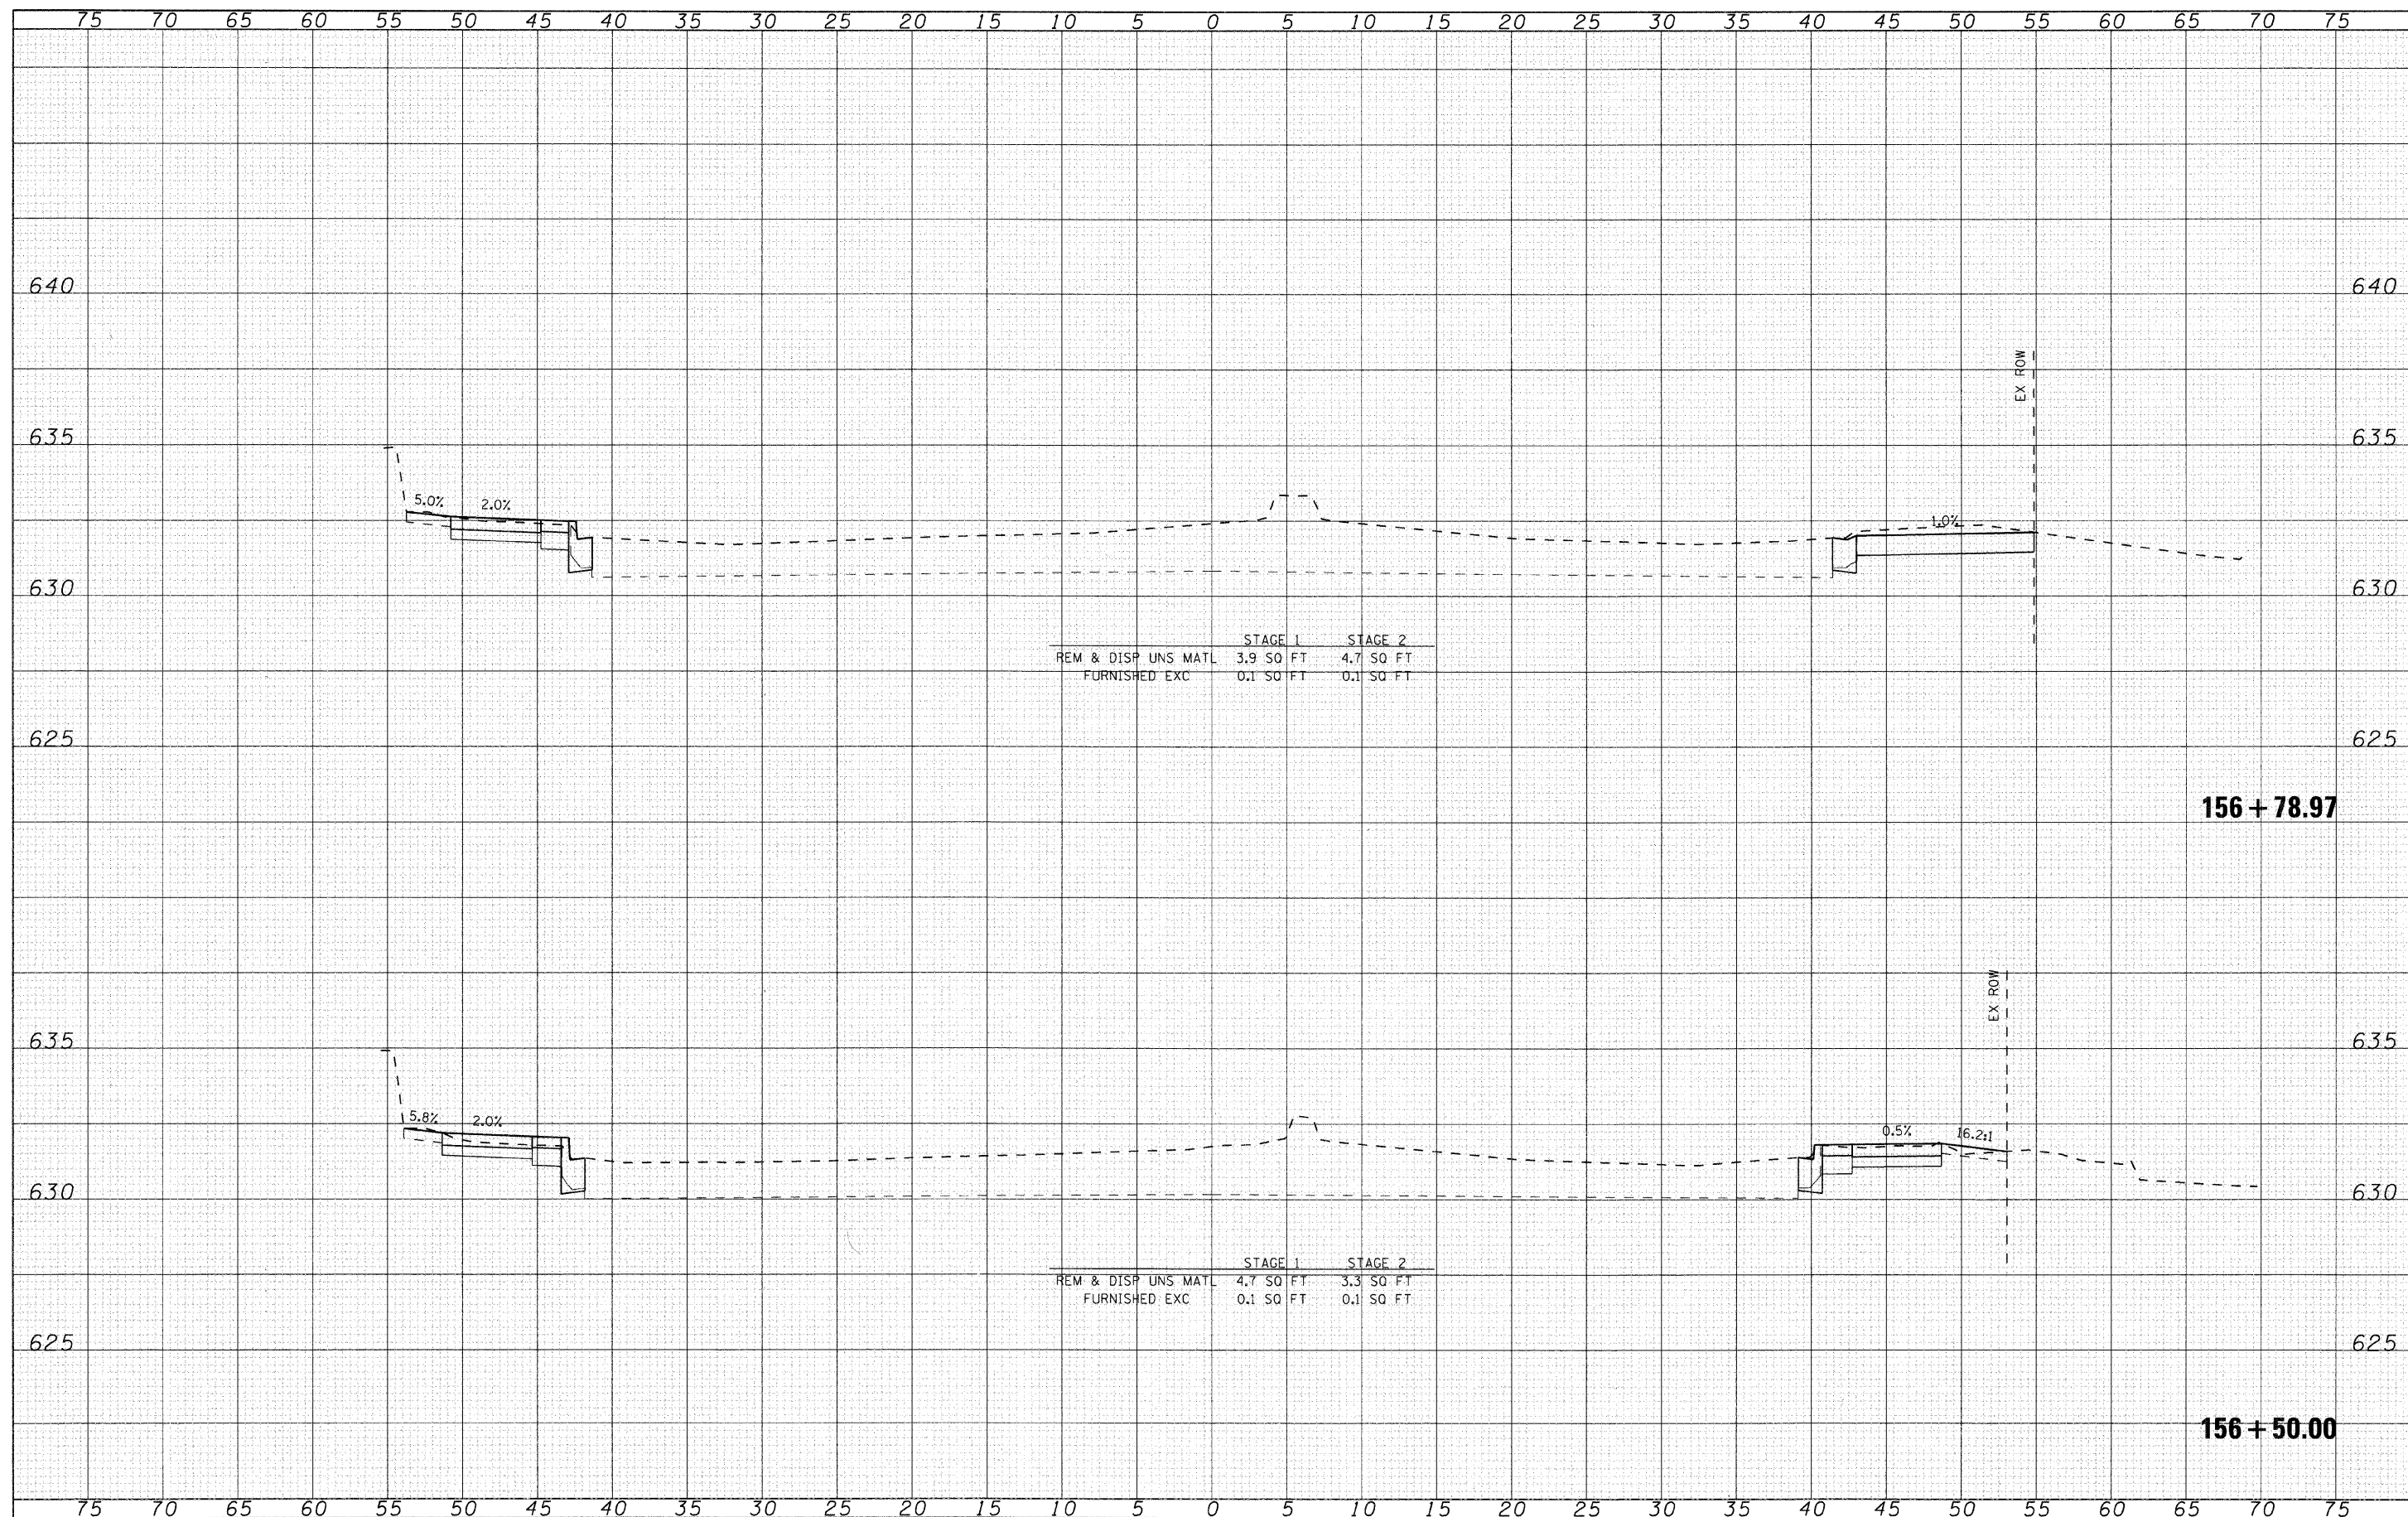

SEC Group, Inc.
 Engineering
 Surveying
 Planning
 Landscape Architecture

McHenry • Yorkville • New Lenox • Chicago
www.secgroupinc.com

USER NAME = charlie	DESIGNED - CMH	REVISED -
	DRAWN - CMH	REVISED -
PLOT SCALE = 5	CHECKED - JLP	REVISED -
PLOT DATE = 12/22/2008	DATE - 12/16/08	REVISED -

VILLAGE OF NILES


MILWAUKEE AVENUE CROSS SECTIONS

SCALE: 5	SHEET NO. 54 OF 70 SHEETS	STA. 156+50.00 TO STA. 156+78.97
----------	---------------------------	----------------------------------

F.A.U. RTE.	SECTION	COUNTY	TOTAL SHEETS	SHEET NO.
3513	08-00107-00-PV	COOK	169	153
		CONTRACT NO.		
FED. ROAD DIST. NO.	ILLINOIS	FED. AID PROJECT	M - 8003(723)	

MILWAUKEE AVENUE IMPROVEMENTS
060253
060253-XSC-MilwaukeeH.dgn


ORIGINAL SURVEY	SURVIVED	BY	DATE
NOTE BOOK	PLOTTED		
	TEMPLE		
	AREAS		
	AREAS CHECKED		

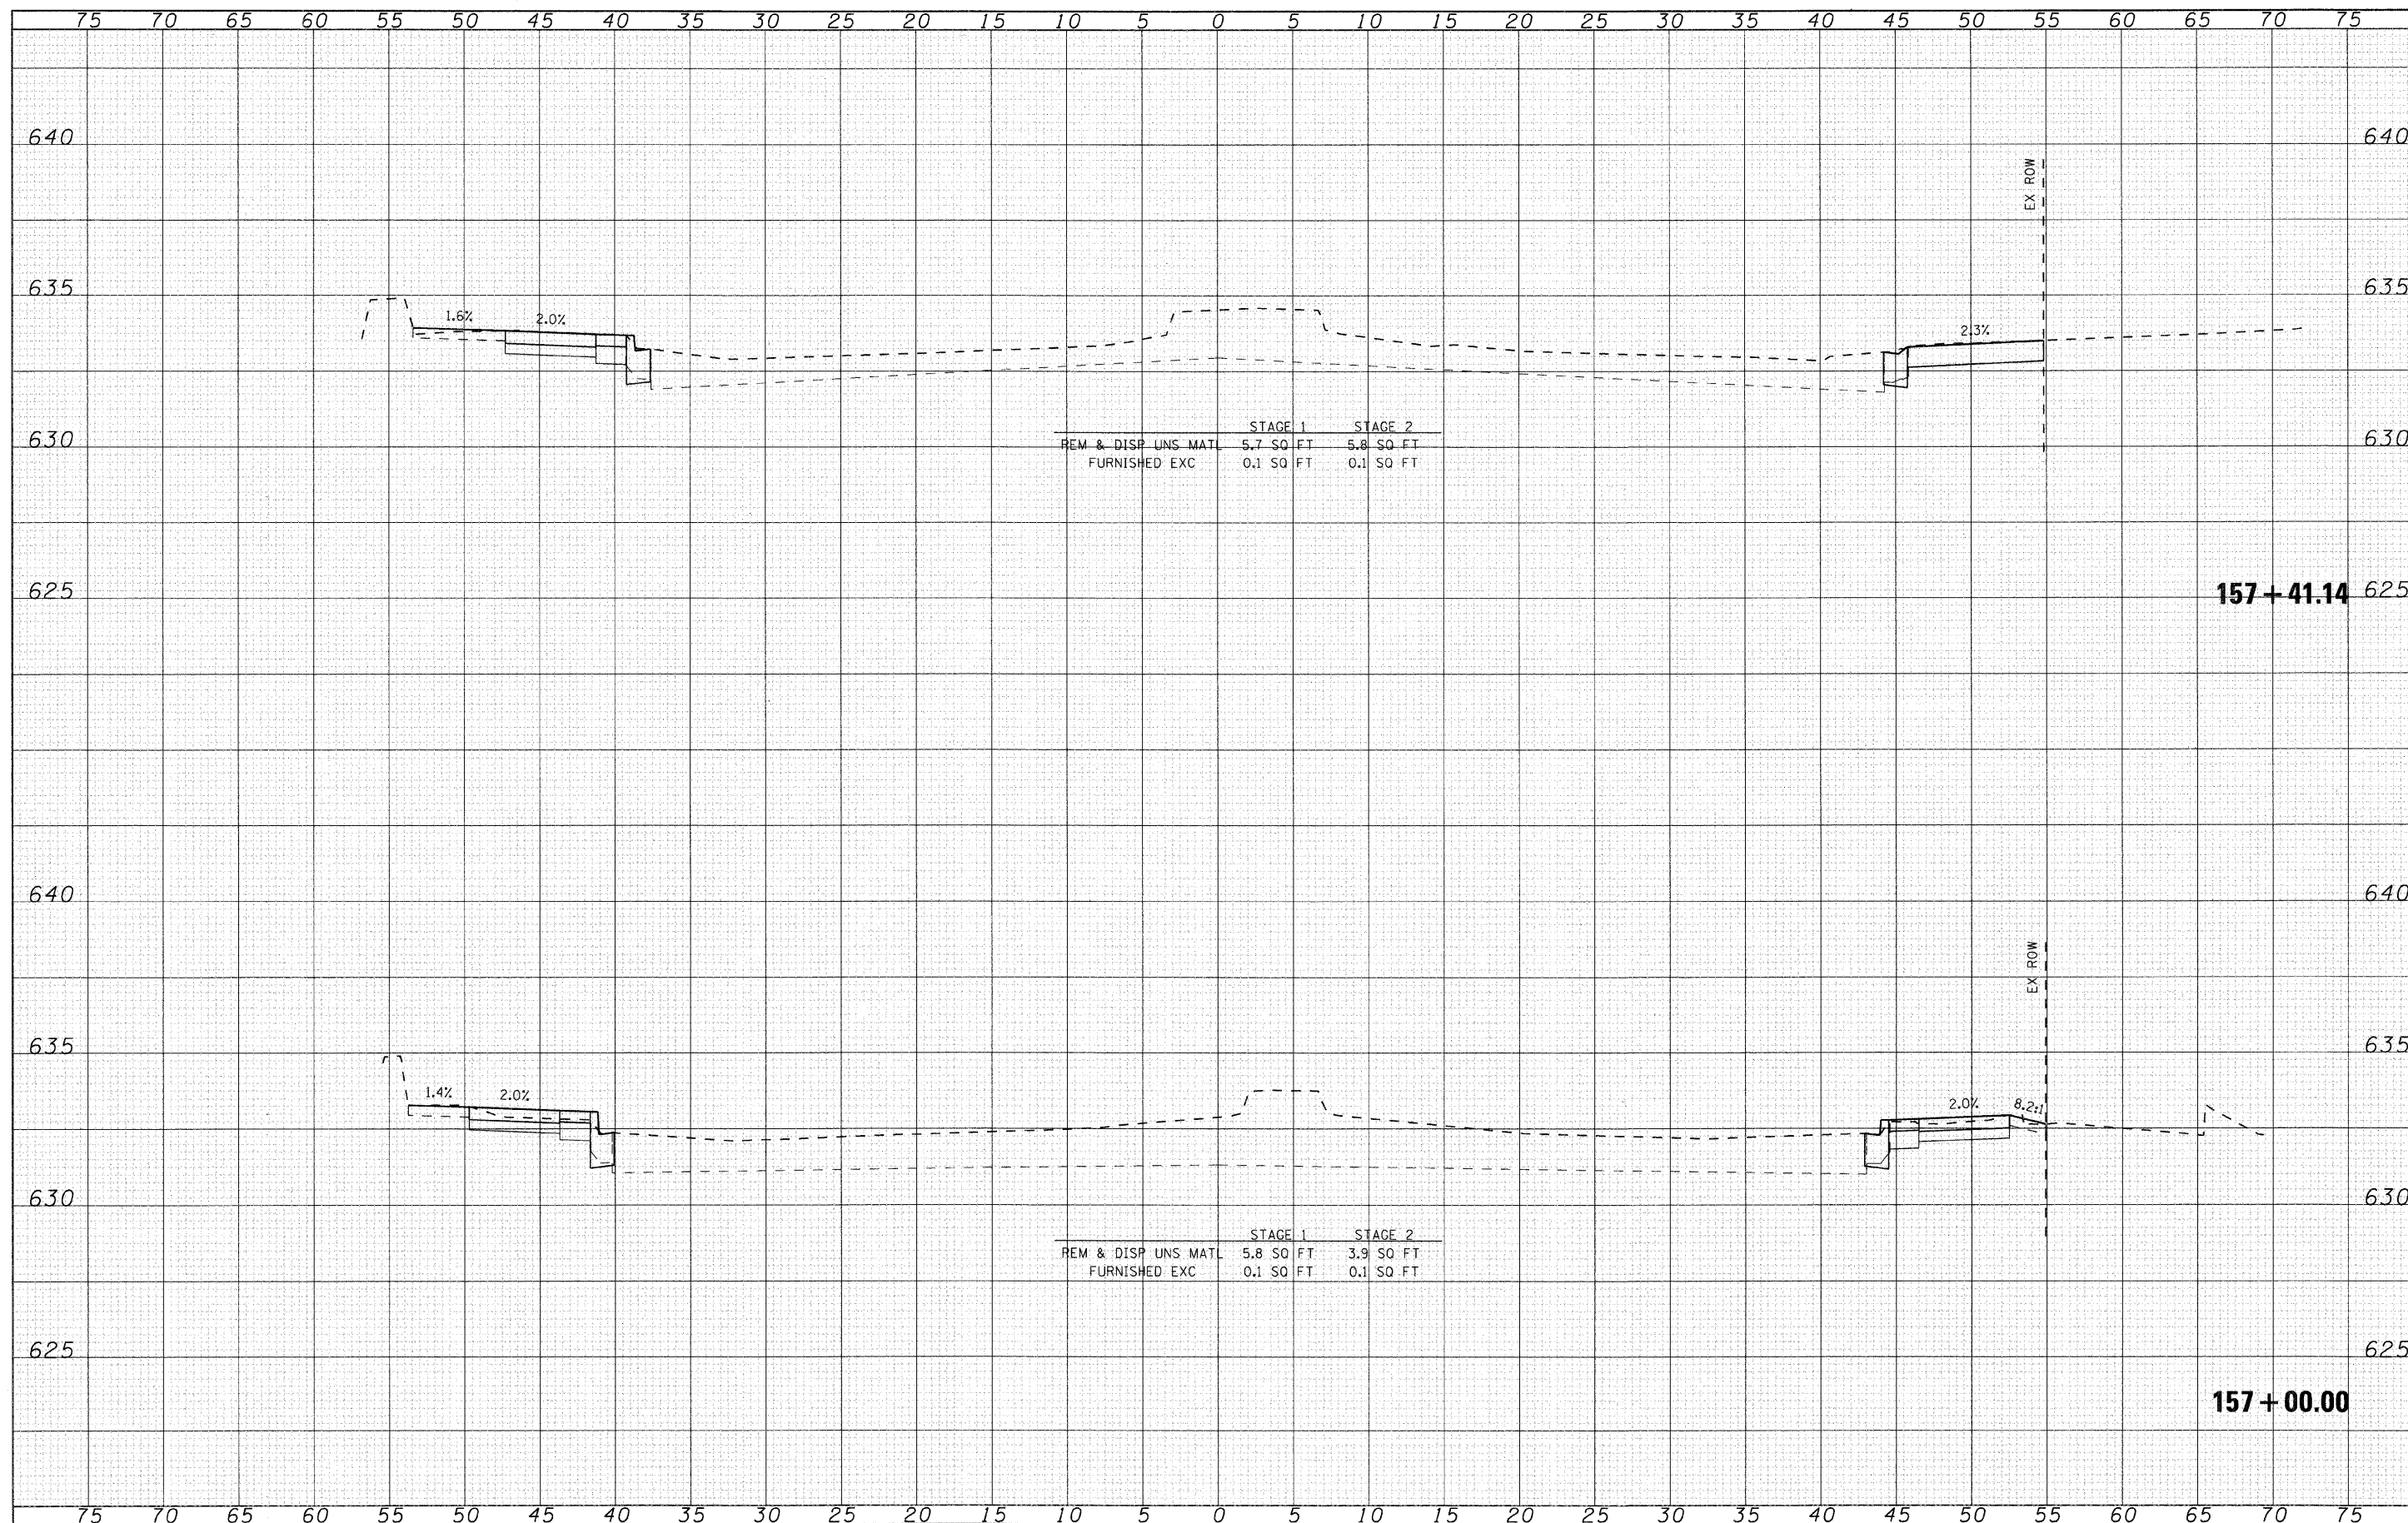

 SEC Group, Inc. Engineering Surveying Planning Landscape Architecture Molineux • Norfolk • New Lexus • Chicago www.secgroupinc.com	USER NAME = charlie DESIGNED - CMH REVISED -			VILLAGE OF NILES			MILWAUKEE AVENUE CROSS SECTIONS				F.A.U. SECTION COUNTY TOTAL SHEETS SHEET NO.	
	DRAWN - CMH REVISED -										3513 08-00107-00-PV COOK 169 154	
	PLOT SCALE = 5 CHECKED - JLP REVISED -										CONTRACT NO.	
	PLOT DATE = 12/22/2008 DATE - 12/16/08 REVISED -										SCALE: 5 SHEET NO. 55 OF 70 SHEETS STA. 157+00.00 TO STA. 157+41.14 FED. ROAD DIST. NO. ILLINOIS FED. AID PROJECT M-8003(723)	


DATE	
BY	
SURVEYED	
PLOTTED	
NOTED	
AREAS	
CHECKED	
NO.	

DATE	
BY	
SURVEYED	
PLOTTED	
NOTED	
AREAS	
CHECKED	
NO.	

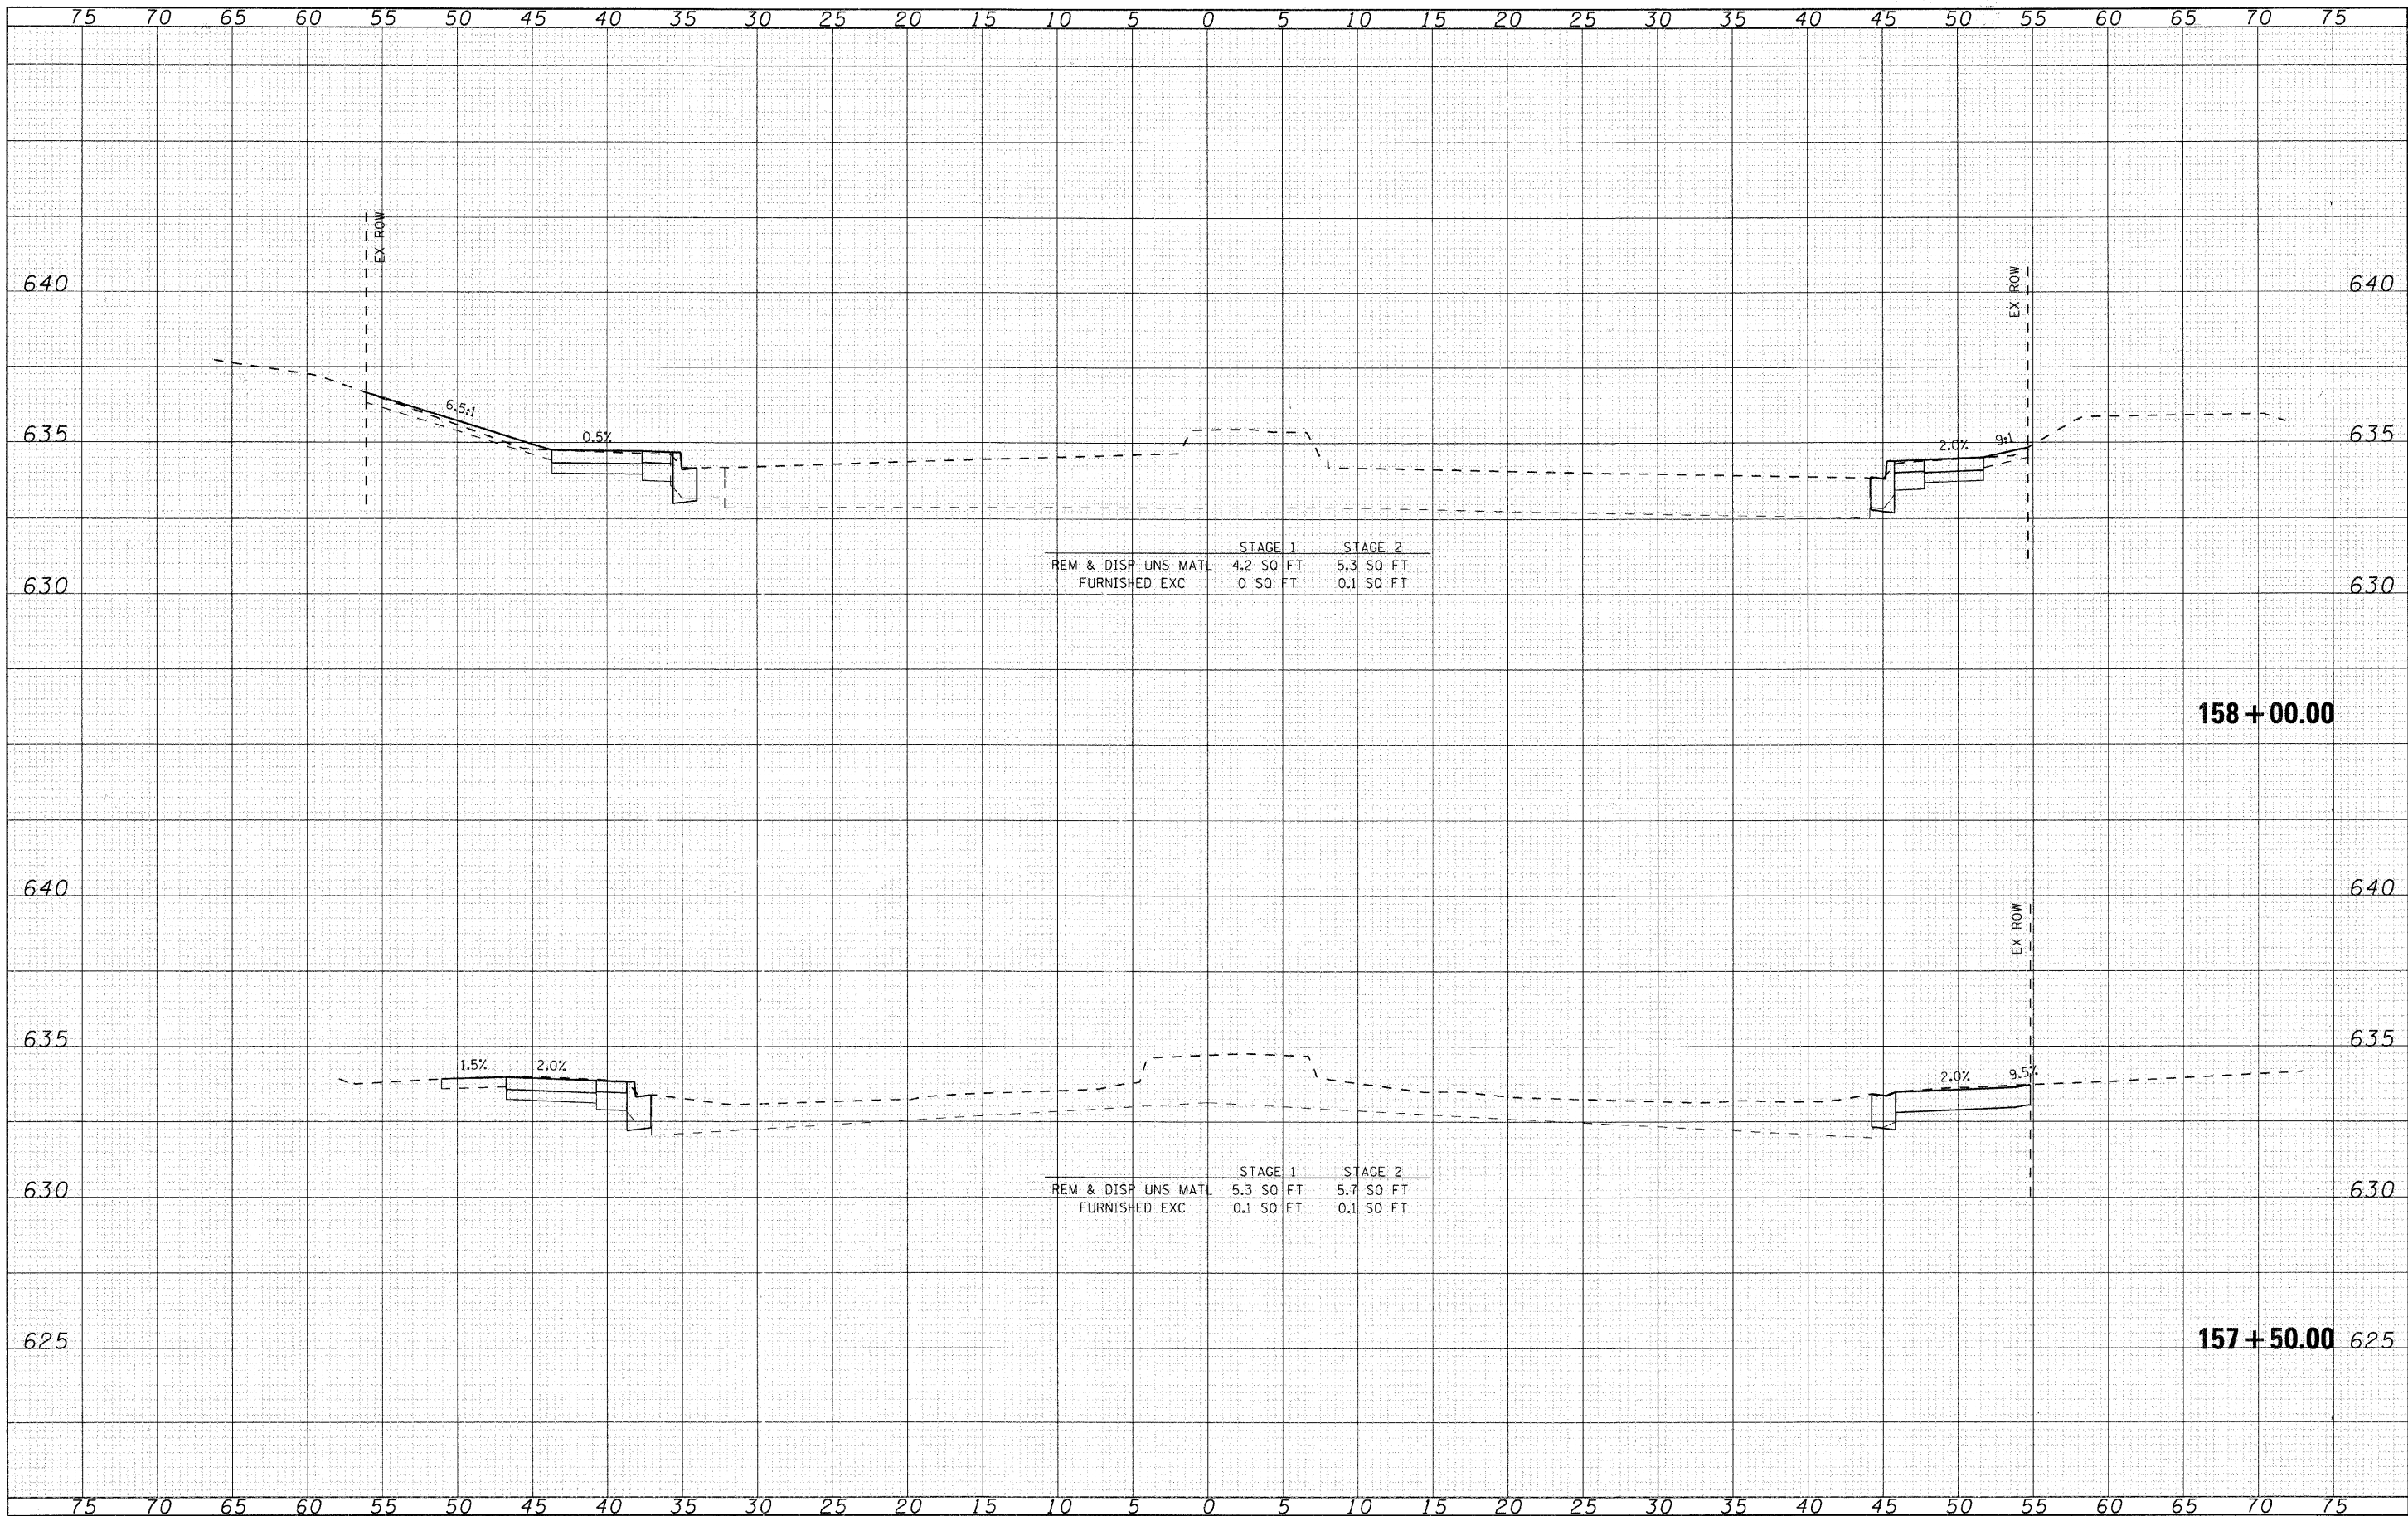


 SEC Group, Inc. Engineering Surveying Planning Landscape Architecture McHenry • Yorkville • New Lenox • Chicago www.secgroupinc.com	USER NAME = charlie	DESIGNED - CMH	REVISED -	VILLAGE OF NILES	MILWAUKEE AVENUE CROSS SECTIONS			F.A.U. RTE. 3513	SECTION 08-00107-00-PV	COUNTY COOK	TOTAL SHEETS 169	SHEET NO. 156	
	PLOT SCALE = 5	CHECKED - JLP	REVISED -					CONTRACT NO. 08-00107-00-PV					
	PLOT DATE = 12/22/2008	DATE - 12/16/08	REVISED -					FED. ROAD DIST. NO. ILLINOIS FED. AID PROJECT M-8003(723)					
								SCALE: 5	SHEET NO. 56 OF 70 SHEETS	STA. 157+50.00 TO STA. 158+00.00			

ORIGINAL			BY	DATE
SURVEY				
PLOTTED				
TEMPLATE				
AREAS				
CHECKED				

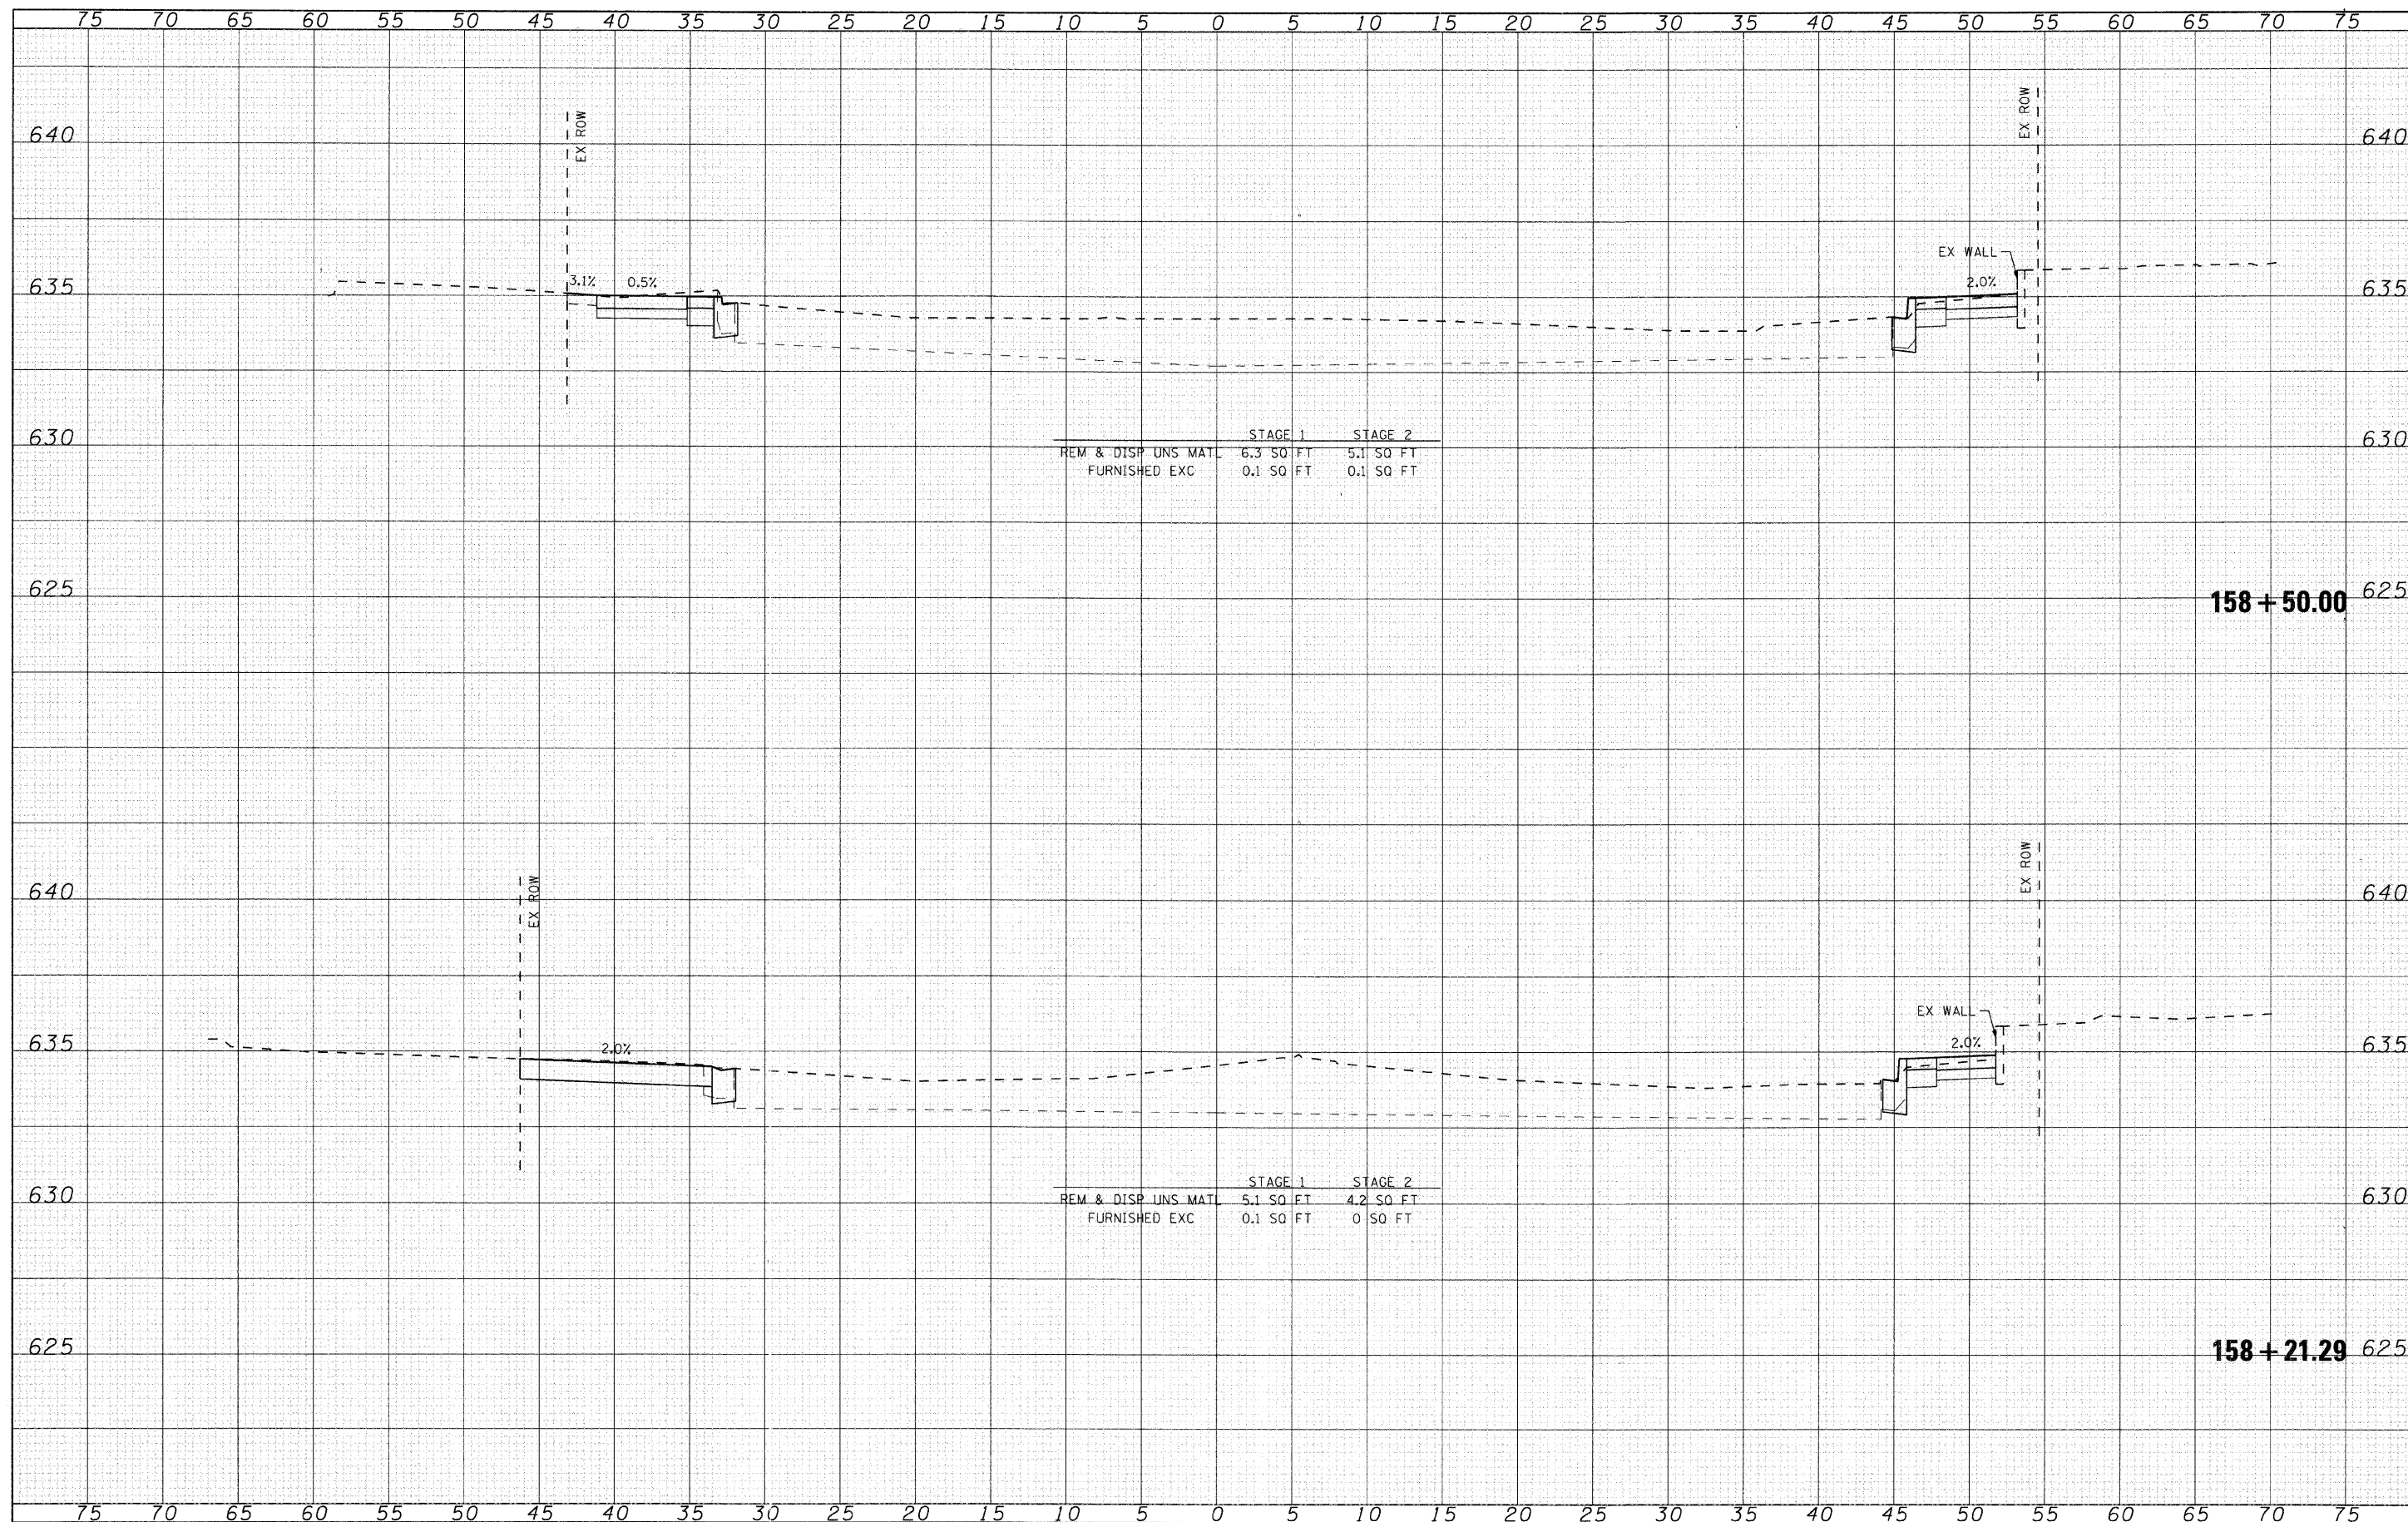

DATE	BY	SURVEYED	PLOTTED	REVIEWED	AREAS CHECKED
NO.		NO.	NO.	NO.	NO.


DATE	BY	SURVEYED	PLOTTED	REVIEWED	AREAS CHECKED
NO.		NO.	NO.	NO.	NO.

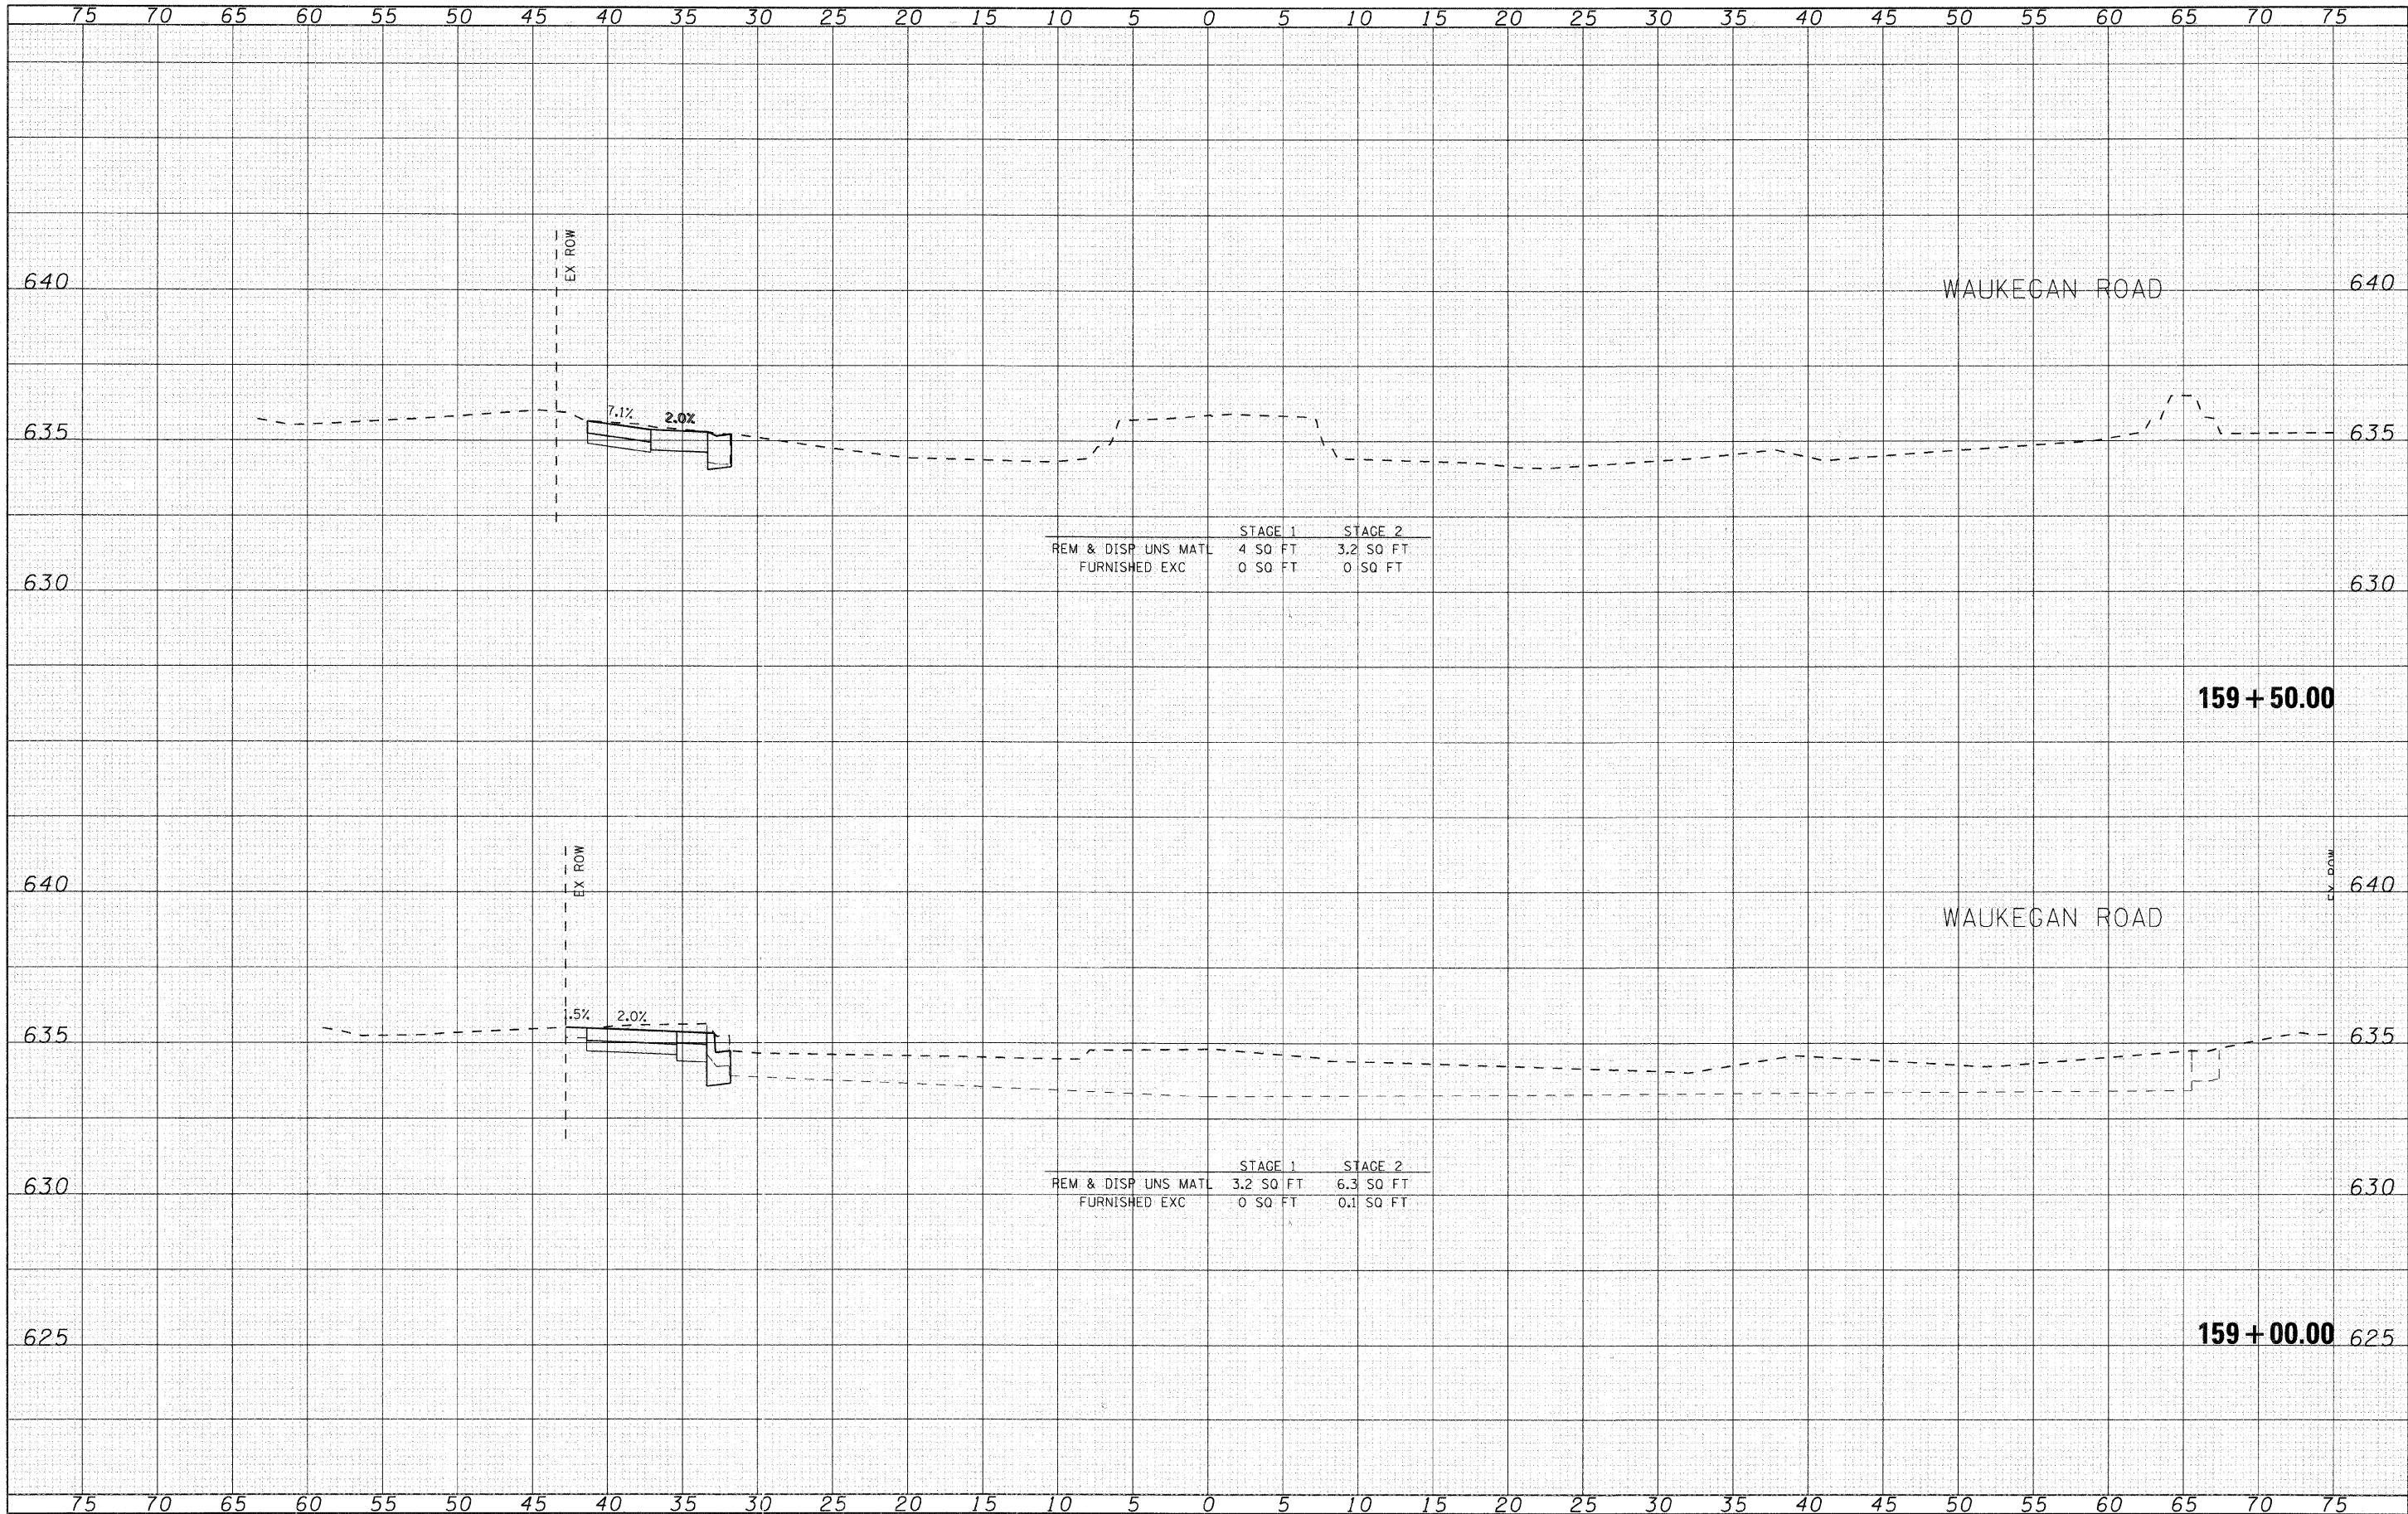

 SEC Group, Inc. McHenry • Yorkville • New Lenox • Chicago www.secgroupinc.com	USER NAME = charlie		DESIGNED - CMH	REVISED -	VILLAGE OF NILES	MILWAUKEE AVENUE CROSS SECTIONS										F.A.U. RTE.	SECTION	COUNTY	TOTAL SHEETS	SHEET NO.
	PLOT SCALE = 5		DRAWN - CMH	REVISED -		SCALE: 5										3513	08-00107-00-PV	COOK	169	157
	PLOT DATE = 12/22/2008		CHECKED - JLP	REVISED -		SHEET NO. 58 OF 70 SHEETS										CONTRACT NO. 6-0000				
	DATE = 12/16/08		DATE - 12/16/08	REVISED -		STA. 159+00.00 TO STA. 159+50.00										FED. ROAD DIST. NO. ILLINOIS FED. AID PROJECT M - 808(723)				

DATE	
BY	
SURVEYED	
PLOTTED	
NOTE BOOK	
AREAS CHECKED	
NO.	


DATE	
BY	
SURVEYED	
PLOTTED	
NOTE BOOK	
AREAS CHECKED	
NO.	

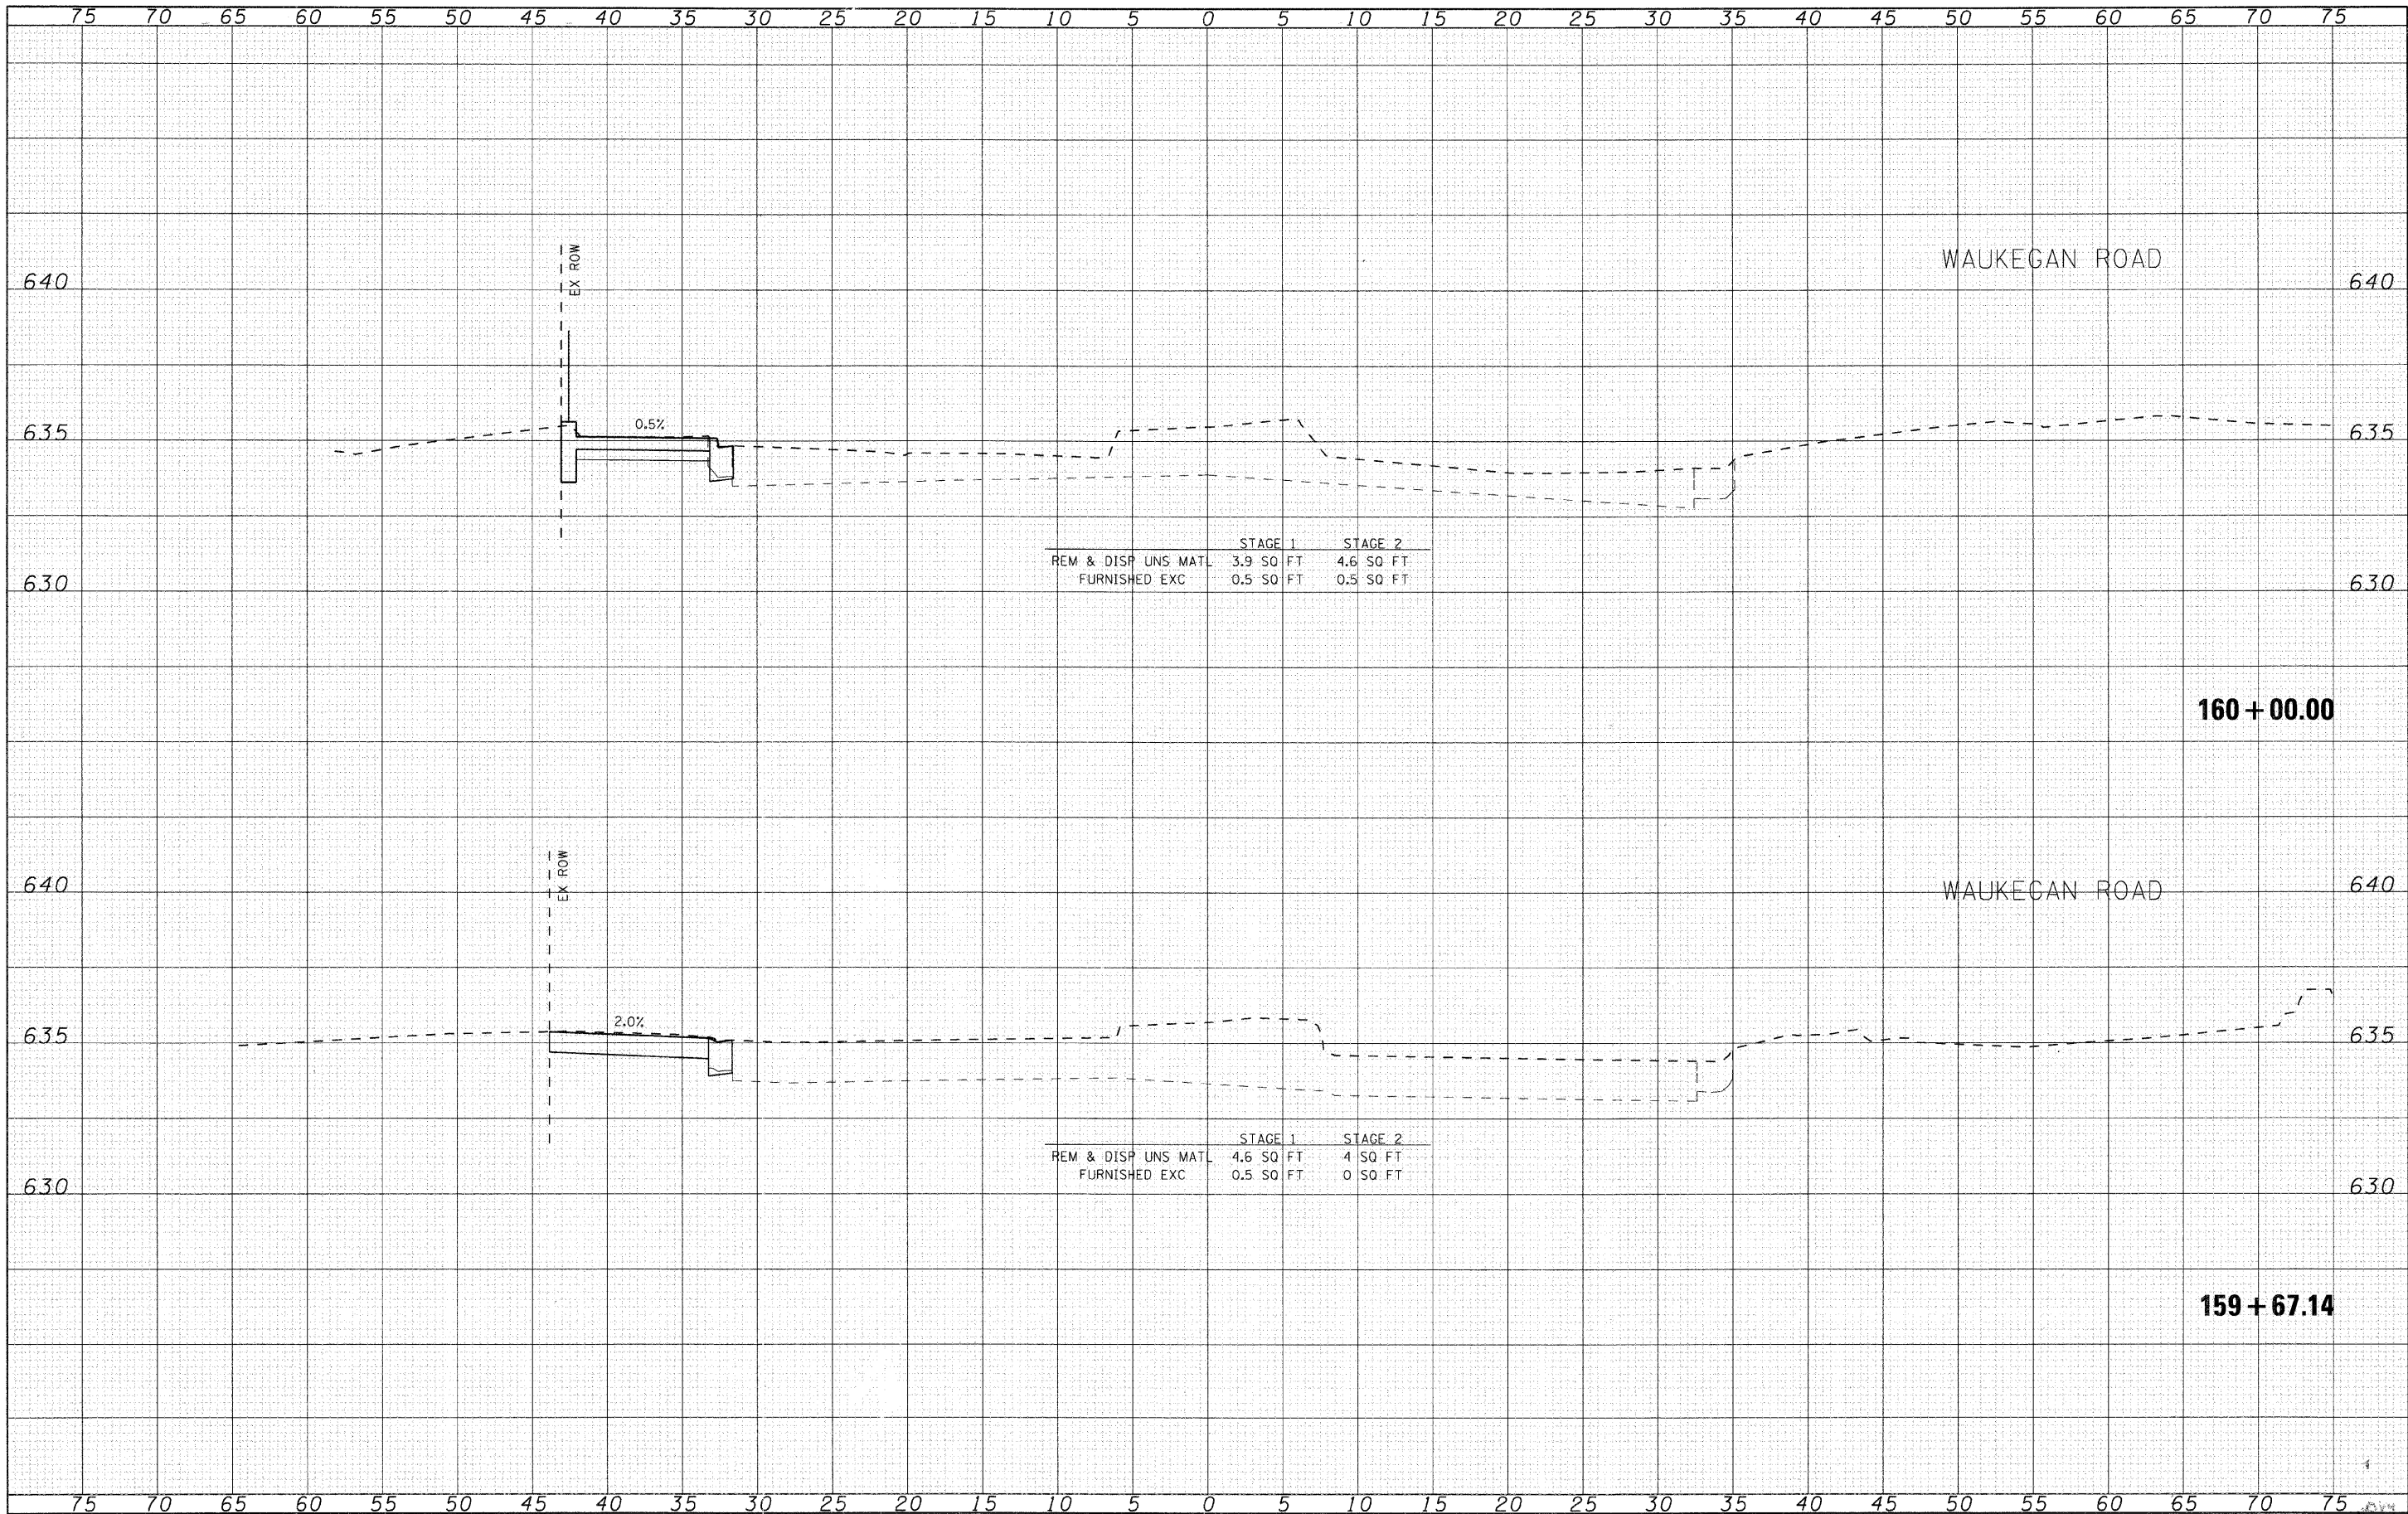

	USER NAME = charlie	DESIGNED - CMH	REVISED -	VILLAGE OF NILES	MILWAUKEE AVENUE CROSS SECTIONS	SCALE: 5	SHEET NO. 59 OF 70 SHEETS	STA. 159+67.14 TO STA. 160+00.00	F.A.U. RTE.	SECTION	COUNTY	TOTAL SHEETS	SHEET NO.
		DRAWN - CMH	REVISED -						3513	08-00107-00-PV	COOK	169	158
	PLOT SCALE = 5	CHECKED - JLP	REVISED -						CONTRACT NO. 600W				
	PLOT DATE = 12/22/2008	DATE - 12/16/08	REVISED -						FED. ROAD DIST. NO. ILLINOIS FED. AID PROJECT M -8003(723)				

DATE	BY
SURVEYED	PLOTTED
NO. _____	DATE _____
NOTE BOOK	AREAS CHECKED
NO. _____	


DATE	BY
SURVEYED	PLOTTED
NO. _____	DATE _____
NOTE BOOK	AREAS CHECKED
NO. _____	

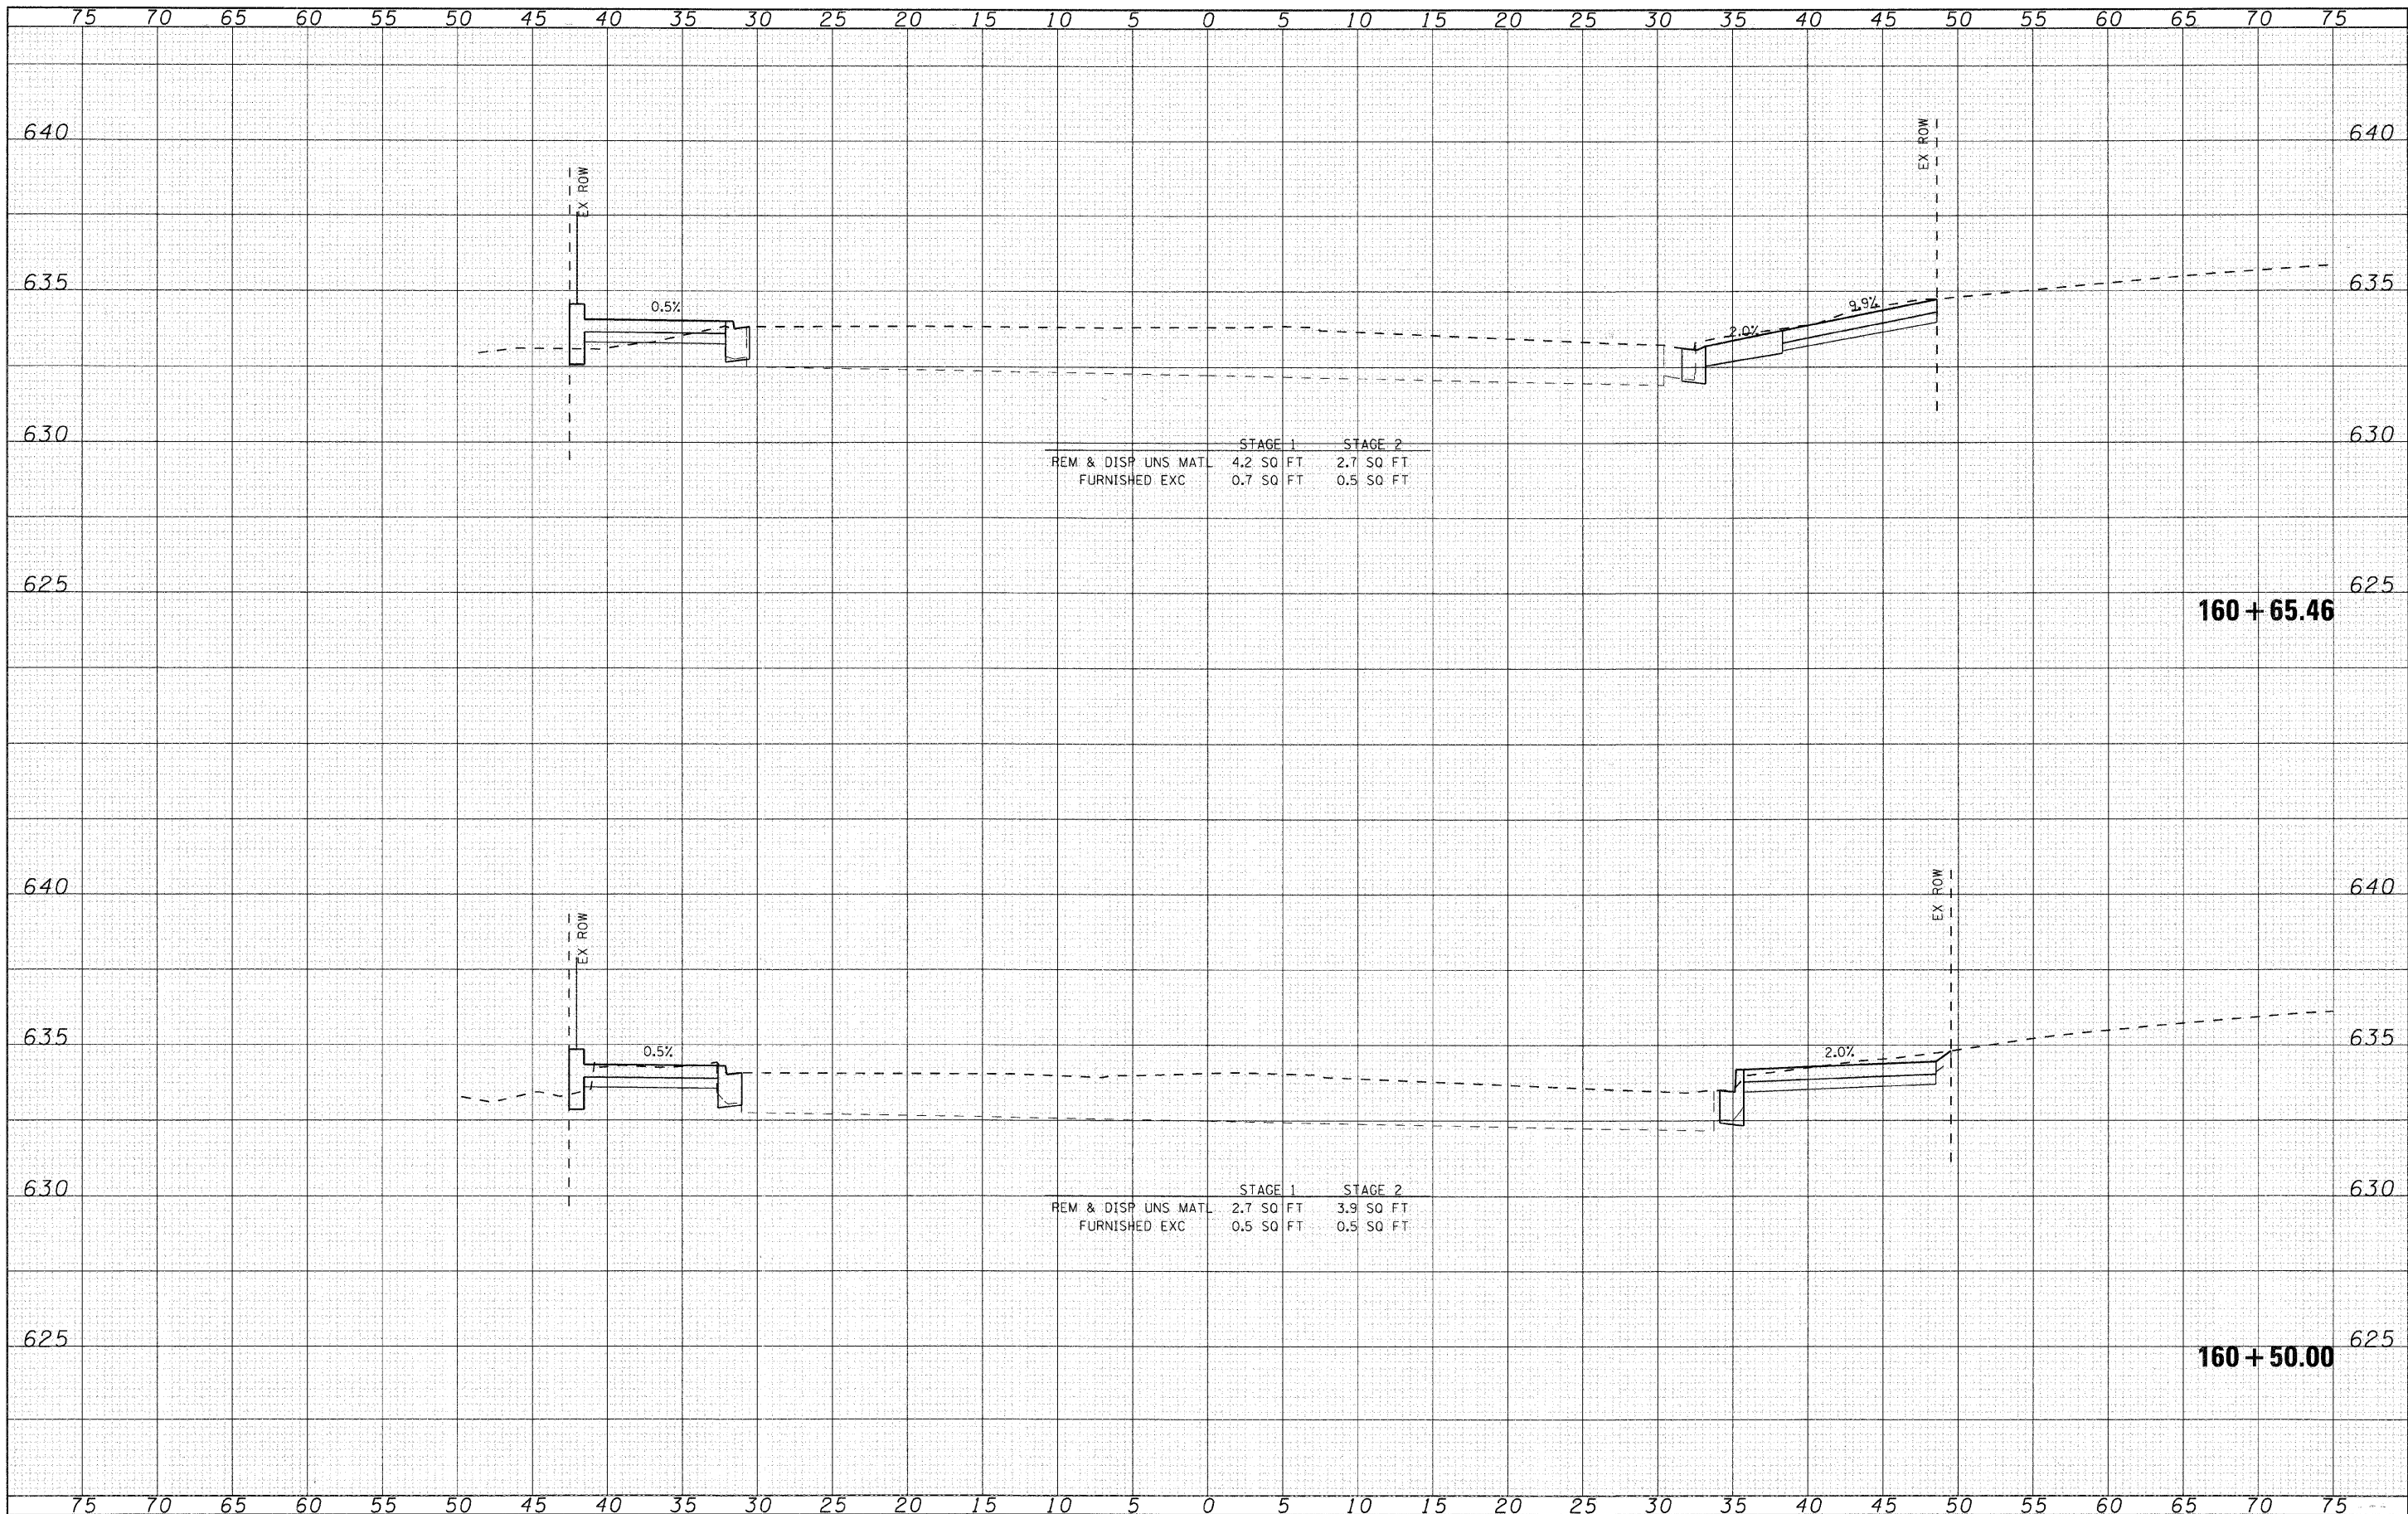

 SEC Group, Inc. Engineering Surveying Planning Landscape Architecture McHenry • Yorkville • New Lenox • Chicago www.secgrouppc.com	USER NAME = charlke		DESIGNED - CMH	REVISED -	VILLAGE OF NILES	MILWAUKEE AVENUE CROSS SECTIONS				F.A.U. RTE.	SECTION	COUNTY	TOTAL SHEETS	SHEET NO.
			DRAWN - CMH	REVISED -		3513	08-00107-00-PV	COOK	169	159				
	PLOT SCALE = 5		CHECKED - JLP	REVISED -		CONTRACT NO. 08-00107-00-PV				ILLINOIS FED. AID PROJECT M - 8003(723)				
	PLOT DATE = 12/22/2008		DATE = 12/16/08	REVISED -		SCALE: 5	SHEET NO. 60 OF 70 SHEETS	STA. 160+50.00 TO STA. 160+65.46						

DATE	BY
ORIGINAL SURVEY	
PLOTTED	
NOTE BOOK	
NO.	


DATE	BY
ORIGINAL SURVEY	
PLOTTED	
NOTE BOOK	
NO.	

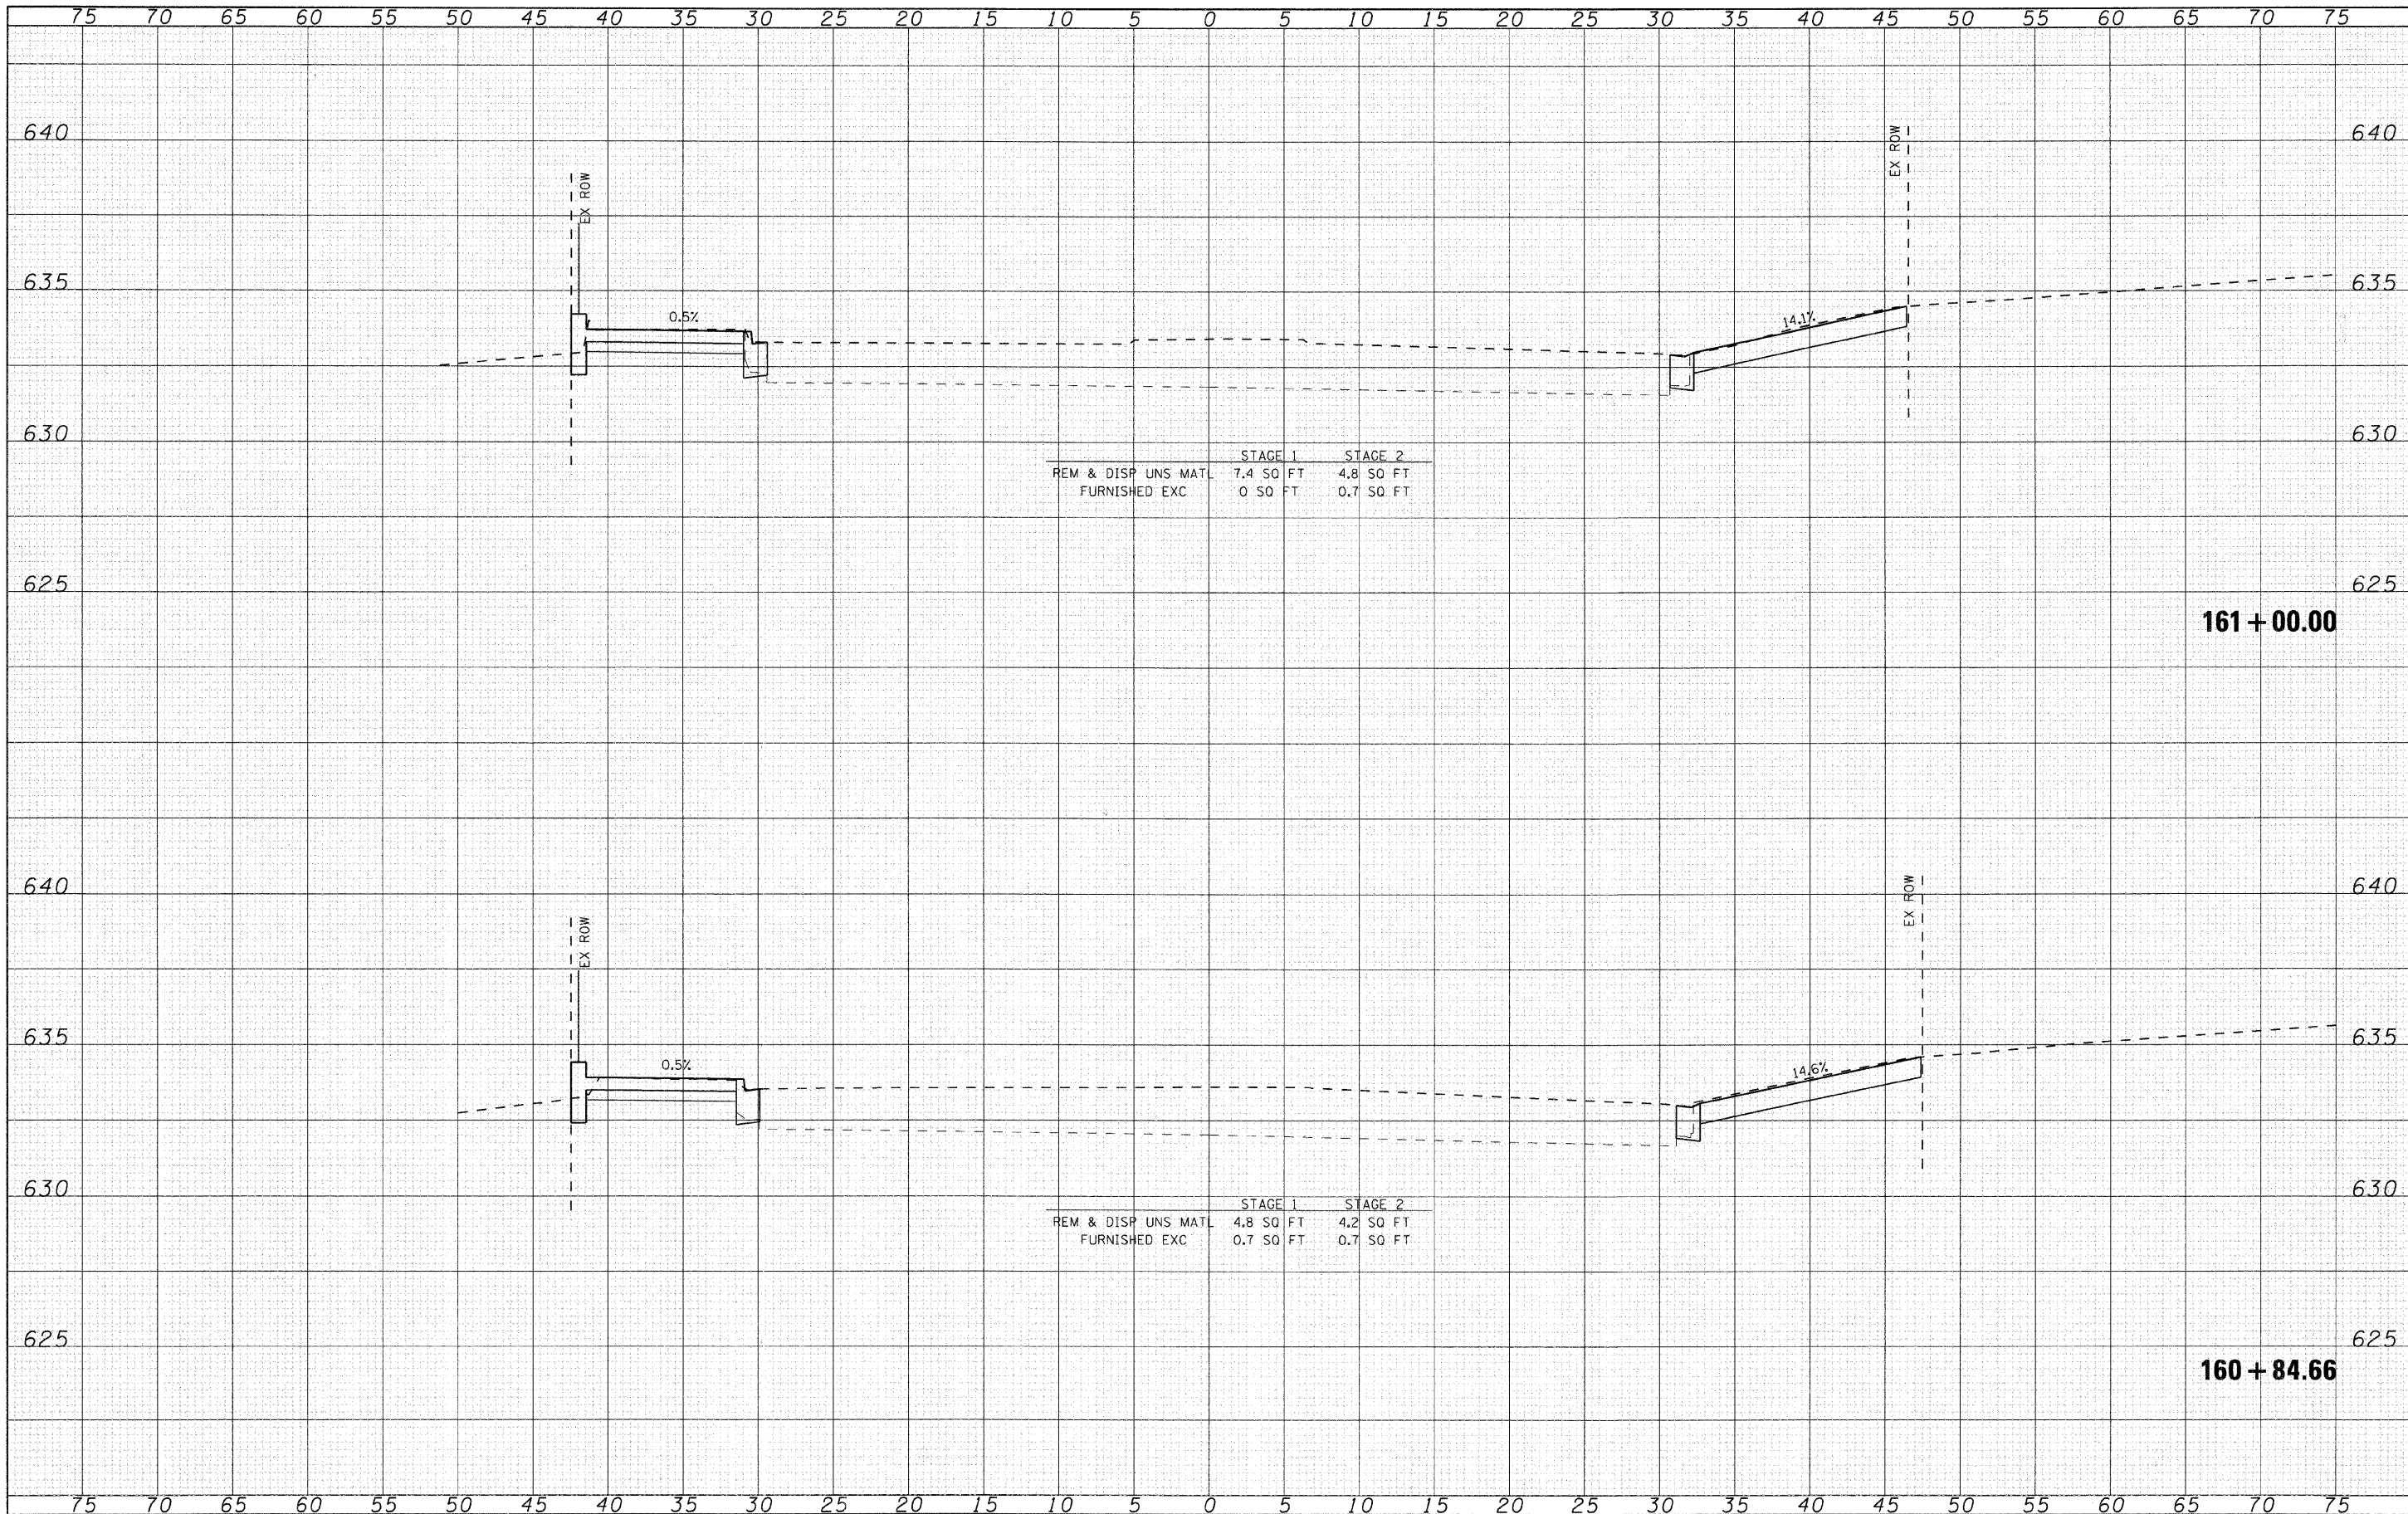

 SEC Group, Inc. Engineering Surveying Planning Landscaping McHenry • Yorkville • New Lenox • Chicago www.secgroupinc.com	USER NAME = char-ke	DESIGNED - CMH	REVISED -	VILLAGE OF NILES	MILWAUKEE AVENUE CROSS SECTIONS				F.A.U. RTE. 3513	SECTION 08-00107-00-PV	COUNTY COOK	TOTAL SHEETS 169	SHEET NO. 160
		DRAWN - CMH	REVISED -										
	PLOT SCALE = 5	CHECKED - JLP	REVISED -										
		DATE - 12/16/08	REVISED -										
	PLOT DATE = 12/22/2008	DATE - 12/16/08	REVISED -		SCALE: 5	SHEET NO. 61 OF 70 SHEETS	STA. 160+84.66	TO STA. 161+00.00	FED. ROAD DIST. NO. ILLINOIS FED. AID PROJECT M -80034723				

DATE	BY
SURVEYED	
PLOTTED	
NOTE BOOK	
NO.	

DATE	BY
SURVEYED	
PLOTTED	
NOTE BOOK	
NO.	

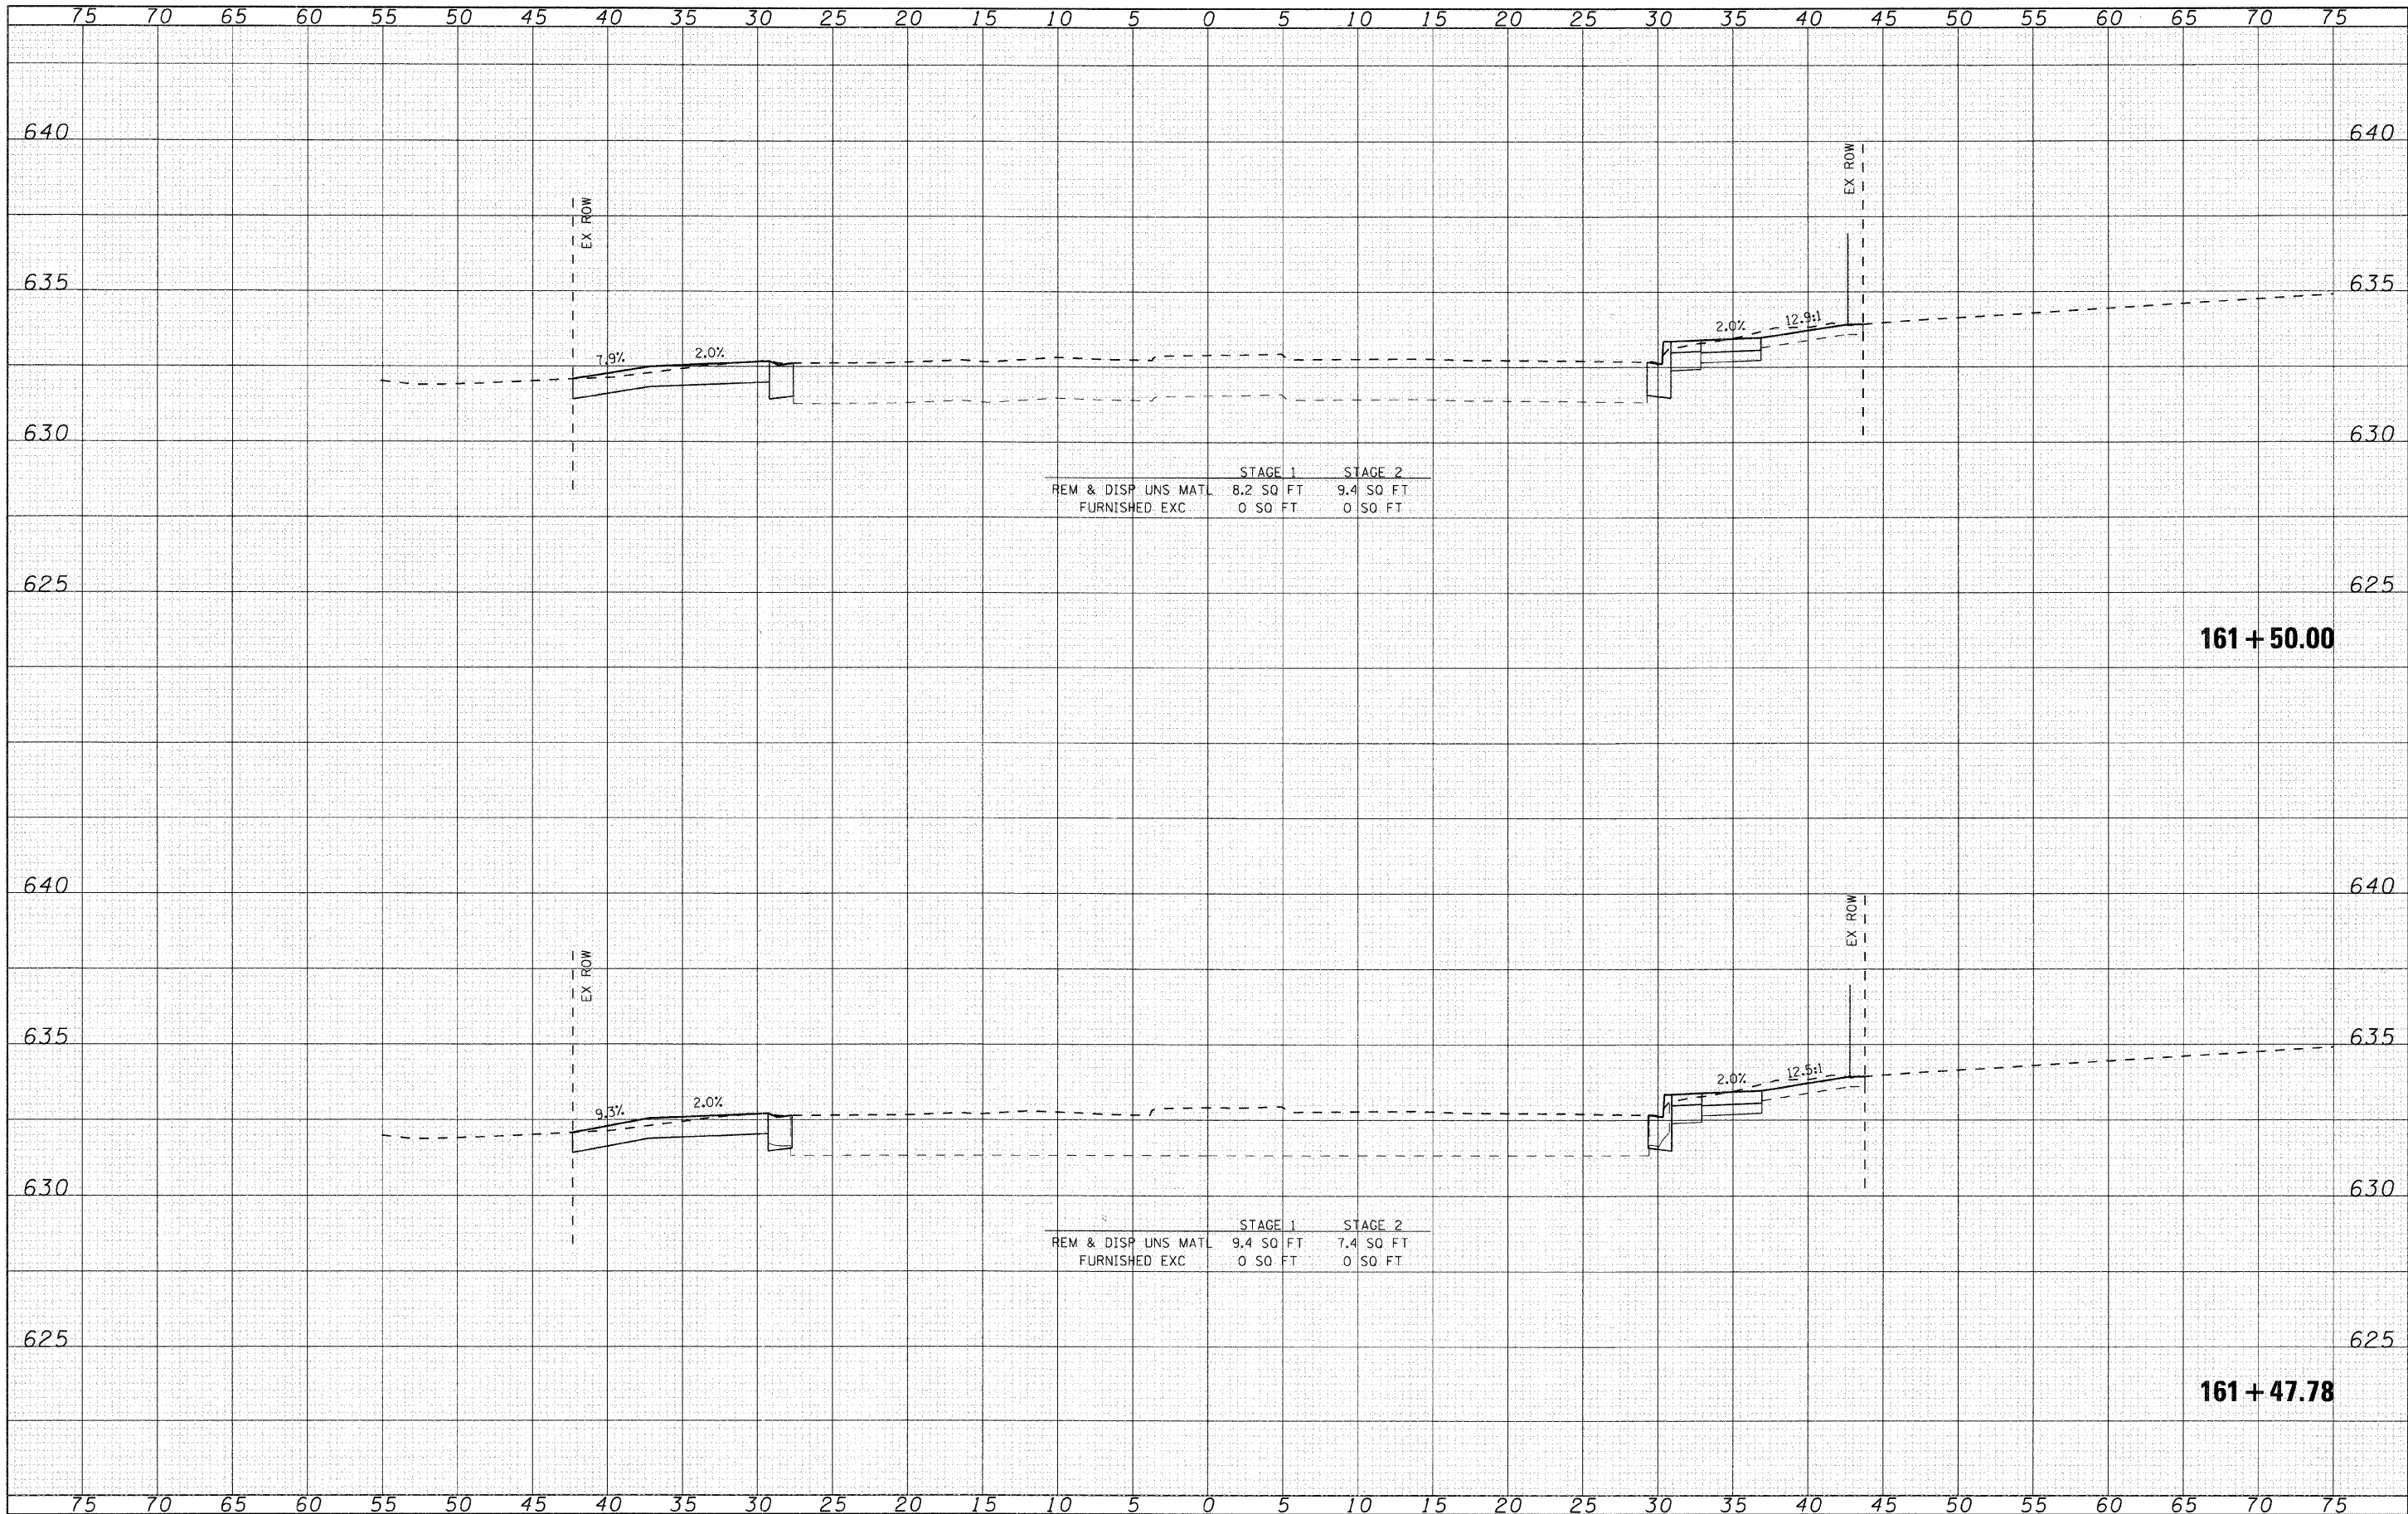

	STAGE 1	STAGE 2
REM & DISP UNS MATL	8.2 SQ FT	9.4 SQ FT
FURNISHED EXC	0 SQ FT	0 SQ FT

	STAGE 1	STAGE 2
REM & DISP UNS MATL	9.4 SQ FT	7.4 SQ FT
FURNISHED EXC	0 SQ FT	0 SQ FT



USER NAME = charke	DESIGNED - CMH	REVISED -
	DRAWN - CMH	REVISED -
PLOT SCALE = 5	CHECKED - JLP	REVISED -
PLOT DATE = 12/22/2008	DATE - 12/16/08	REVISED -


VILLAGE OF NILES

MILWAUKEE AVENUE CROSS SECTIONS

SCALE: 5 SHEET NO. 62 OF 70 SHEETS STA. 161+47.78 TO STA. 161+50.00

F.A.U. RTE. 3513	SECTION 08-00107-00-PV	COUNTY COOK	TOTAL SHEETS 169	SHEET NO. 161
FED. ROAD DIST. NO. ILLINOIS		CONTRACT NO. 08-003(723)		

ORIGINAL SURVEY	SURVIVED PLOTTED TEMPLATE	BY _____	DATE _____
NOTE BOOK	AREAS CHECKED		

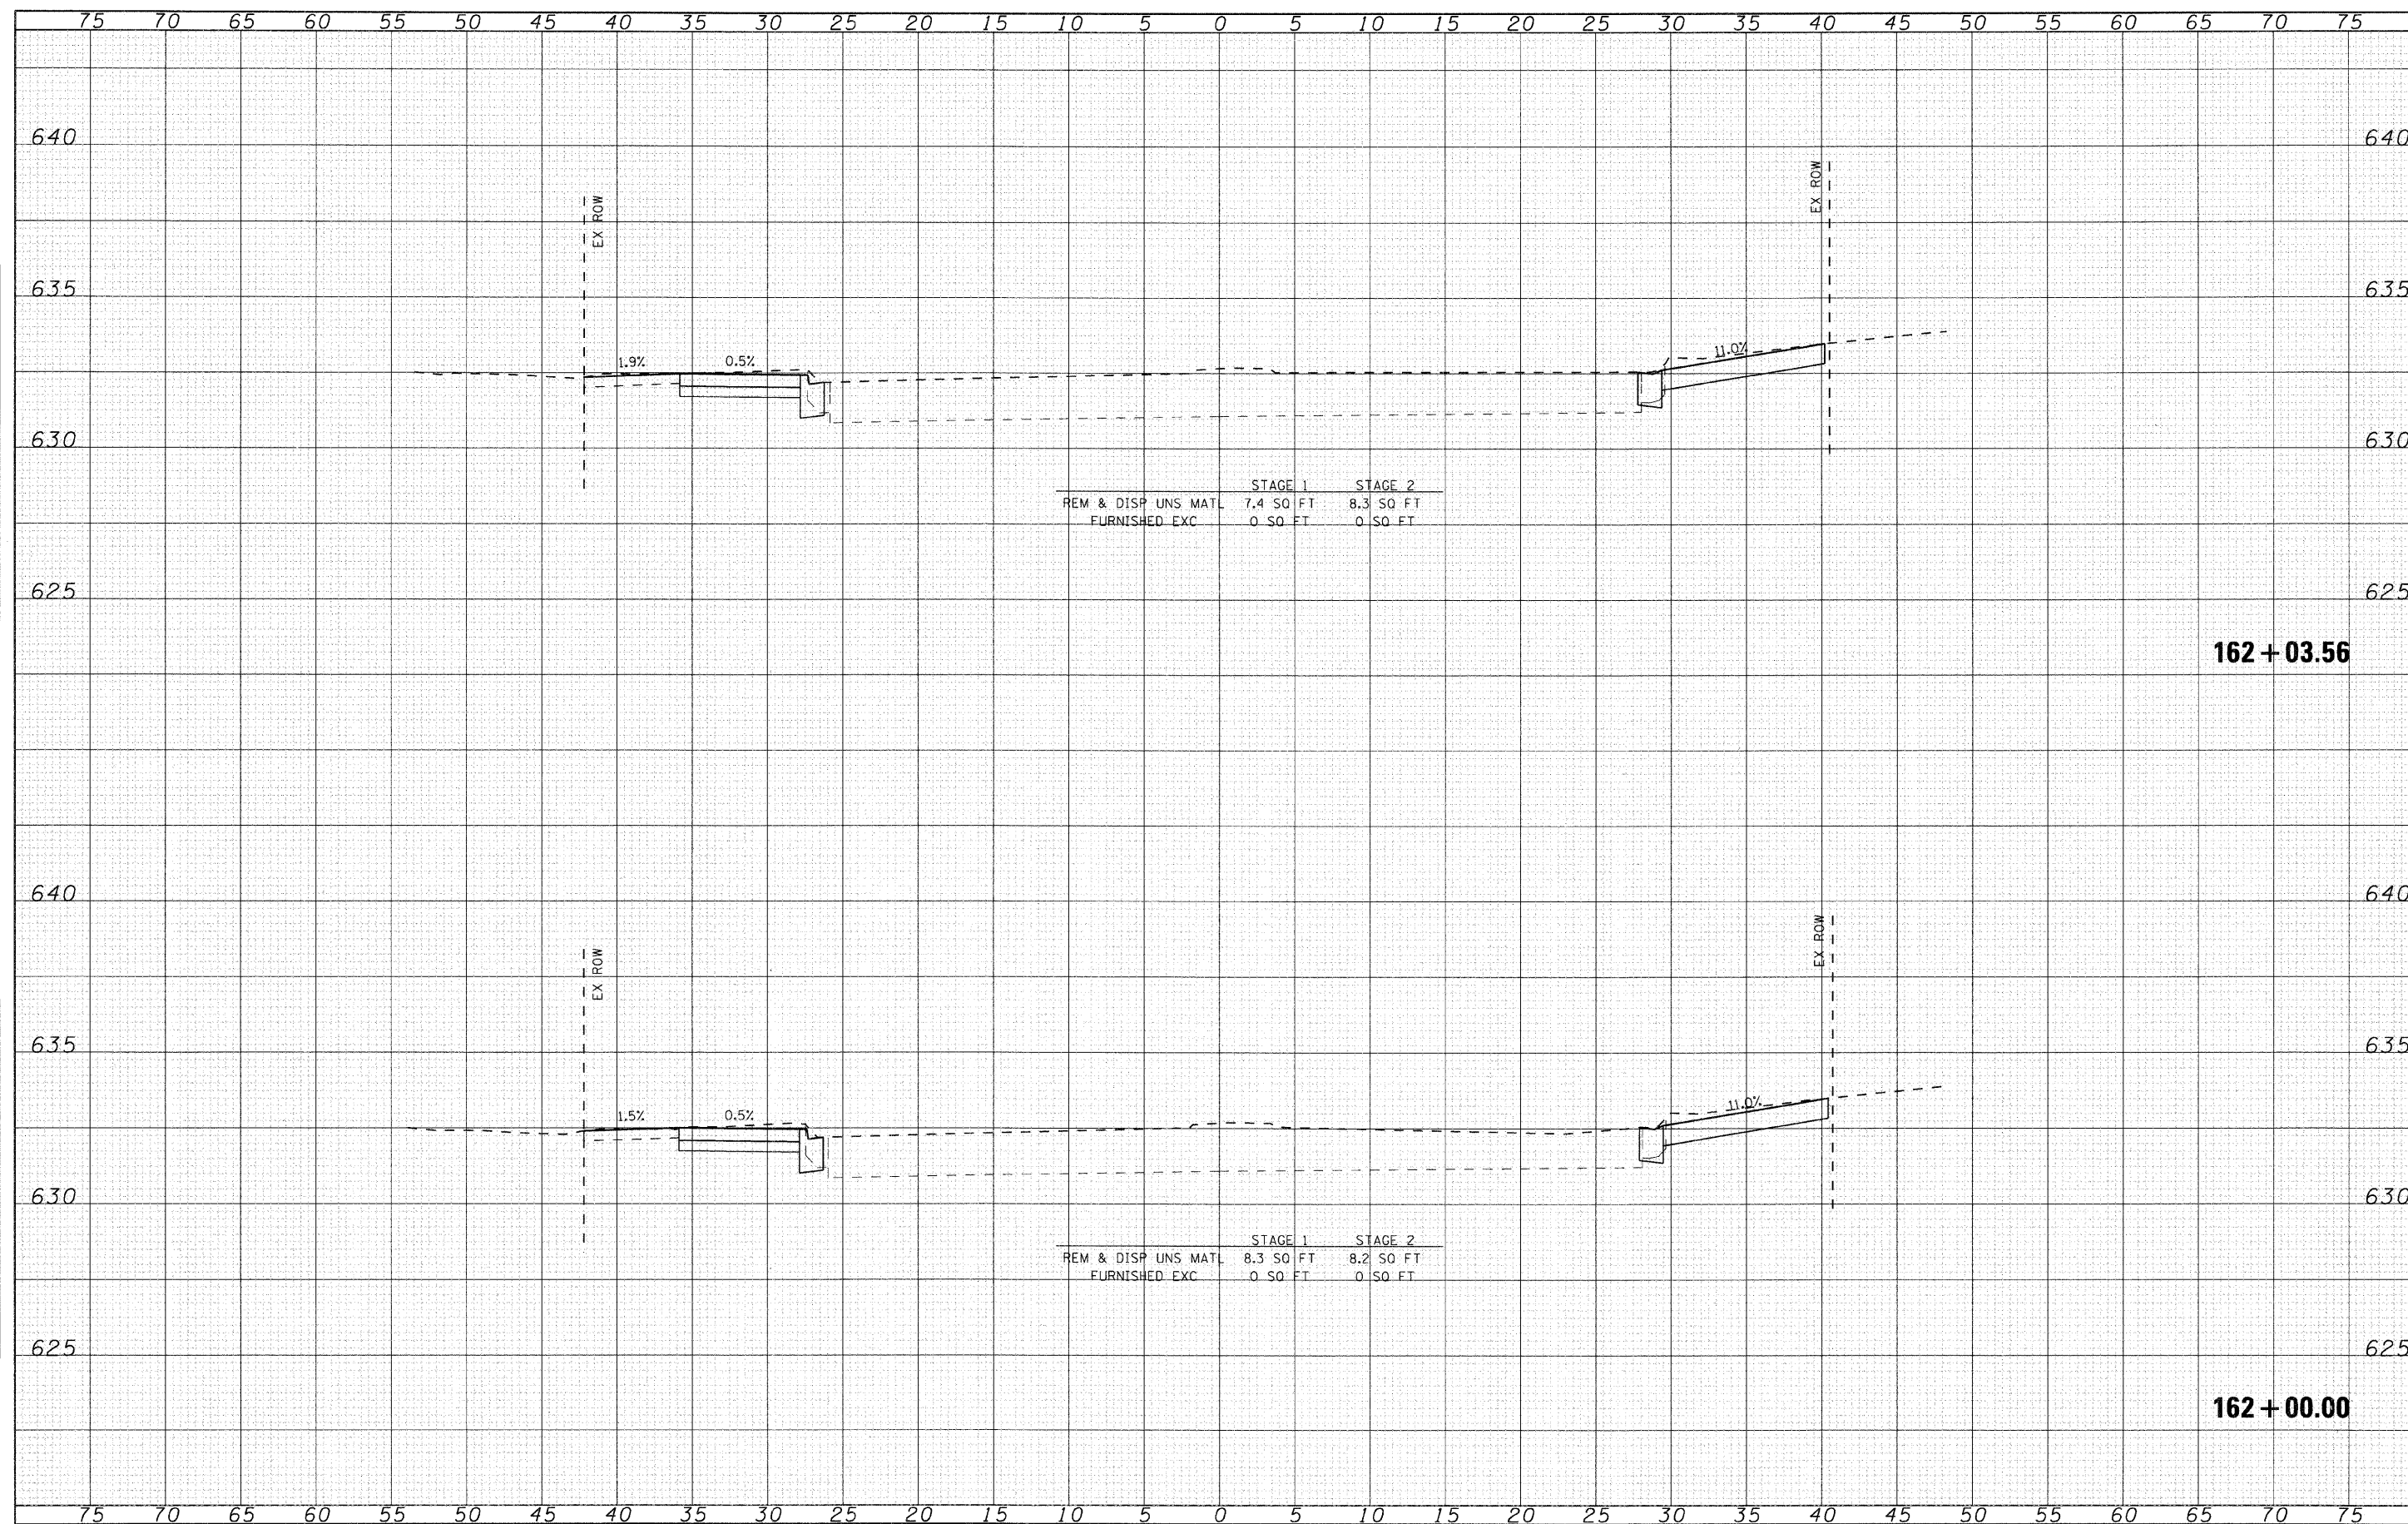

SEC Group, Inc.
 Engineering
 Surveying
 Planning
 Landscape Architecture

McHenry • Yorkville • New Lenox • Chicago
www.secgroupinc.com

USER NAME = charlie	DESIGNED - CMH	REVISED -
	DRAWN - CMH	REVISED -
PLOT SCALE = 5	CHECKED - JLP	REVISED -
PLOT DATE = 12/22/2008	DATE - 12/16/08	REVISED -

VILLAGE OF NILES


MILWAUKEE AVENUE CROSS SECTIONS

SCALE: 5	SHEET NO. 63 OF 70 SHEETS	STA. 162+00.00 TO STA. 162+03.56
----------	---------------------------	----------------------------------

F.A.U. RTE.	SECTION	COUNTY	TOTAL SHEETS	SHEET NO.
3513	08-00107-00-PV	COOK	169	162
		CONTRACT NO.		
FED. ROAD DIST. NO.	ILLINOIS	FED. AID PROJECT	M - 8003(723)	


DATE	BY
NO.	
FINAL SURVEY	SURVEYED
NOTE BOOK	PLOTTED
	DATE
	AREAS CHECKED

DATE	BY
NO.	
ORIGINAL SURVEY	SURVEYED
NOTE BOOK	PLOTTED
	DATE
	AREAS CHECKED

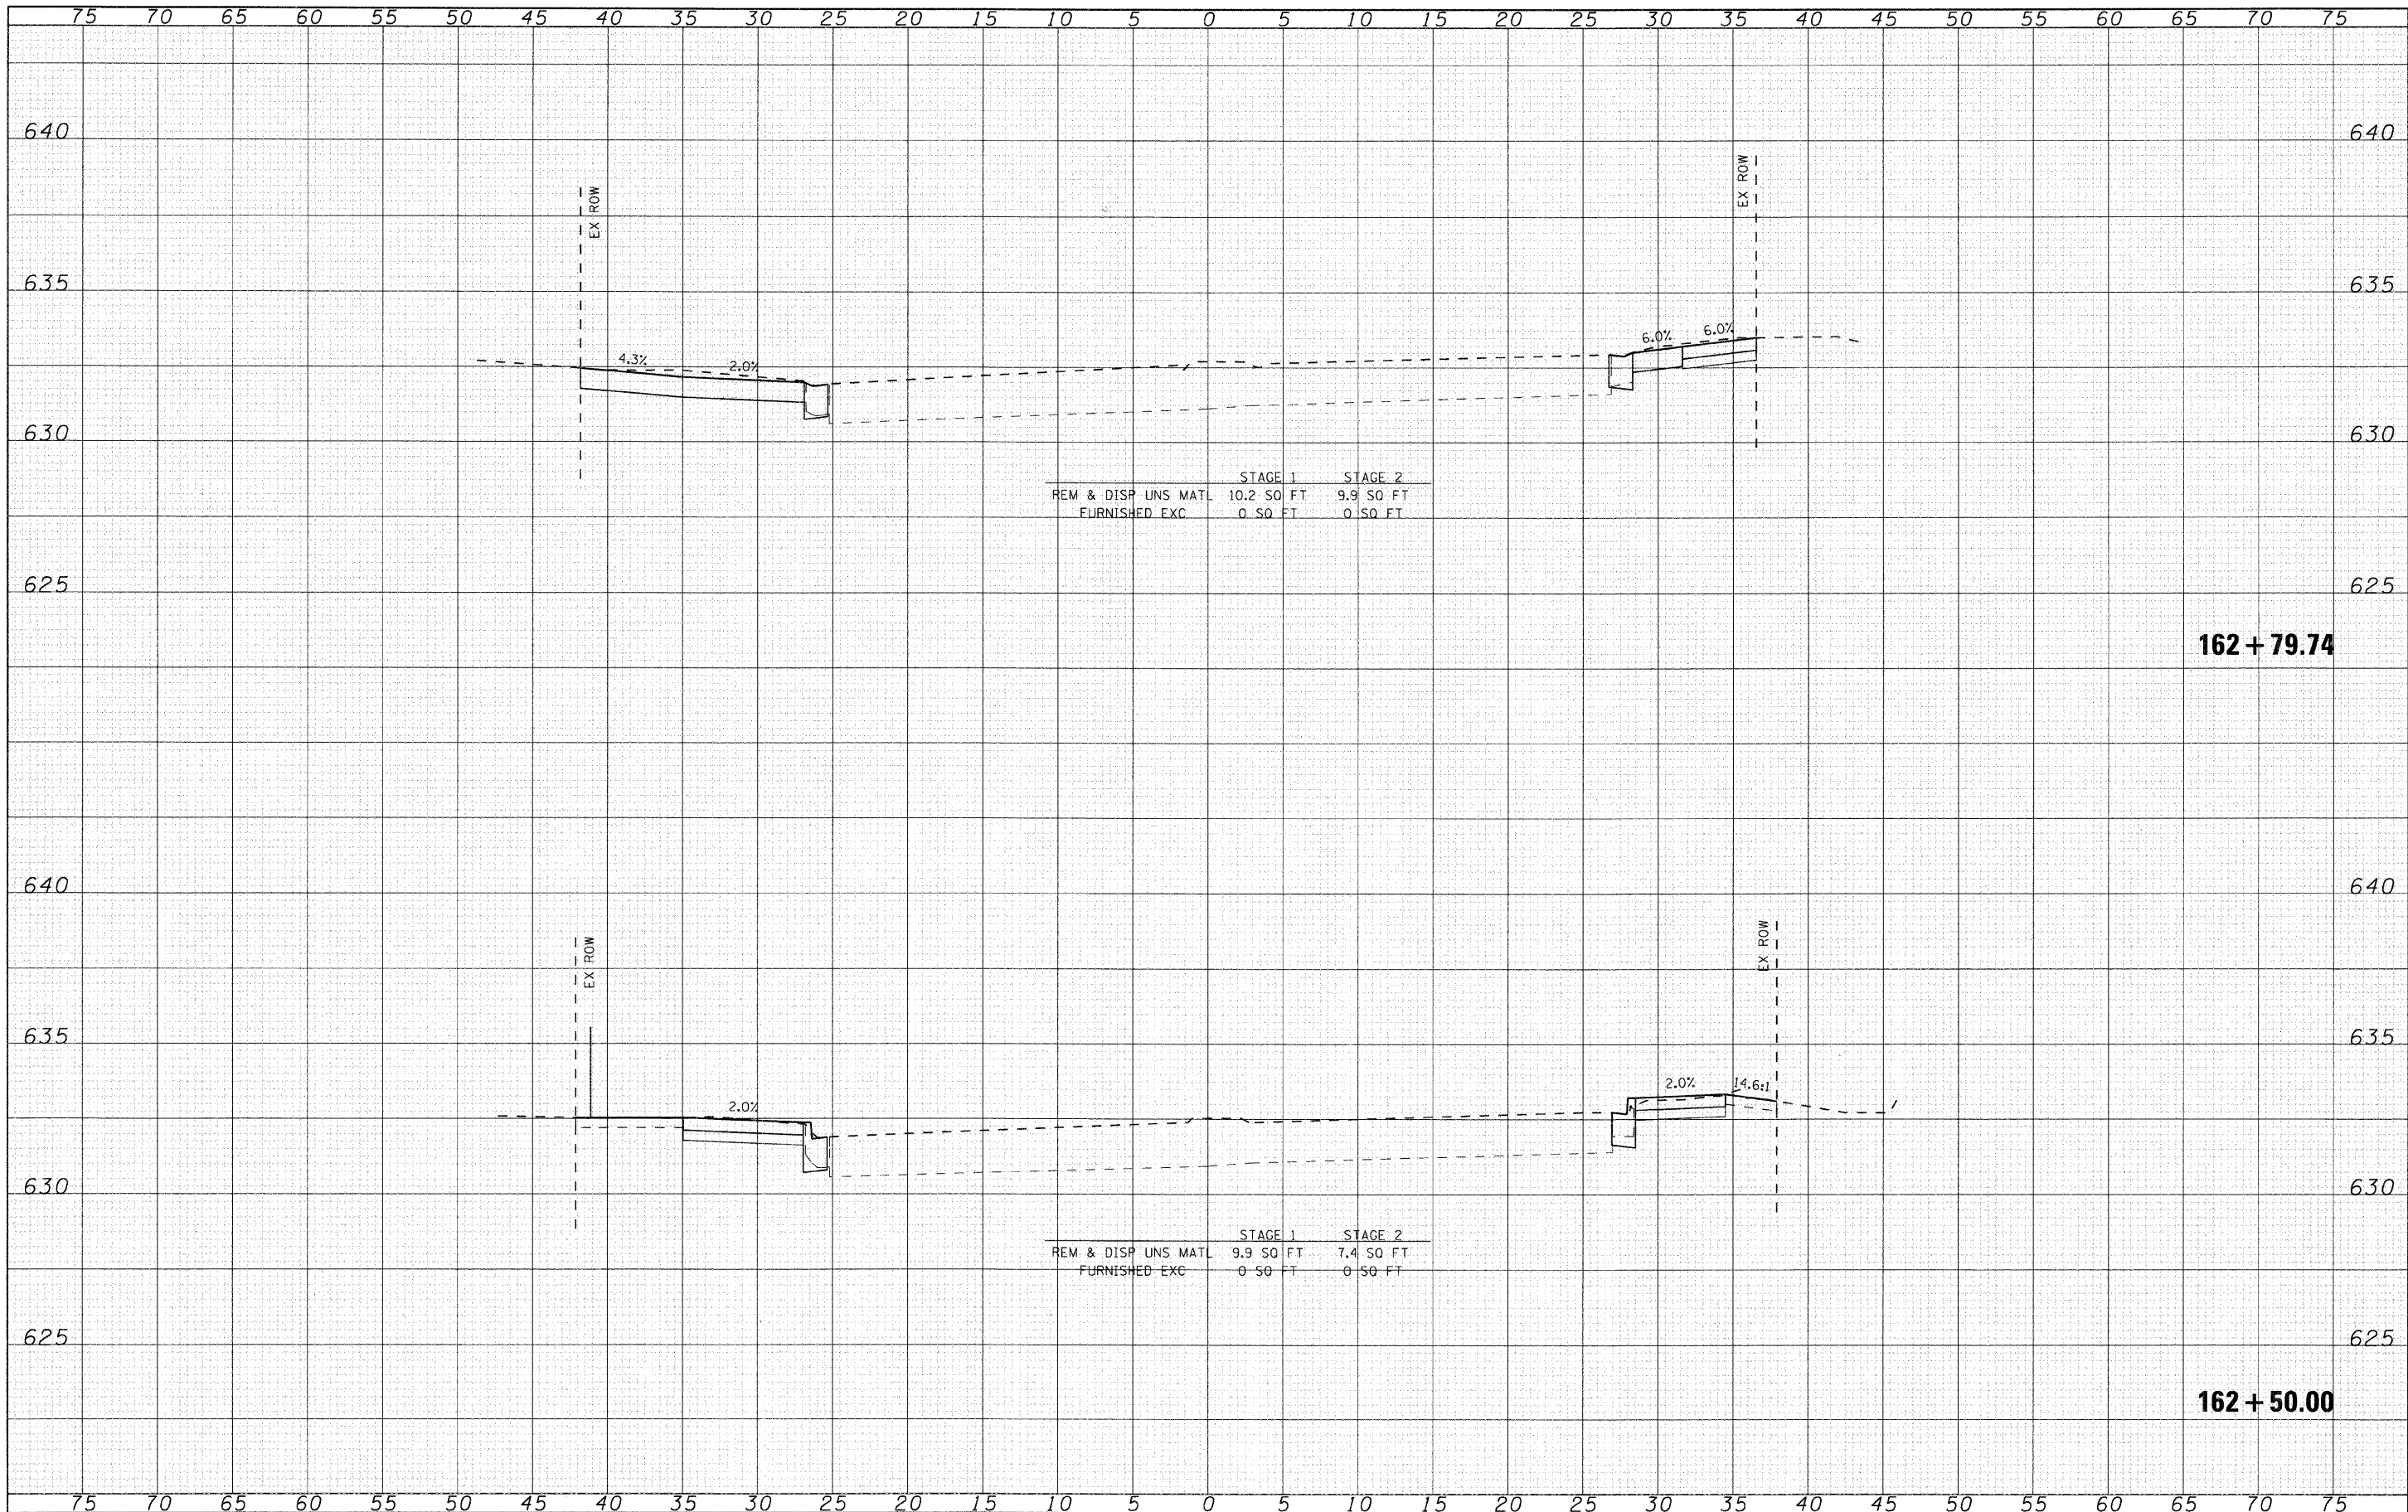

 SEC Group, Inc. Engineering Surveying Planning Landscape Architecture McHenry • Yorkville • New Lenox • Chicago www.secgroupinc.com	USER NAME = char-the	DESIGNED - CMH	REVISED -	VILLAGE OF NILES	MILWAUKEE AVENUE CROSS SECTIONS				F.A.U. RTE. 3513	SECTION 08-00107-00-PV	COUNTY COOK	TOTAL SHEETS 169	SHEET NO. 163					
	PLOT SCALE = 5	DRAWN - CMH	REVISED -															
	PLOT DATE = 12/22/2008	CHECKED - JLP	REVISED -															
		DATE = 12/16/08	REVISED -															
				SCALE: 5				SHEET NO. 64 OF 70 SHEETS				STA. 162+50.00 TO STA. 162+79.74				FED. ROAD DIST. NO.	ILLINOIS FED. AID PROJECT	M -8003(723)

ORIGINAL SURVEY			BY _____	DATE _____
		SURVIVED _____		
		PLOTTED _____		
		TEMPLATE _____		
		AREAS _____		
		AREAS CHECKED _____		

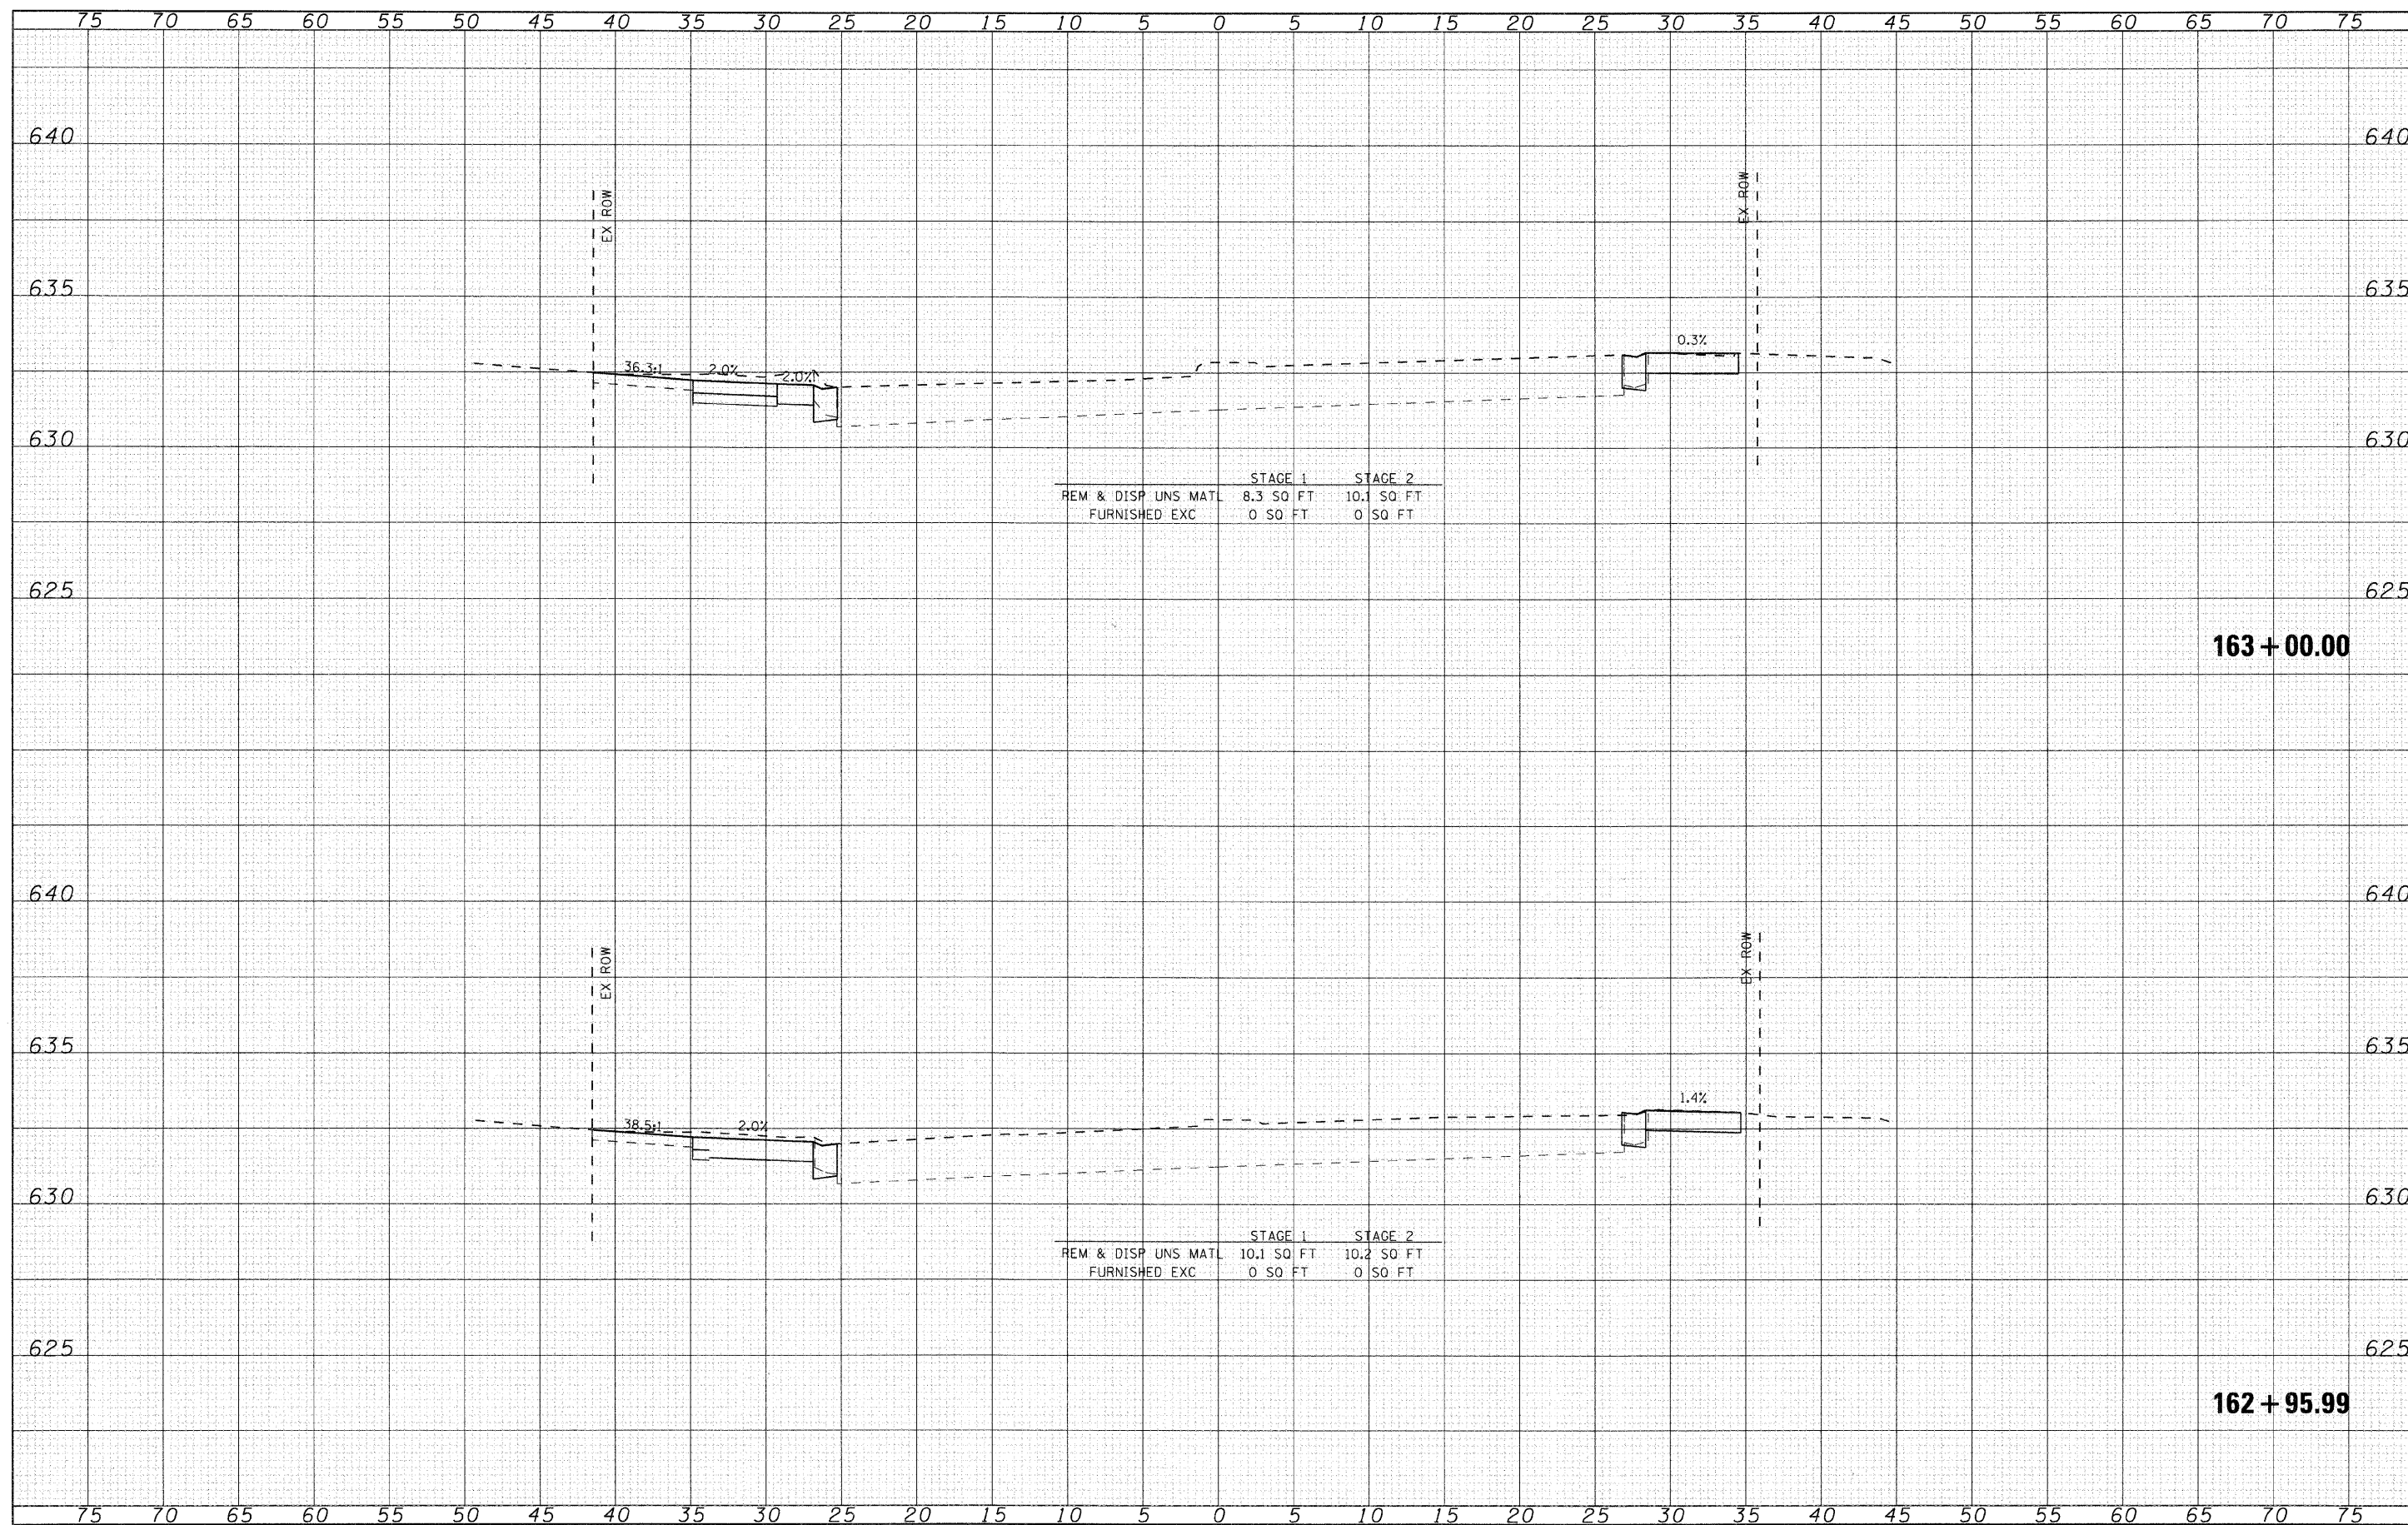

SEC Group, Inc.
 Engineering
 Surveying
 Planning
 Landscape Architecture

McHenry • Yorkville • New Lenox • Chicago
www.secgroupinc.com

USER NAME = charlie	DESIGNED - CMH	REVISED -
	DRAWN - CMH	REVISED -
	CHECKED - JLP	REVISED -
PLOT SCALE = 5		
PLOT DATE = 12/22/2008	DATE - 12/16/08	REVISED -

VILLAGE OF NILES


MILWAUKEE AVENUE CROSS SECTIONS

SCALE: 5	SHEET NO. 65 OF 70 SHEETS	STA. 162+95.99 TO STA. 163+00.00
----------	---------------------------	----------------------------------

F.A.U. RTE.	SECTION	COUNTY	TOTAL SHEETS	SHEET NO.
3513	08-0007-00-PV	COOK	169	164
		CONTRACT NO. 400		
FED. ROAD DIST. NO.	ILLINOIS	FED. AID PROJECT	M - 8003(723)	

DATE	BY
FINAL SURVEY	SURVEYED
NOTE BOOK	PLOTTED
NO.	DATE
	AREAS CHECKED

DATE	BY
ORIGINAL SURVEY	SURVEYED
NOTE BOOK	PLOTTED
NO.	DATE
	AREAS CHECKED

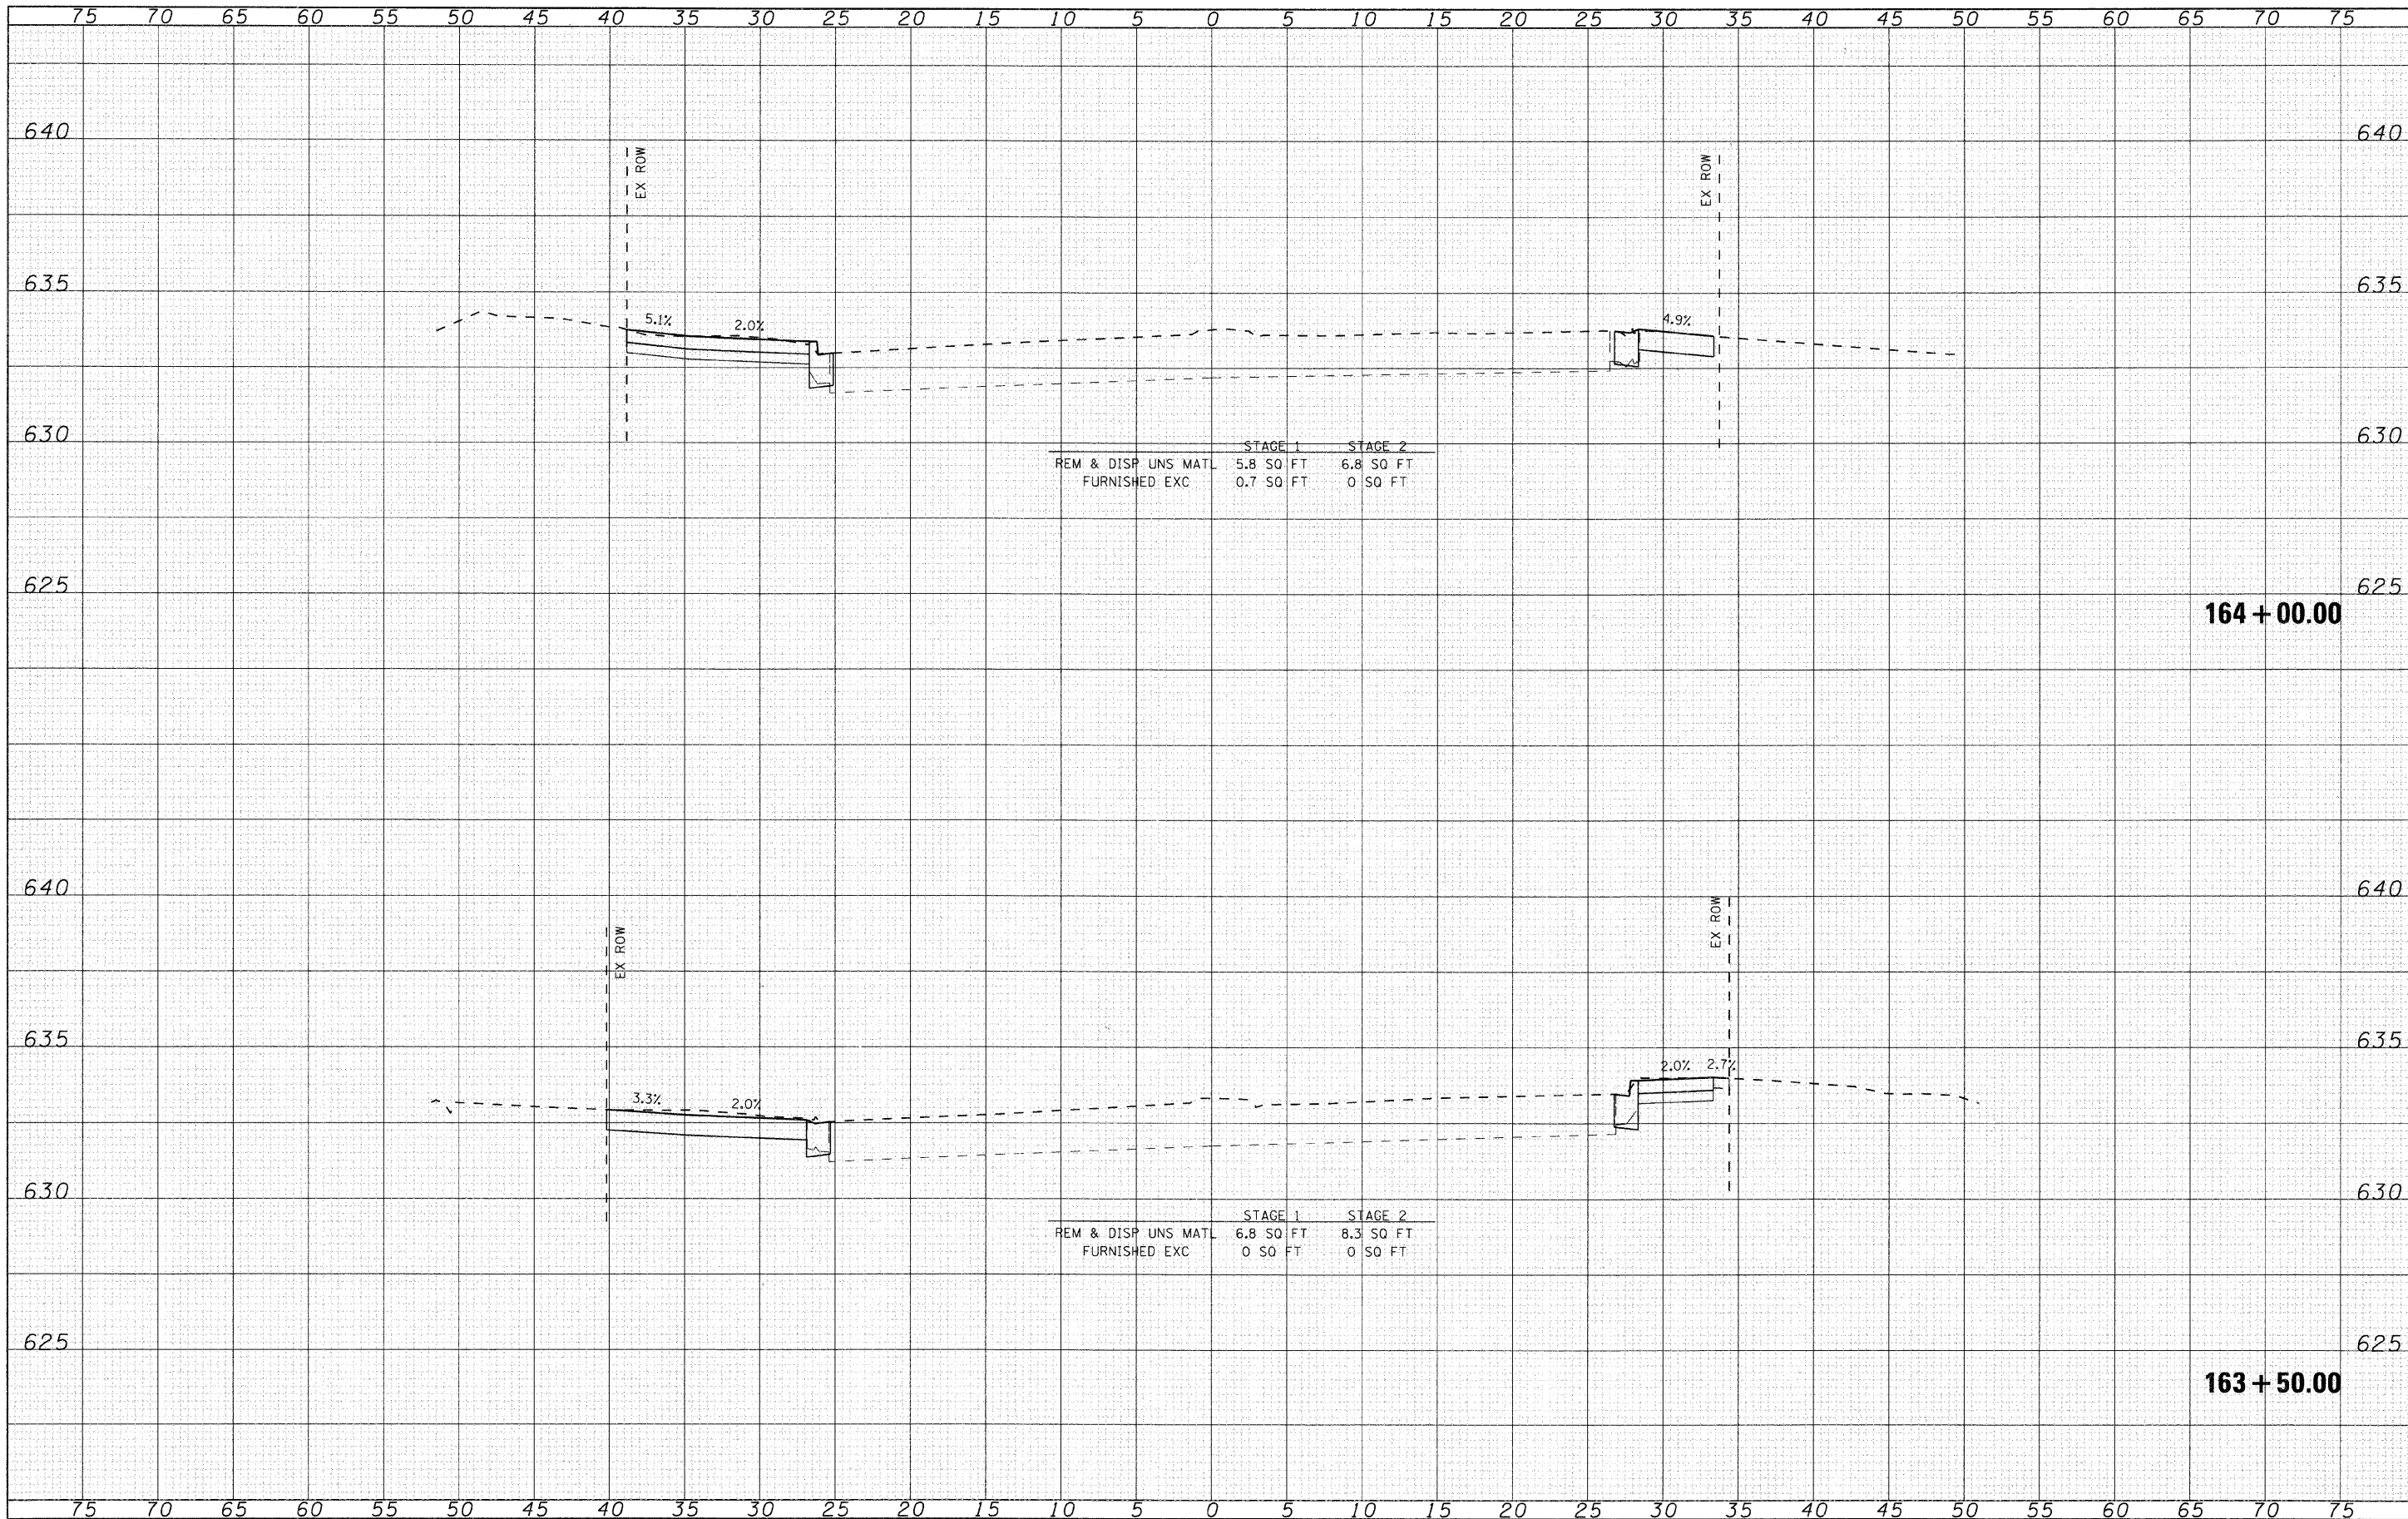

	STAGE 1	STAGE 2
REM & DISP UNS MATL	5.8 SQ FT	6.8 SQ FT
FURNISHED EXC	0.7 SQ FT	0 SQ FT

	STAGE 1	STAGE 2
REM & DISP UNS MATL	6.8 SQ FT	8.3 SQ FT
FURNISHED EXC	0 SQ FT	0 SQ FT



USER NAME = char-ka
PLOT SCALE = 5
PLOT DATE = 12/22/2008

DESIGNED - CMH
DRAWN - CMH
CHECKED - JLP
DATE - 12/16/08

REVISED -
REVISED -
REVISED -
REVISED -


VILLAGE OF NILES

MILWAUKEE AVENUE CROSS SECTIONS

SCALE: 5 SHEET NO. 66 OF 70 SHEETS STA. 163+50.00 TO STA. 164+00.00


F.A.U. RTE. 3513	SECTION 08-00107-00-PV	COUNTY COOK	TOTAL SHEETS 169	SHEET NO. 165
CONTRACT NO. 08-00107-00-PV				
FED. ROAD DIST. NO. ILLINOIS FED. AID PROJECT M-8003(723)				

ORIGINAL SURVEY	SURVIVED	BY	DATE
NOTE BOOK	PLOTTED		
	TEMPLATE		
	AREAS		
	AREAS CHECKED		

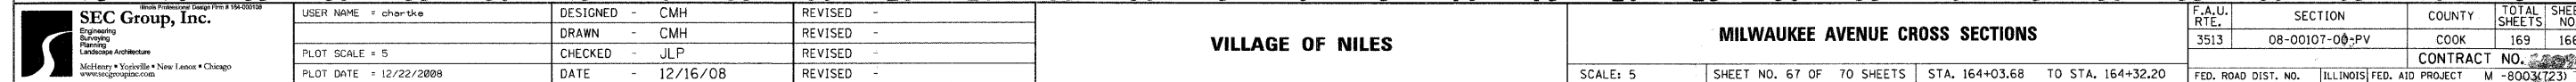

FINAL SURVEY	DATE
	BY
	SURVEYED
	PLOTTED
NOTE BOOK NO.	DATE
	BY
	SURVEYED
	PLOTTED
AREAS CHECKED	DATE
	BY
	SURVEYED
	PLOTTED

ORIGINAL SURVEY	DATE
	BY
	SURVEYED
	PLOTTED
NOTE BOOK NO.	DATE
	BY
	SURVEYED
	PLOTTED
AREAS CHECKED	DATE
	BY
	SURVEYED
	PLOTTED

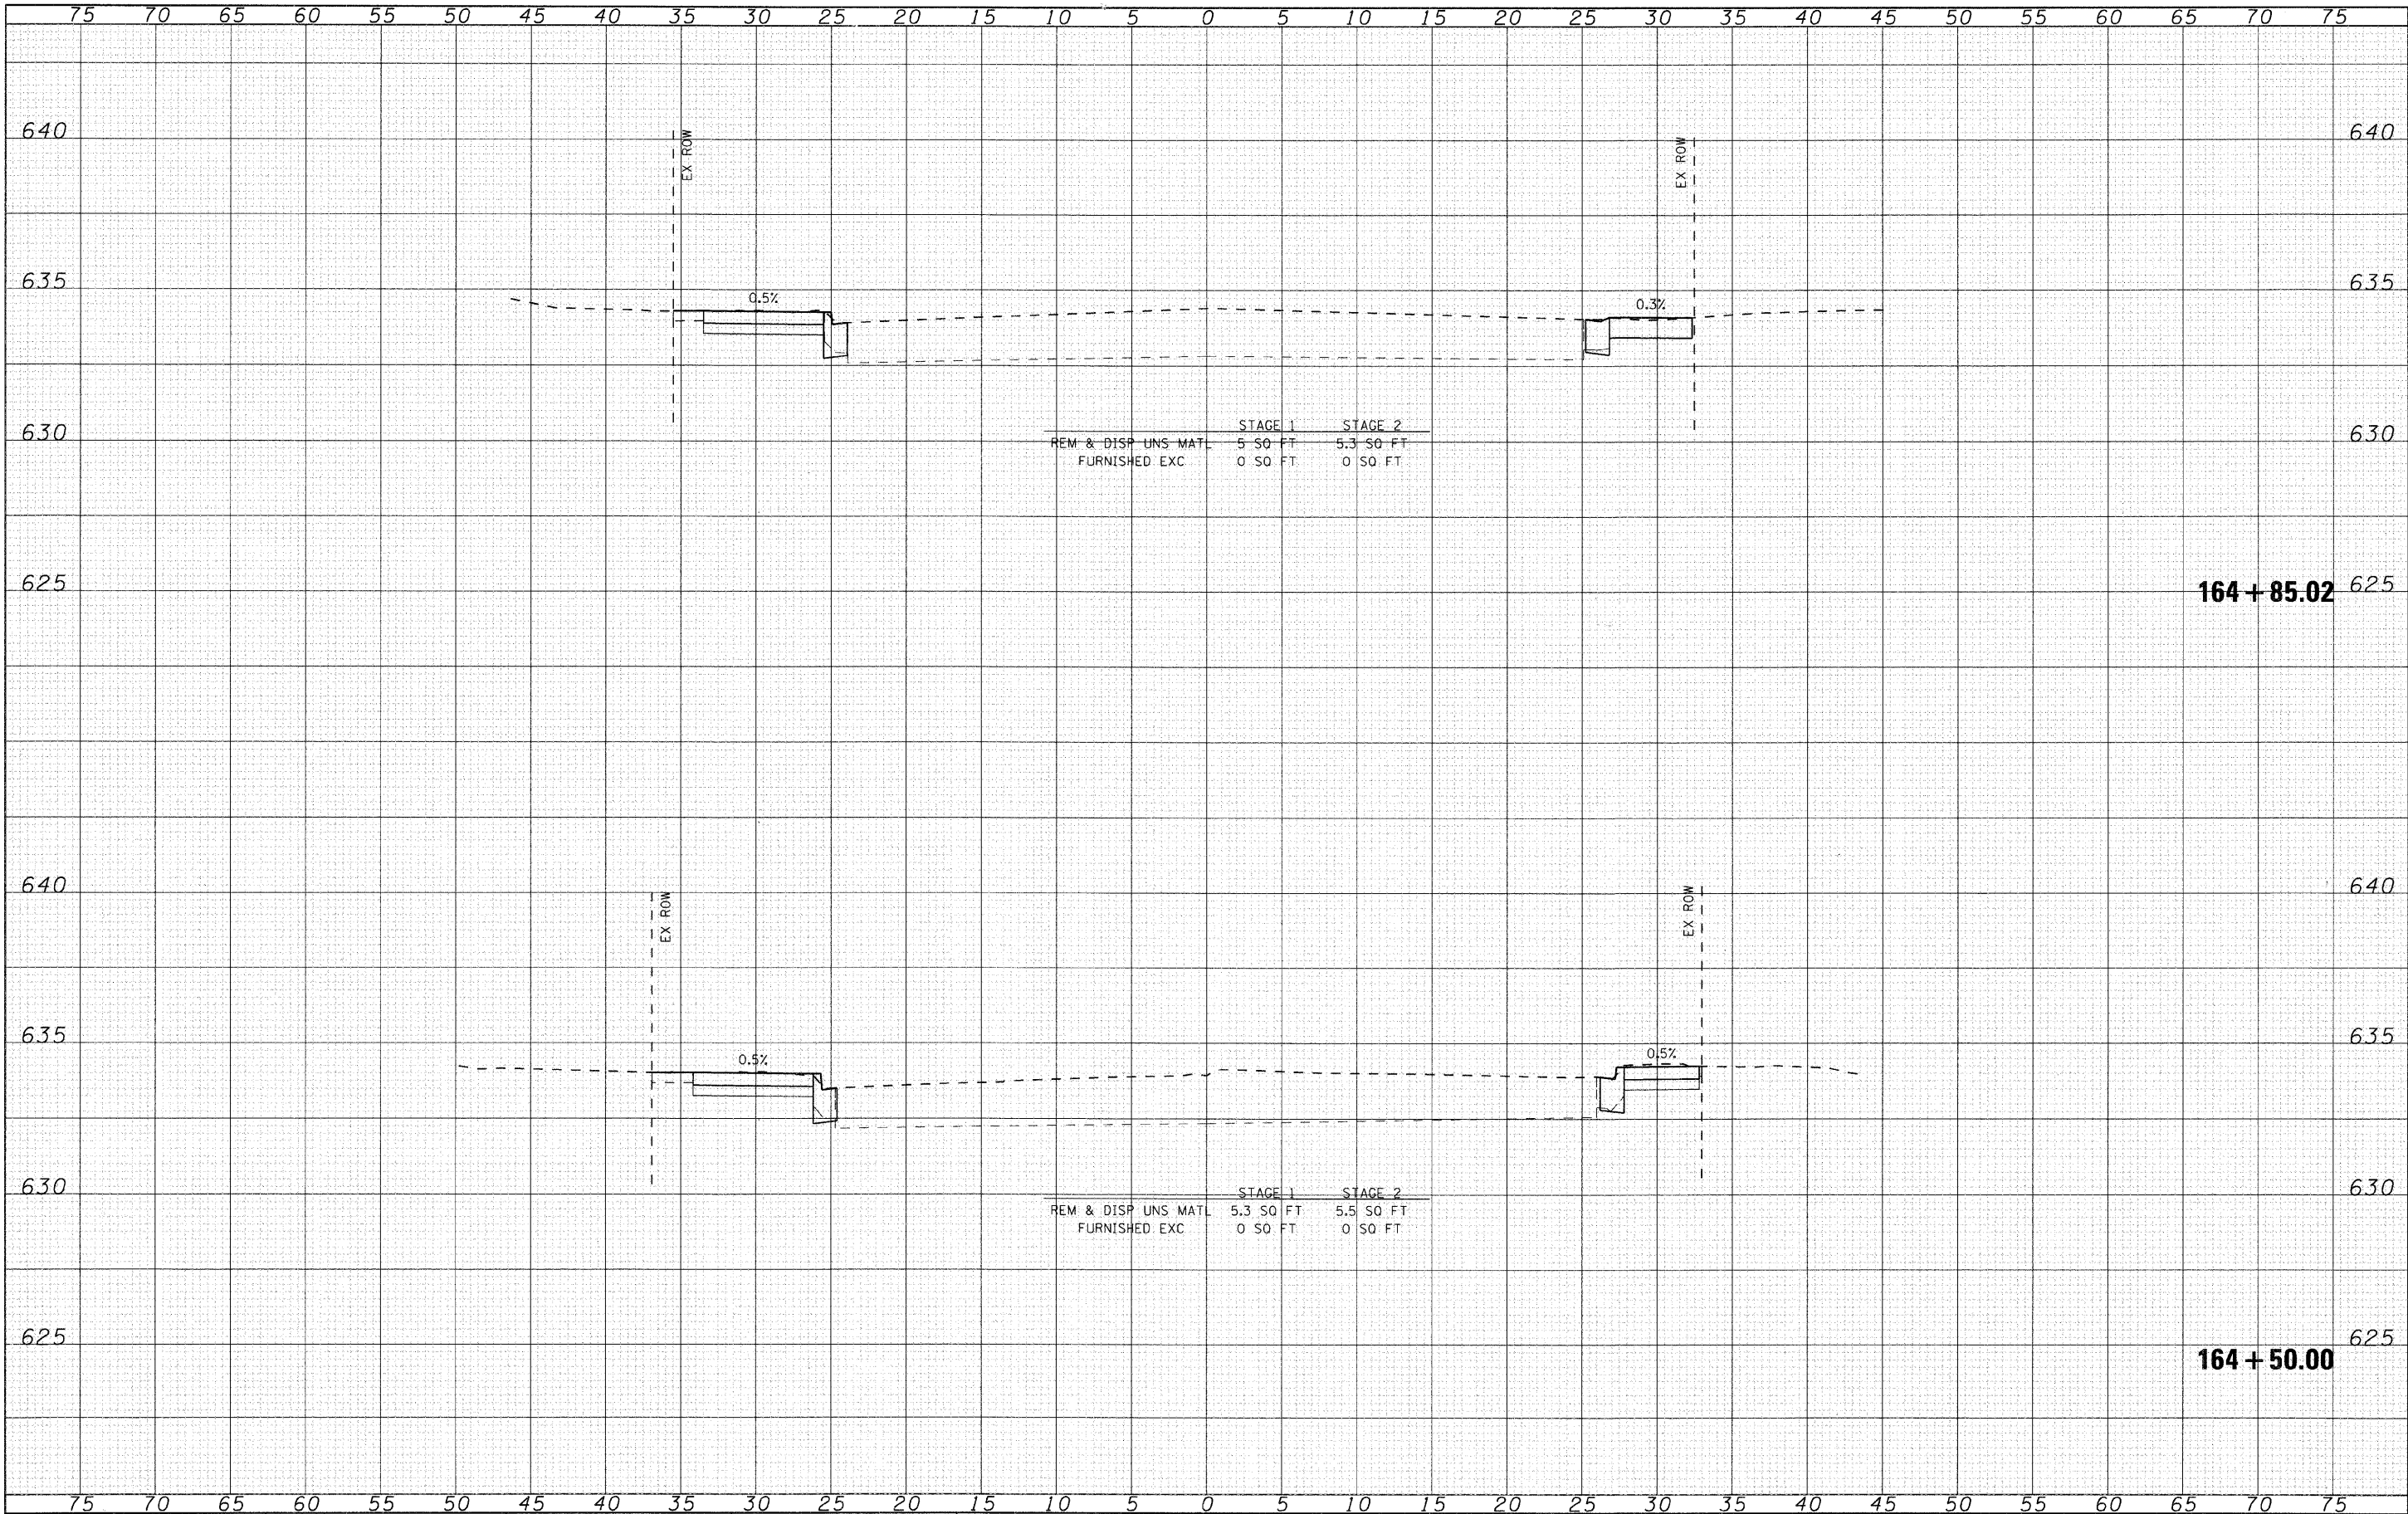

USER NAME : chentke
PLOT SCALE : 5
PLOT DATE : 12/22/2008

DESIGNED - CMH
DRAWN - CMH
CHECKED - JLP
DATE - 12/16/08

REVISED -
REVISED -
REVISED -
REVISED -

VILLAGE OF NILES


MILWAUKEE AVENUE CROSS SECTIONS

SCALE: 5 SHEET NO. 68 OF 70 SHEETS STA. 164+50.00 TO STA. 164+85.02

F.A.U. RTE.	SECTION	COUNTY	TOTAL SHEETS	SHEET NO.
3513	08-00107-00-PV	COOK	169	167
CONTRACT NO. 08-00107-00-PV				
FED. ROAD DIST. NO. ILLINOIS FED. AID PROJECT M-8003(723)				

DATE	BY	SURVEYED	PLOTTED	DATE	AREAS CHECKED
FINAL		NO. 1	NO. 2	NO. 3	NO. 4

DATE	BY	SURVEYED	PLOTTED	DATE	AREAS CHECKED
ORIGINAL		NO. 1	NO. 2	NO. 3	NO. 4

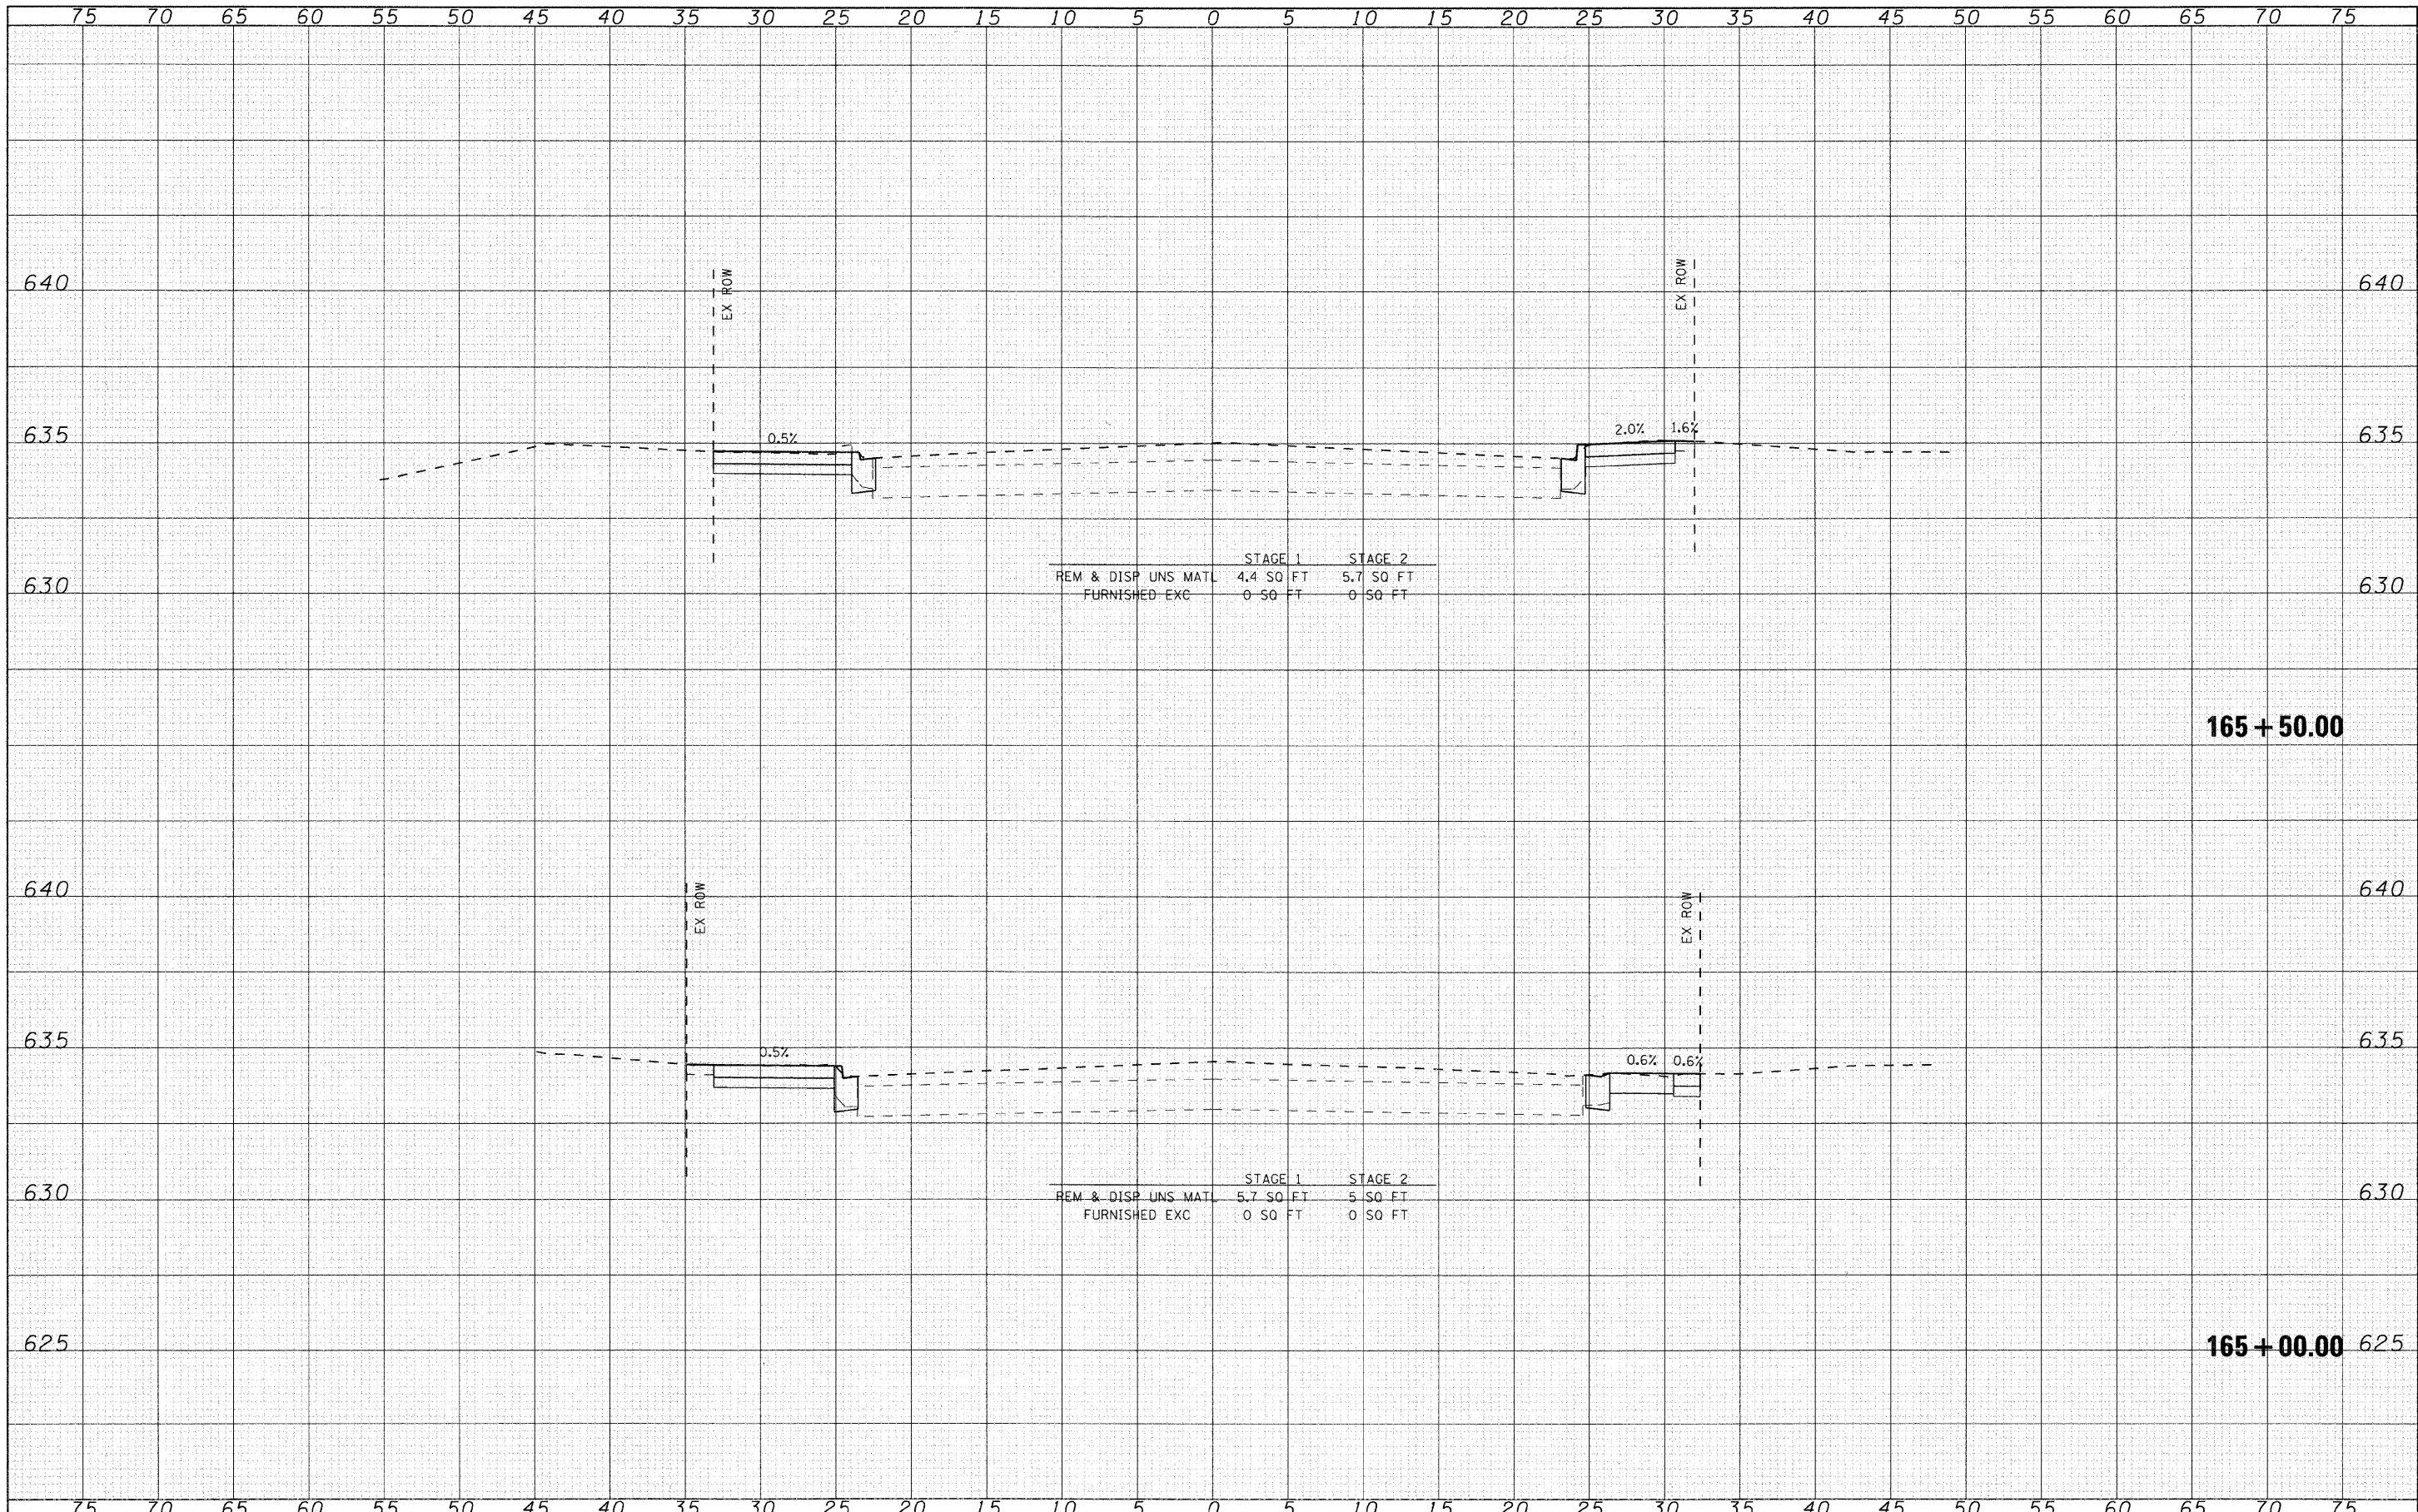


	STAGE 1	STAGE 2
REM & DISP UNS MATL	4.4 SQ FT	5.7 SQ FT
FURNISHED EXC	0 SQ FT	0 SQ FT

	STAGE 1	STAGE 2
REM & DISP UNS MATL	5.7 SQ FT	5 SQ FT
FURNISHED EXC	0 SQ FT	0 SQ FT

DATE	BY	SURVEYED	PLOTTED	REVISIONS	AREAS CHECKED
FINAL SURVEY					
NOTE BOOK					
NO.					

DATE	BY	SURVEYED	PLOTTED	REVISIONS	AREAS CHECKED
ORIGINAL SURVEY					
NOTE BOOK					
NO.					

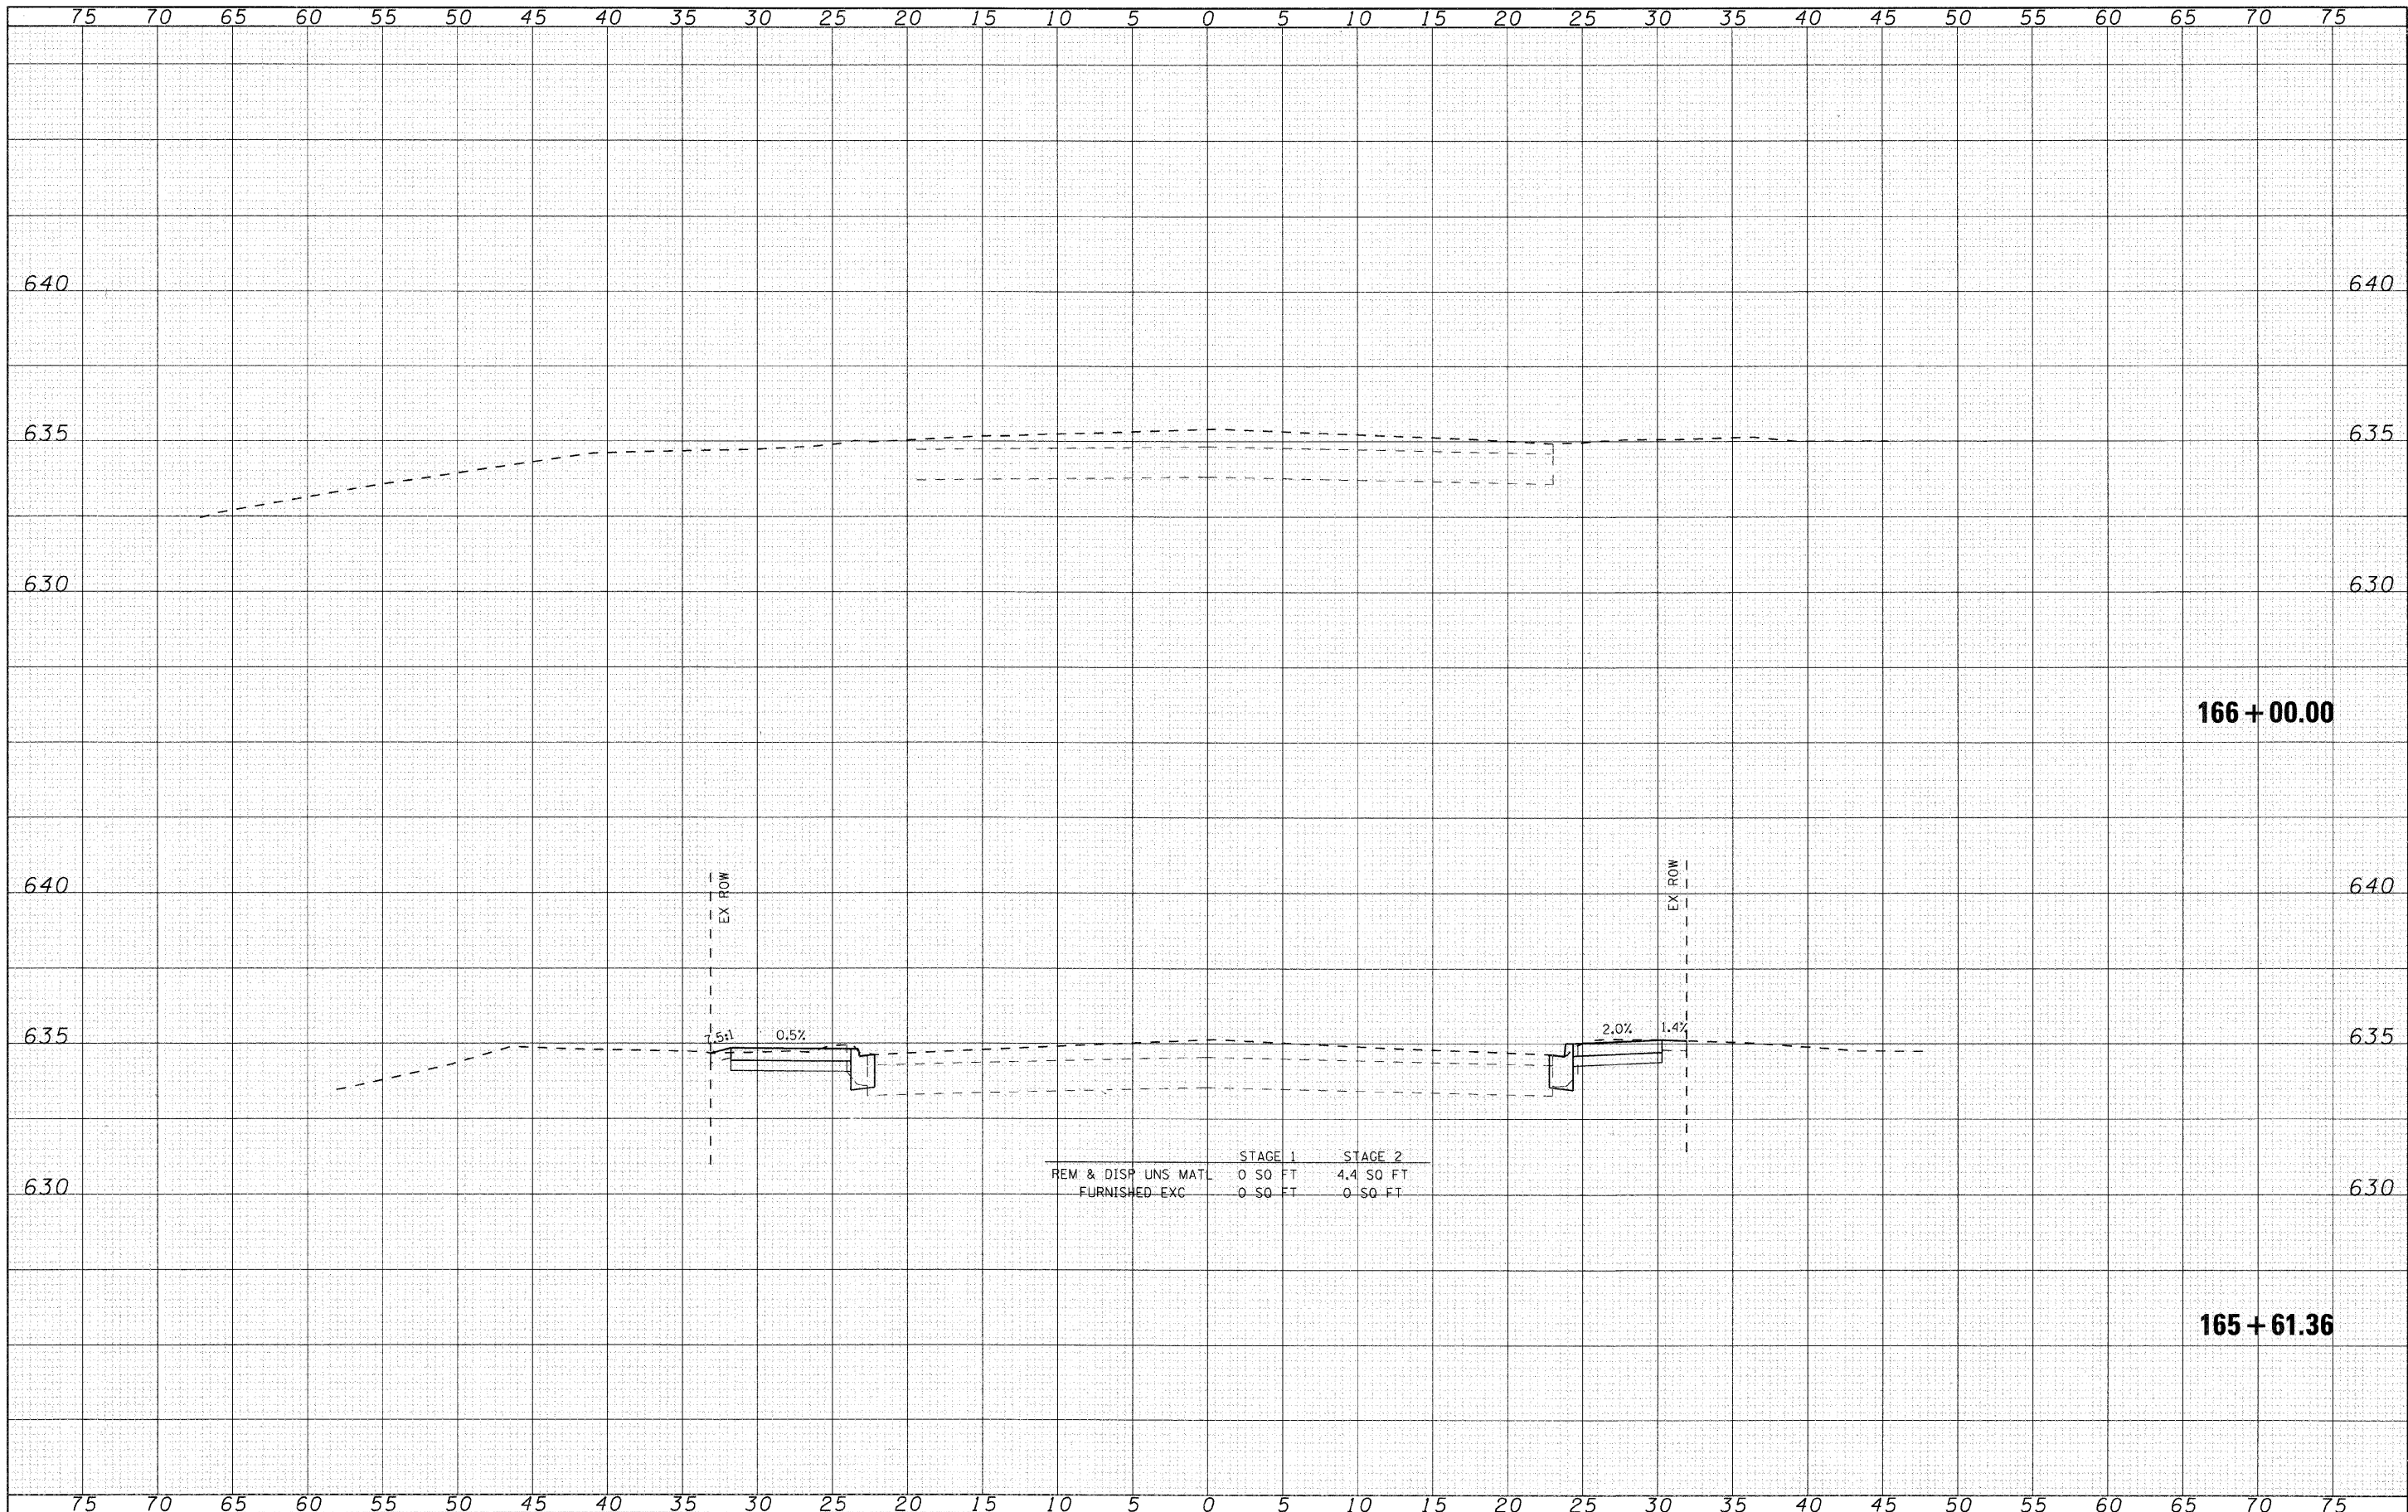

 SEC Group, Inc. Engineering Surveying Planning Landscape Architecture McHenry • Yorkville • New Tencos • Chicago www.secgroupinc.com	USER NAME = char-kie				DESIGNED - CMH	REVISED -	VILLAGE OF NILES	MILWAUKEE AVENUE CROSS SECTIONS				F.A.U. RTE.	SECTION	COUNTY	TOTAL SHEETS	SHEET NO.
	PLOT SCALE = 5				DRAWN - CMH	REVISED -		3513	08-00107-00-PV	COOK	169	169				
	PLOT DATE = 12/22/2008				CHECKED - JLP	REVISED -		CONTRACT NO. 80374								
	DATE = 12/16/08				REVISED -	FED. ROAD DIST. NO.				ILLINOIS	FED. AID PROJECT	M - 8003(723)				
	SCALE: 5				SHEET NO. 70 OF 70 SHEETS				STA. 165+61.36 TO STA. 166+00.00							