ROUTE NO.	SECTION	COUNTY	TOTAL SHEETS	SHEET NO.
FAU 1694	07-00122-00-PV	COOK	55	27
ILLINOIS PROJECT	M- 9003 (125)			
VILLAGE SECTION				

CONTRACT NO. 63101

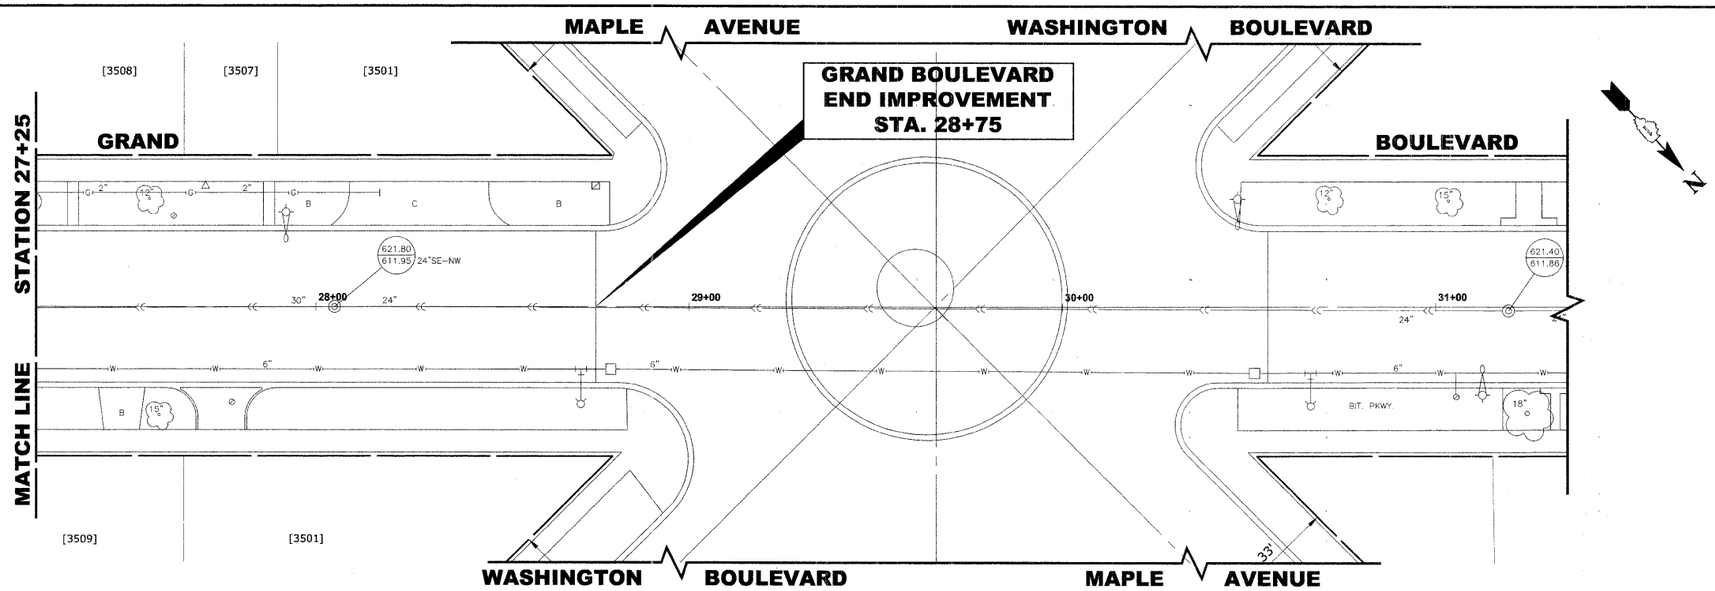

EXISTING TOPOGRAPHY

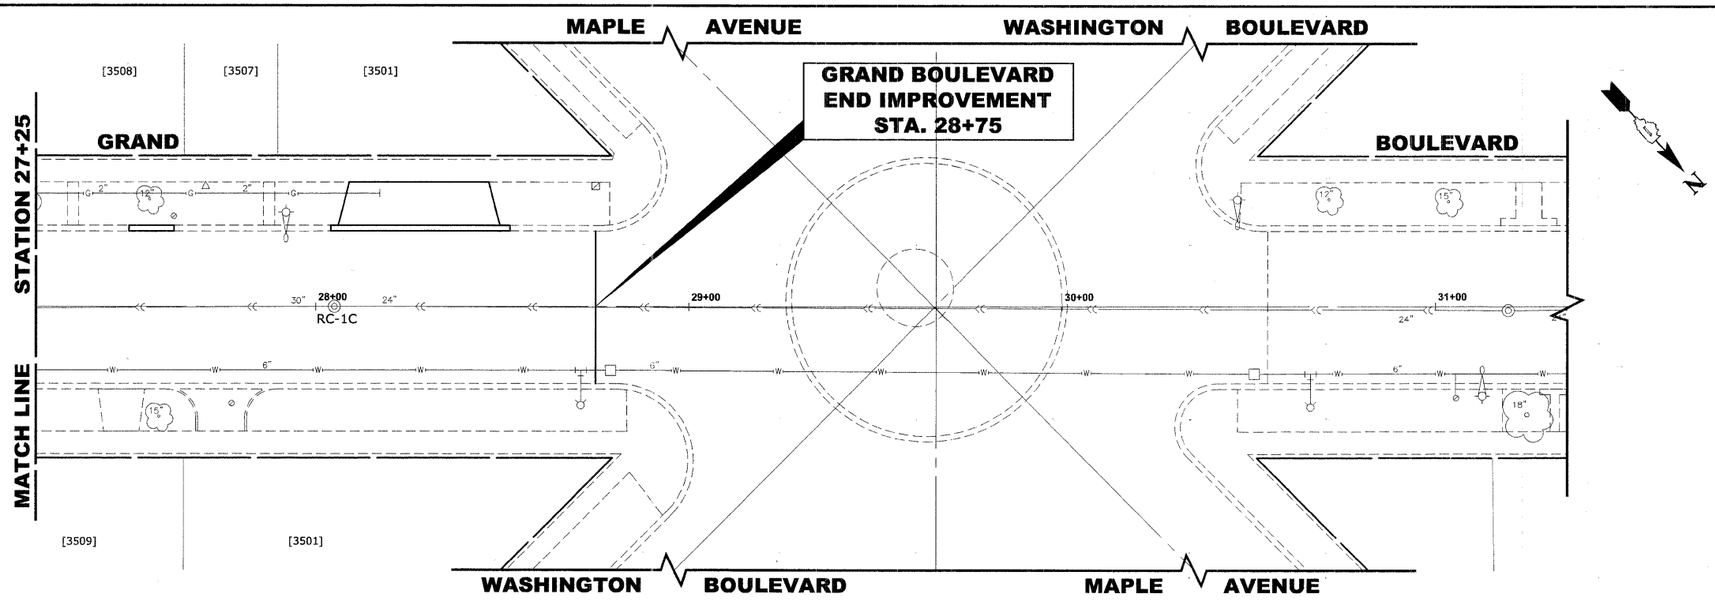

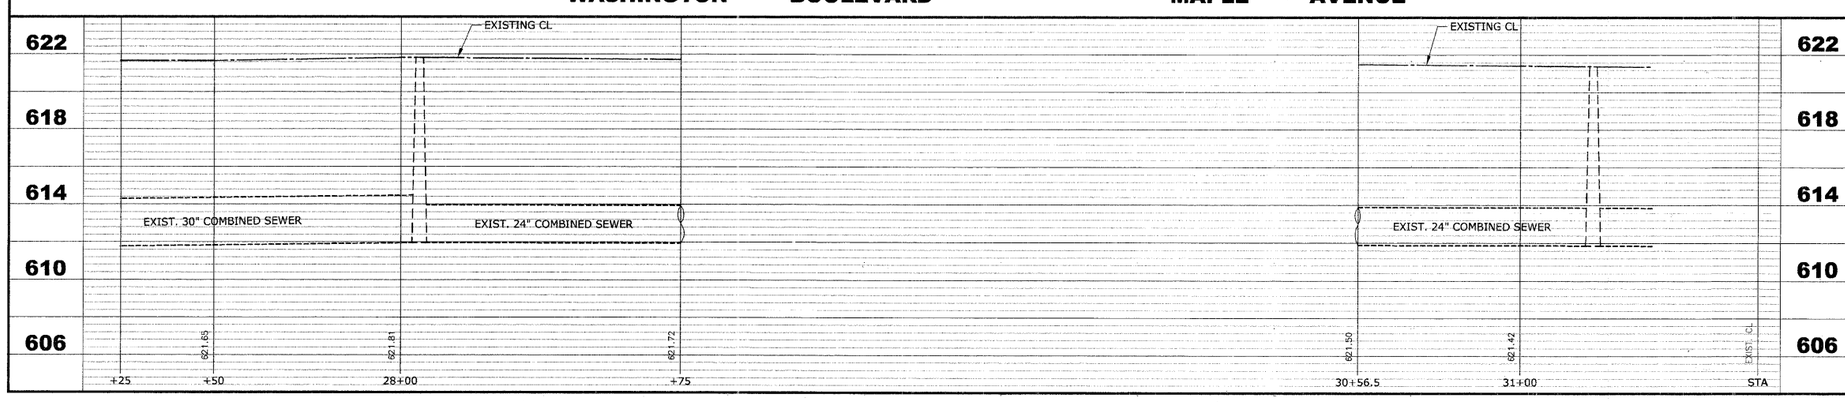

PROPOSED IMPROVEMENTS

HANCOCK ENGINEERING
◆ Civil Engineers
◆ Municipal Consultants
◆ Established 1911

9533 Roosevelt Road
Westchester, Illinois 60154-2780
Phone: 708/865-0500
Fax: 708/865-1212

BROOKFIELD

GRAND BOULEVARD IMPROVEMENTS
GRAND BOULEVARD
UTILITIES PLAN AND PROFILE

REVISION:

DRAWN BY: LEV/ECW/MK
CHECKED BY: JCG
SCALE: 1"=20'H. & 1"=4'V.
DATE: 01-09-09

E.H.E. PROJECT NO. : 125-08-13501

Drawing File: W:\Projects\125081135 - Grand Blvd Grant to Veterans\Grand Blvd\Grand Blvd.dwg Jan. 09, 2009 - 10:52am