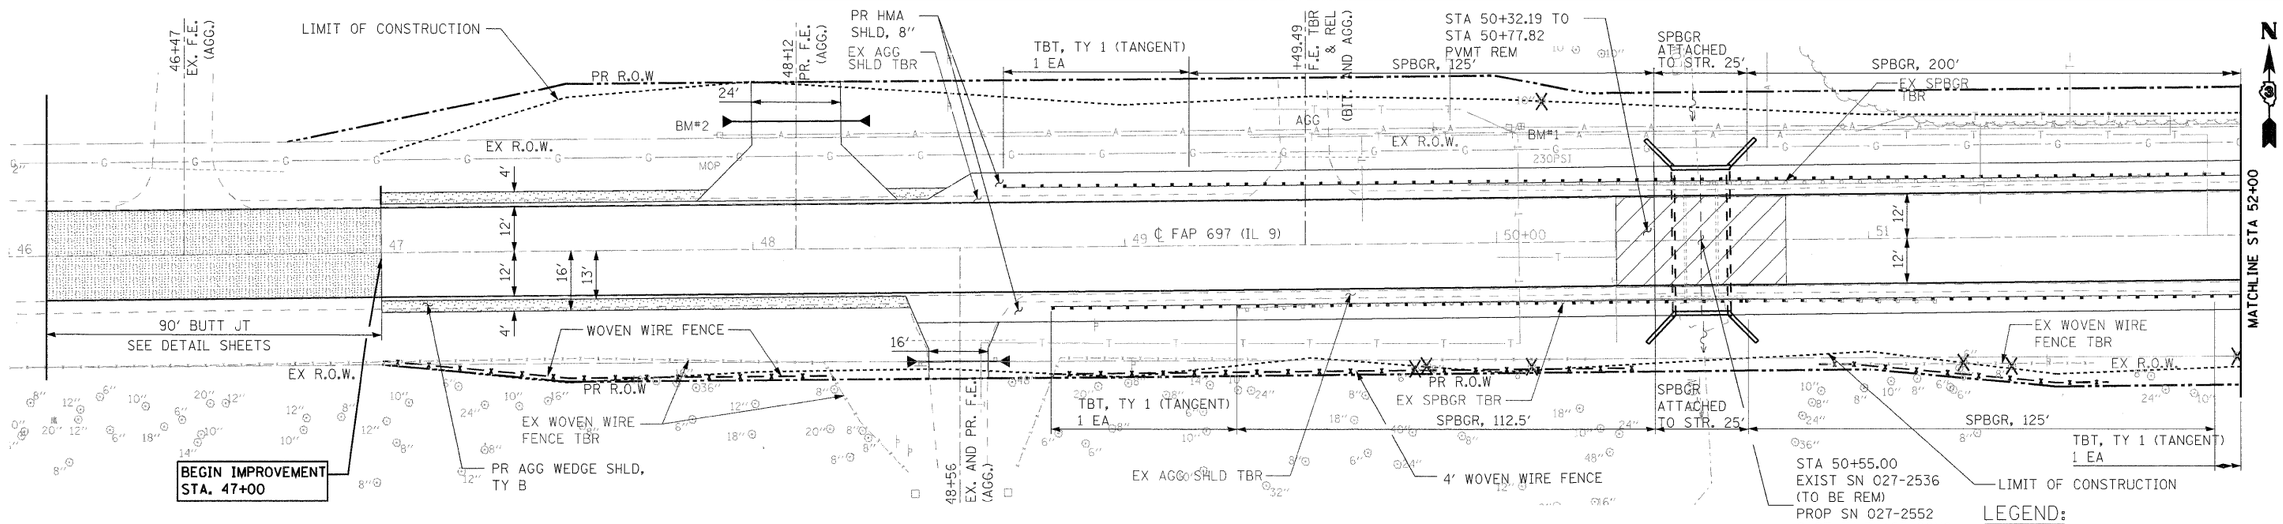

LEGEND:

- PAVEMENT REMOVAL FULL DEPTH
- BUTT JOINT REMOVAL
- PR AGG WEDGE SHLD, TYPE B
- TREE REMOVAL

NOTES:

1. ON FIELD ENTRANCES SIDE SLOPE SHOULD BE 1:4.

0 20 40 60
SCALE IN FEET

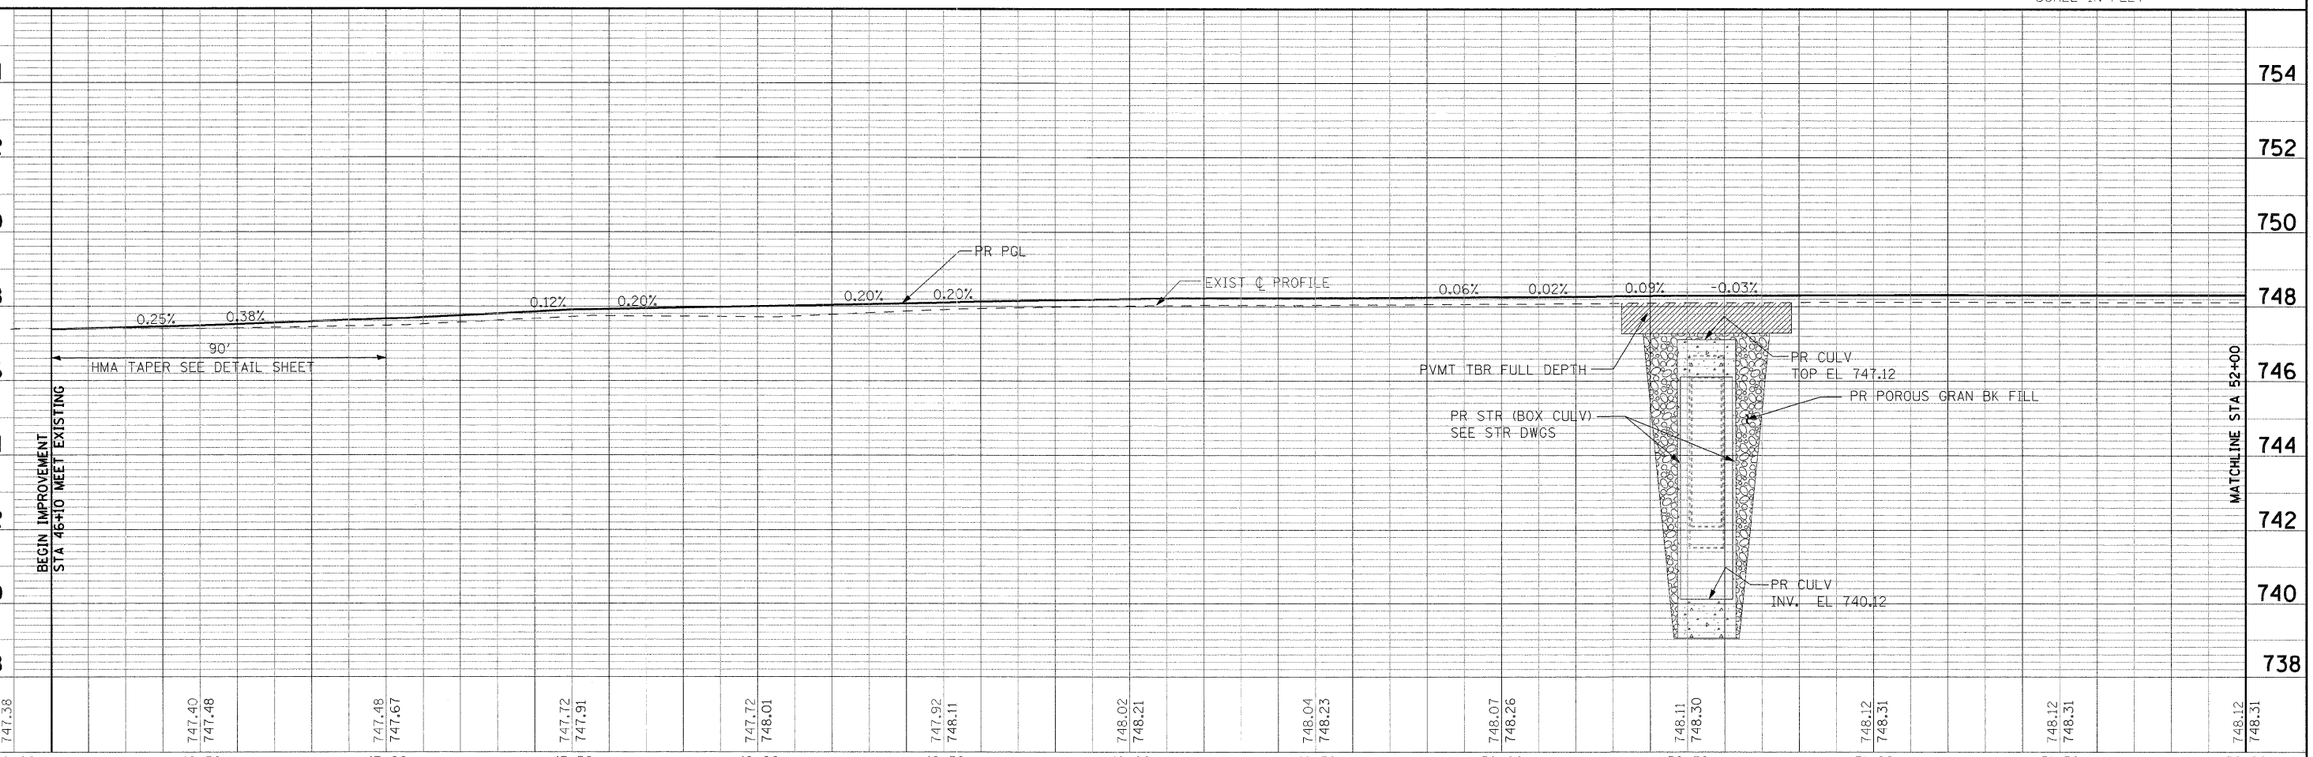

FILE NAME = $FILEL$	USER NAME = $USER$	DESIGNED DB	REVISED -	STATE OF ILLINOIS DEPARTMENT OF TRANSPORTATION	PLAN AND PROFILE SN 027-2552 SHEET 1 OF 2	F.A.P. RTE. 697	SECTION (17)I	COUNTY FORD	TOTAL SHEETS 29	SHEET NO. 9
		DRAWN NS/RM	REVISED -					CONTRACT NO. 66874		
	PLOT SCALE = $SCALE$	CHECKED AS	REVISED -							
	PLOT DATE = $DATE$	DATE DECEMBER 2008	REVISED -		SCALE: 1":20' SHEET NO. 1 OF 2 SHEETS STA. 46+10 TO STA. 52+00	FED. ROAD DIST. NO.	ILLINOIS	FED. AID PROJECT		

PLAN: SURVEYED, PLOTTED, ALIGNMENT CHECKED, RT. OF WAY CHECKED, CADD FILE NAME, NOTE BOOK NO., BY, DATE

PROFILE: SURVEYED, PLOTTED, GRADES CHECKED, B.M. NOTED, STRUCTURE NOTAT'NS CHK'D, NOTE BOOK NO., BY, DATE