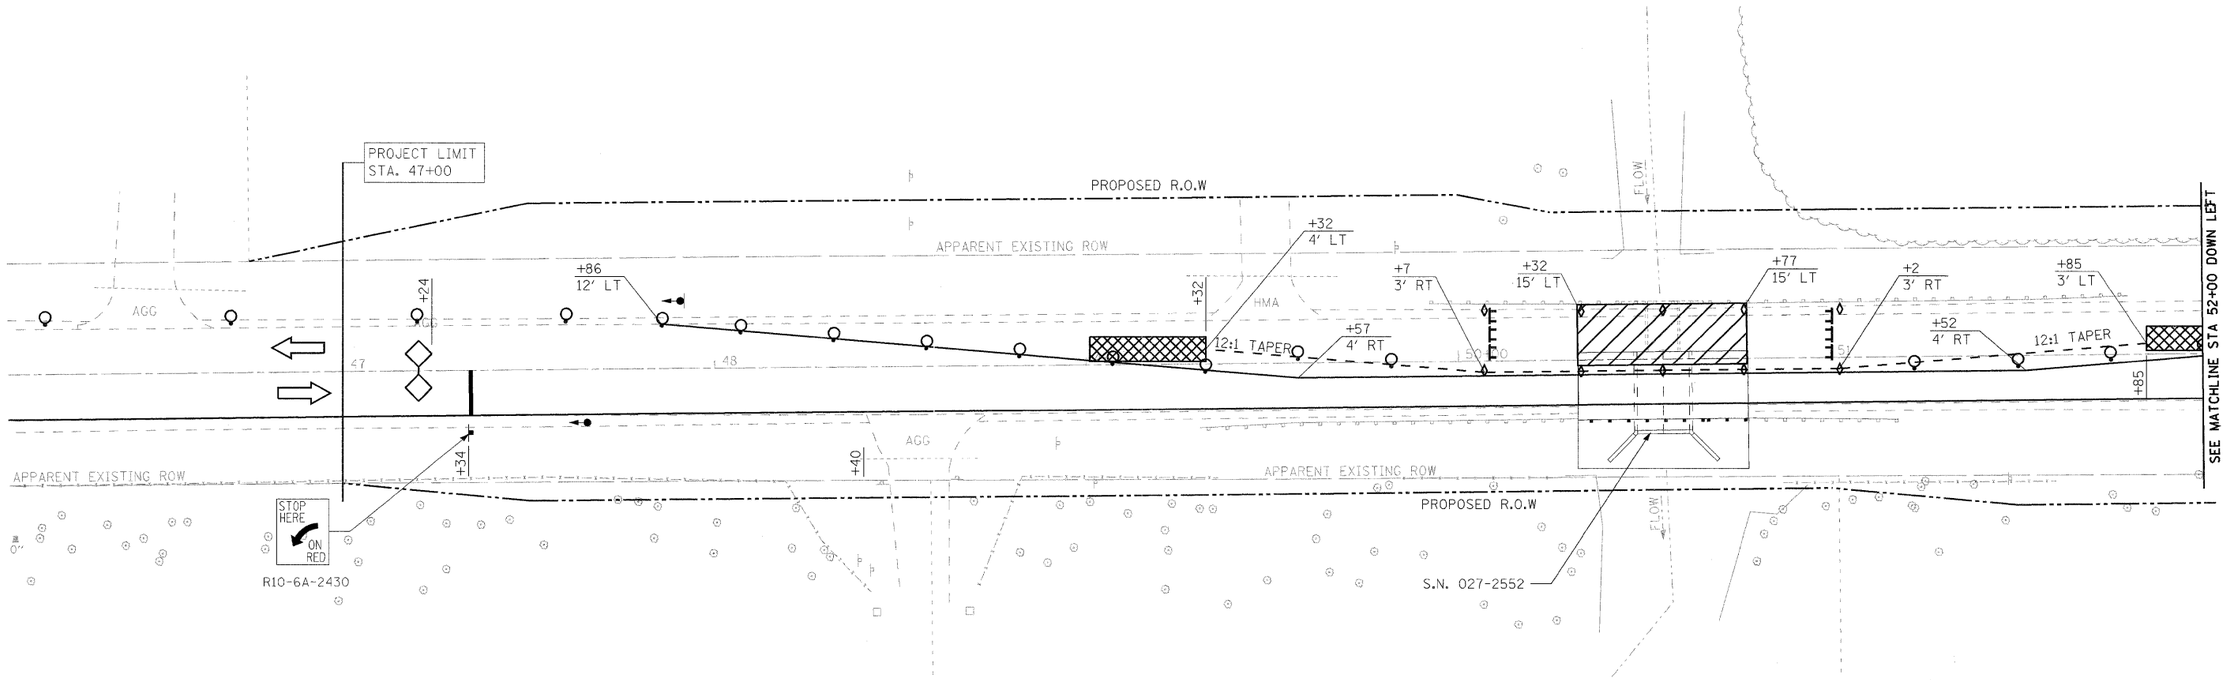

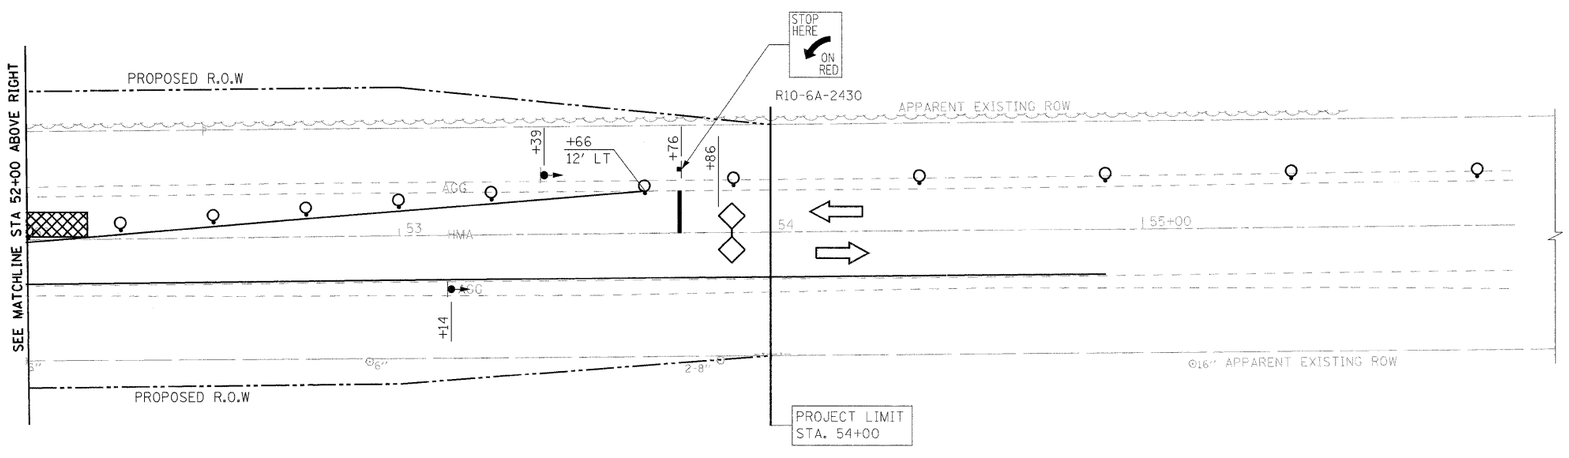

LEGEND:

- TEMPORARY HMA BASE COURSE WIDENING 8"
- DRUM WITH STEADY BURN LIGHT
- TRAFFIC SIGNALS WITH BACKPLATE
- MICROWAVE DETECTOR
- SIGN
- TYPE III BARRICADE WITH FLASHING LIGHTS
- TYPE "C" BIDIRECTIONAL REFLECTOR
- DOUBLE VERTICAL PANEL (SEE DETAIL)
- TEMPORARY CONCRETE BARRIER
- IMPACT ATTENUATORS, TEMPORARY (NON-REDIRECTIVE) TEST LEVEL 3
- WORK AREA

NOTES:

1. SEE STANDARD 701321 FOR DETAILS.
2. SEE STRUCTURAL SHEETS FOR STAGING PLAN.
3. THE ENTRANCE AT STATION 49+49 TO BE RELOCATED PRIOR TO SWITCHING TO STAGE II TRAFFIC CONTROL.

FILE NAME = $FILEL$	USER NAME = $USER$	DESIGNED DB	REVISED -	STATE OF ILLINOIS DEPARTMENT OF TRANSPORTATION	STAGE II TRAFFIC CONTROL	F.A.P. RTE. 697	SECTION (17)I	COUNTY FORD	TOTAL SHEETS 29	SHEET NO. 12
		DRAWN NS/RM	REVISED -					CONTRACT NO. 66874		
	PLOT SCALE = $SCALE$	CHECKED AS	REVISED -							
	PLOT DATE = $DATE$	DATE DECEMBER 2008	REVISED -		SCALE: 1":20' SHEET NO. 2 OF 2 SHEETS STA. 46+10 TO STA. 54+90	FED. ROAD DIST. NO.	ILLINOIS	FED. AID PROJECT		

PLAN: NOTE BOOK NO. ___ SURVEYED PLOTTED ALIGNMENT CHECKED RT. OF WAY CHECKED CADD FILE NAME BY DATE

PROFILE: NOTE BOOK NO. ___ SURVEYED PLOTTED GRADES CHECKED B.M. NOTED STRUCTURE NOTATNS CHKD BY DATE