PLAN

SURVEYED	
PLOTTED	
AS NOTED	
NOTE BOOK	
NO.	

DRAWN	
CHECKED	
RT. OF WAY CHECKED	
CADD FILE NAME	

BY	DATE

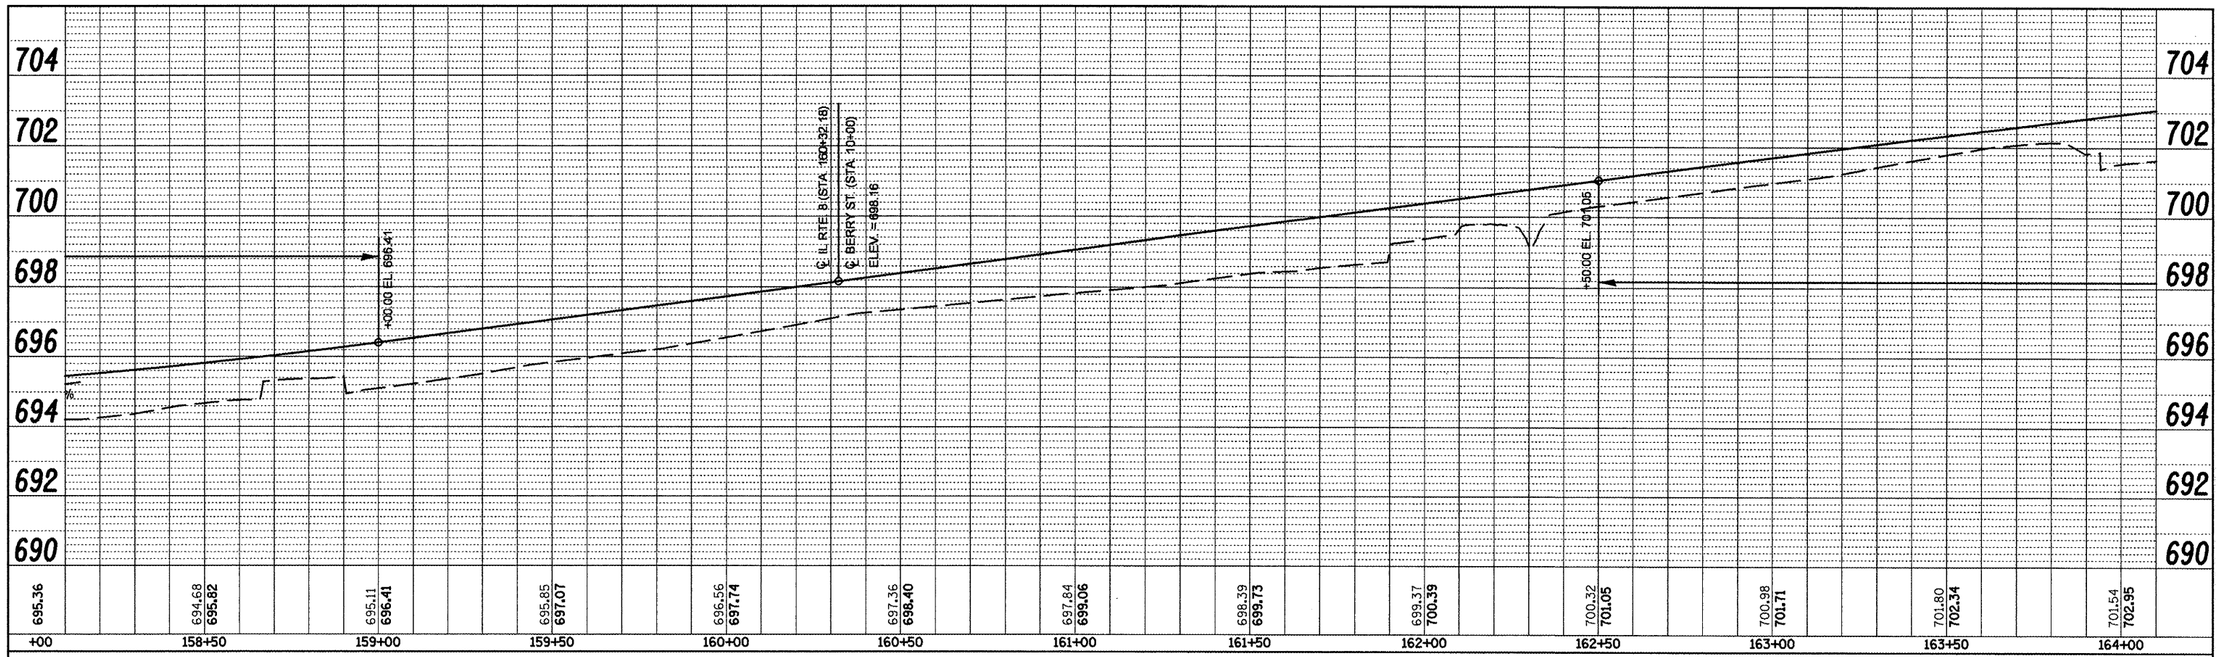

PROFILE

SURVEYED	
PLOTTED	
AS NOTED	
NOTE BOOK	
NO.	

DRAWN	
CHECKED	
BLK NOTED	
STRUCTURE NOTATNS CHKD	

BY	DATE

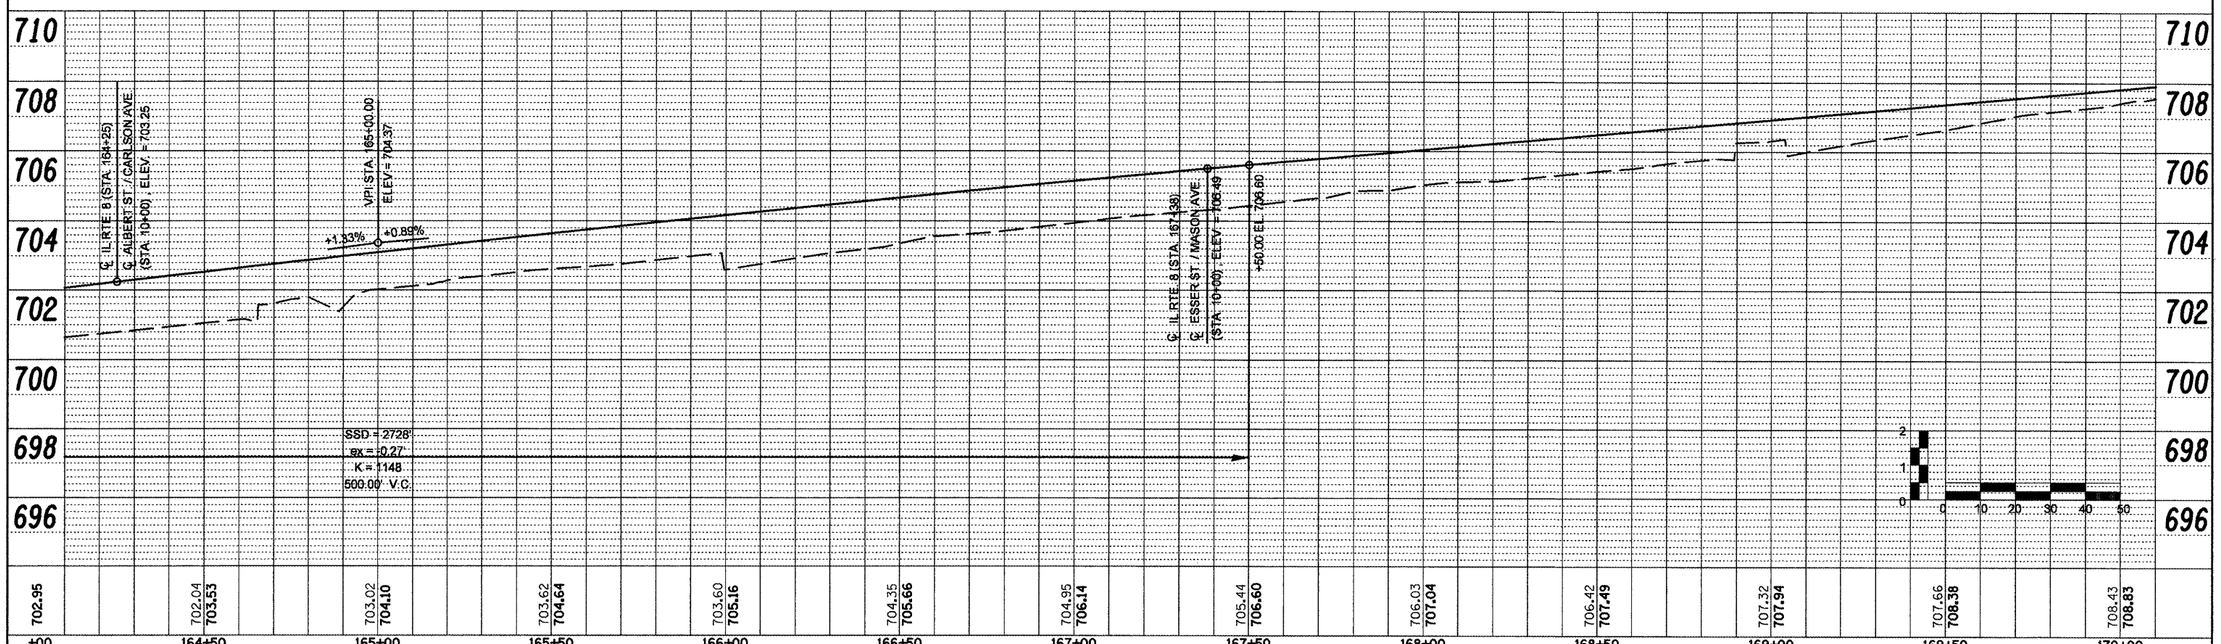

FILE NAME = P_Profsht.dgn	USER NAME = crespole	DESIGNED -	REVISED -
		DRAWN -	REVISED -
	PLOT SCALE = 40.0000 ' / IN.	CHECKED -	REVISED -
	PLOT DATE = 12/22/2008	DATE -	REVISED -

STATE OF ILLINOIS
DEPARTMENT OF TRANSPORTATION

IL RTE 8 MAINLINE PROFILE

SCALE: | SHEET NO. OF SHEETS | STA. | TO STA.

F.A.P RTE.	SECTION	COUNTY	TOTAL SHEETS	SHEET NO.
399	36 R-8	TAZEWELL	429	66
		CONTRACT NO. 68258		
FED. ROAD DIST. NO. 4	ILLINOIS	FED. AID PROJECT		