PLAN

SURVEYED	
PLOTTED	
GRADES CHECKED	
R/T. OF WAY CHECKED	
CADD FILE NAME	
NOTE BOOK	
NO.	

BY	DATE

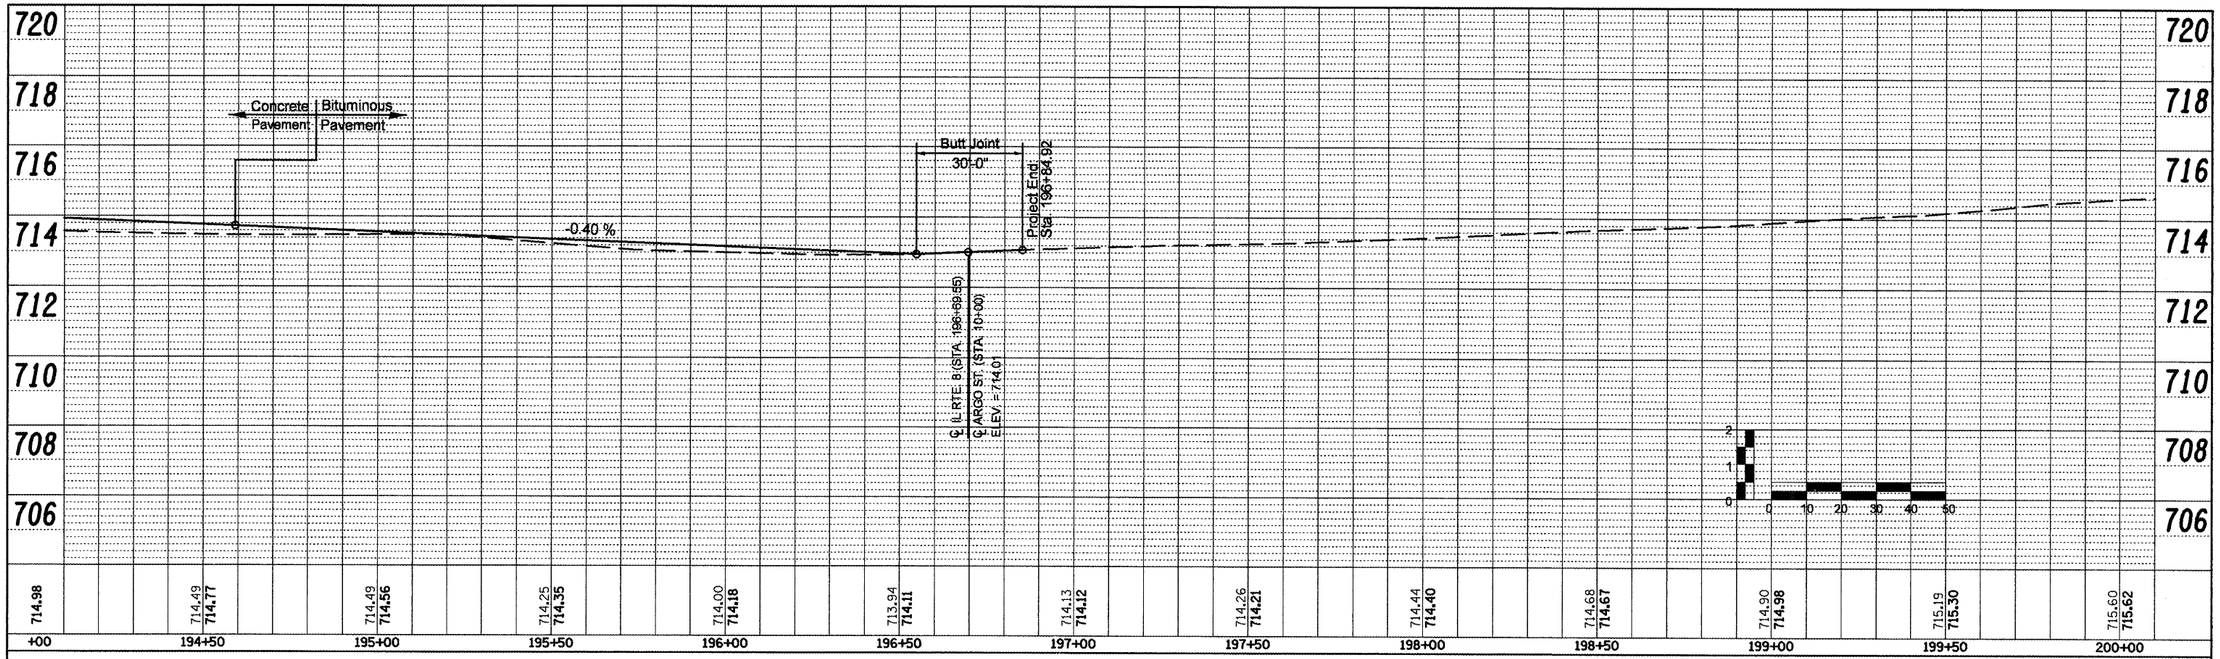

PROFILE

SURVEYED	
PLOTTED	
GRADES CHECKED	
BM. NOTED	
NOTE BOOK	STRUCTURE ROTATING GRAD
NO.	

BY	DATE

FILE NAME = P_Profsht.dgn	USER NAME = crespole	DESIGNED -	REVISED -
		DRAWN -	REVISED -
	PLOT SCALE = 40.0000 ' / IN.	CHECKED -	REVISED -
	PLOT DATE = 12/22/2008	DATE -	REVISED -

STATE OF ILLINOIS
DEPARTMENT OF TRANSPORTATION

IL RTE 8 MAINLINE PROFILE

SCALE: | SHEET NO. OF SHEETS | STA. TO STA.

F.A.P RTE.	SECTION	COUNTY	TOTAL SHEETS	SHEET NO.
399	36 R-8	TAZEWELL	429	69
		CONTRACT NO. 68258		
FED. ROAD DIST. NO. 4	ILLINOIS	FED. AID PROJECT		