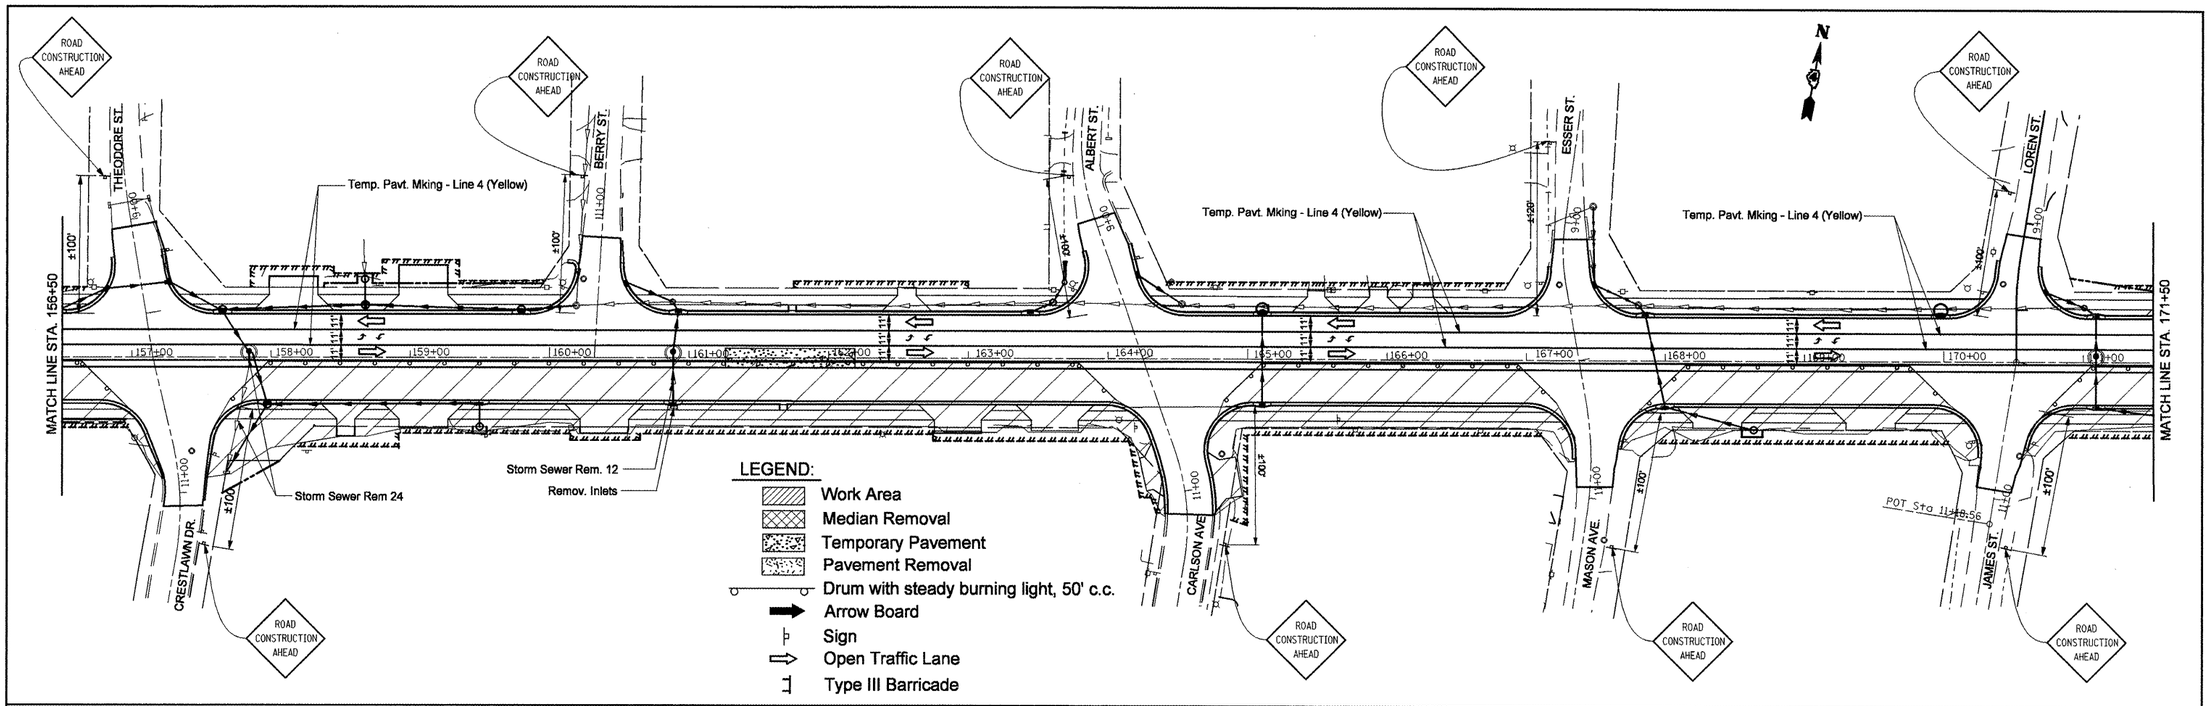

NOTES:

1. Temporary Pavement Markings on the New pavement in Stage 3 shall beTape Type III.
2. Temporary Pavement Markings on Existing pavement in Stage 3 shall be paint unless pavement to remain in place then use type III tape.
3. Adjust Drum locations to avoid conflicts with entrances and side streets.

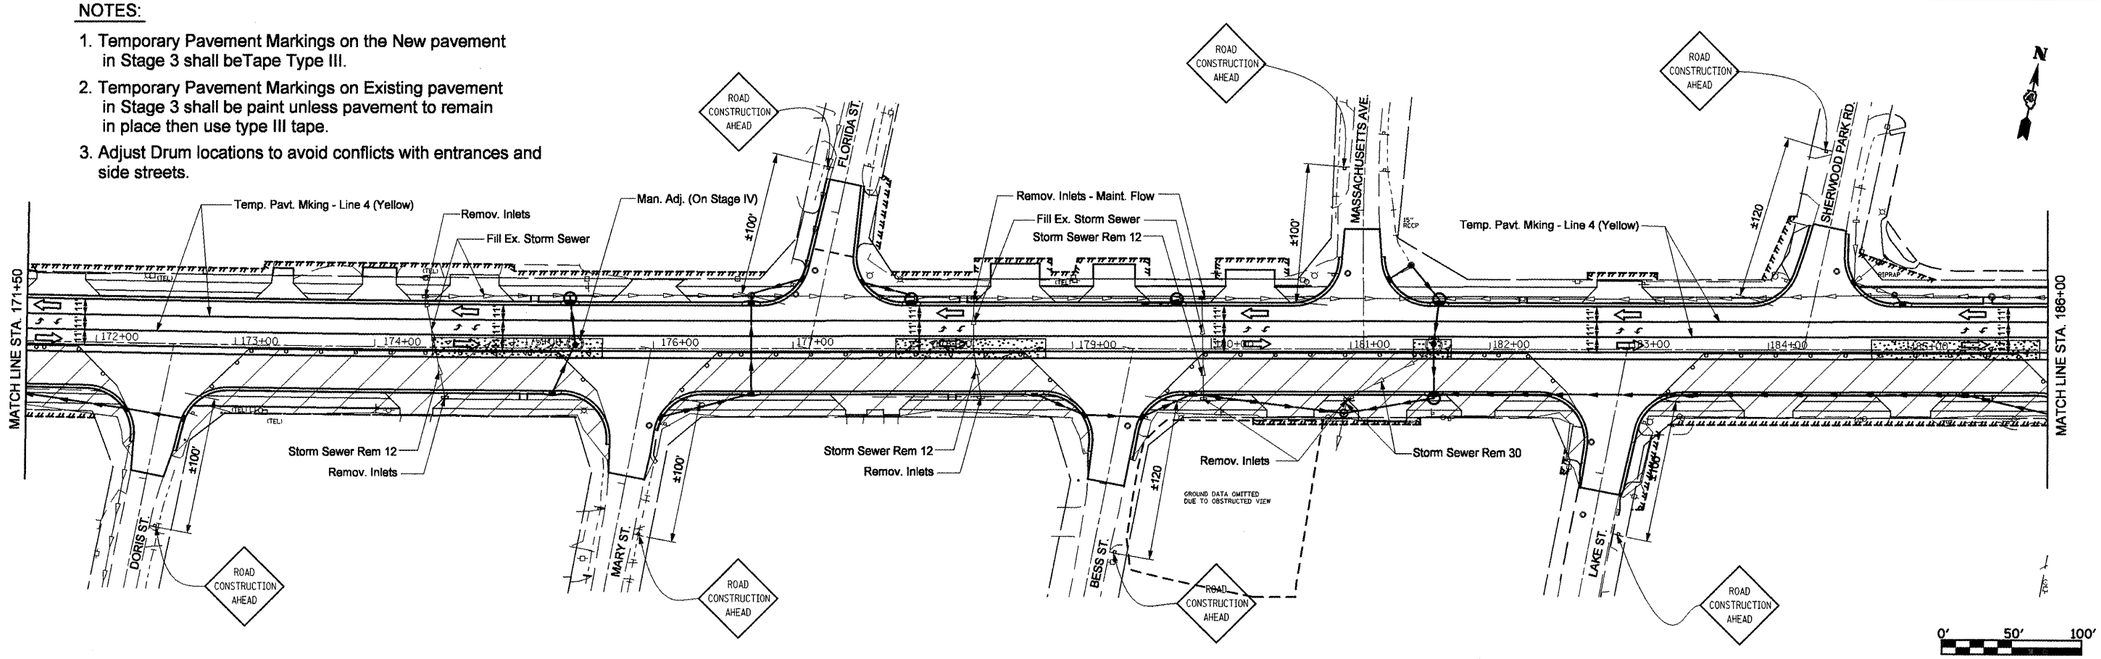

FILE NAME = Copy of stage3sht.dgn	USER NAME = crespole	DESIGNED -	REVISED -	**STATE OF ILLINOIS DEPARTMENT OF TRANSPORTATION**	**IL RTE 8 – Stage 3**
		DRAWN -	REVISED -		
	PLOT SCALE = 100.0000 ' / IN.	CHECKED -	REVISED -		SCALE: SHEET NO. OF SHEETS STA. TO STA.
	PLOT DATE = 12/23/2008	DATE -	REVISED -		

F.A.P RTE.	SECTION	COUNTY	TOTAL SHEETS	SHEET NO.
399	36 R-8	TAZEWELL	429	85
		CONTRACT NO. 68258		
FED. ROAD DIST. NO. 4	ILLINOIS	FED. AID PROJECT		