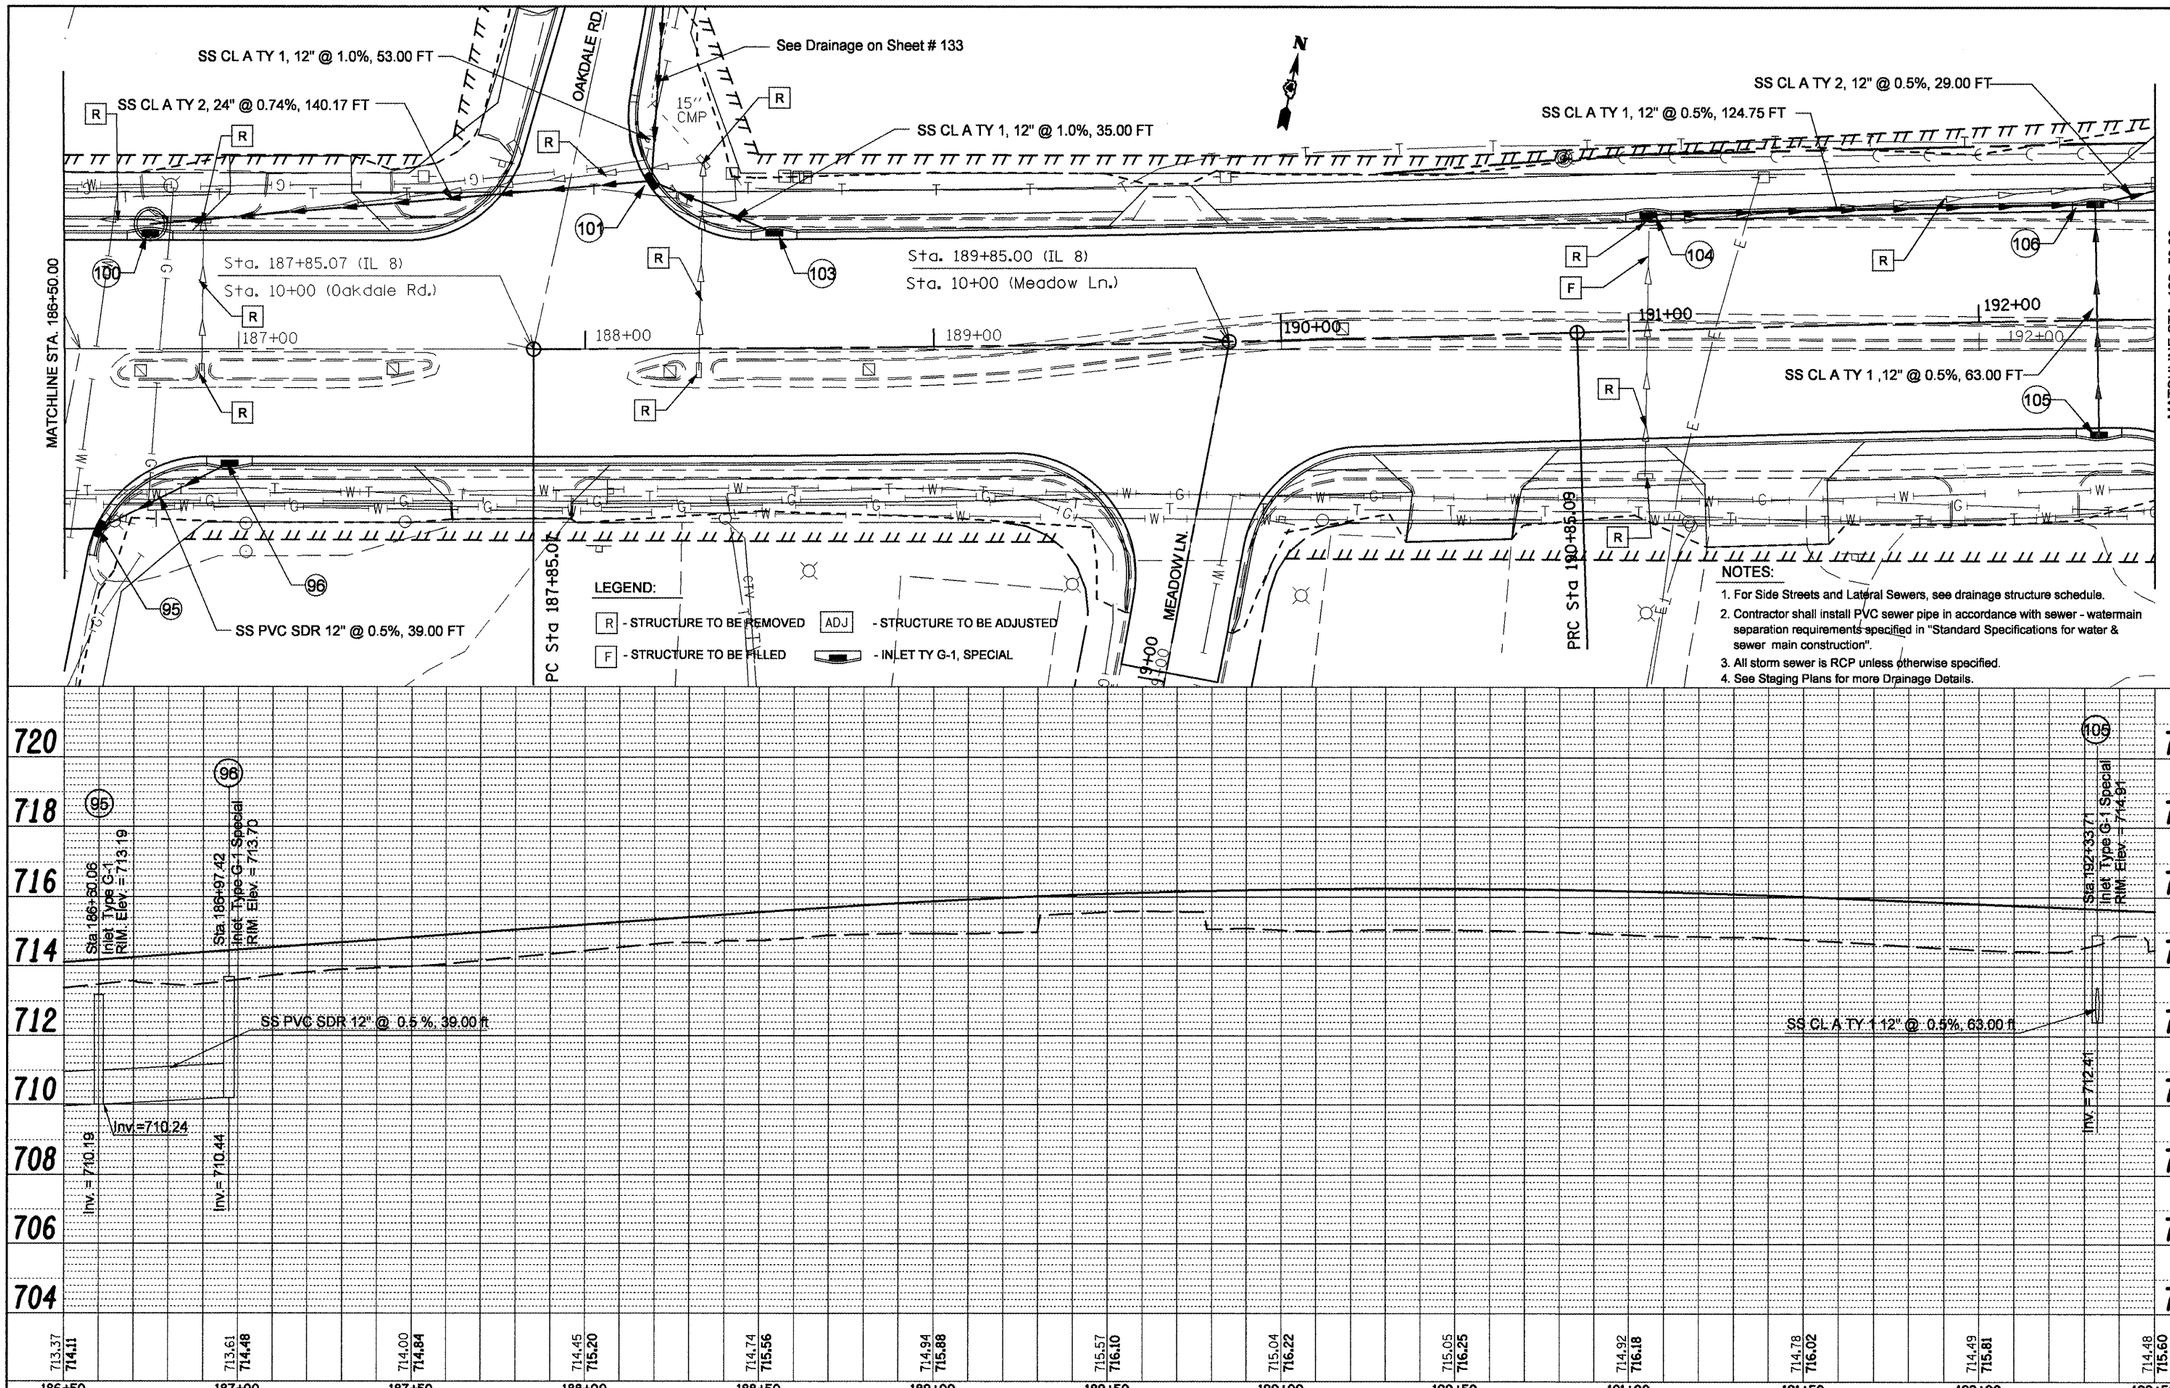

PLAN — SURVEYED / PLOTTED / DRAWN / CHECKED / RT. OF WAY CHECKED / ADD'L FILE NAME / NOTE BOOK / NO. / BY / DATE

PROFILE — SURVEYED / PLOTTED / DRAWN / CHECKED / R.M. NOTED / STRUCTURE NOTATIONS CHKD / NOTE BOOK / NO. / BY / DATE

FILE NAME = copy of drainage plan rt.dgn	USER NAME = crespole	DESIGNED -	REVISED -	STATE OF ILLINOIS DEPARTMENT OF TRANSPORTATION	IL RTE 8 – DRAINAGE PLANS RT SIDE
		DRAWN -	REVISED -		
	PLOT SCALE = 40.0000 ' / IN.	CHECKED -	REVISED -		SCALE: SHEET NO. OF SHEETS STA. TO STA.
	PLOT DATE = 12/24/2008	DATE -	REVISED -		

F.A.P RTE.	SECTION	COUNTY	TOTAL SHEETS	SHEET NO.
399	36 R-8	TAZEWELL	429	121
		CONTRACT NO. 68258		
FED. ROAD DIST. NO. 4	ILLINOIS	FED. AID PROJECT		