SEC. 19 T 26 N R 3 W 3RD P.M.

CURVE DATA IS LISTED ON SHEET 6

LEGEND
- EXISTING RIGHT OF WAY LINE
- PROPOSED RIGHT OF WAY LINE
- PROPOSED TEMPORARY EASEMENT LINE

① 100°26'35" (Local Tang.)
② 100°39'19" (Local Tang.)
③ 77°42'39"
④ 78°06'22"
⑤ 90°21'21"
⑥ 100°53'06"
⑦ 77°50'38"

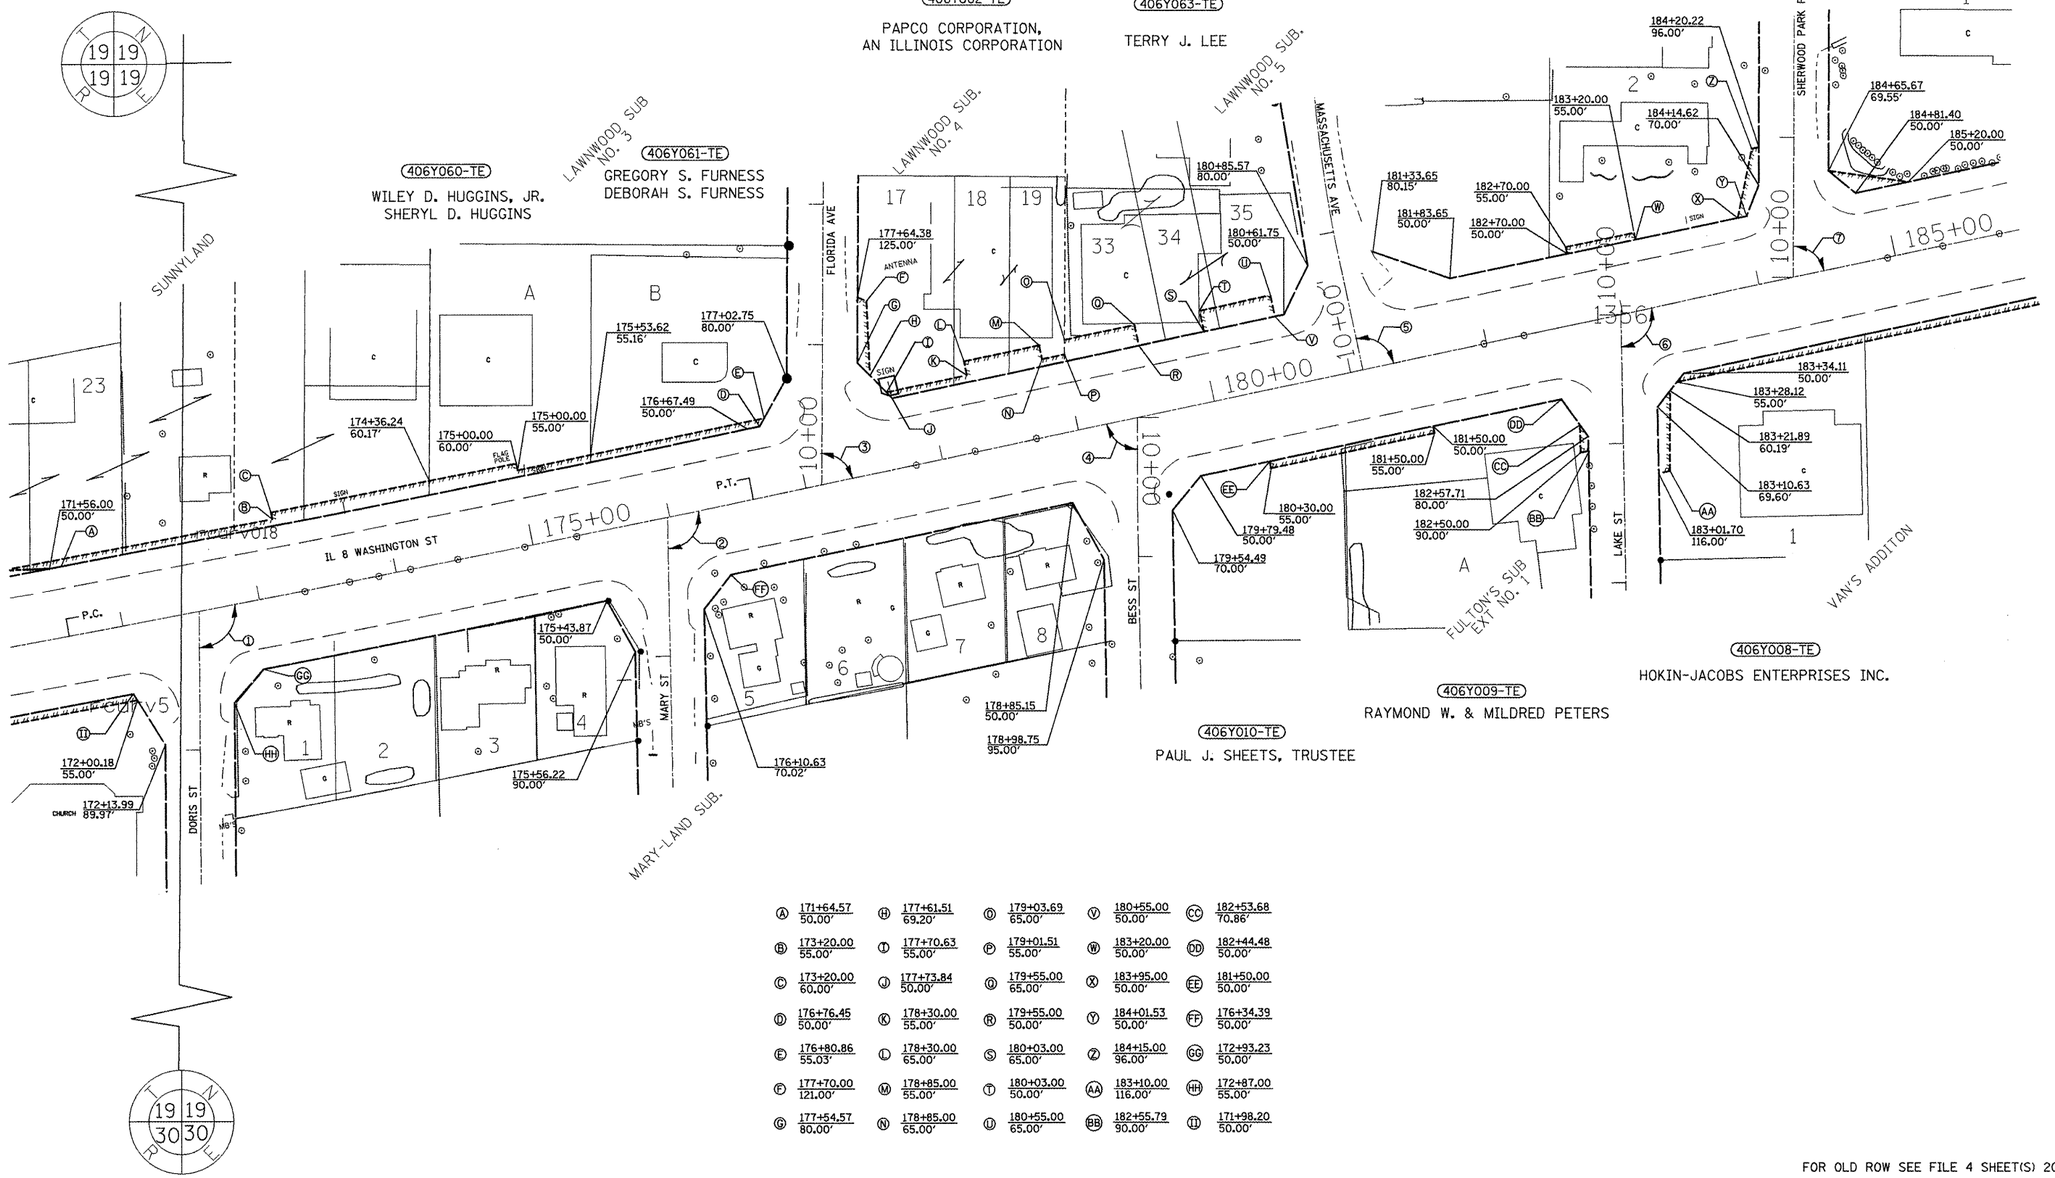

Ⓐ	171+64.57 / 50.00′	Ⓗ	177+61.51 / 69.20′	Ⓞ	179+03.69 / 65.00′	Ⓥ	180+55.00 / 50.00′	Ⓒⓒ	182+53.68 / 70.86′
Ⓑ	173+20.00 / 55.00′	Ⓘ	177+70.63 / 55.00′	Ⓟ	179+01.51 / 55.00′	Ⓦ	183+20.00 / 50.00′	Ⓓⓓ	182+44.48 / 50.00′
Ⓒ	173+20.00 / 60.00′	Ⓙ	177+73.84 / 50.00′	Ⓠ	179+55.00 / 65.00′	Ⓧ	183+95.00 / 50.00′	Ⓔⓔ	181+50.00 / 50.00′
Ⓓ	176+76.45 / 50.00′	Ⓚ	178+30.00 / 55.00′	Ⓡ	179+55.00 / 50.00′	Ⓨ	184+01.53 / 50.00′	Ⓕⓕ	176+34.39 / 50.00′
Ⓔ	176+80.86 / 55.03′	Ⓛ	178+30.00 / 65.00′	Ⓢ	180+03.00 / 65.00′	Ⓩ	184+15.00 / 96.00′	Ⓖⓖ	172+93.23 / 50.00′
Ⓕ	177+70.00 / 121.00′	Ⓜ	178+85.00 / 55.00′	Ⓣ	180+03.00 / 50.00′	Ⓐⓐ	183+10.00 / 116.00′	Ⓗⓗ	172+87.00 / 55.00′
Ⓖ	177+54.57 / 80.00′	Ⓝ	178+85.00 / 65.00′	Ⓤ	180+55.00 / 65.00′	Ⓑⓑ	182+55.79 / 90.00′	Ⓘⓘ	171+98.20 / 50.00′

FOR OLD ROW SEE FILE 4 SHEET(S) 20

PLATFILE: 019

FILE NAME: s18seg3.m32	USER NAME = crespole	DESIGNED - PCF	REVISED -	STATE OF ILLINOIS DEPARTMENT OF TRANSPORTATION	RIGHT OF WAY PLANS			F.A.P. RTE.	SECTION	COUNTY	TOTAL SHEETS	SHEET NO.
		DRAWN - MLA	REVISED -					399	36R-8	TAZEWELL	429	138
jobrow.gpk	PLOT SCALE = 200.0000 ' / IN.	CHECKED - PCF	REVISED -					(IL 8)	030427-06	CONTRACT NO. 68258		
l18brow.lpf Field Book No. 2870	PLOT DATE = 12/8/2008	DATE - 12-2008	REVISED -		SCALE: 1"=100'	SHEET NO. 4 OF 6 SHEETS	STA. TO STA.	FED. ROAD DIST. NO.	ILLINOIS	FED. AID PROJECT		