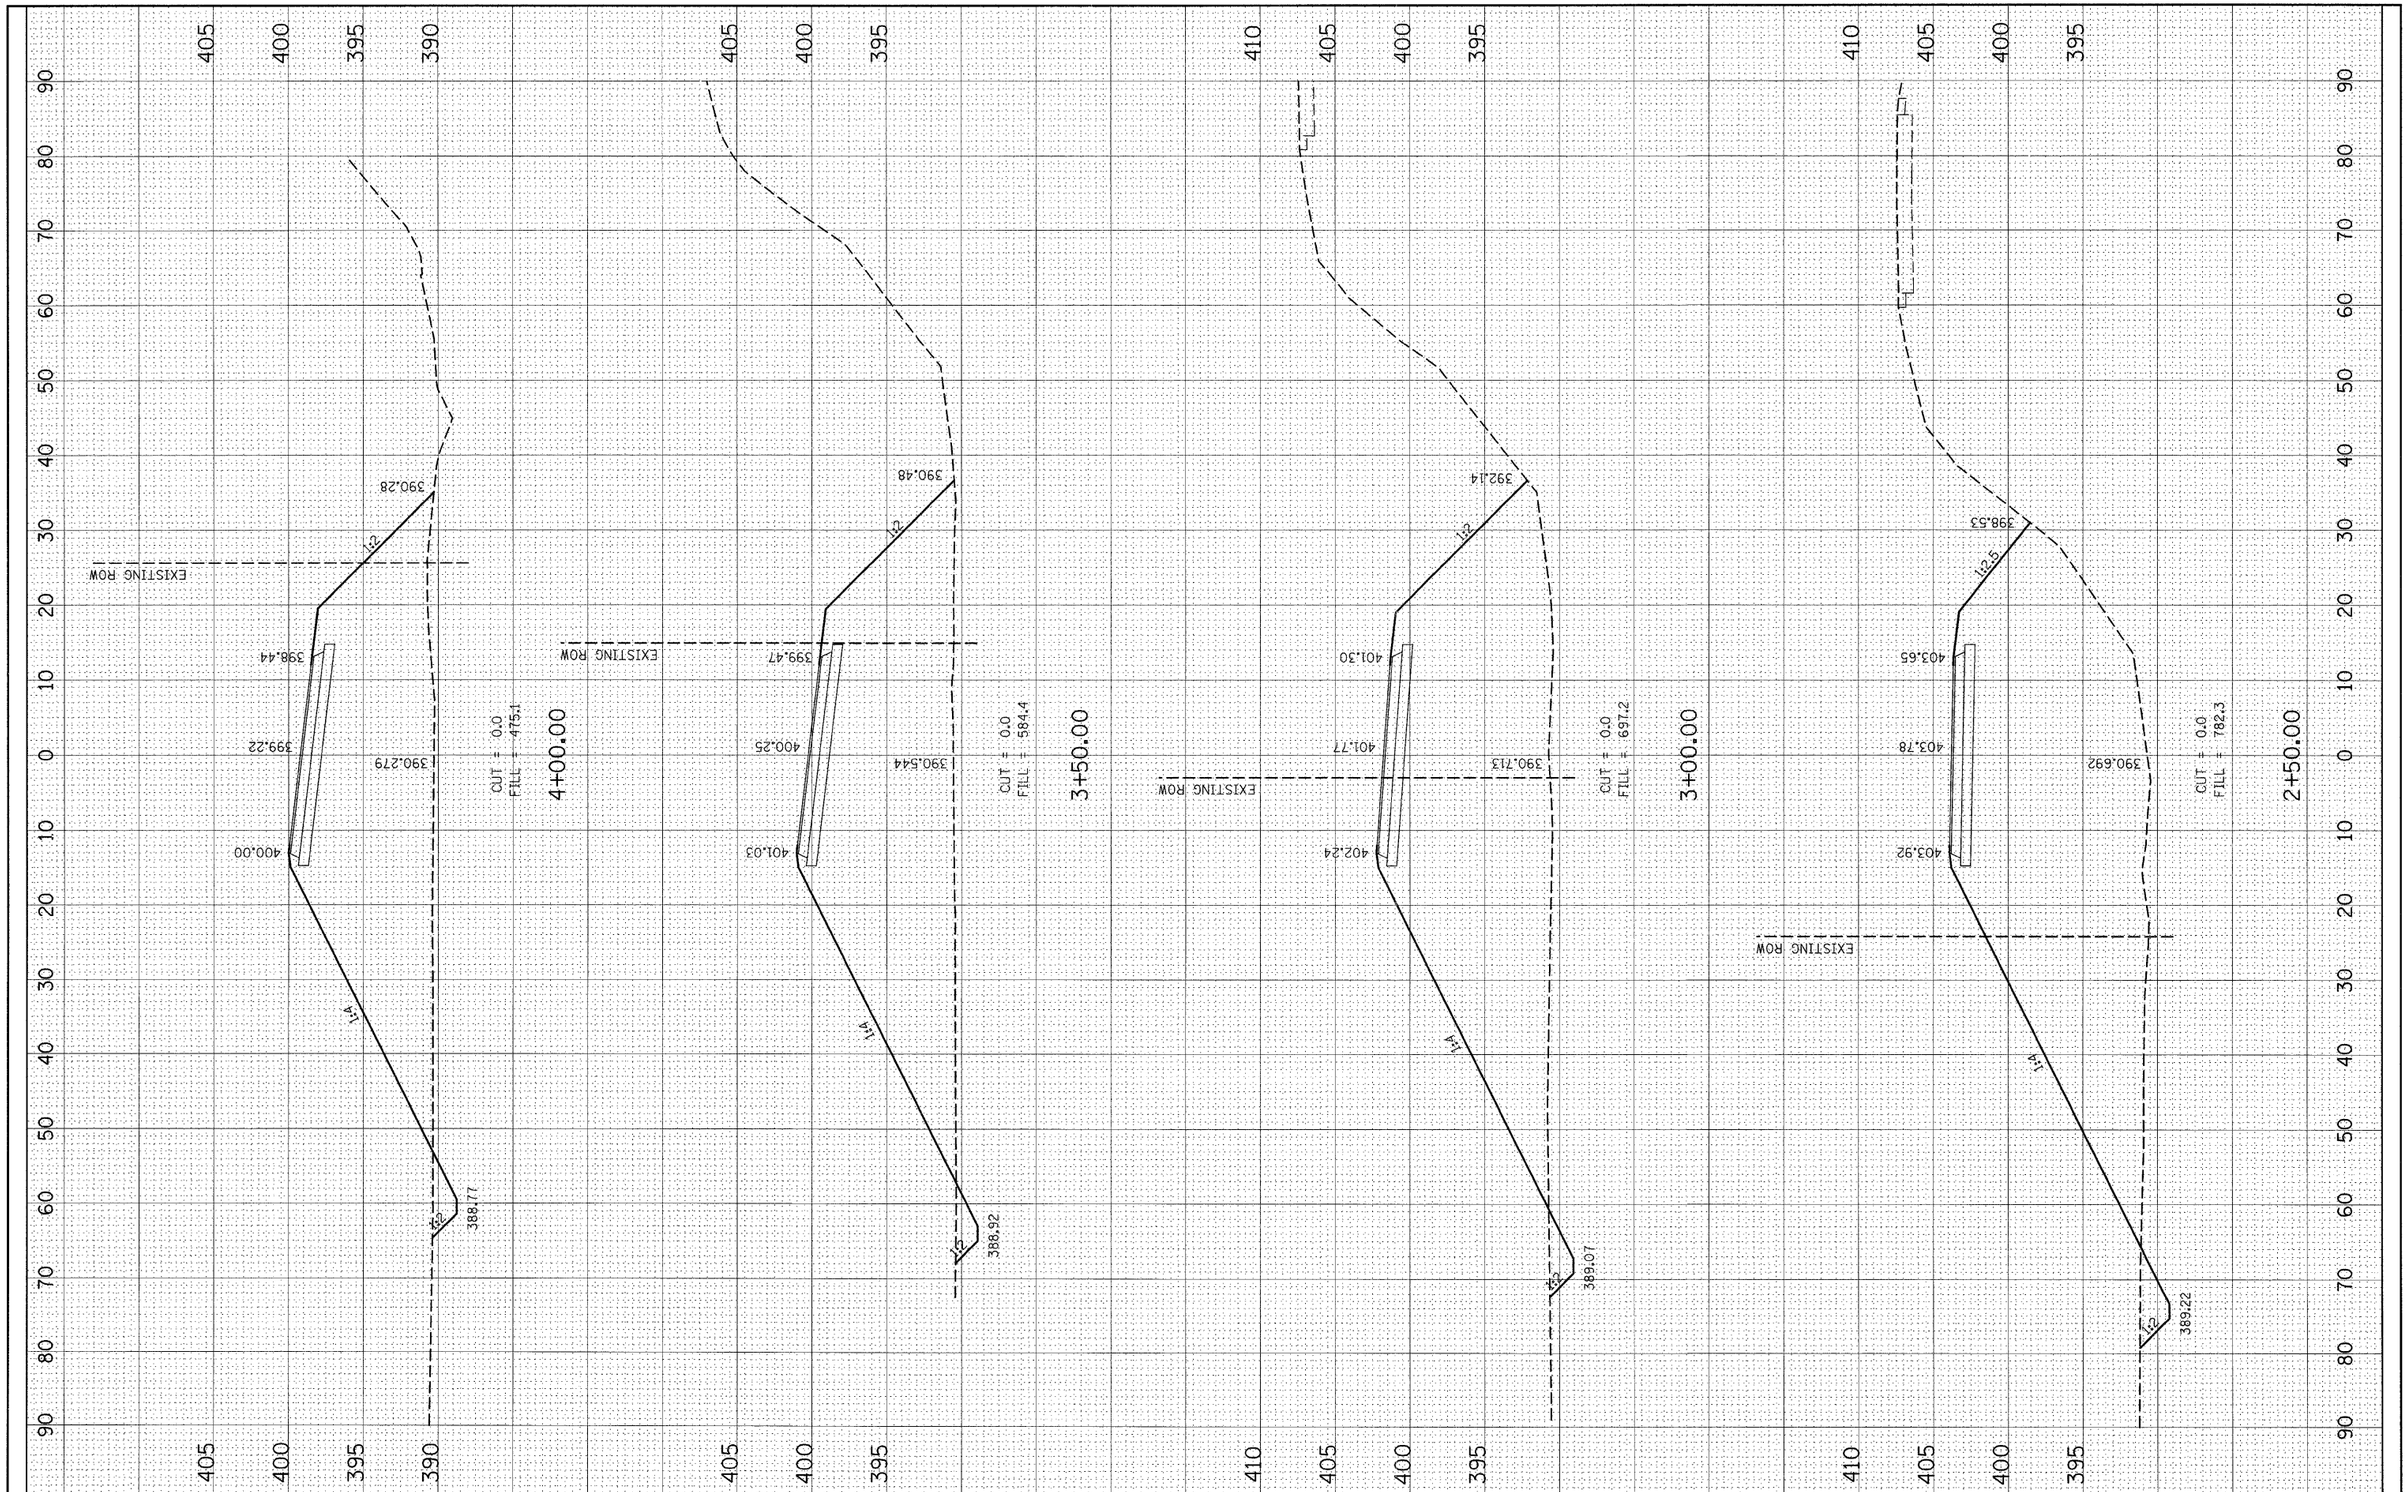


| FILE NAME = c:\pw_work\pwidot\owenbj\dms51591\D876C74-sht-sht.dgn | USER NAME = owenbj | DESIGNED - | REVISED - |
|---|---|---|---|
| | | DRAWN - | REVISED - |
| | PLOT SCALE = 10.0000 ' / IN. | CHECKED - | REVISED - |
| | PLOT DATE = 1/29/2009 | DATE - | REVISED - |

**STATE OF ILLINOIS**
**DEPARTMENT OF TRANSPORTATION**

**PHASE I CONSTRUCTION CROSS SECTIONS**

SCALE: | SHEET NO. OF SHEETS | STA. 2+50.00 TO STA. 4+00.00

| F.A.P. RTE. | SECTION | COUNTY | TOTAL SHEETS | SHEET NO. |
|---|---|---|---|---|
| 817 | 421R-1 | ST. CLAIR | 29 | 20 |
| | | CONTRACT NO. 76C74 | | |

FED. ROAD DIST. NO. | ILLINOIS | FED. AID PROJECT

| FINAL SURVEY | | BY | DATE |
|---|---|---|---|
| NOTE BOOK | SURVEYED | | |
| | PLOTTED | | |
| | TIE-OUT SITE | | |
| | AREAS | | |
| NO. | AREAS CHECKED | | |

| ORIGINAL SURVEY | | BY | DATE |
|---|---|---|---|
| NOTE BOOK | SURVEYED | | |
| | PLOTTED | | |
| | TIE-OUT SITE | | |
| | AREAS | | |
| NO. | AREAS CHECKED | | |