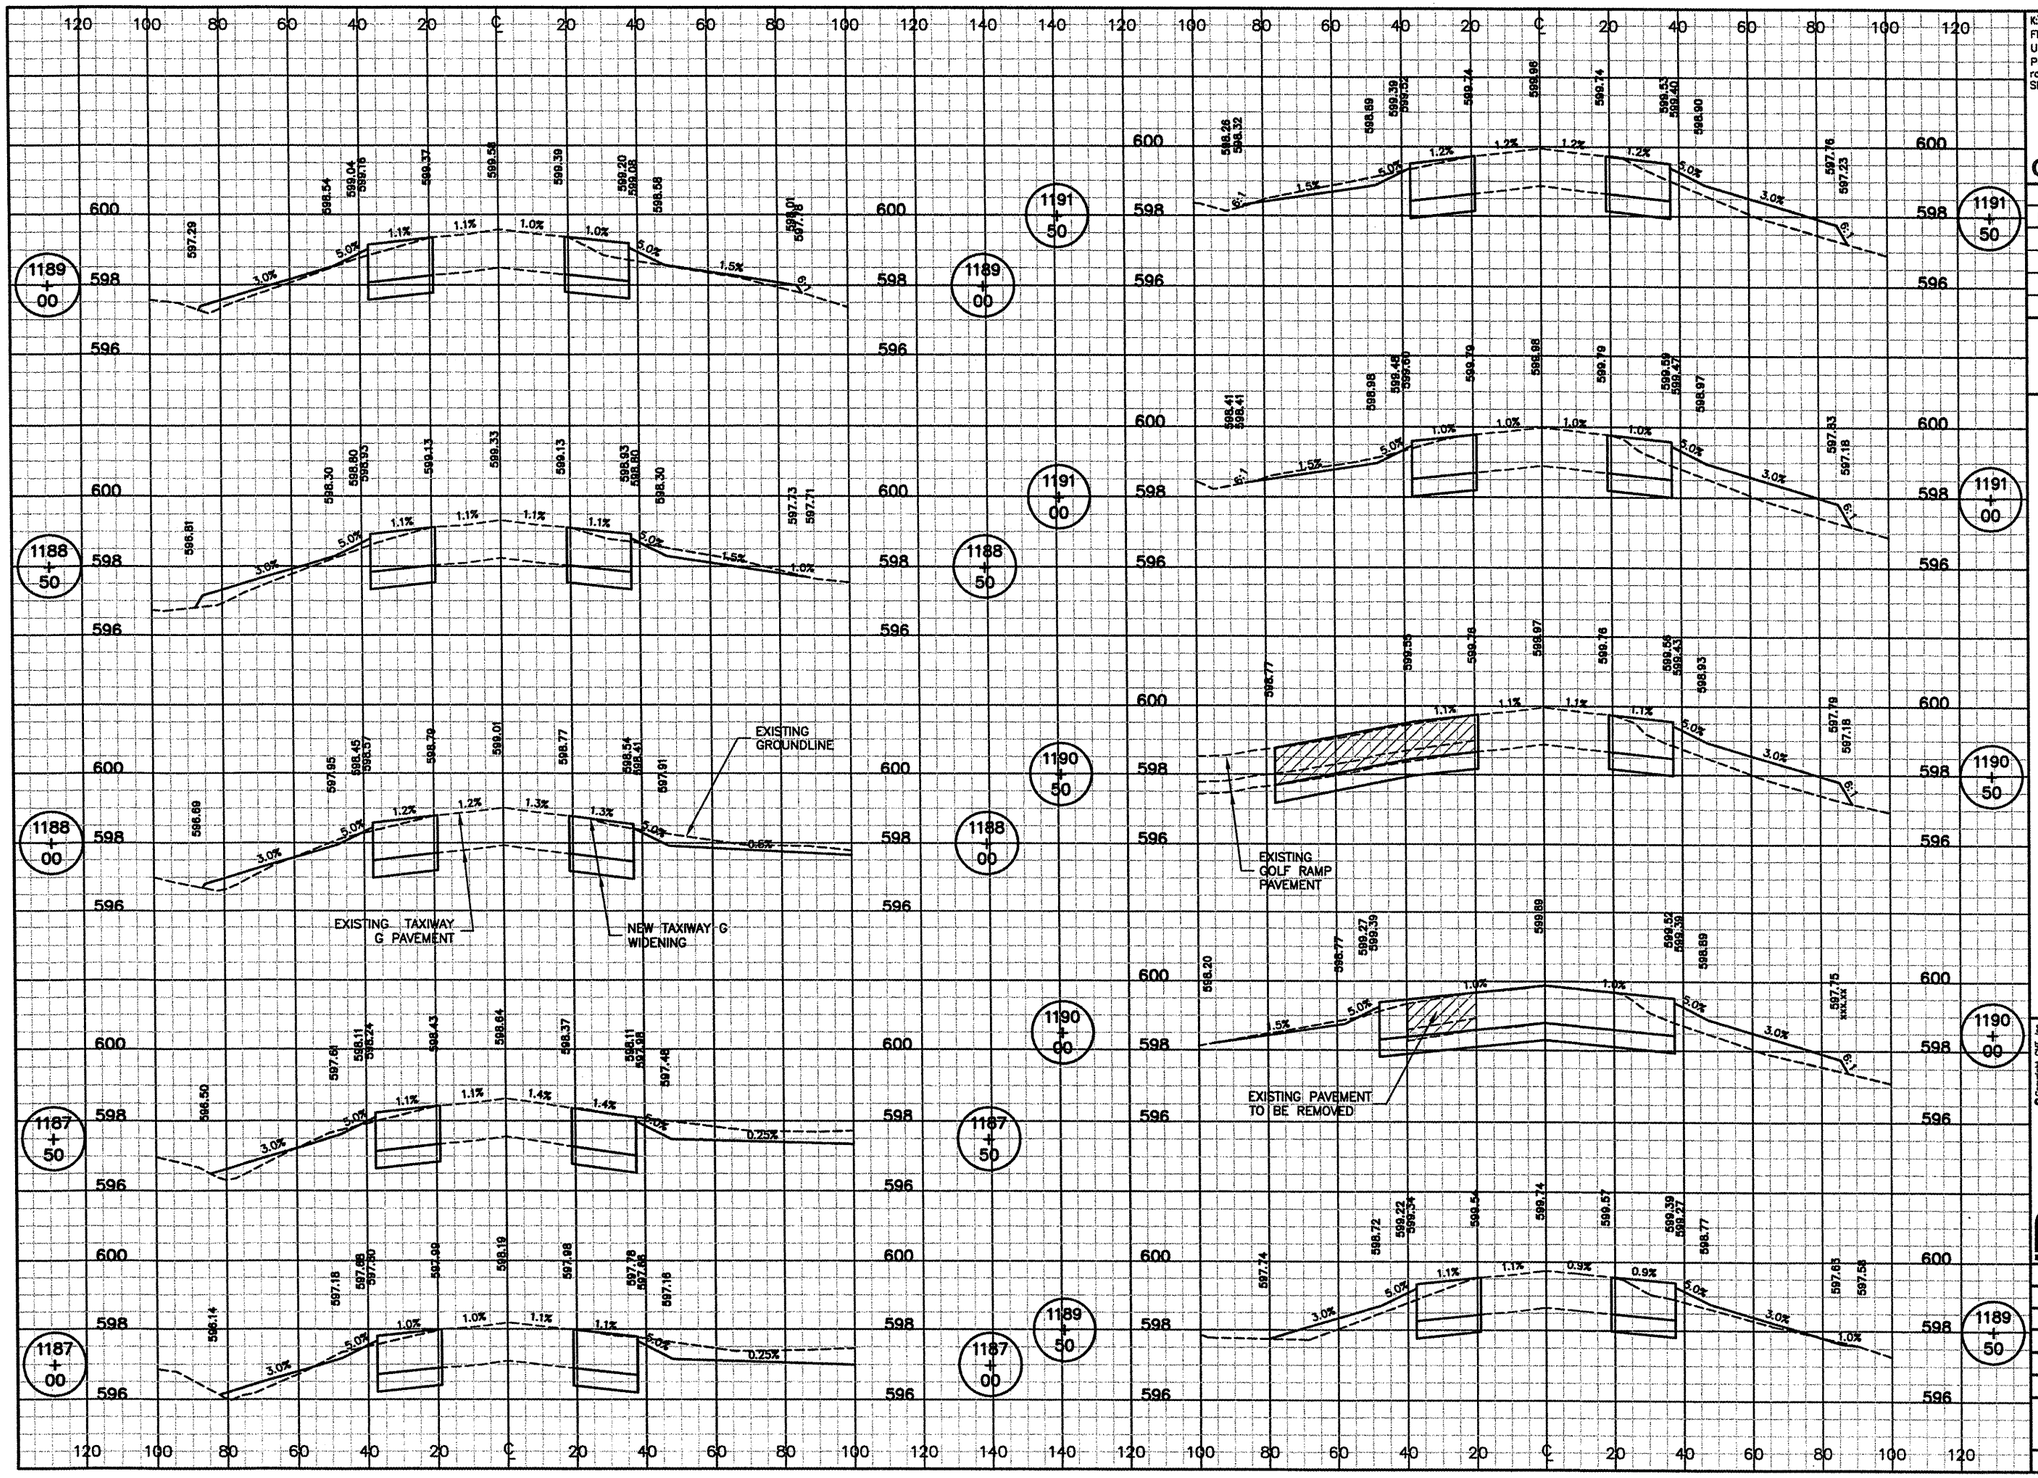

K:\Springfield\p\0703509\Drow\Sheets\Phase 2 Full
FILE: XSEC03.dwg
UPDATE BY: Kristy Brod
PLOT DATE: 1/26/2009 3:14 PM
rc011002
SPI-LOGO

CA007

REVISIONS

NUMBER	BY	DATE

0 1 2
THIS BAR IS EQUAL TO 2" AT FULL SCALE (34X22).

SPRINGFIELD AIRPORT AUTHORITY
ABRAHAM LINCOLN CAPITAL AIRPORT
SPRINGFIELD, ILLINOIS

WIDEN TAXIWAY G - PHASE 2

TAXIWAY G CROSS SECTIONS 3
STA. 1187+00 TO STA. 1191+50

© Copyright CMT, Inc.

CMT
CRAWFORD, MURPHY & TILLY, INC.
CONSULTING ENGINEERS
License No. 184-000616

DESIGN BY:	CBG
DRAWN BY:	DPA
CHECKED BY:	RW
APPROVED BY:	RW
DATE:	01/30/2009
JOB No:	07035-09-00

IL. PROJ. NO. SPI-3860
AIP PROJ. NO. 3-17-0096-XX

SHEET 61 OF 65 SHEETS