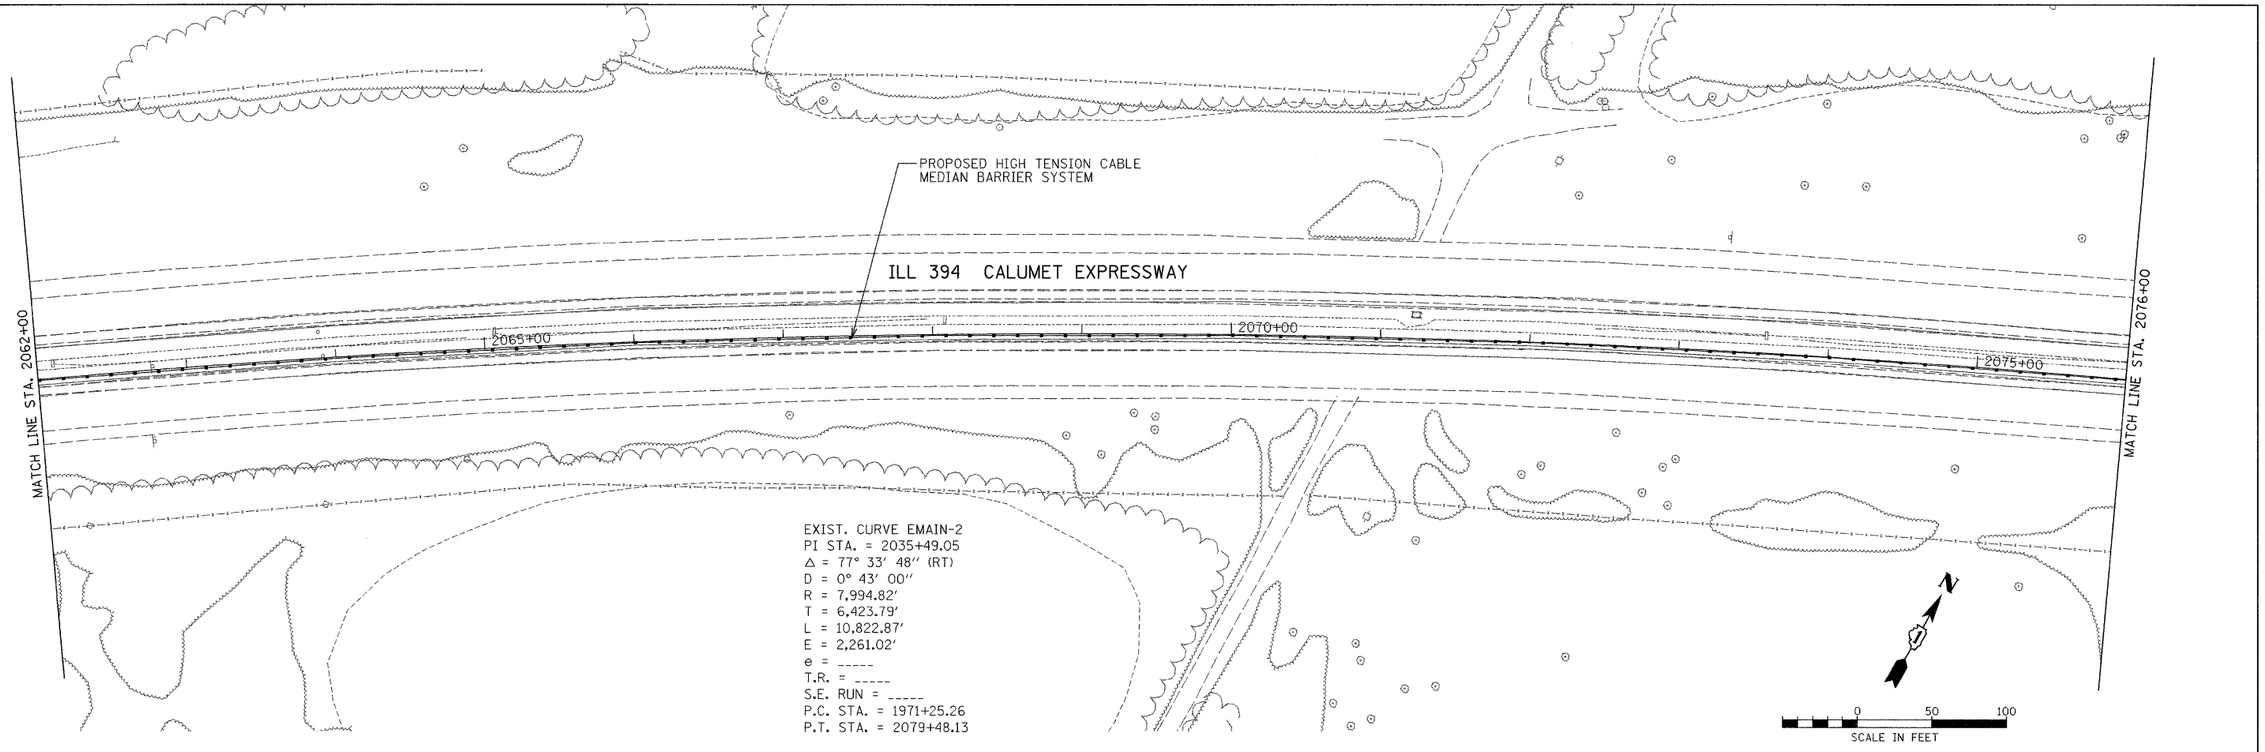

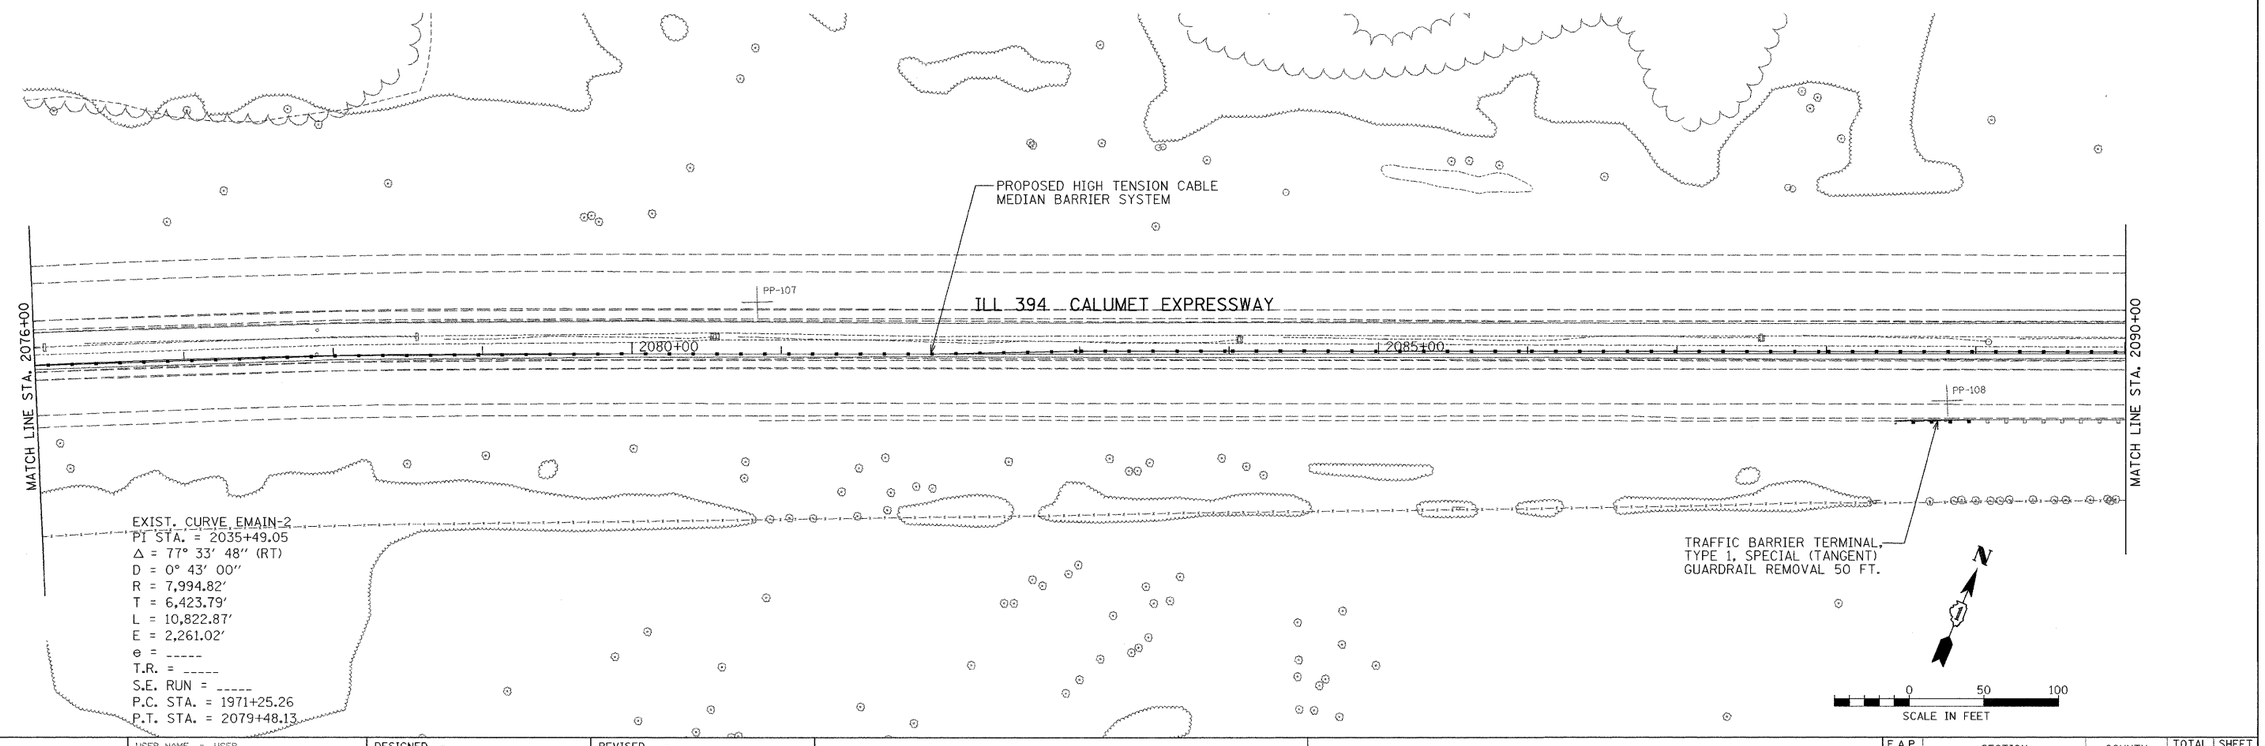

h:\Jobs2006\2006328-32\CADD\DOT_Trans\dgn\00NILL394_Plan04.dgn
1/2/2008 11:03:17 AM

FILE NAME = $FILEL$	USER NAME = _USER_	DESIGNED -	REVISED -
		DRAWN -	REVISED -
	PLOT SCALE = 50.0000 ' / IN.	CHECKED -	REVISED -
	PLOT DATE = 1/2/2008	DATE -	REVISED -

STATE OF ILLINOIS
DEPARTMENT OF TRANSPORTATION

EXISTING AND PROPOSED ROADWAY PLAN

SCALE: 1" = 50' | SHEET NO. OF SHEETS | STA. TO STA.

F.A.P RTE.	SECTION	COUNTY	TOTAL SHEETS	SHEET NO.
332	2007-044 I	WILL & COOK	53	9
		CONTRACT NO. 60D34		
FED. ROAD DIST. NO.	ILLINOIS	FED. AID PROJECT		