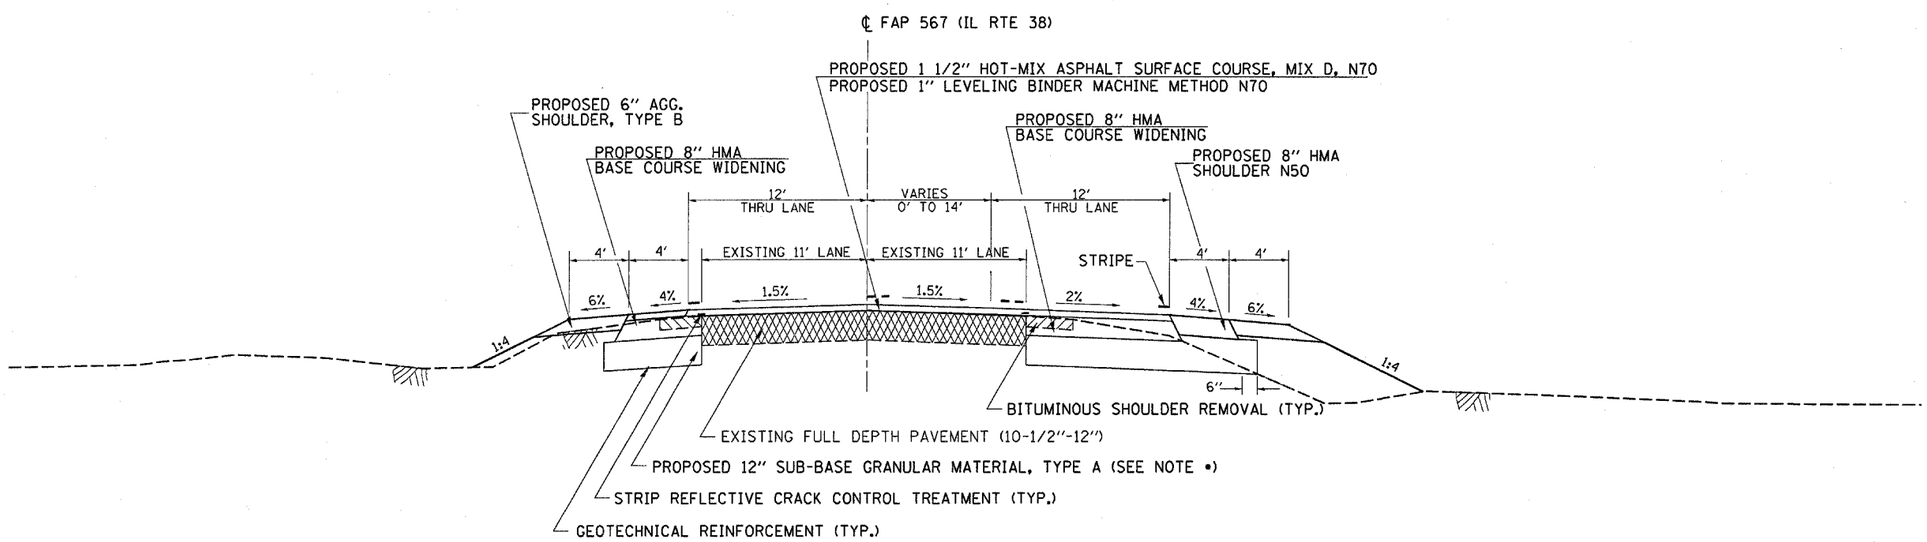

• STA 311+75 - STA 315+25 18" AGGREGATE SUB-BASE GRANULAR MATERERIAL, TYPE A

PROPOSED TYPICAL SECTION

STA 309+95 TO STA 315+53

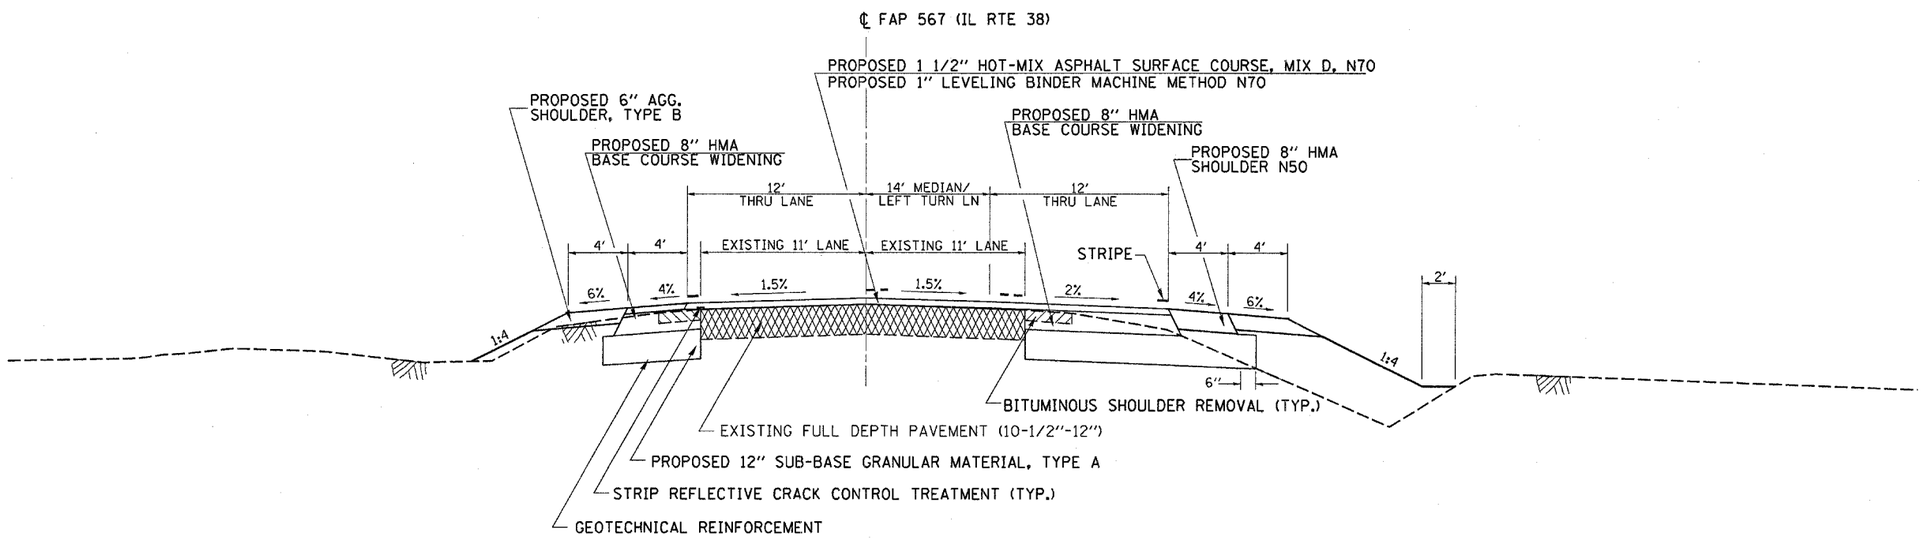

PROPOSED TYPICAL SECTION

STA 315+53 TO STA 321+21.96
STA 326+98 TO STA 334+33.79

FILE NAME = c:\projects\ed03006\details.dgn	USER NAME = fergusonsa	DESIGNED -	REVISED -	STATE OF ILLINOIS DEPARTMENT OF TRANSPORTATION	PROPOSED TYPICAL SECTIONS	F.A. RTE.	SECTION	COUNTY	TOTAL SHEETS	SHEET NO.
		DRAWN -	REVISED -			567	34-M-1	DEKALB	62	5
	PLOT SCALE = 50.0000 ' / IN.	CHECKED -	REVISED -					CONTRACT NO. 66632		
	PLOT DATE = Dec 17, 2007 - 08:08:14 AM	DATE -	REVISED -		SCALE: SHEET NO. OF SHEETS STA. TO STA.	FED. ROAD DIST. NO.	ILLINOIS	FED. AID PROJECT		