CONTRACT NO. 72624

| F.A.P RTE. | SECTION | COUNTY | TOTAL SHEETS | SHEET NO. |
|---|---|---|---|---|
| 753 | 143RS-6 | CHRISTIAN | 127 | 123 |
| STA. 358+00.000 | | TO STA. 358+50.000 | | |
| FED. ROAD DIST. NO. | ILLINOIS | FED. AID PROJECT | | |

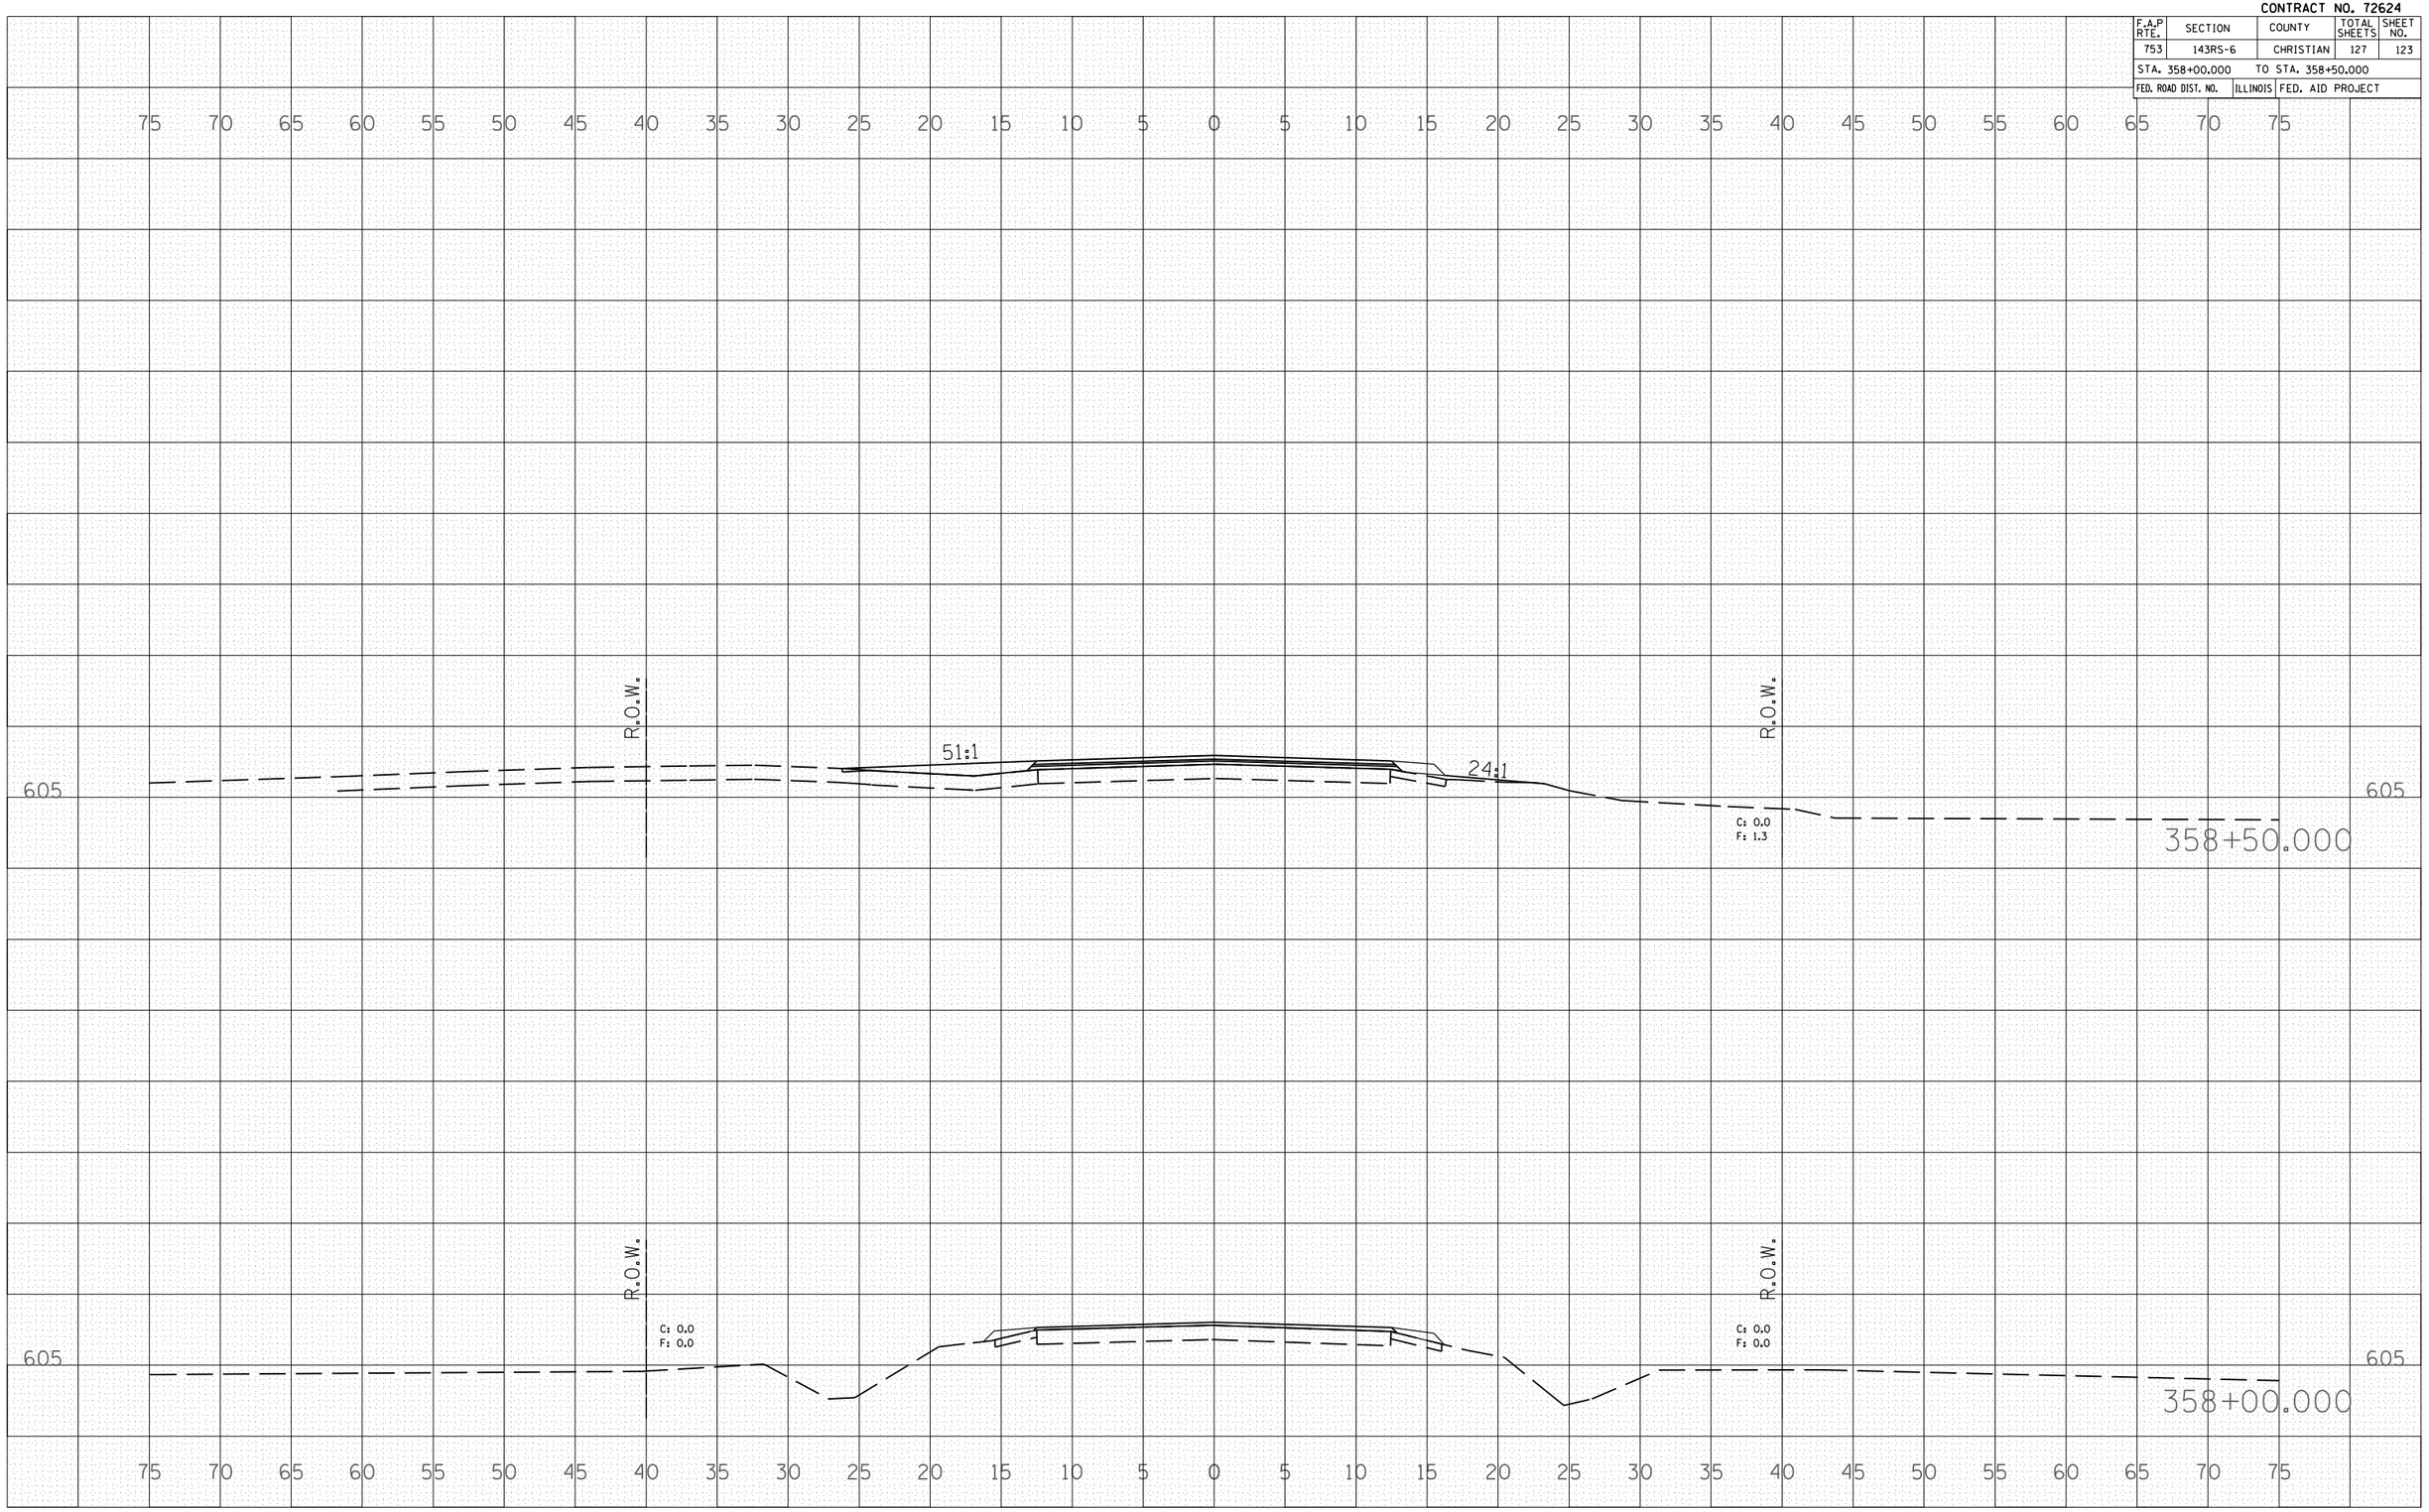


| FINAL SURVEY | | BY | DATE |
|---|---|---|---|
| NOTE BOOK NO. | SURVEYED | | |
| | PLOTTED | | |
| | TEMPLATE | | |
| | AREAS | | |
| | AREAS CHECKED | | |

| ORIGINAL SURVEY | | BY | DATE |
|---|---|---|---|
| | SURVEYED | | |
| | PLOTTED | | |
| | TEMPLATE | | |
| | AREAS | | |
| | AREAS CHECKED | | |

PLOT DATE = Dec-12-2007 10:37:02AM
FILE NAME = c:\pro_gecs\wed\3581\sse002ov2.3hwrsfg.dgn
PLOT SCALE = 10.5882 ' / IN.
USER NAME = laughlnr-l