CONTRACT NO. 72624

F.A.P RTE.	SECTION	COUNTY	TOTAL SHEETS	SHEET NO.
753	143RS-6	CHRISTIAN	127	124
STA. 359+00.000		TO STA. 359+50.000		
FED. ROAD DIST. NO.	ILLINOIS	FED. AID PROJECT		

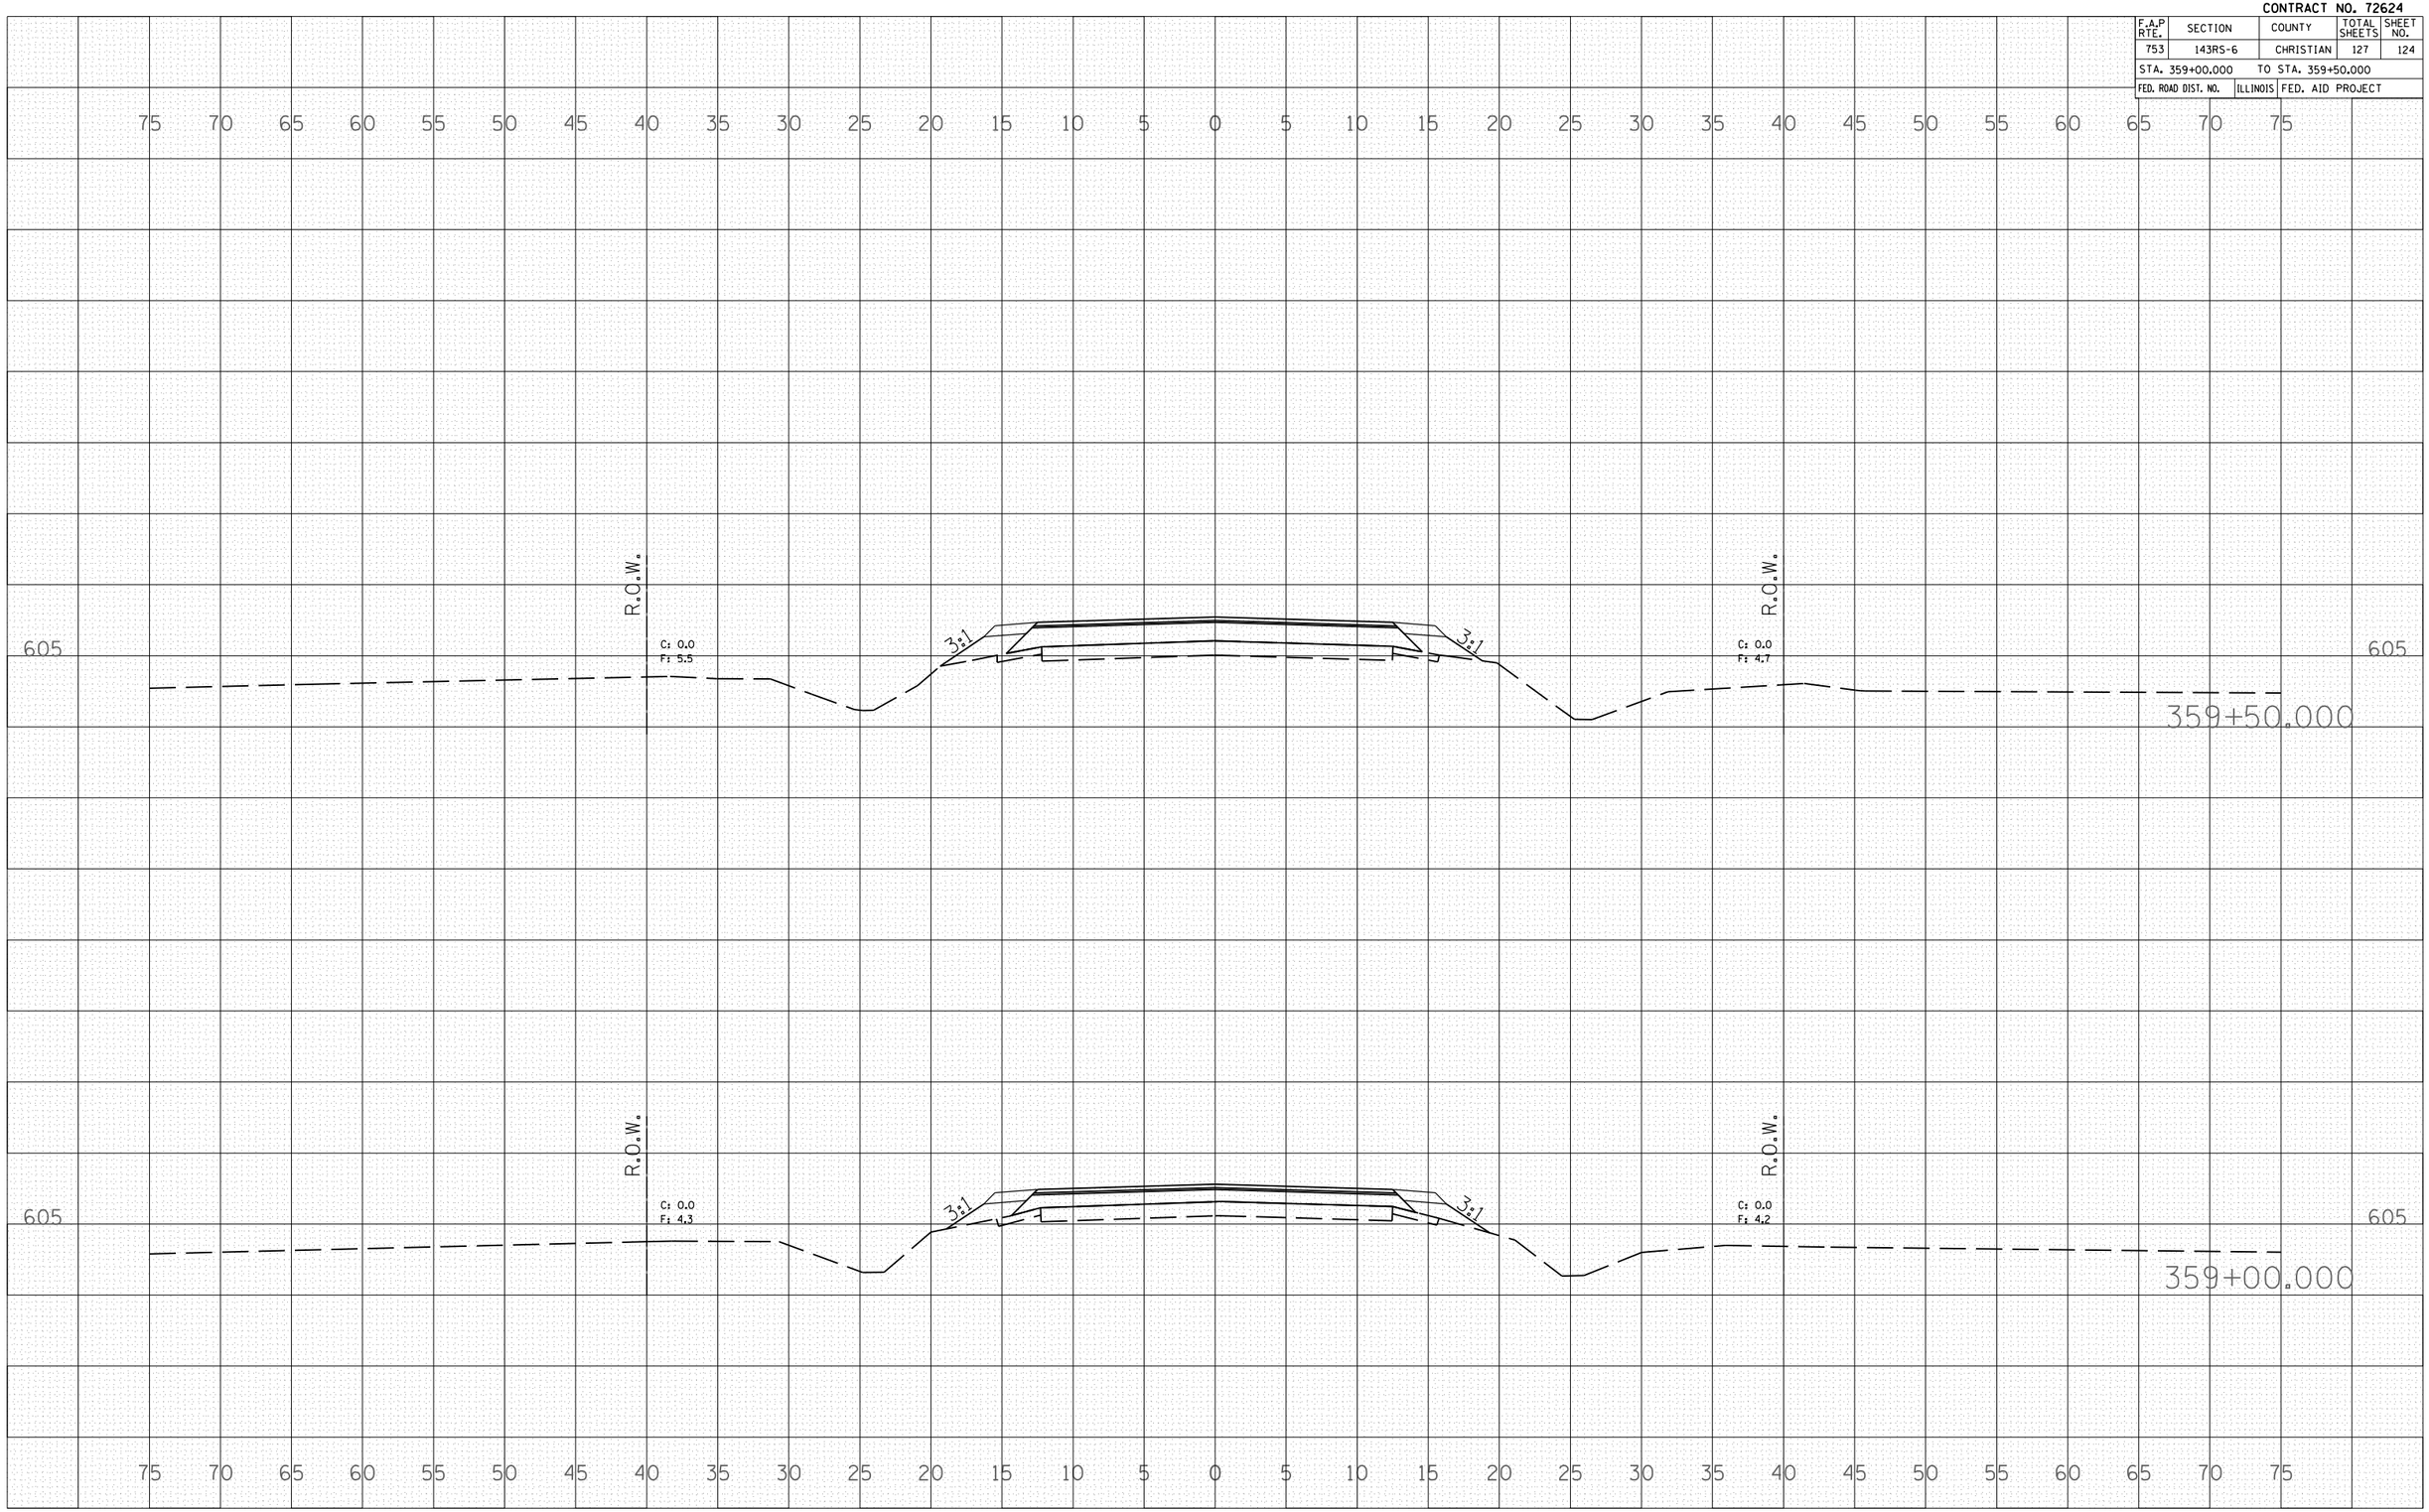

FINAL SURVEY	BY	DATE
SURVEYED		
PLOTTED		
TRANSCRIBED		
AREAS		
AREAS CHECKED		
NOTE BOOK NO.		

ORIGINAL SURVEY	BY	DATE
SURVEYED		
PLOTTED		
TRANSCRIBED		
AREAS		
AREAS CHECKED		
NOTE BOOK NO.		

PLOT DATE = Dec-12-2007 10:37:02AM
FILE NAME = c:\pro_pects\ed53501\xsed002ov2.3hwy
PLOT SCALE = 10.5882 ' / IN.
USER NAME = laughlnr-l