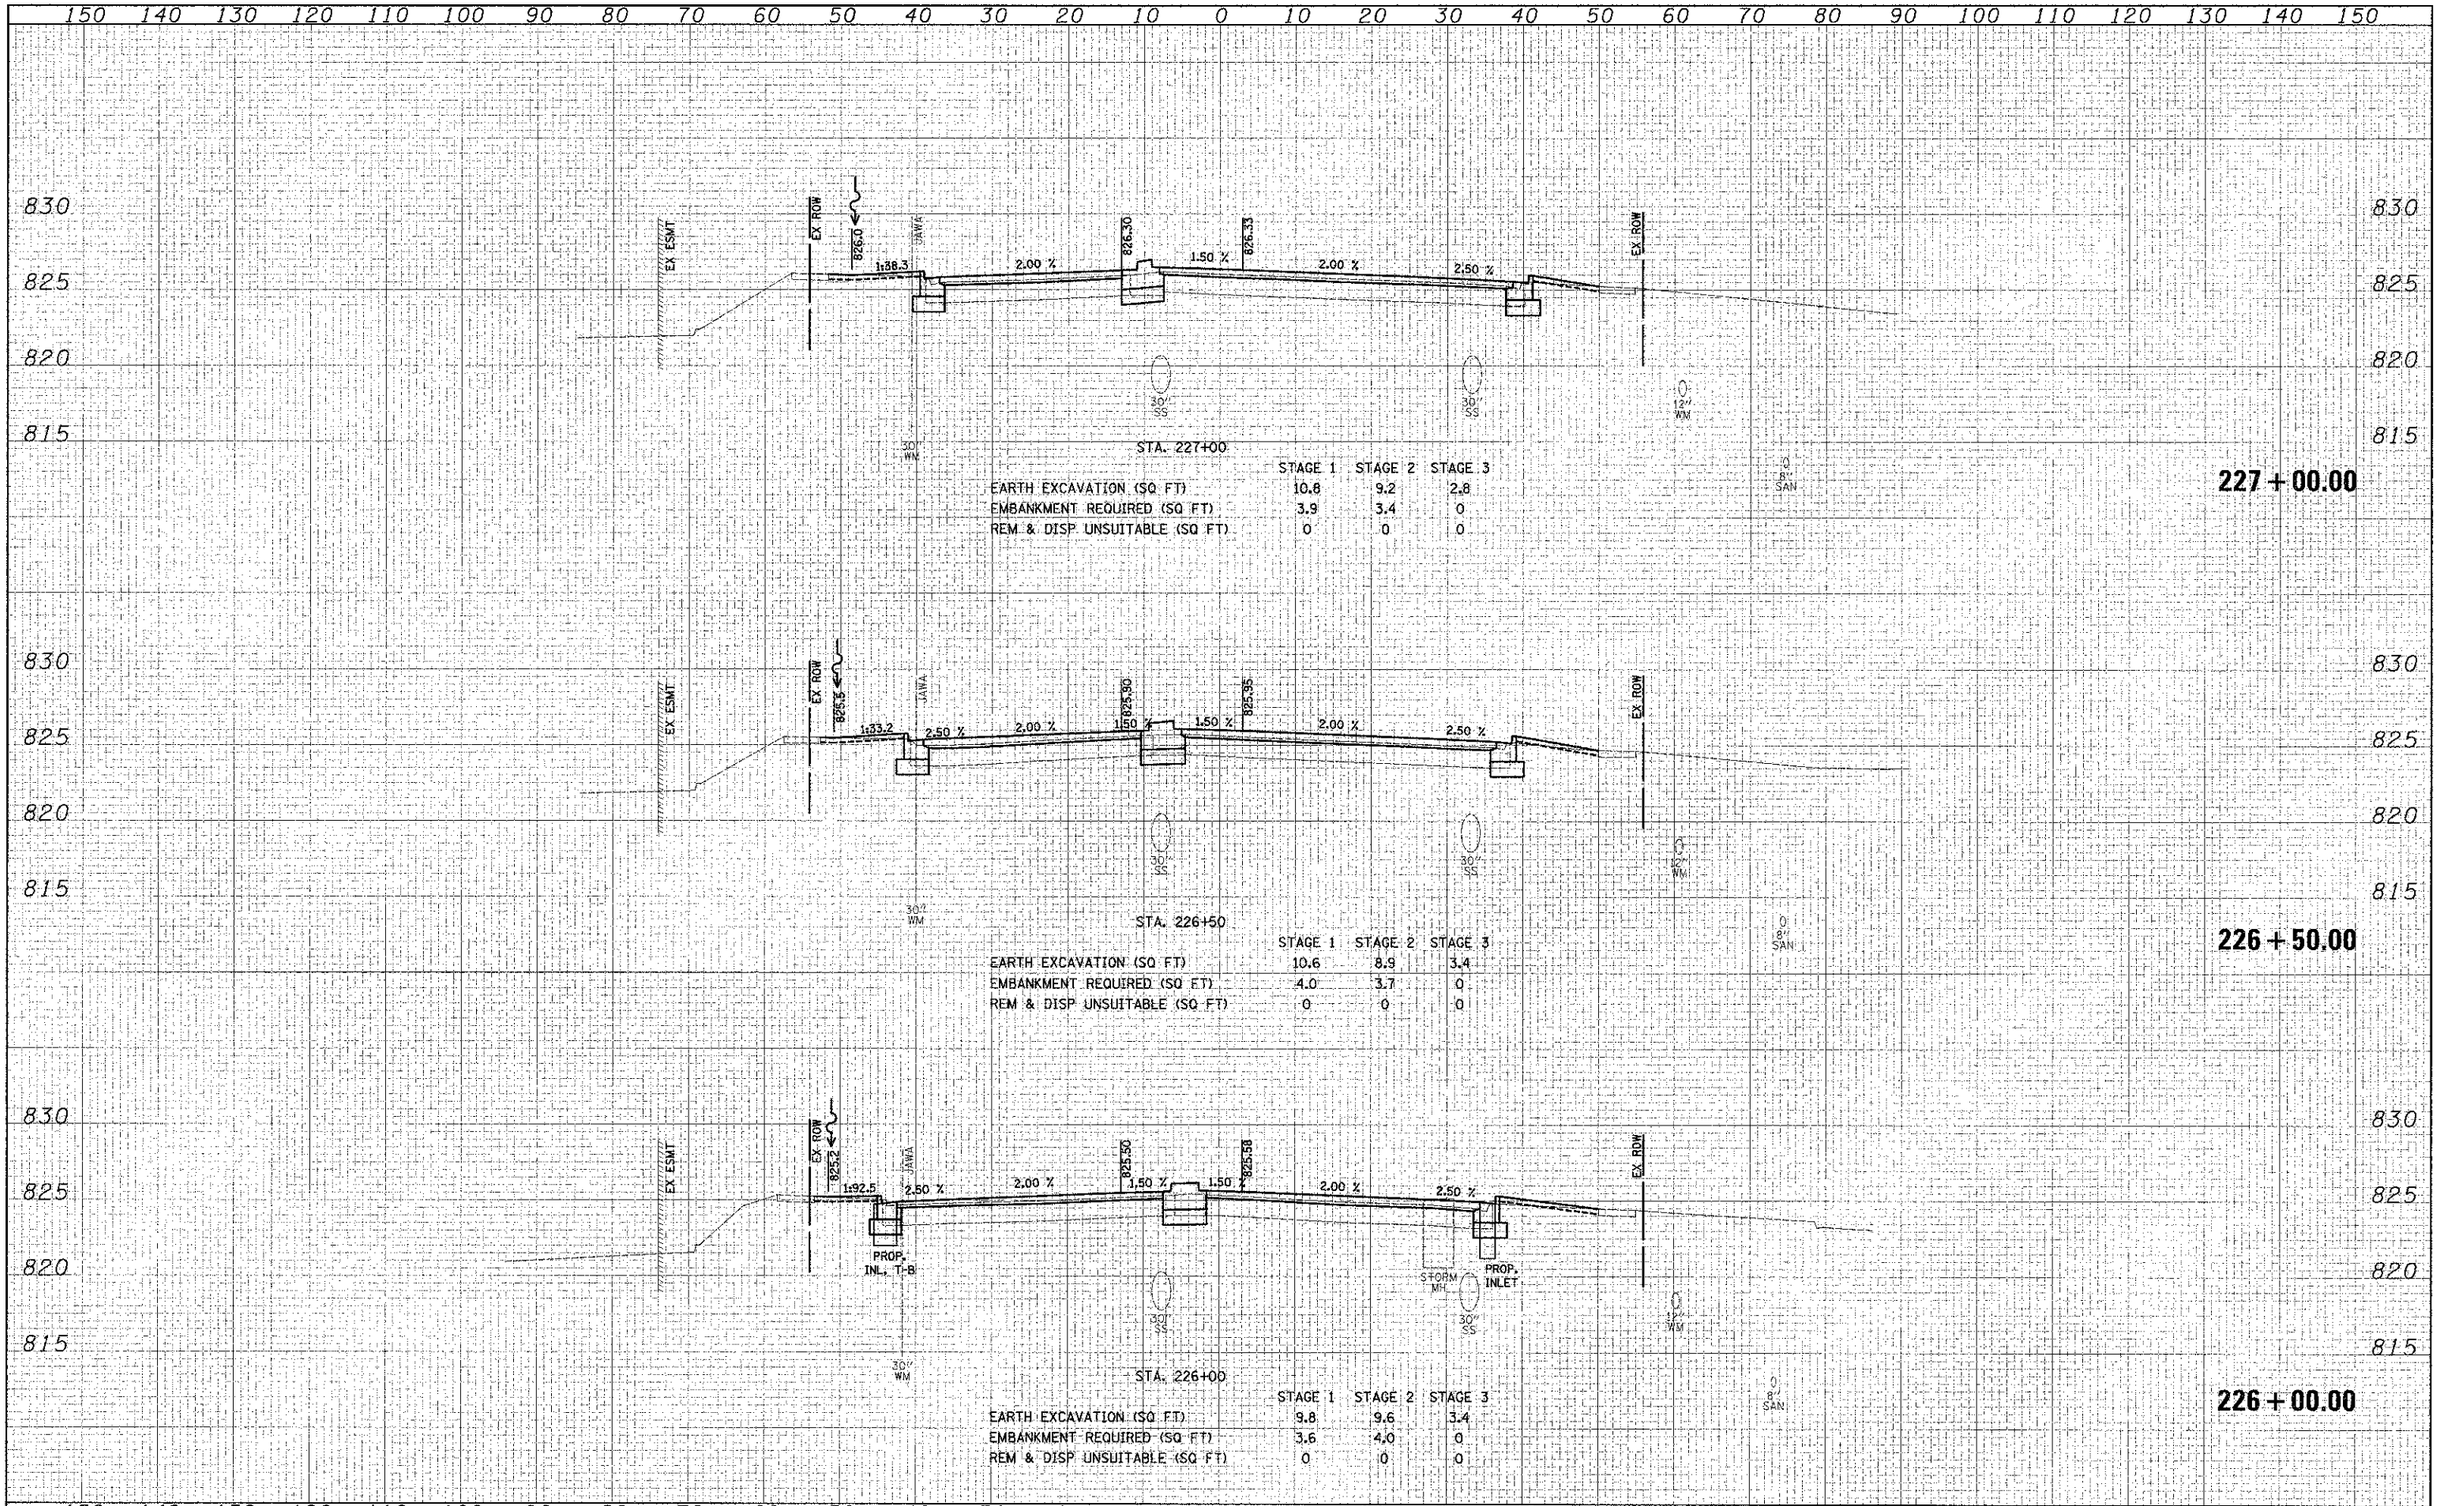

STA. 227+00

	STAGE 1	STAGE 2	STAGE 3
EARTH EXCAVATION (SQ FT)	10.6	9.2	2.8
EMBANKMENT REQUIRED (SQ FT)	3.9	3.4	0
REM. & DISP. UNSUITABLE (SQ FT)	0	0	0

STA. 226+50

	STAGE 1	STAGE 2	STAGE 3
EARTH EXCAVATION (SQ FT)	10.6	8.9	3.4
EMBANKMENT REQUIRED (SQ FT)	4.0	3.7	0
REM & DISP UNSUITABLE (SQ FT)	0	0	0

STA. 226+00

	STAGE 1	STAGE 2	STAGE 3
EARTH EXCAVATION (SQ FT)	9.8	9.6	3.4
EMBANKMENT REQUIRED (SQ FT)	3.6	4.0	0
REM & DISP UNSUITABLE (SQ FT)	0	0	0

FILE NAME = ...\2329\sad\sheet\2329_xsecsign	USER NAME = djk	DESIGNED - JAT	REVISED -
		DRAWN - CDC	REVISED -
	PLOT SCALE = 10.0000 ft / in.	CHECKED - DJK	REVISED -
	PLOT DATE = 8/16/2012	DATE - 8-20-12	REVISED -

STATE OF ILLINOIS
DEPARTMENT OF TRANSPORTATION

BARRINGTON ROAD
CROSS SECTIONS

SCALE: Hz 1"=10' Vt. 1"=5' | SHEET NO. 20 OF 25 SHEETS | STA. 226+00.00 TO STA. 227+00.00

F.A.U. RTE.	SECTION	COUNTY	TOTAL SHEETS	SHEET NO.
1322	01-00074-00-CH	COOK	245	214

CONTRACT NO. 63629

FED. ROAD DIST. NO. 1 | ILLINOIS | FED. AID PROJECT M-CVM-8003(051)