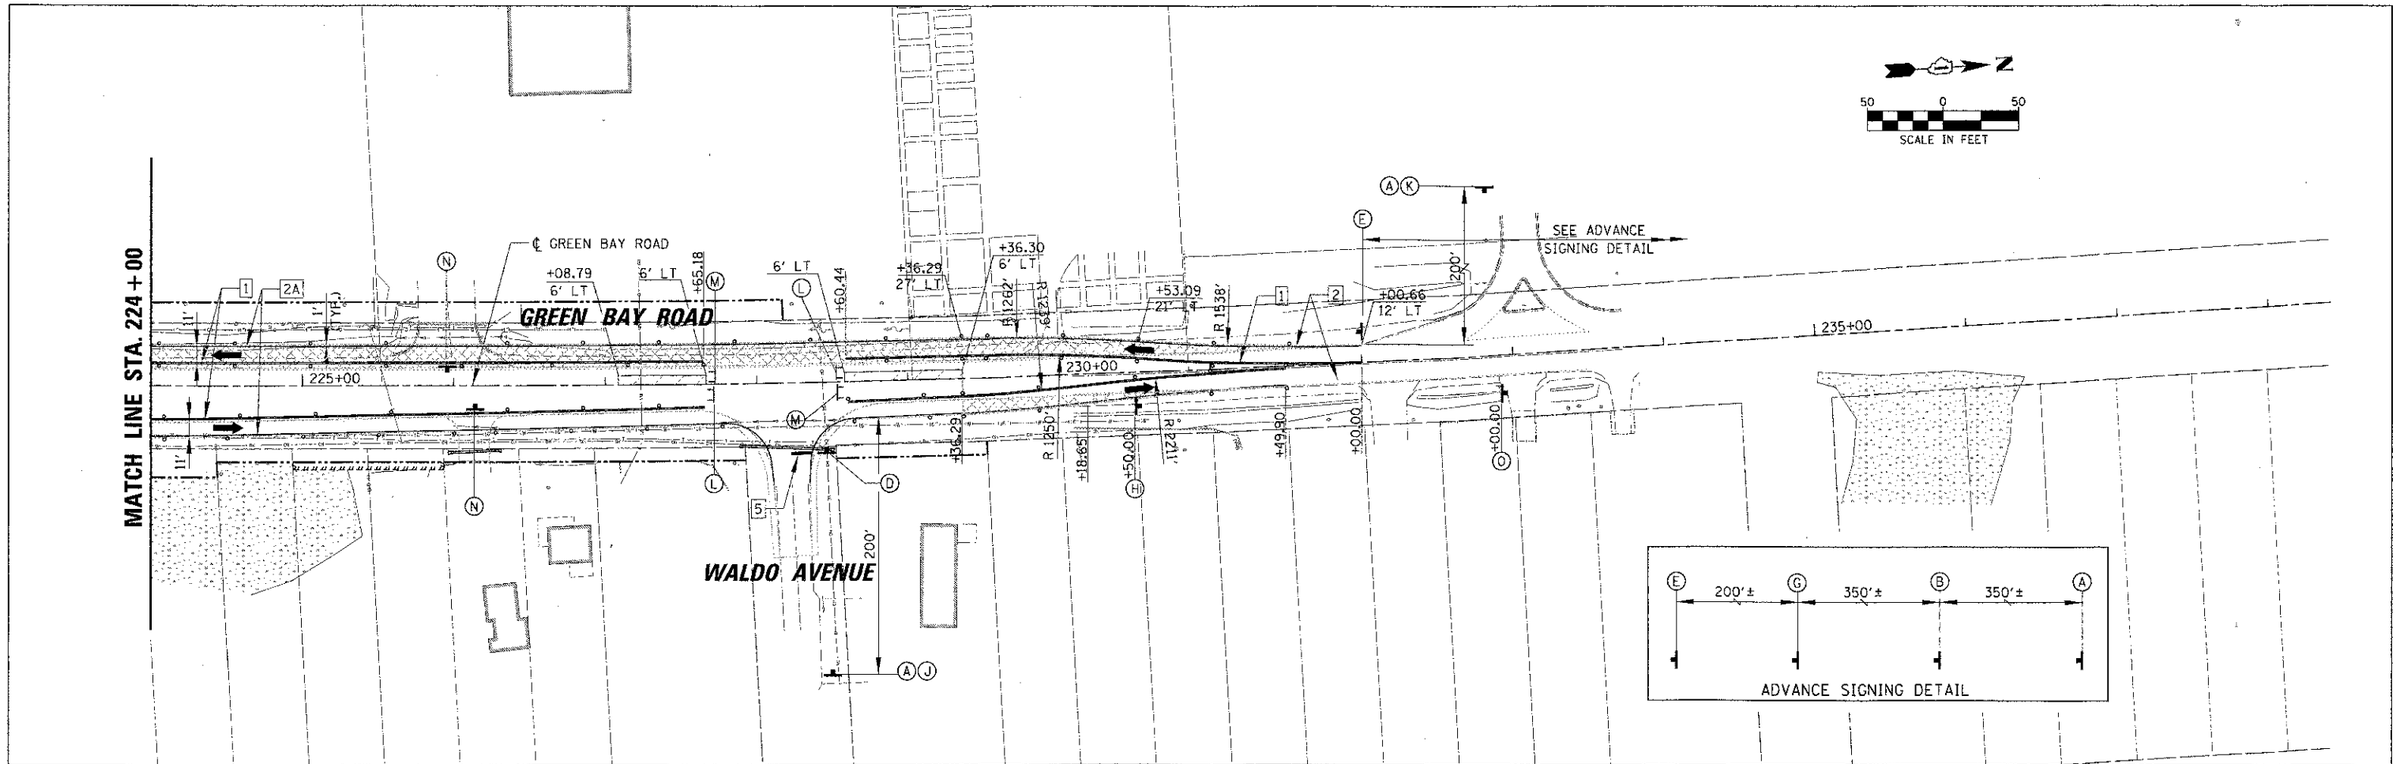

NOTE: STAGE 1 SOUTHBOUND LANE AND TEMPORARY PAVEMENT MARKINGS TO REMAIN UNTIL END OF STAGE 2.1

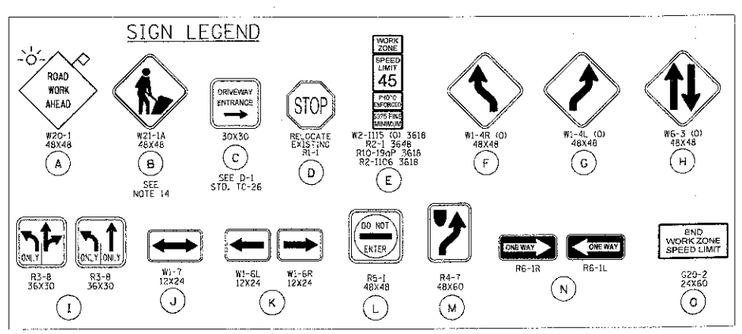

LEGEND

- 1 TEMPORARY PAVEMENT MARKING - LINE 4" (DOUBLE YELLOW)
- 2 TEMPORARY PAVEMENT MARKING - LINE 5" (WHITE)
- 2A TEMPORARY PAVEMENT MARKING - LINE 4" (WHITE)
- 3 TEMPORARY PAVEMENT MARKING - LINE 6" (WHITE)
- 4 TEMPORARY PAVEMENT MARKING - LINE 12" (YELLOW @ 45° 20' C-C)
- 5 TEMPORARY PAVEMENT MARKING - LINE 24" (WHITE)
- 6 TEMPORARY PAVEMENT MARKING - LETTERS AND SYMBOLS
- WORK ZONE
- TEMPORARY PAVEMENT
- TEMPORARY DITCH (CONSTRUCTED IN PRE-STAGE)
- TEMPORARY PIPES AND STRUCTURES (CONSTRUCTED IN PRE-STAGE)
- TEMPORARY STRUCTURES (CONSTRUCTED IN STAGE 1)
- PROPOSED CULVERTS AND END SECTIONS (CONSTRUCTED IN PRE-STAGE - SEE DRAINAGE PLANS)
- PROPOSED CULVERTS AND END SECTIONS (CONSTRUCTED IN STAGE 1 - SEE DRAINAGE PLANS)
- PROPOSED DRAINAGE STRUCTURES AND SEWERS (CONSTRUCTED IN PRE-STAGE - SEE DRAINAGE PLANS)
- PROPOSED DRAINAGE STRUCTURES AND SEWERS (CONSTRUCTED IN STAGE 1 - SEE DRAINAGE PLANS)
- TYPE II BARRICADE OR DRUM W/BI-DIRECTIONAL LIGHT OR VERTICAL PANEL W/BI-DIRECTIONAL LIGHT OR TYPE II DIRECTIONAL BARRICADE WITH BI-DIRECTIONAL LIGHT (SEE MOT NOTE SHEET)
- TYPE III BARRICADE W/ LIGHTS
- WORK ZONE SIGN
- TRAFFIC FLOW
- TEMPORARY CONCRETE BARRIER WALL WITH BI-DIRECTIONAL PRISMATIC BARRIER REFLECTORS
- IMPACT ATTENUATOR, TEMPORARY (NON-REDIRECTIVE), TEST LEVEL 3
- ARROW BOARD

FILE NAME = M:\IDOT\D4229\Civil\MOT_STAGE2.1_RTE131	USER NAME = general	DESIGNED -	REVISED -
	02.SHT	DRAWN -	REVISED -
	PLOT SCALE = 50'	CHECKED -	REVISED -
	PLOT DATE = 11/13/2012	DATE -	REVISED -

STATE OF ILLINOIS
DEPARTMENT OF TRANSPORTATION

IL RTE 131 (GREEN BAY ROAD)
MAINTENANCE OF TRAFFIC – STAGE 2.1
STA. 224+00 TO STA. 232+00.66

SCALE: | SHEET NO. OF SHEETS | STA. TO STA.

F.A.U. RTE.	SECTION	COUNTY	TOTAL SHEETS	SHEET NO.
1209	03-00033-12-CH	LAKE	189	56
		CONTRACT NO. 63766		

FED. ROAD DIST. NO. 7 | ILLINOIS | FED. AID PROJECT