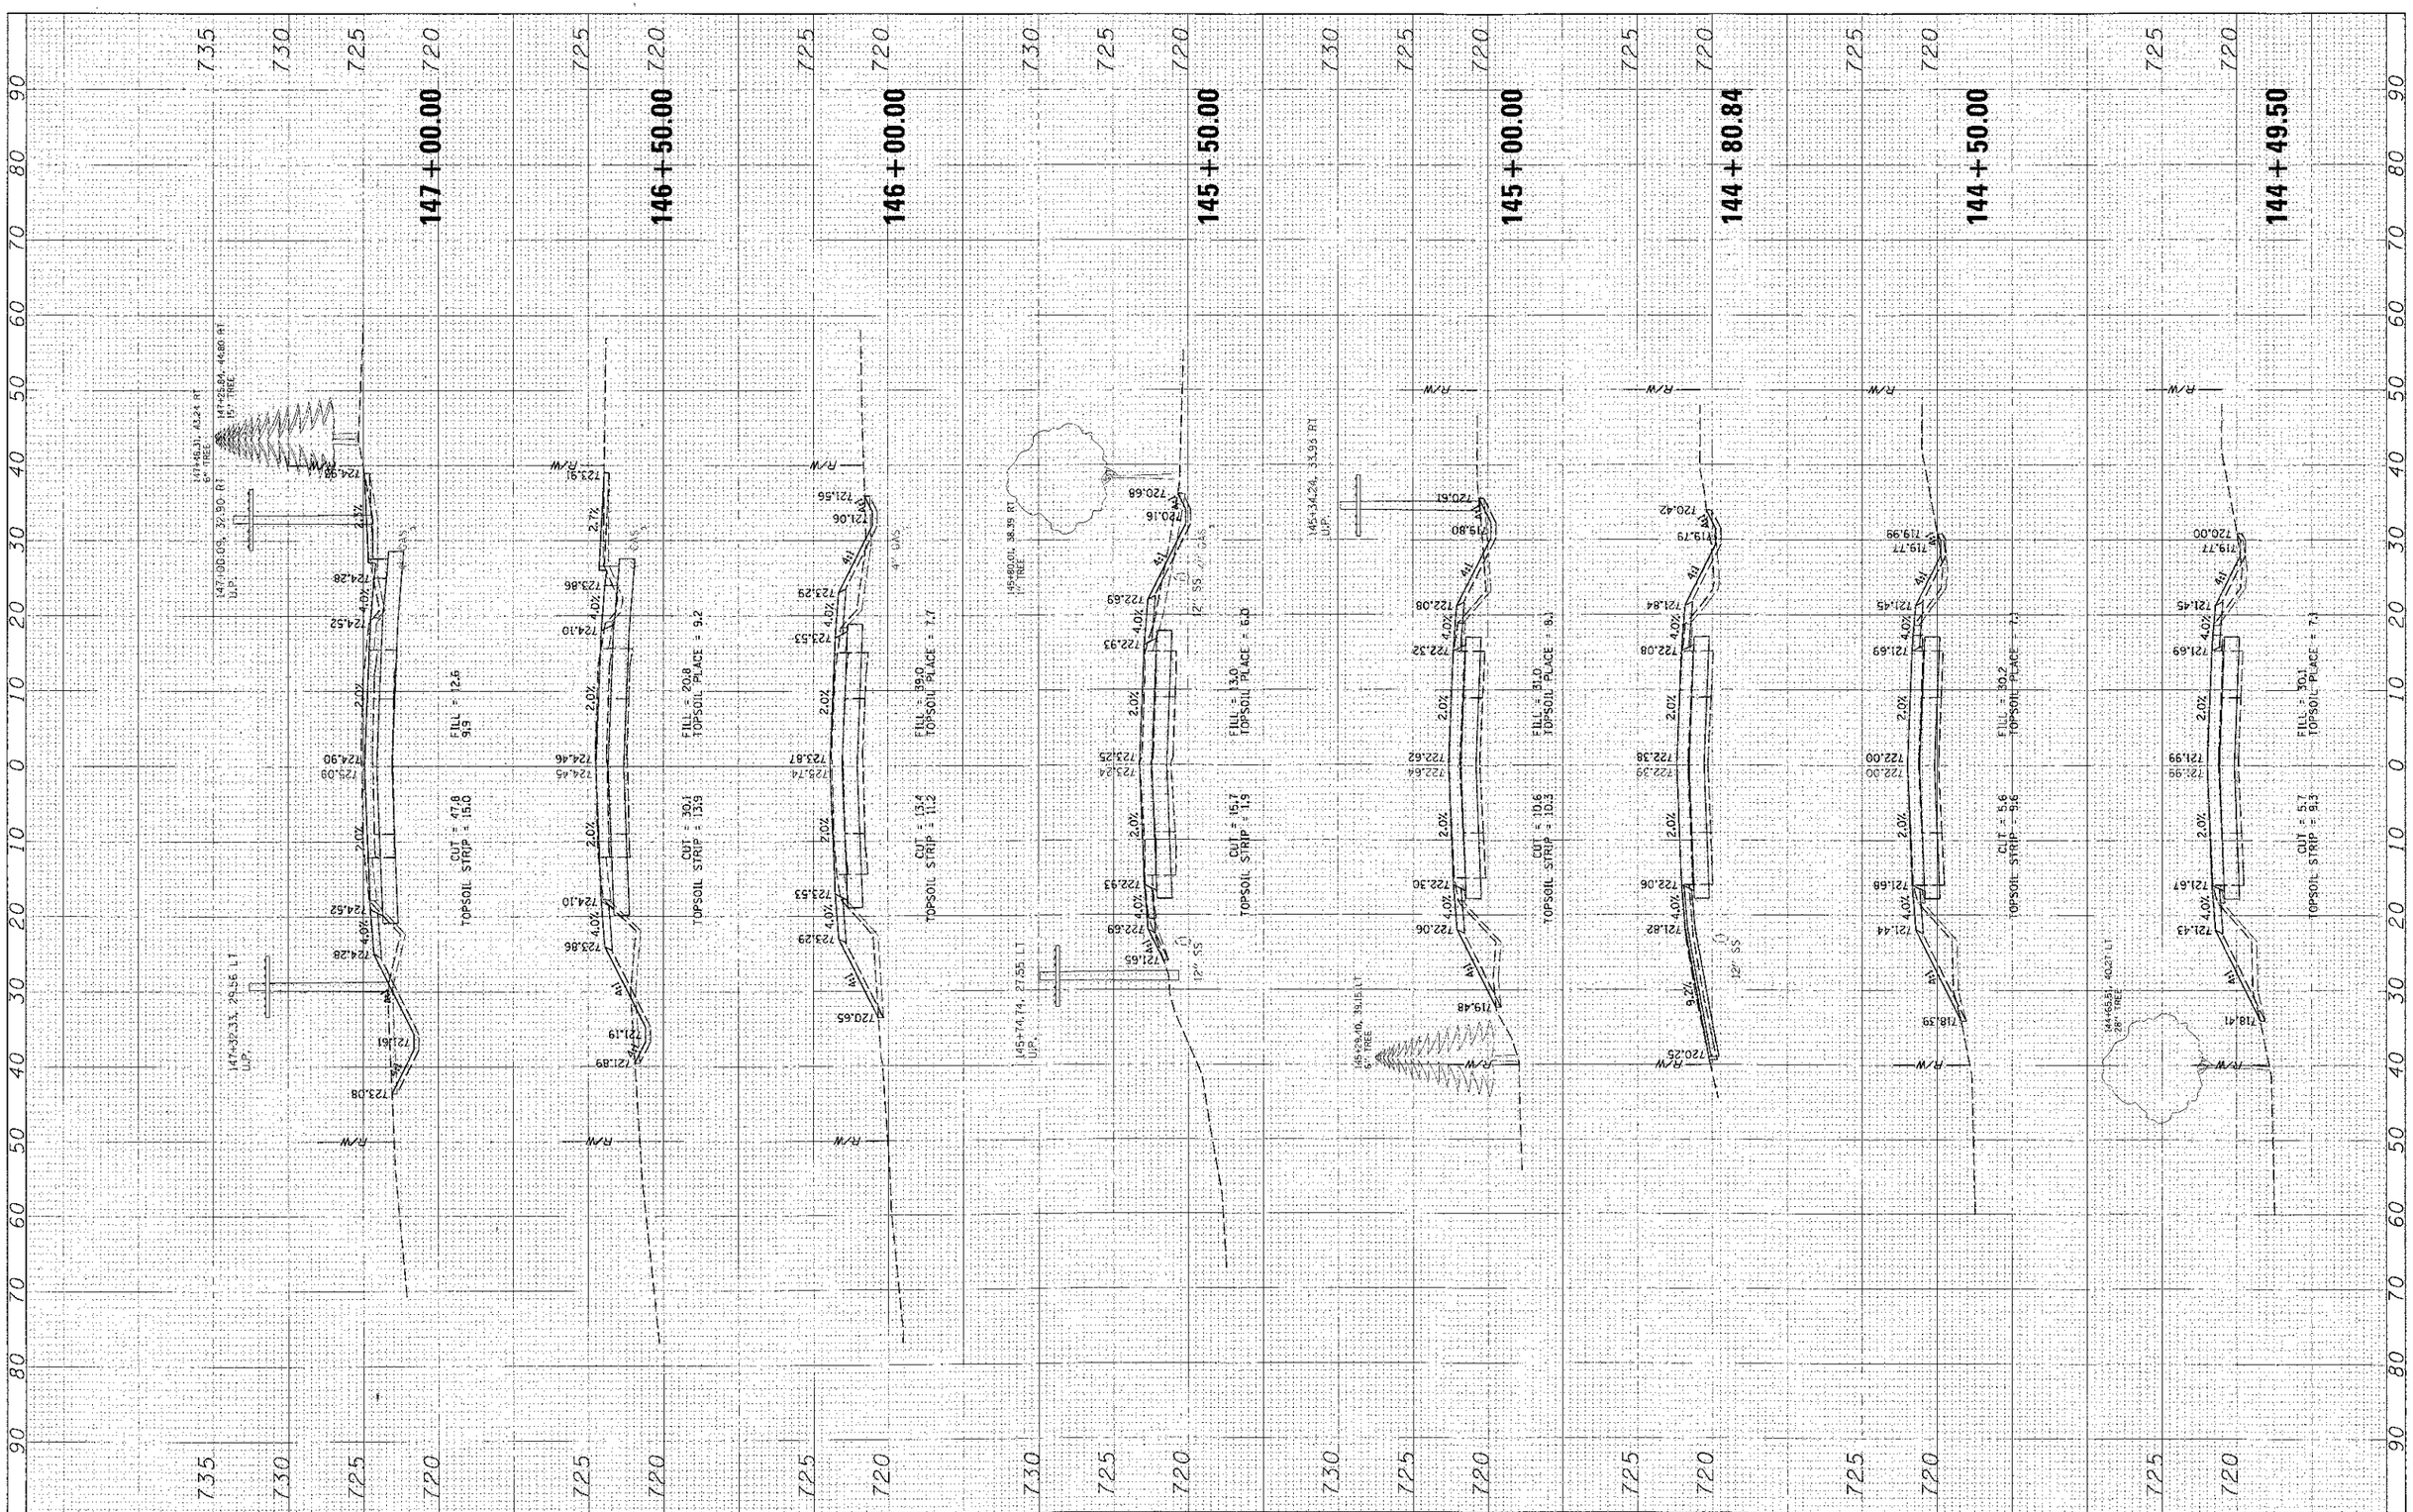

FILE NAME =	USER NAME =	DESIGNED -	REVISED -	STATE OF ILLINOIS DEPARTMENT OF TRANSPORTATION	CROSS SECTIONS WADSWORTH ROAD	F.A.U. RTE.	SECTION	COUNTY	TOTAL SHEETS	SHEET NO.
M:\LCDOT\84229\DIVISION\BY_WADS_FINAL_01.DGN		DRAWN	REVISED -			1209	03-00033-12-CH	LAKE	189	152
	PLOT SCALE = 10'	CHECKED -	REVISED -		SCALE: SHEET NO. OF SHEETS STA. 144+49.50 TO STA. 147+00.00			CONTRACT NO. 63766		
	PLOT DATE = 11/13/2012	DATE -	REVISED -			FED. ROAD DIST. NO. 1	ILLINOIS	FED. AID PROJECT		