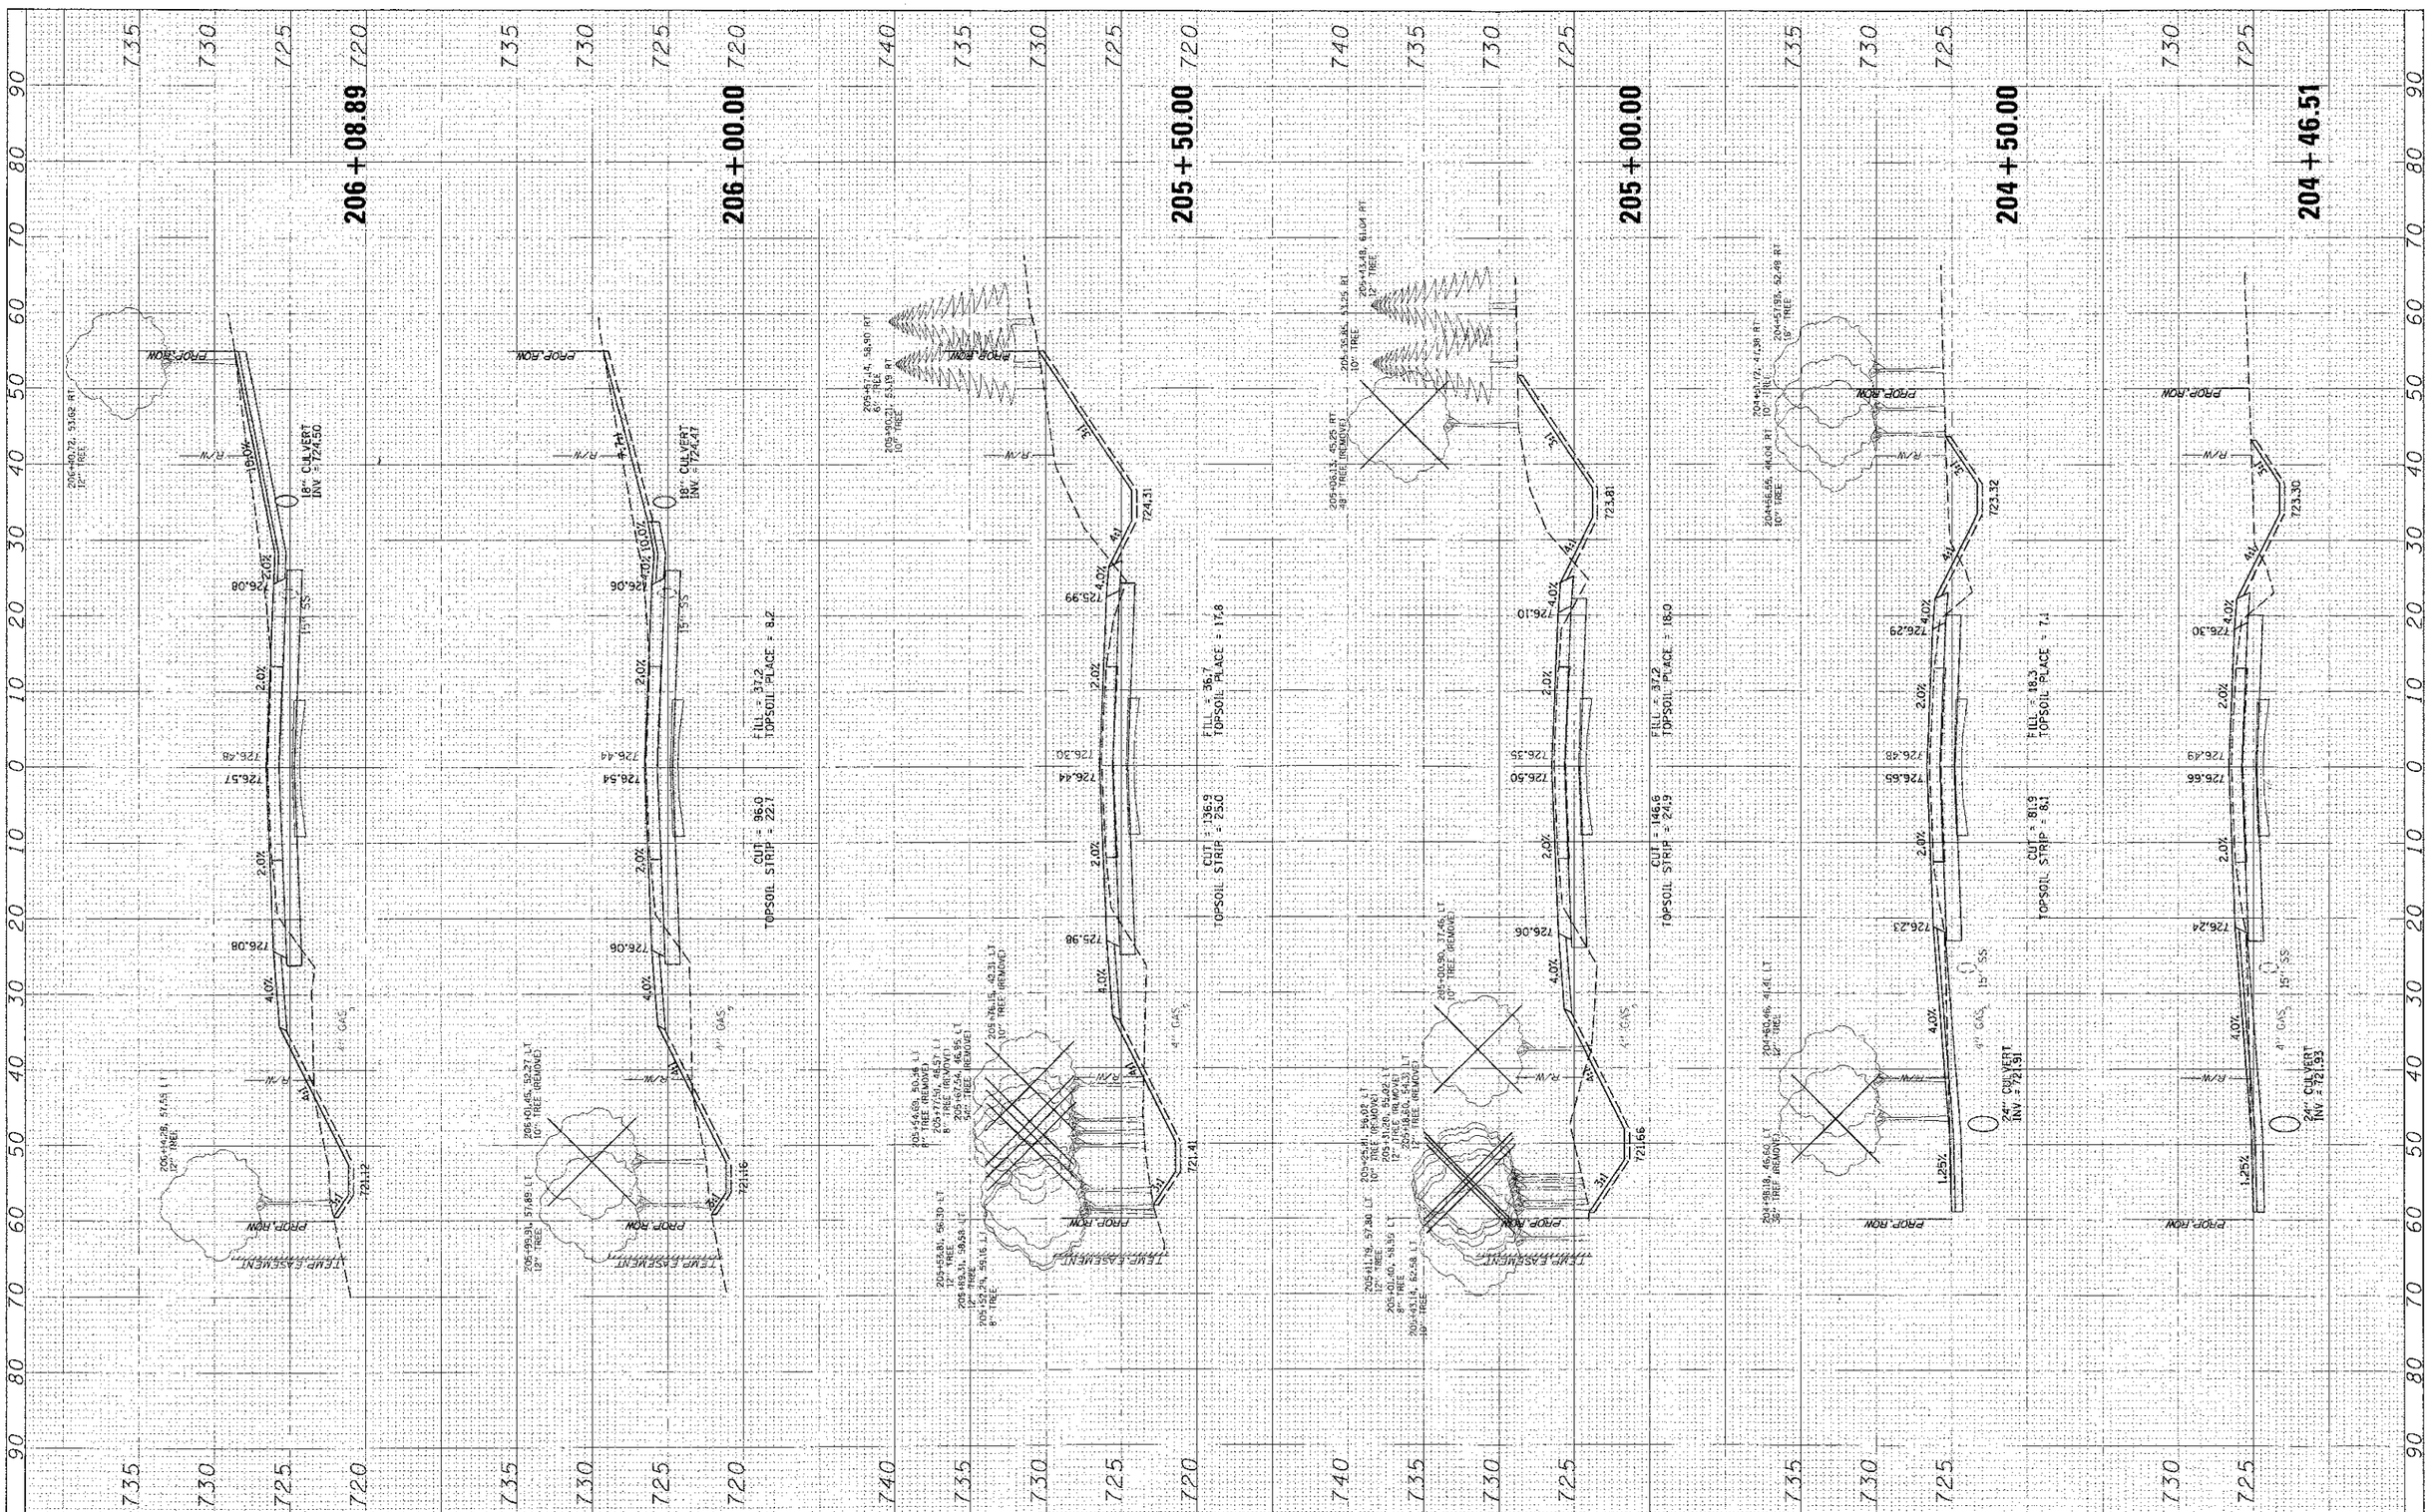

FILE NAME = N:\LCDOT\04229\Civil\GAY_R7E131_01.SHT	USER NAME = mhamel	DESIGNED -	REVISED -
		DRAWN -	REVISED
	PLOT SCALE = 1W'	CHECKED -	REVISED
	PLOT DATE = 11/13/2012	DATE -	REVISED

STATE OF ILLINOIS
DEPARTMENT OF TRANSPORTATION

CROSS SECTIONS
GREEN BAY ROAD

SCALE: | SHEET NO. OF SHEETS | STA. 204+46.51 TO STA. 206+08.89

F.A.U. RTE.	SECTION	COUNTY	TOTAL SHEETS	SHEET NO.
1209	03-00033-12-CH	LAKE	189	179
		CONTRACT NO. 63766		

FED. ROAD DIST. NO. 1 | ILLINOIS | FED. AID PROJECT