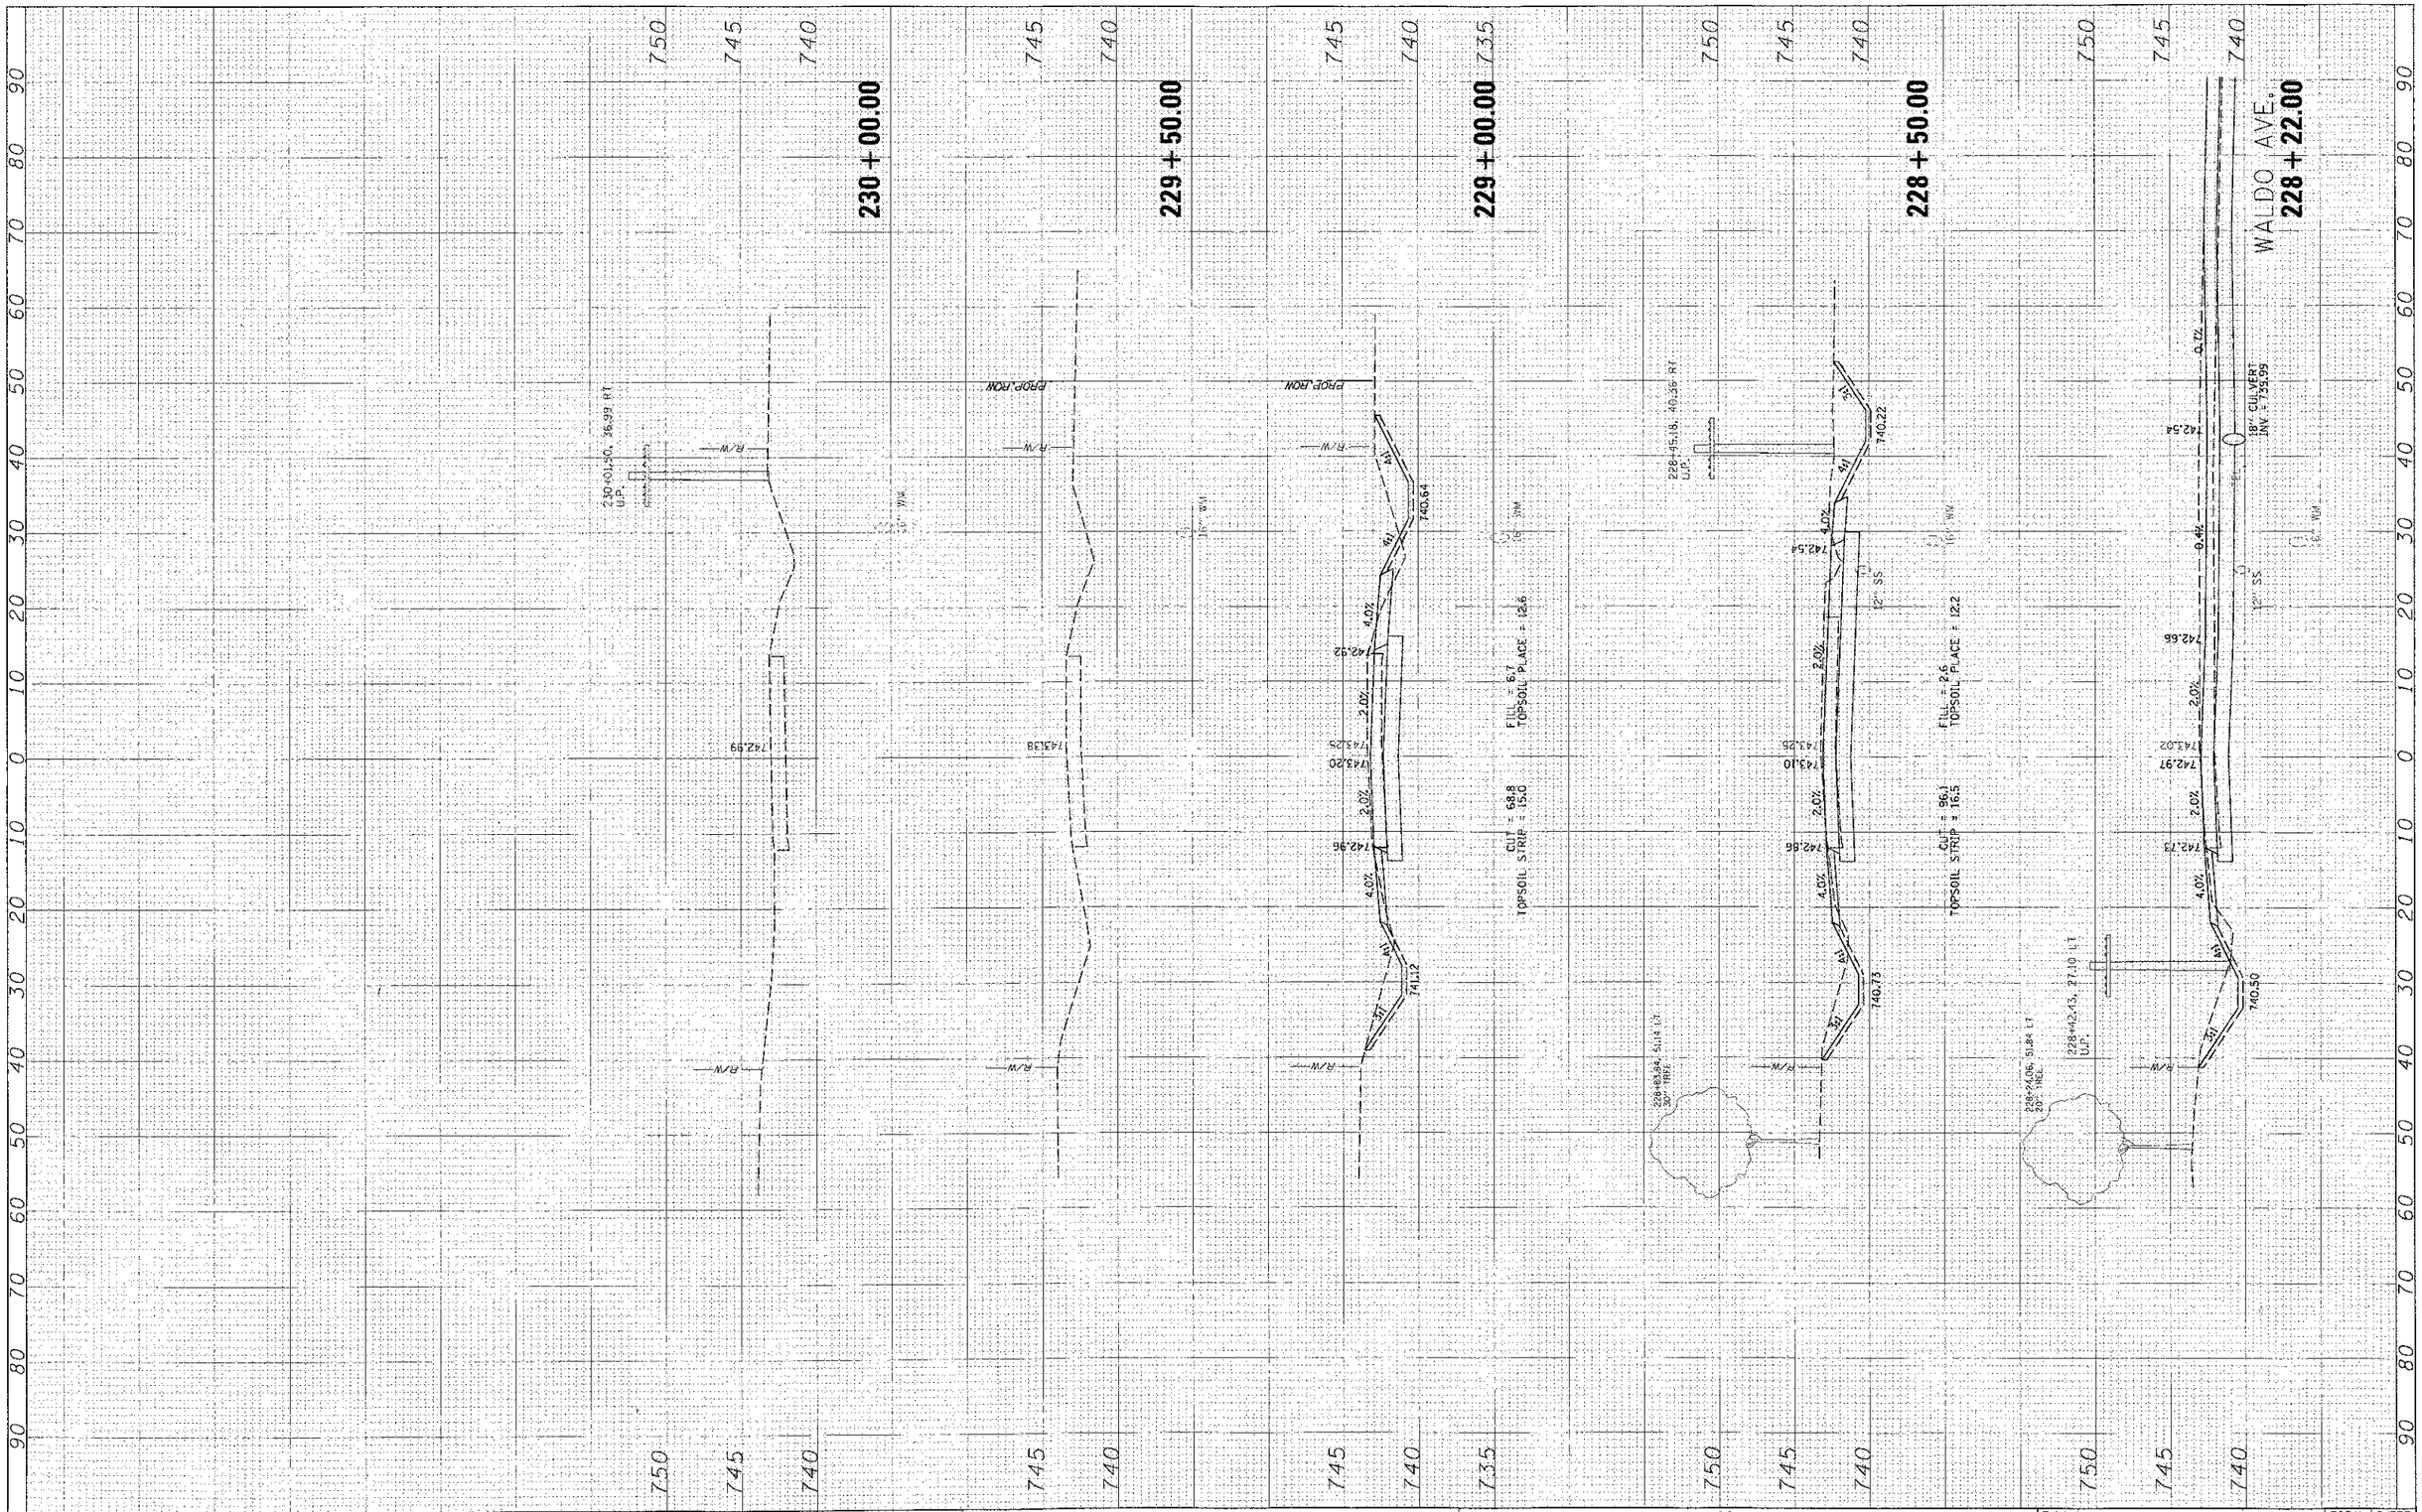

FILE NAME = N:\LDGT\M4229\Civil\LAY_RTE108_01.SHT	USER NAME = nmarvel	DESIGNED -	REVISED -
		DRAWN -	REVISED -
	PLOT SCALE = 10'	CHECKED -	REVISED -
	PLOT DATE = 11/13/2012	DATE -	REVISED -

STATE OF ILLINOIS
DEPARTMENT OF TRANSPORTATION

CROSS SECTIONS
GREEN BAY ROAD

SCALE: | SHEET NO. OF SHEETS | STA. 228+22.00 TO STA. 230+00.00

F.A.U. RTE.	SECTION	COUNTY	TOTAL SHEETS	SHEET NO.
1209	C3-00033-12-CH	LAKE	189	189
		CONTRACT NO. 63766		

FED. ROAD DIST. NO. 1 | ILLINOIS | FED. AID PROJECT