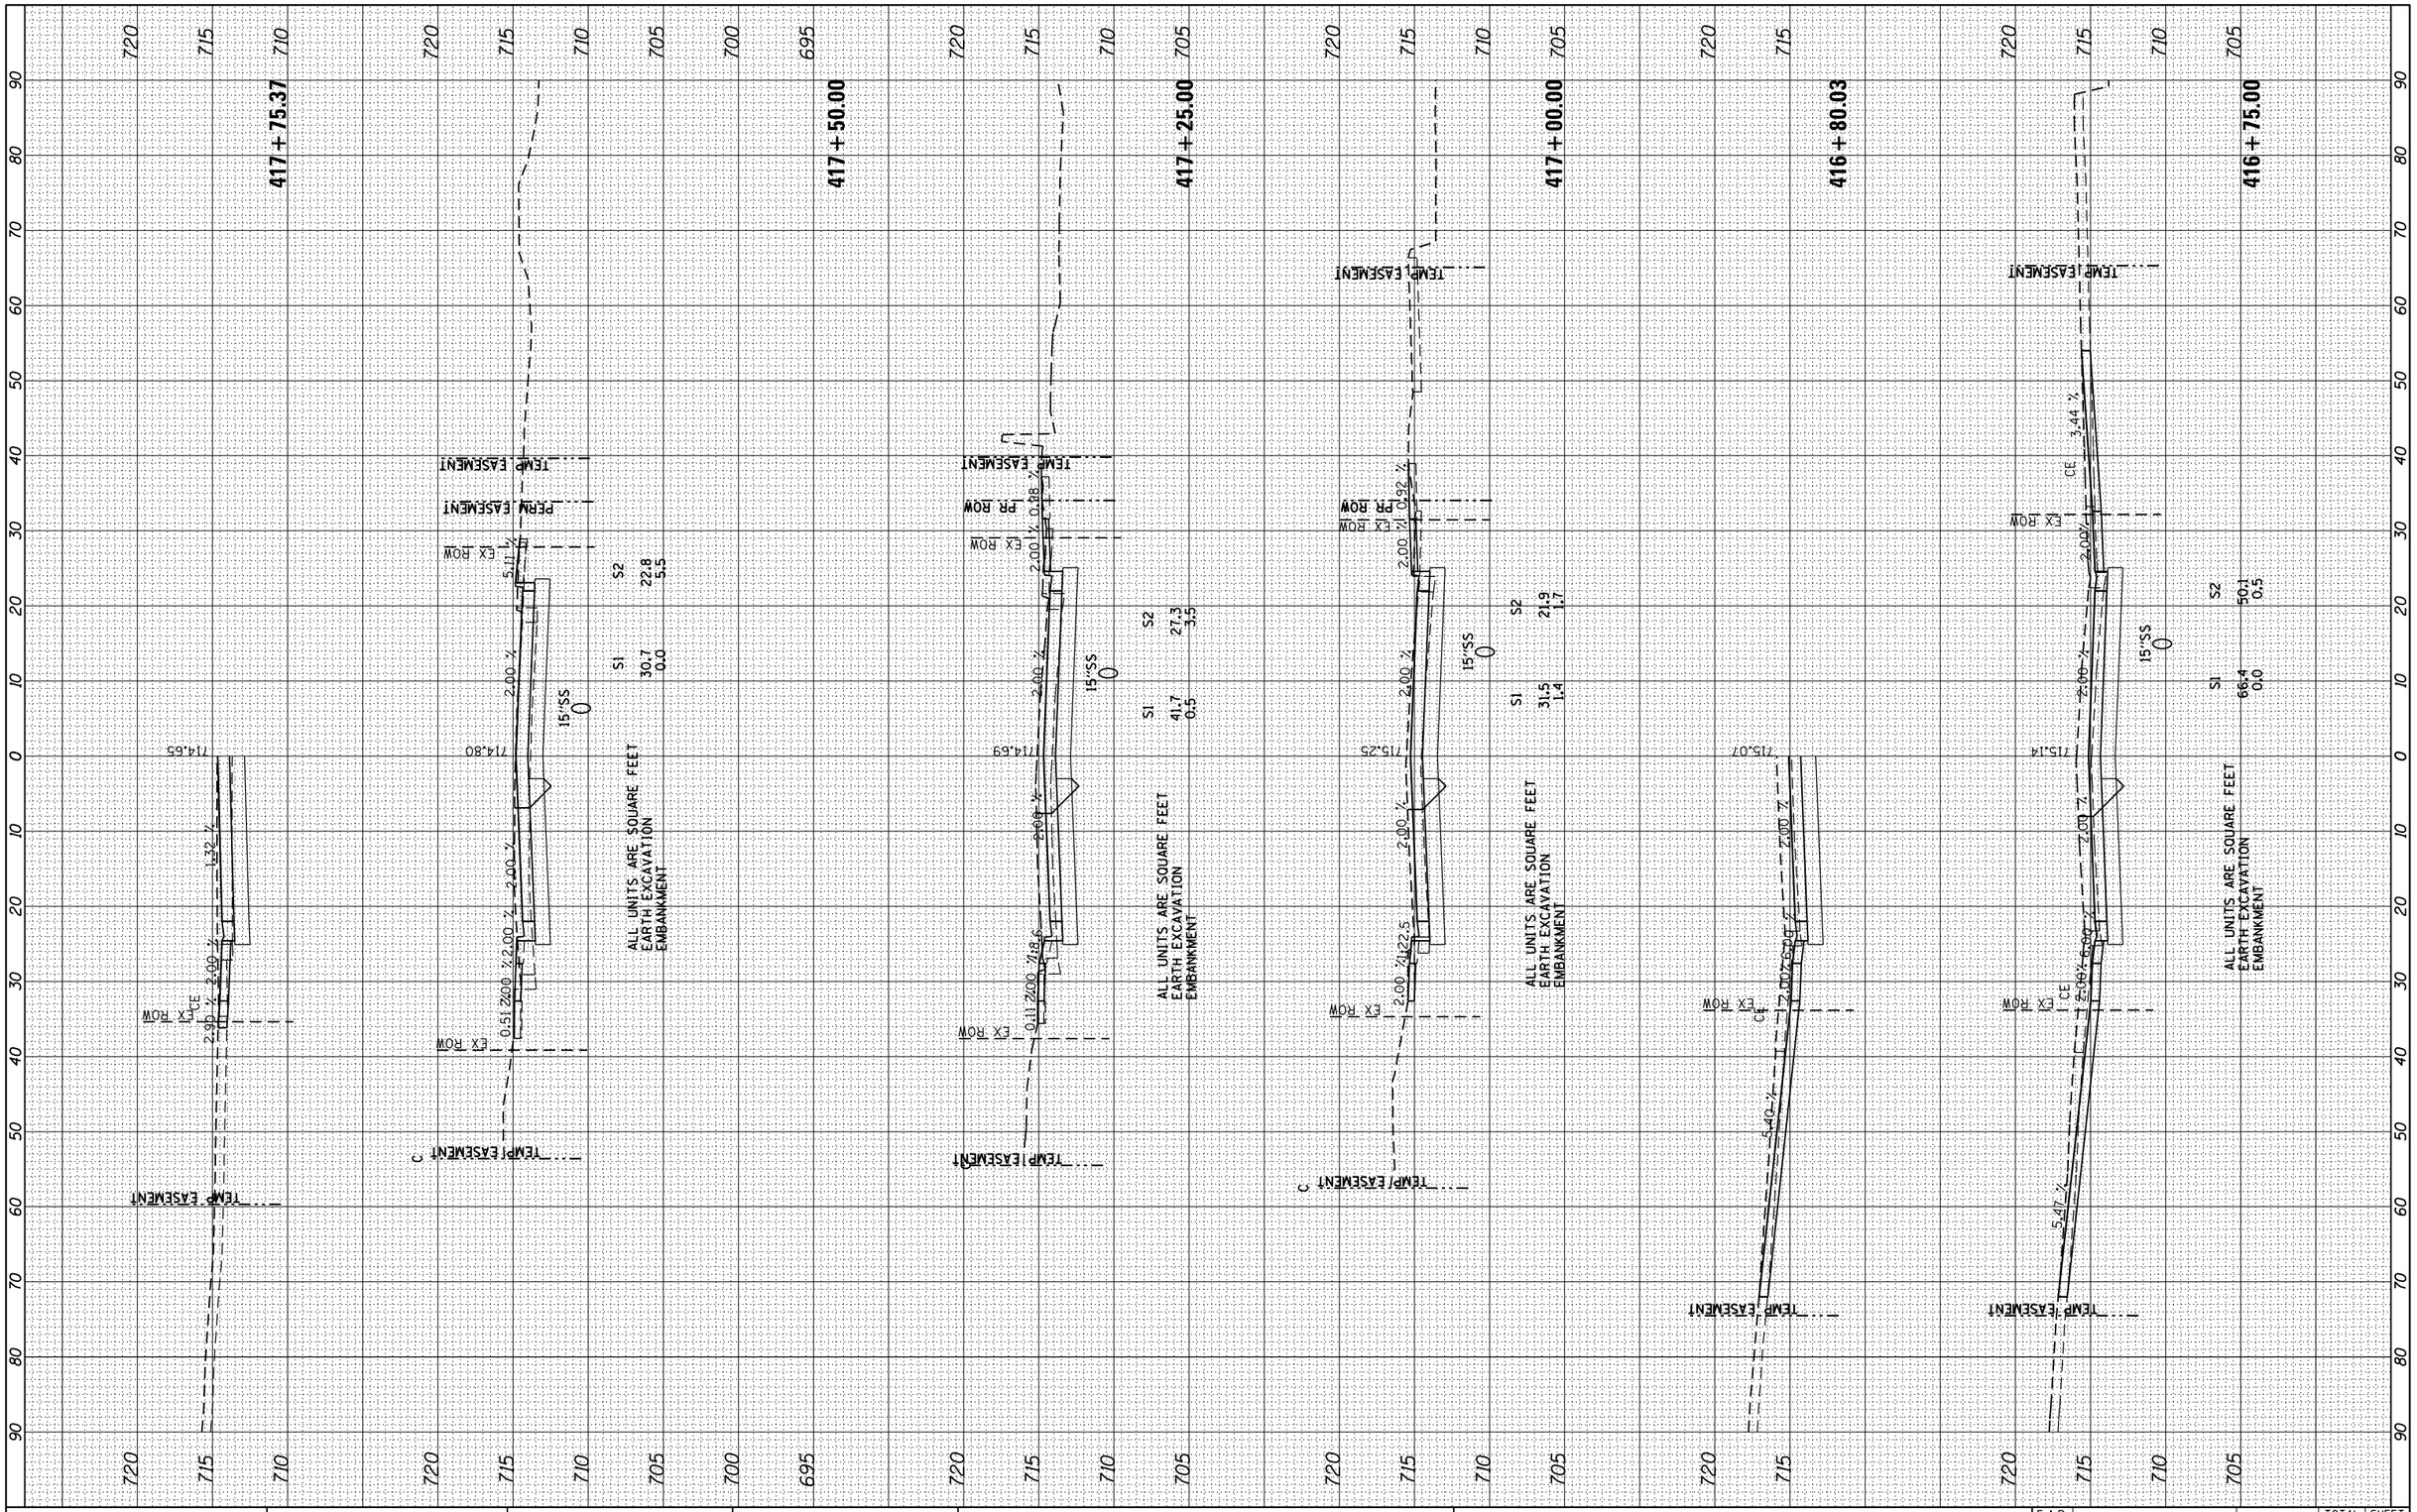


| FINAL SURVEY | | BY | DATE |
|---|---|---|---|
| NOTE BOOK | SURVEYED | | |
| | PLOTTED | | |
| | TEMPLATE | | |
| | AREAS | | |
| | AREAS CHECKED | | |
| NO. | | | |

| ORIGINAL SURVEY | | BY | DATE |
|---|---|---|---|
| NOTE BOOK | SURVEYED | | |
| | PLOTTED | | |
| | TEMPLATE | | |
| | AREAS | | |
| | AREAS CHECKED | | |
| NO. | | | |

| | | | |
|---|---|---|---|
| FILE NAME = $FILEL$ | USER NAME = $USER$ | DESIGNED - | REVISED - |
| | | DRAWN - | REVISED - |
| | PLOT SCALE = $SCALE$ | CHECKED - | REVISED - |
| | PLOT DATE = $DATE$ | DATE - | REVISED - |

**STATE OF ILLINOIS**
**DEPARTMENT OF TRANSPORTATION**

**IL 2 (S MAIN ST) CROSS SECTIONS**

SCALE: | SHEET OF SHEETS | STA. 416+75.00 TO STA. 417+74.76

| F.A.P. RTE. | SECTION | COUNTY | TOTAL SHEETS | SHEET NO. |
|---|---|---|---|---|
| 742 | (32, 33) R-1 | WINNEBAGO | 705 | 645 |

CONTRACT NO. 64821

ILLINOIS FED. AID PROJECT