FINAL SURVEY	NOTE BOOK	
	SURVEYED	
	PLOTTED	
	TEMPLATE	
	AREAS	
NO.	AREAS CHECKED	

	BY	DATE

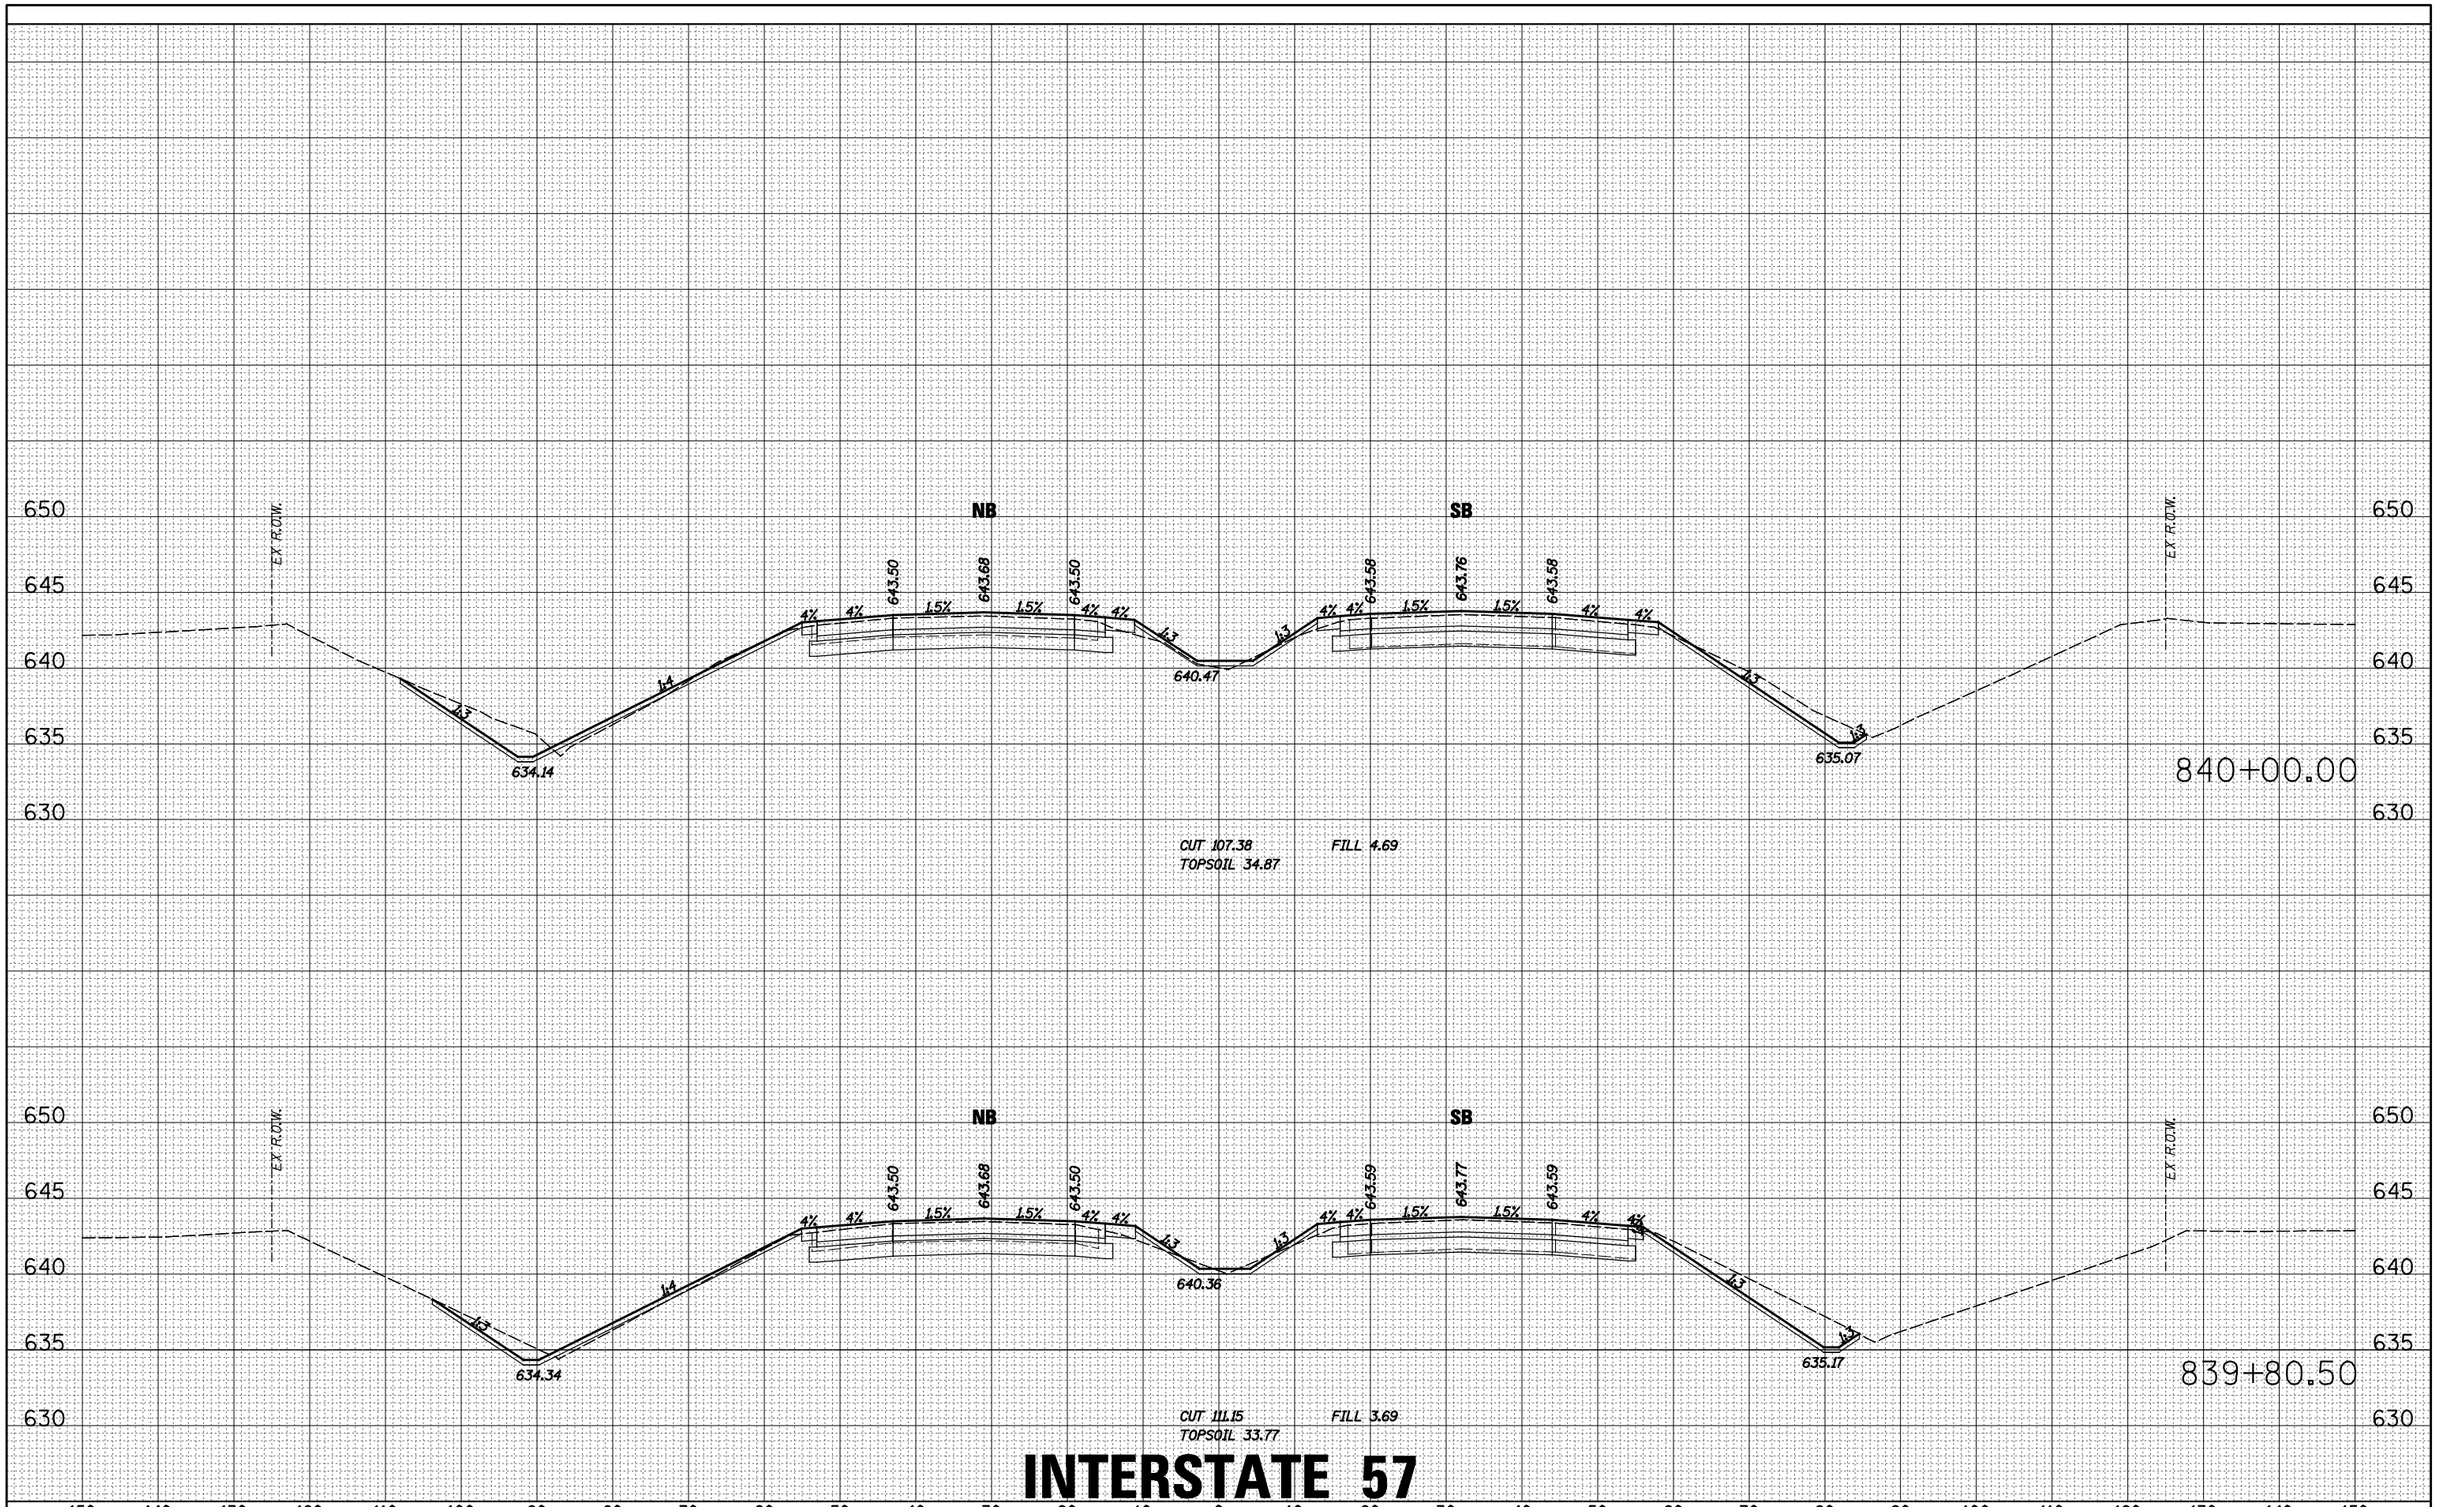

USER NAME = bhenrichs	DESIGNED BAH	REVISED -	**STATE OF ILLINOIS DEPARTMENT OF TRANSPORTATION**
	DRAWN BAH	REVISED -	
PLOT SCALE = 10.0000 ' / IN.	CHECKED KAC	REVISED -	**PROPOSED CROSS SECTIONS**
PLOT DATE = 12/7/2012	DATE 12-07-2012	REVISED -	SCALE: SHEET 6 OF 18 SHEETS STA. 839+80.50 TO STA. 840+00.00

F.A.I. RTE.	SECTION	COUNTY	TOTAL SHEETS	SHEET NO.
57	141 BR(SB) & 38-1 BR(NB)	IROQUOIS	138	110
		CONTRACT NO. 66944		
	ILLINOIS FED. AID PROJECT			