FINAL SURVEY	BY	DATE
NOTE BOOK	SURVEYED	
NO.	PLOTTED	
	TEMPLATE	
	AREAS	
	AREAS CHECKED	

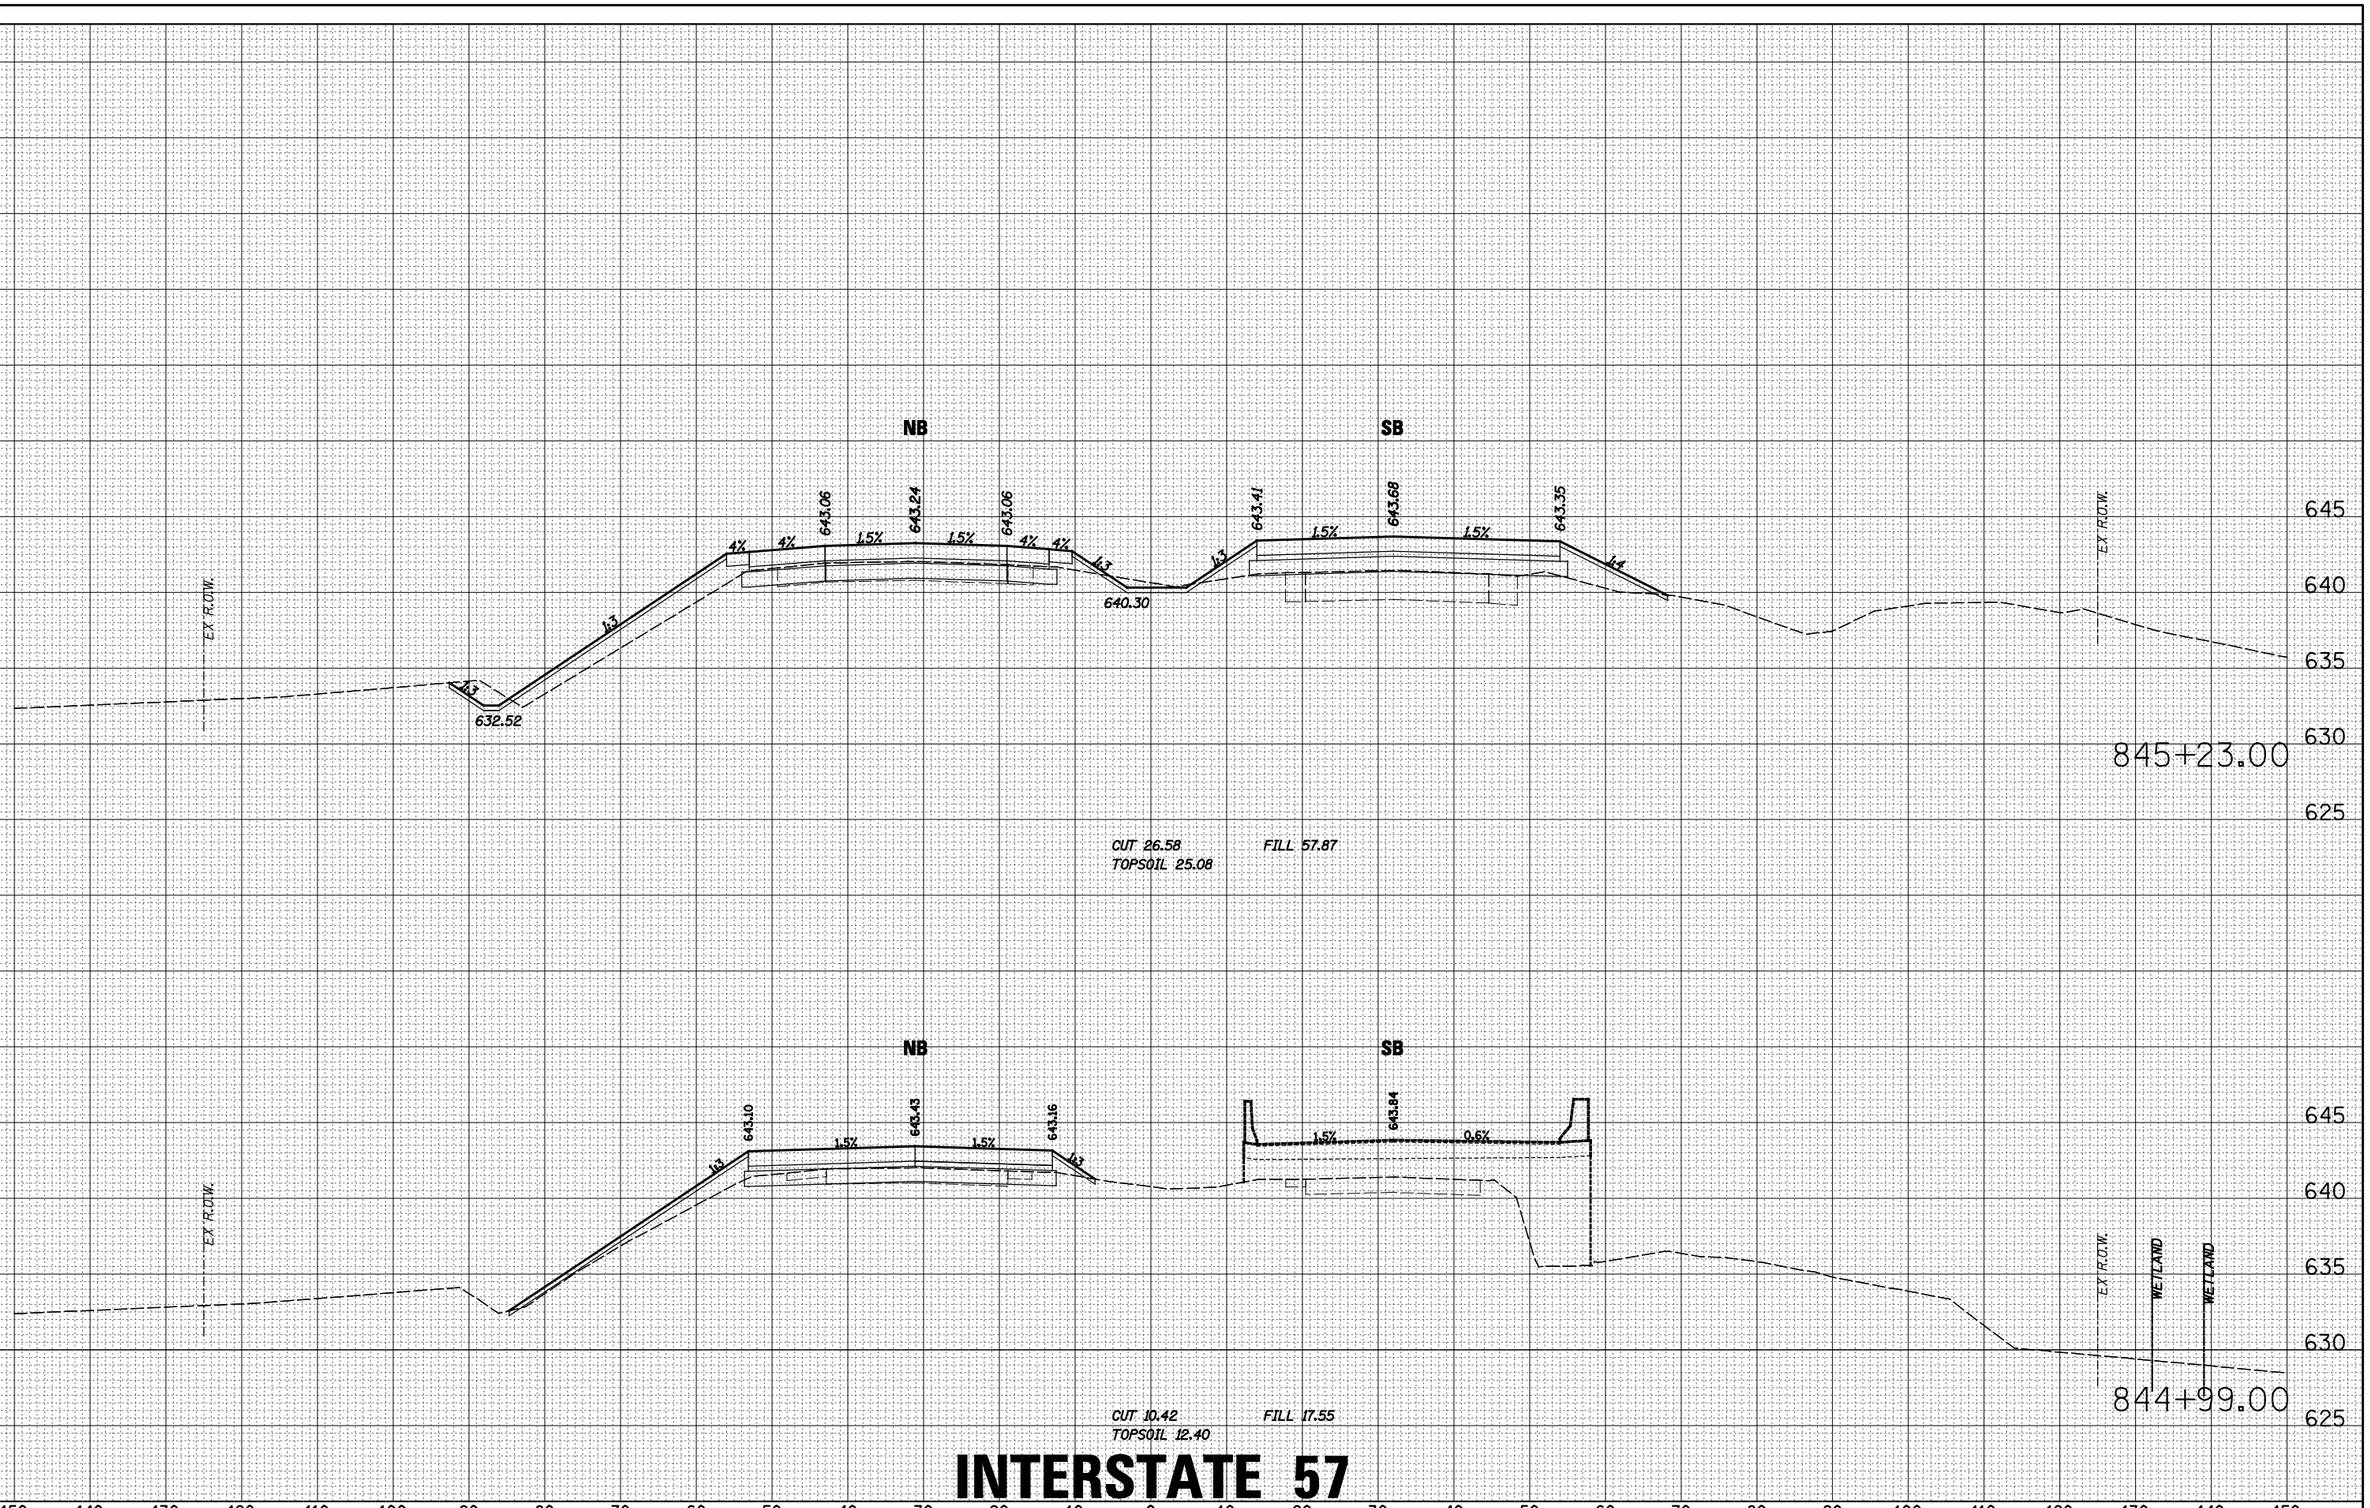

ORIGINAL SURVEY	BY	DATE
NOTE BOOK	SURVEYED	
NO.	PLOTTED	
	TEMPLATE	
	AREAS	
	AREAS CHECKED	

INTERSTATE 57

Wight

USER NAME = bhenrichs	DESIGNED BAH	REVISED -
	DRAWN BAH	REVISED -
PLOT SCALE = 10.0000 ' / IN.	CHECKED KAC	REVISED -
PLOT DATE = 12/7/2012	DATE 12-07-2012	REVISED -

STATE OF ILLINOIS
DEPARTMENT OF TRANSPORTATION

PROPOSED CROSS SECTIONS

SCALE: | SHEET 13 OF 18 SHEETS | STA. 844+99.00 | TO STA. 845+23.00

F.A.I. RTE.	SECTION	COUNTY	TOTAL SHEETS	SHEET NO.
57	141 BR(SB) & 38-1 BR(NB)	IROQUOIS	138	117
		CONTRACT NO. 66944		
	ILLINOIS FED. AID PROJECT			