I-57 CROSS-OVER

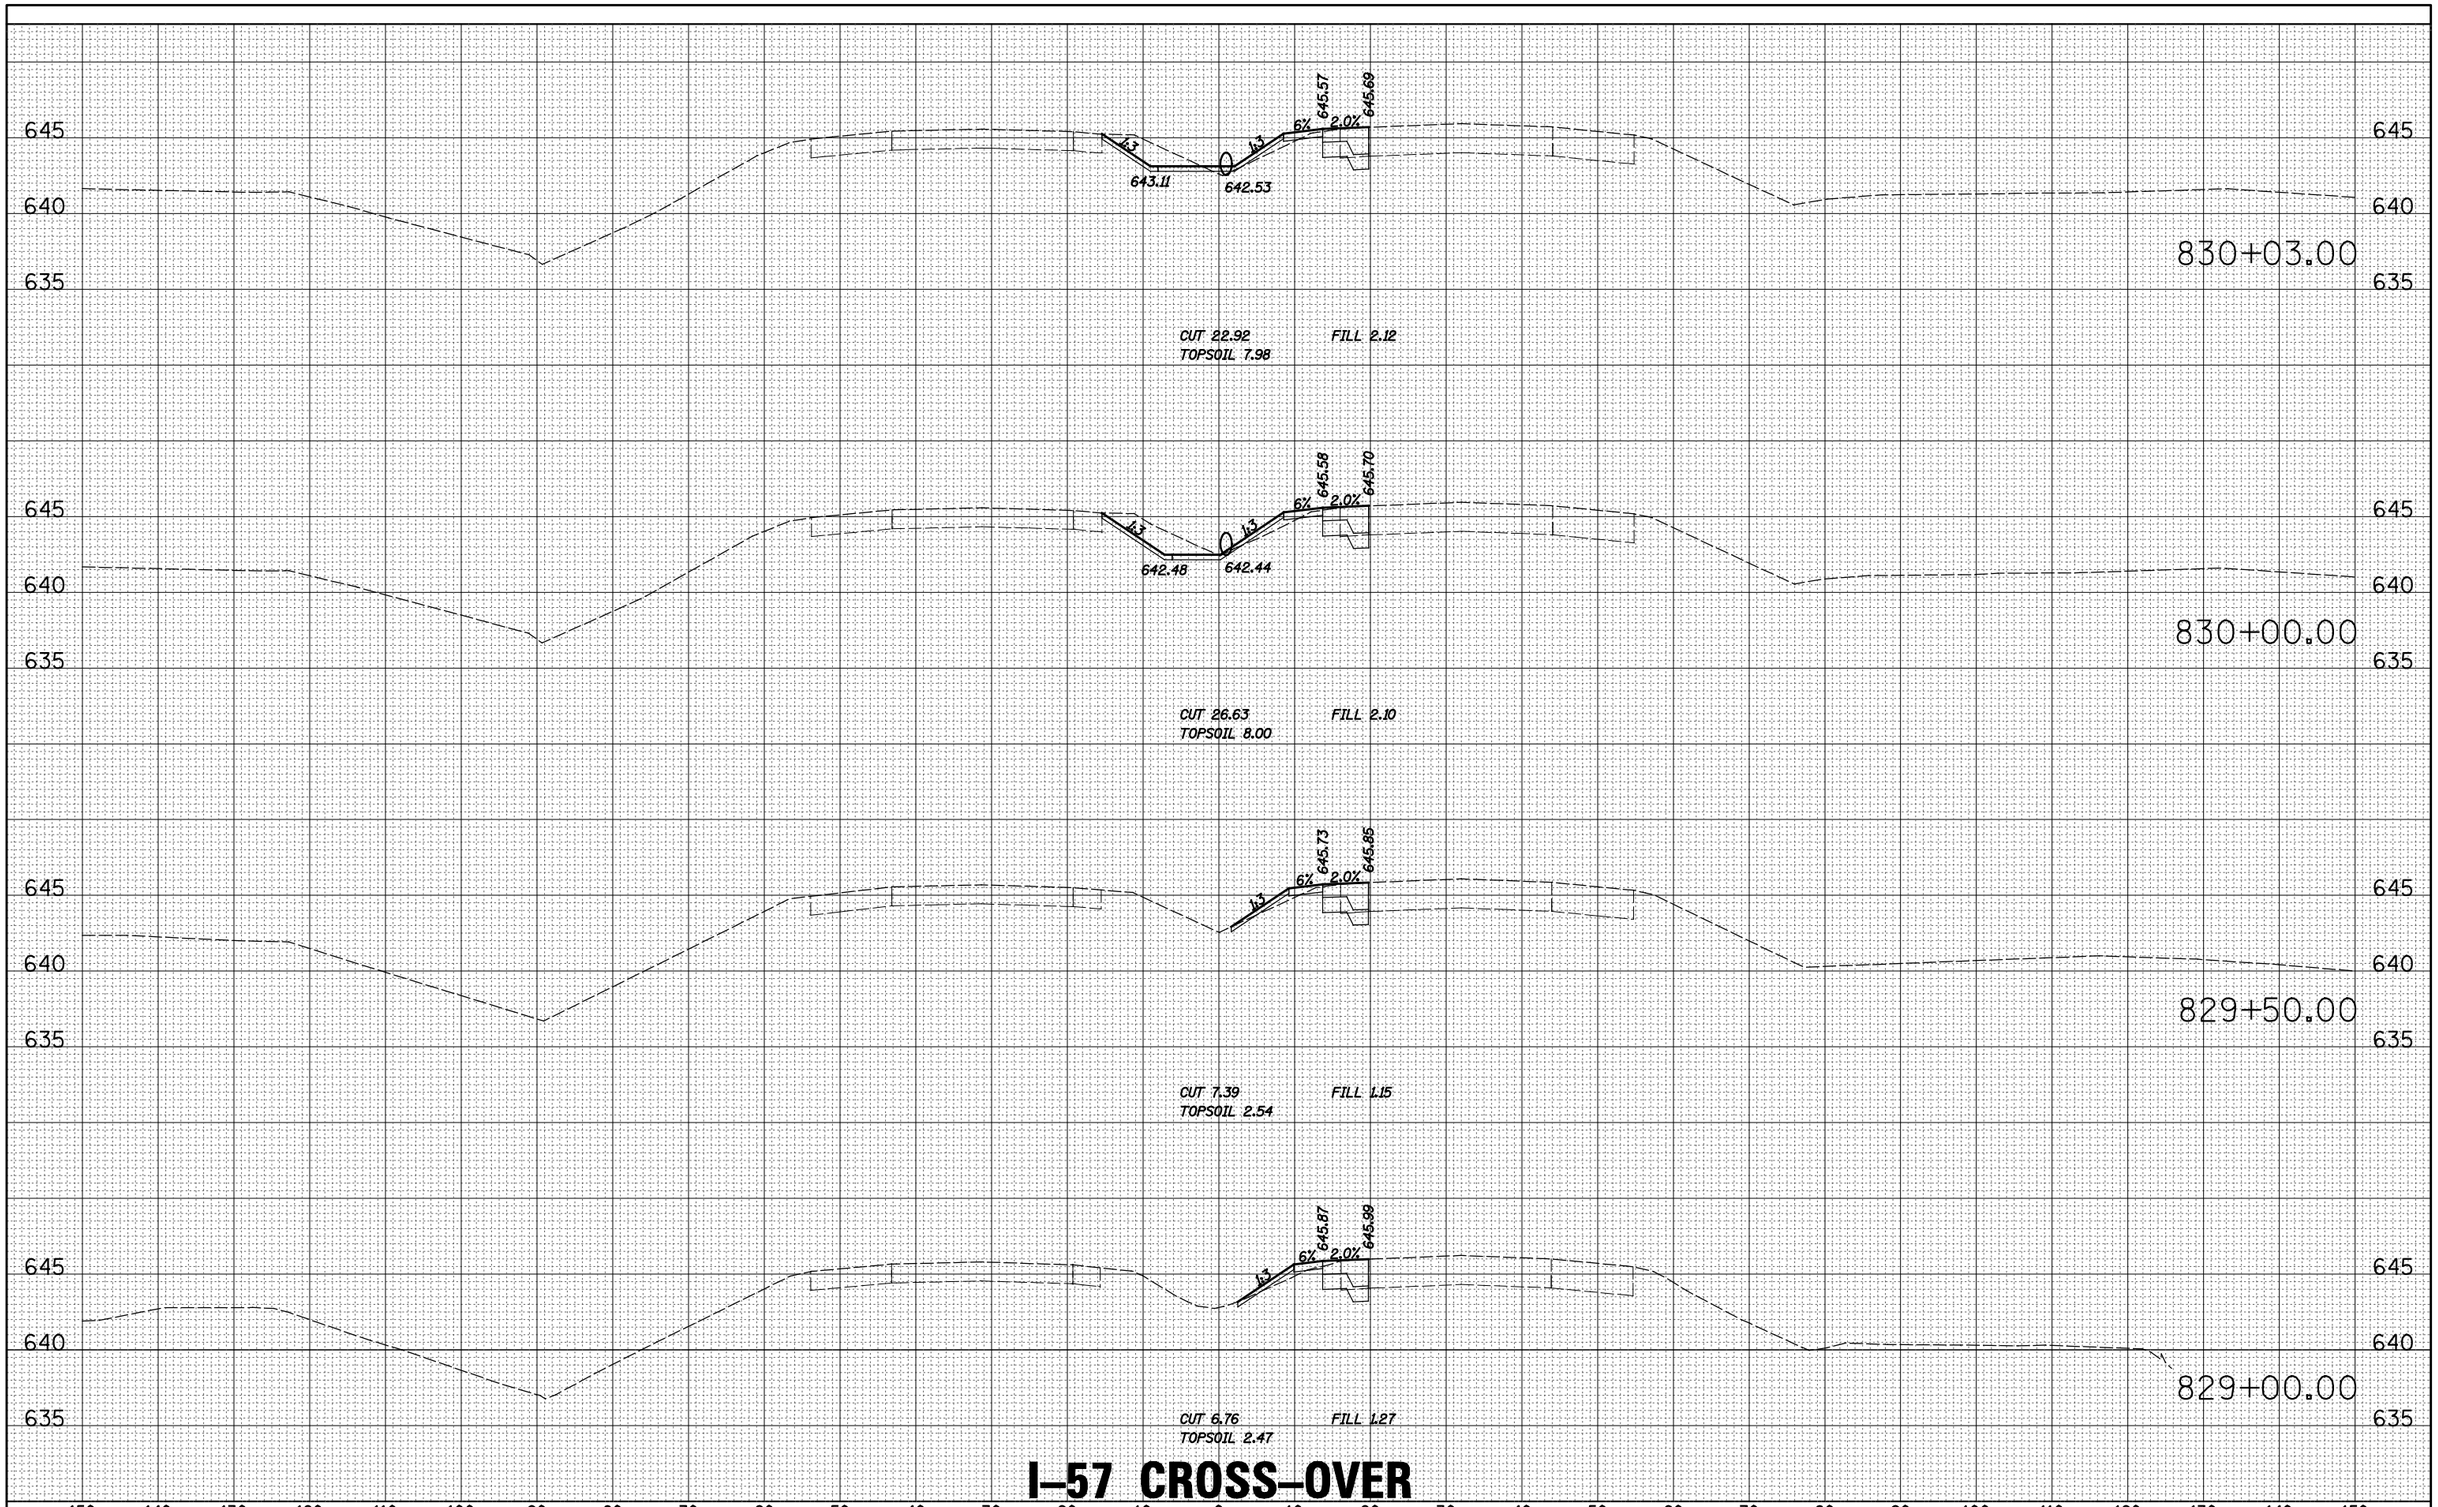

FINAL SURVEY		BY	DATE
	SURVEYED		
	PLOTTED		
NOTE BOOK	TEMPLATE		
	AREAS		
NO.	AREAS CHECKED		

ORIGINAL SURVEY		BY	DATE
	SURVEYED		
	PLOTTED		
NOTE BOOK	TEMPLATE		
	AREAS		
NO.	AREAS CHECKED		

Wight

USER NAME = bhenrichs	DESIGNED BAH	REVISED -
	DRAWN BAH	REVISED -
PLOT SCALE = 10.0000 ' / IN.	CHECKED KAC	REVISED -
PLOT DATE = 12/7/2012	DATE 12-07-2012	REVISED -

STATE OF ILLINOIS
DEPARTMENT OF TRANSPORTATION

PROPOSED CROSS SECTIONS

SCALE: | SHEET 2 OF 16 SHEETS | STA. 829+00.00 | TO STA. 830+03.00

F.A.I. RTE.	SECTION	COUNTY	TOTAL SHEETS	SHEET NO.
57	141 BR(SB) & 38-1 BR(NB)	IROQUOIS	138	124
		CONTRACT NO. 66944		
	ILLINOIS FED. AID PROJECT			