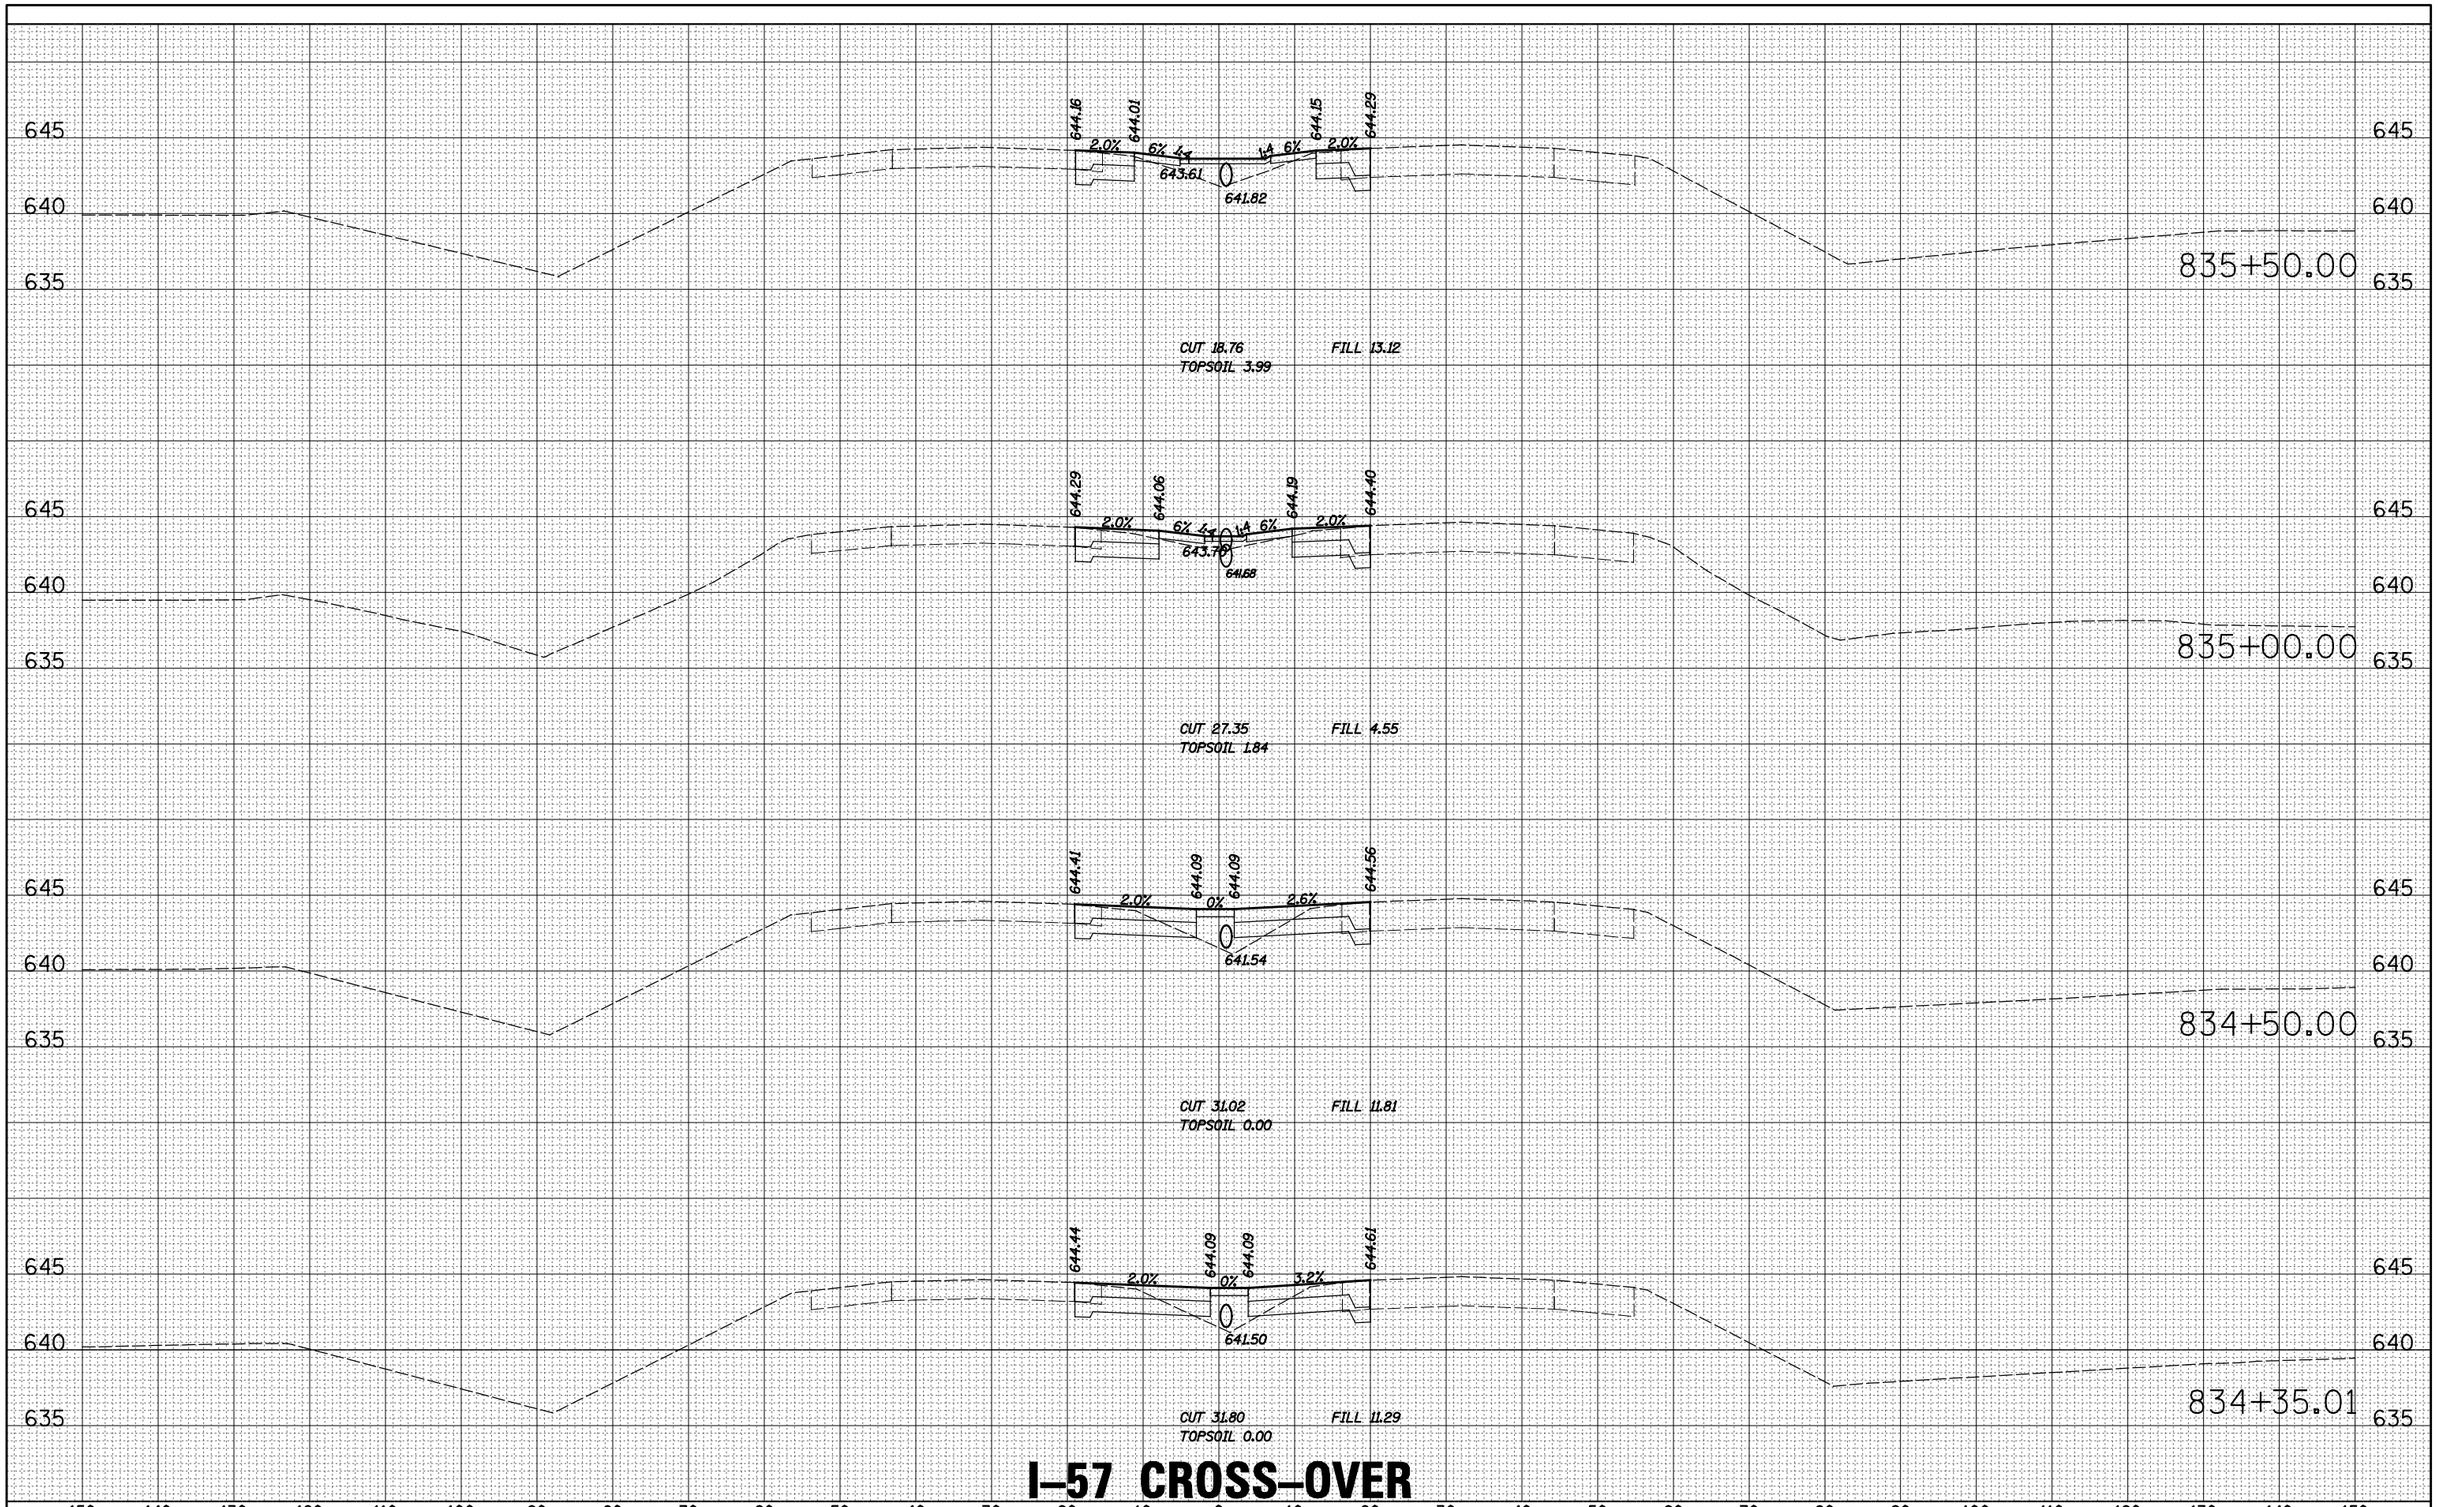


# I-57 CROSS-OVER

| FINAL SURVEY | NOTE BOOK | NO. |
|---|---|---|
| SURVEYED | | |
| PLOTTED | | |
| TEMPLATE | | |
| AREAS | | |
| AREAS CHECKED | | |

| BY | DATE |
|---|---|
| | |
| | |
| | |
| | |
| | |

| ORIGINAL SURVEY | NOTE BOOK | NO. |
|---|---|---|
| SURVEYED | | |
| PLOTTED | | |
| TEMPLATE | | |
| AREAS | | |
| AREAS CHECKED | | |

| BY | DATE |
|---|---|
| | |
| | |
| | |
| | |
| | |

Wight

| | | |
|---|---|---|
| USER NAME = bhenrichs | DESIGNED BAH | REVISED - |
| | DRAWN BAH | REVISED - |
| PLOT SCALE = 10.0000 ' / IN. | CHECKED KAC | REVISED - |
| PLOT DATE = 12/7/2012 | DATE 12-07-2012 | REVISED - |

**STATE OF ILLINOIS**
**DEPARTMENT OF TRANSPORTATION**

**PROPOSED CROSS SECTIONS**

SCALE: | SHEET 6 OF 16 SHEETS | STA. 834+35.01 | TO STA. 835+50.00

| F.A.I. RTE. | SECTION | COUNTY | TOTAL SHEETS | SHEET NO. |
|---|---|---|---|---|
| 57 | 141 BR(SB) & 38-1 BR(NB) | IROQUOIS | 138 | 128 |
| | | CONTRACT NO. 66944 | | |
| | ILLINOIS FED. AID PROJECT | | | |