FINAL SURVEY	BY	DATE
SURVEYED		
PLOTTED		
TEMPLATE		
NOTE BOOK	AREAS	
NO.	AREAS CHECKED	

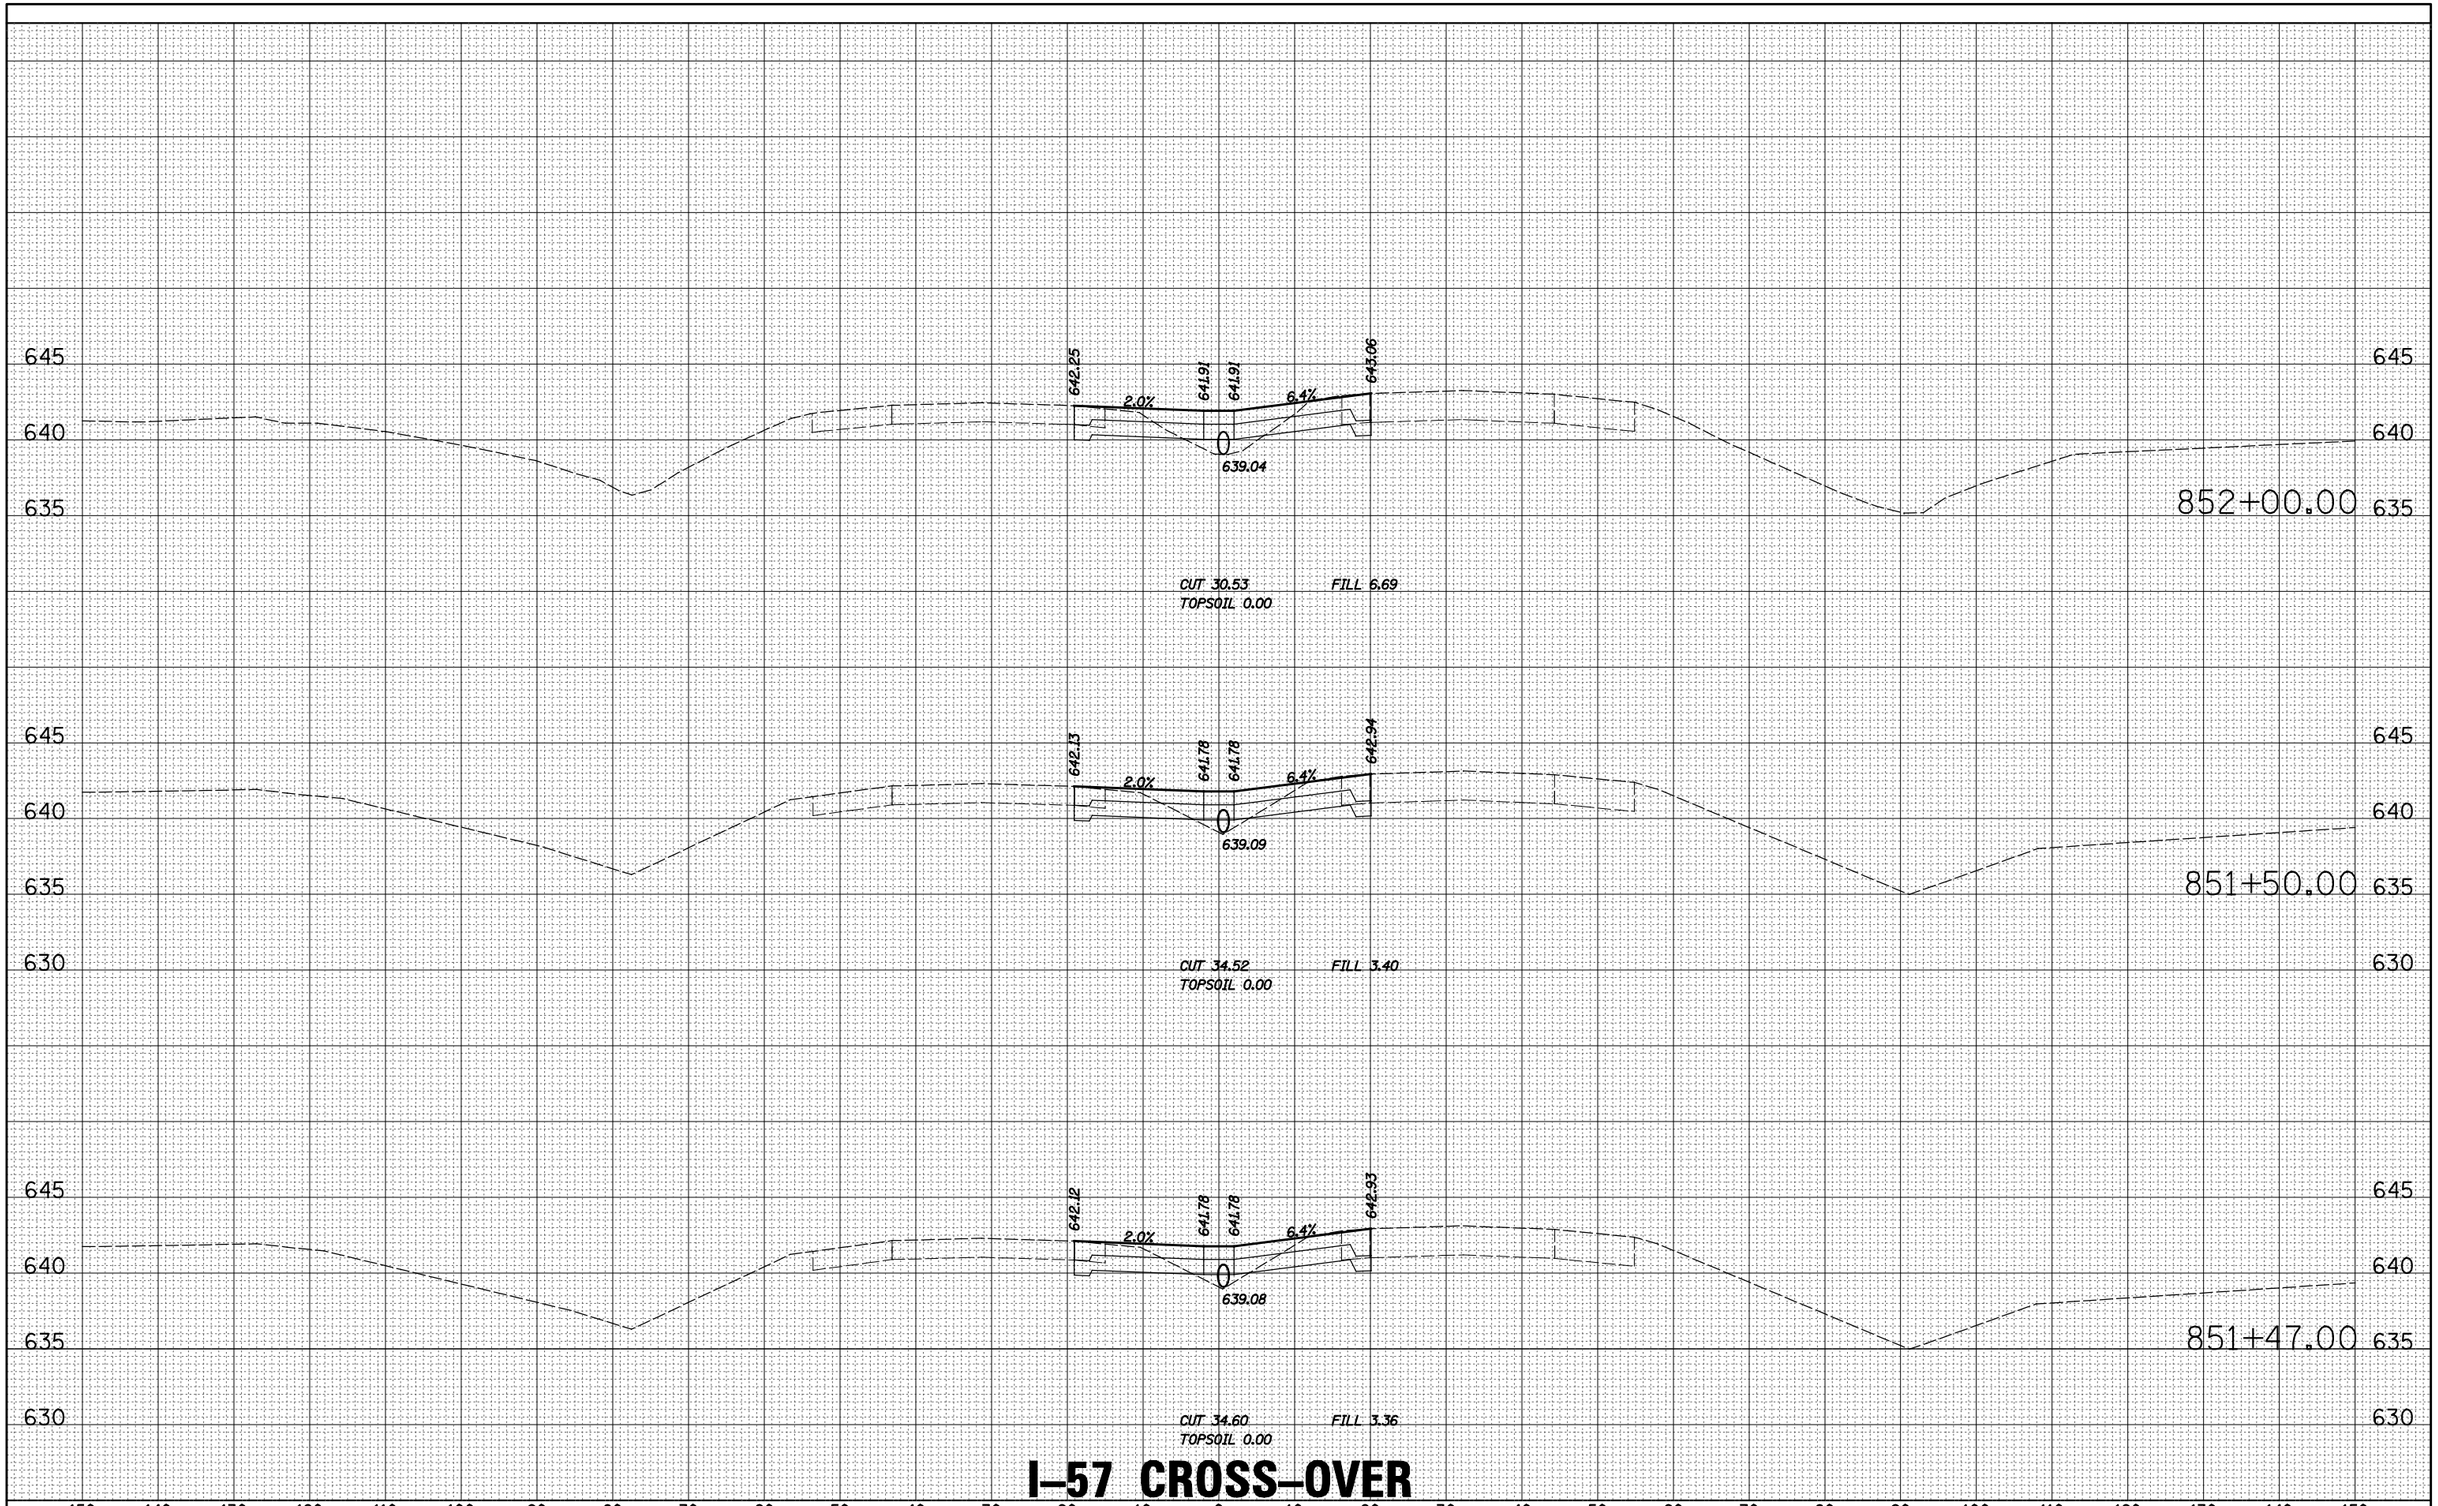

I-57 CROSS-OVER

ORIGINAL SURVEY	BY	DATE
SURVEYED		
PLOTTED		
TEMPLATE		
NOTE BOOK	AREAS	
NO.	AREAS CHECKED	

Wight

USER NAME = bhenrichs	DESIGNED BAH	REVISED -	
	DRAWN BAH	REVISED -	
PLOT SCALE = 10.0000 ' / IN.	CHECKED KAC	REVISED -	
PLOT DATE = 12/7/2012	DATE 12-07-2012	REVISED -	

STATE OF ILLINOIS
DEPARTMENT OF TRANSPORTATION

PROPOSED CROSS SECTIONS

SCALE: | SHEET 11 OF 16 SHEETS | STA. 851+47.00 | TO STA. 852+00.00

F.A.I. RTE.	SECTION	COUNTY	TOTAL SHEETS	SHEET NO.
57	141 BR(SB) & 38-1 BR(NB)	IROQUOIS	138	133
		CONTRACT NO. 66944		
ILLINOIS	FED. AID PROJECT			