NOTE: LOCATIONS AND DEPTHS OF UTILITIES SHOWN ARE BASED ON INFORMATION PROVIDED BY THE UTILITY COMPANIES. CONTRACTOR SHALL BE RESPONSIBLE FOR THE ACCURATE LOCATION OF ALL UTILITIES.

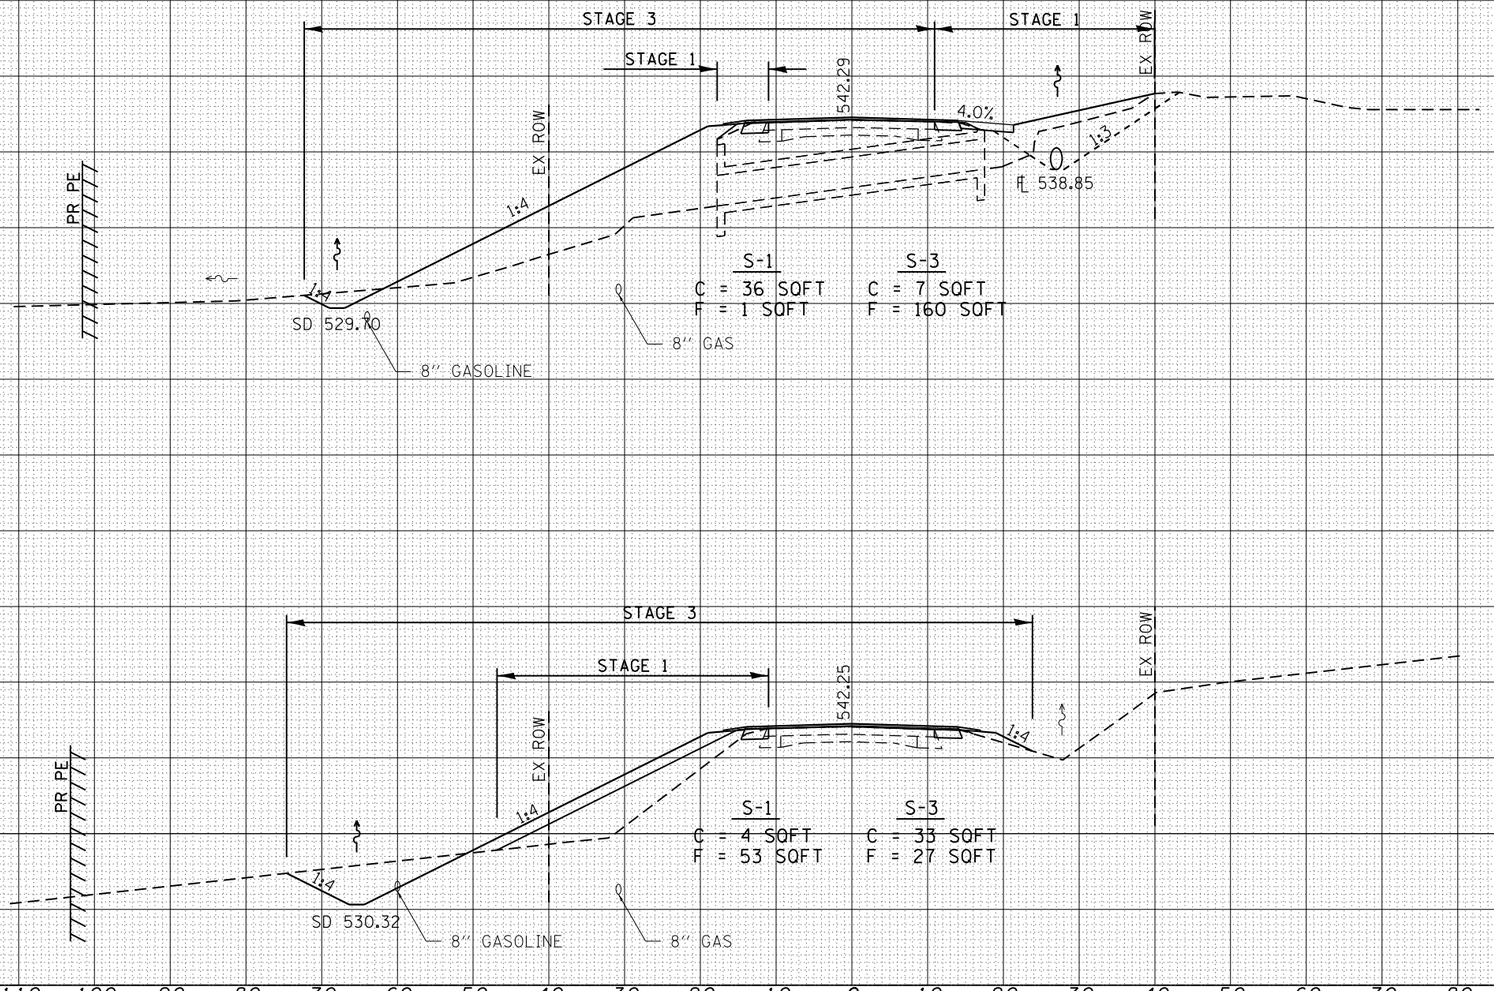

FINAL SURVEY	BY	DATE
NOTE BOOK	SURVEYED	
NO.	PLOTTED	
	TEMPLATE	
	AREAS	
	AREAS CHECKED	

ORIGINAL SURVEY	BY	DATE
NOTE BOOK	SURVEYED	
NO.	PLOTTED	
	TEMPLATE	
	AREAS	
	AREAS CHECKED	

PLOT DRIVER = $PLTDRV$
FILE NAME = $FILELONG$

QUIGG ENGINEERING INC

USER NAME = sparksgw	DESIGNED - MCV	REVISED -	
FILE NAME = D672B62-sht-xssht-roadway.dgn	DRAWN - CMM	REVISED -	
PLOT SCALE = 20.0000 ' / in.	CHECKED - MTM	REVISED -	
PLOT DATE = Dec-18-2012 10:20:17AM	DATE - 12/12	REVISED -	

STATE OF ILLINOIS
DEPARTMENT OF TRANSPORTATION

CROSS SECTIONS – IL 9/96 OVER DRAINAGE DITCH

SCALE: 10H : 5V | SHEET 10 OF 12 SHEETS | STA. 152+00.00 TO STA. 152+50.00

F.A.P. RTE.	SECTION	COUNTY	TOTAL SHEETS	SHEET NO.
685	113B-4	HANCOCK	57	55
		CONTRACT NO. 72B62		
	ILLINOIS FED. AID PROJECT			