TBM: STA. 10+75, 30.7' LT.
PK NAIL SET IN CONCRETE JOINT AT ENTRANCE TO ATHLETIC BUILDING
ELEV. 597.22

SEE SHEET 9 FOR HORIZONTAL CONTROL TIES.

① "NO MOTOR VEHICLES" SIGN TO BE REMOVED

② STOP SIGN TO BE REMOVED

③ BOLLARDS TO BE REMOVED

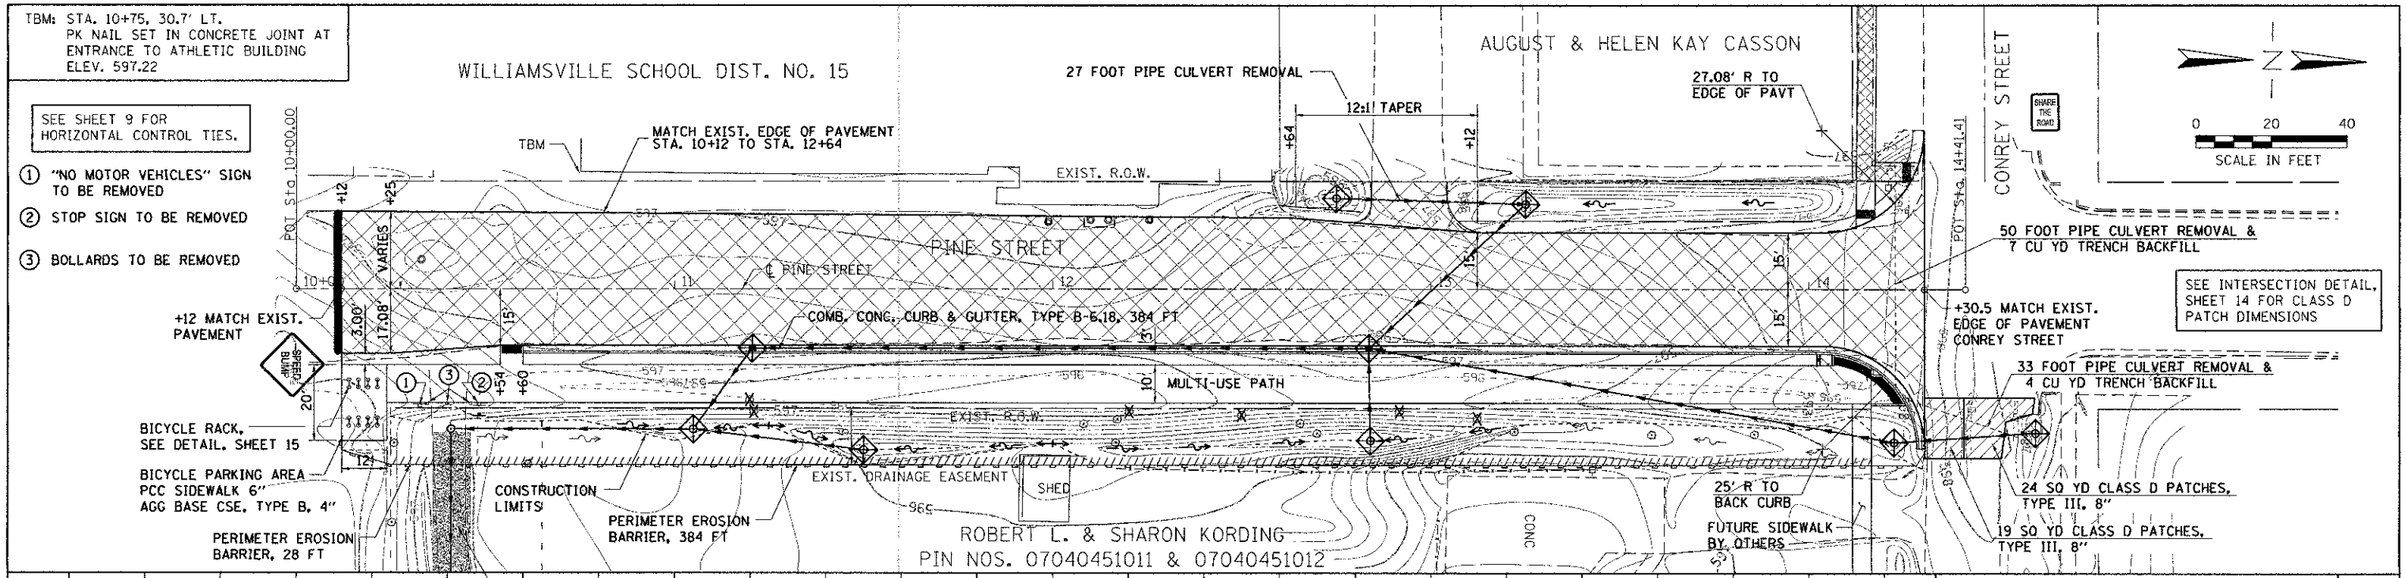

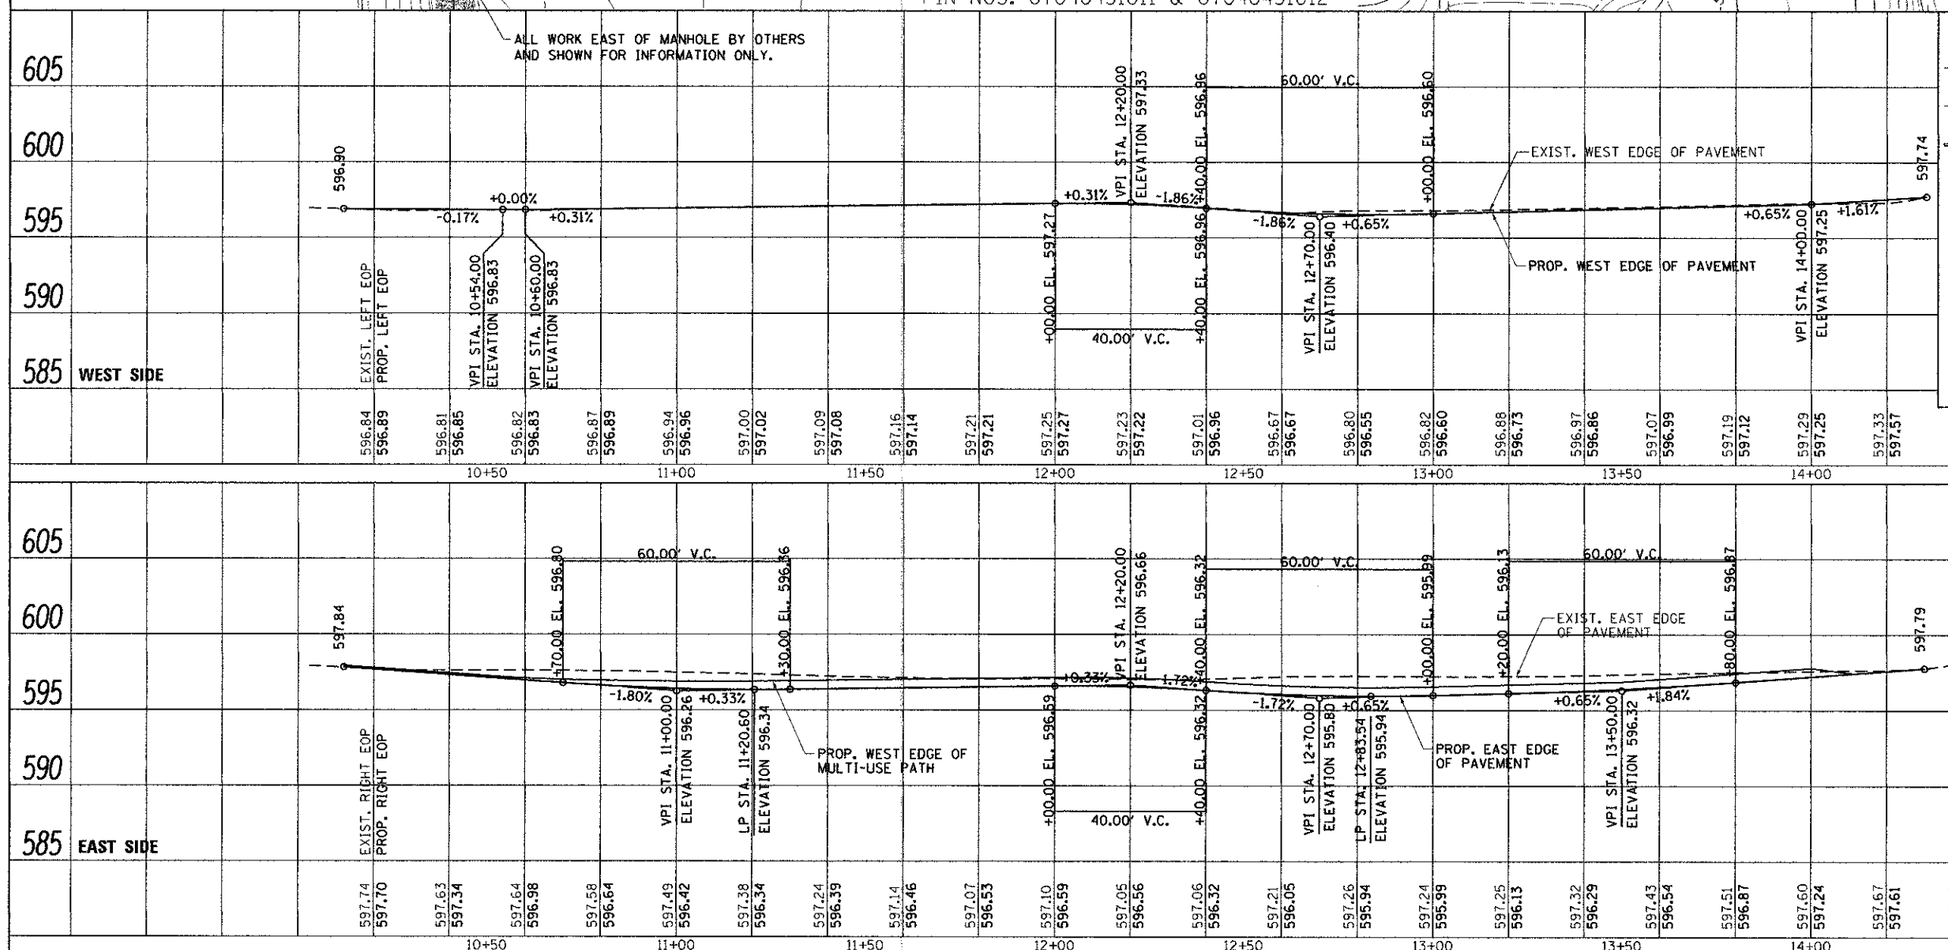

LEGEND

- EXISTING RIGHT OF WAY LINE
- EXIST. DRAINAGE EASEMENT
- PERIMETER EROSION BARRIER
- INLET AND PIPE PROTECTION
- DETECTABLE WARNINGS
- TREE REMOVAL (6)
- PCC SIDEWALK REMOVAL
- PAVEMENT REMOVAL
- CLASS D PATCHES

QUIGG ENGINEERING INC

USER NAME = mautheard	DESIGNED - KLK	REVISED - 05/21/12-MDS-IDOT REVIEW	
FILE NAME = 10-47-04_sht-Plnprf2-Pine.dgn	DRAWN - MDS	REVISED - 08/03/12-MDS-IDOT REVIEW	
PLOT SCALE = 20.0000 ' / in.	CHECKED - KLK	REVISED -	
PLOT DATE = 9/26/2012	DATE - 9/04/12	REVISED -	

VILLAGE OF WILLIAMSVILLE
SAFE ROUTES TO SCHOOL

PLAN AND PROFILE
PINE STREET

SCALE: 1"=20' | SHEET NO. 1 OF 1 SHEETS | STA. | TO STA.

F.A. RTE.	SECTION	COUNTY	TOTAL SHEETS	SHEET NO.
	09-00006-00-SW	SANGAMON	20	8
		CONTRACT NO. 93589		
	ILLINOIS FED. AID PROJECT			

FILE NAME = S:\Projects\2010 JOBS\10-47-04 Williamsville - SRTS Revision\CADD\C4DD Sheets\10-47-04_sht-Plnprf2-Pine.dgn
MODEL = Default
PLOT DRIVER = V8i_PDF_22x34.pltcfg