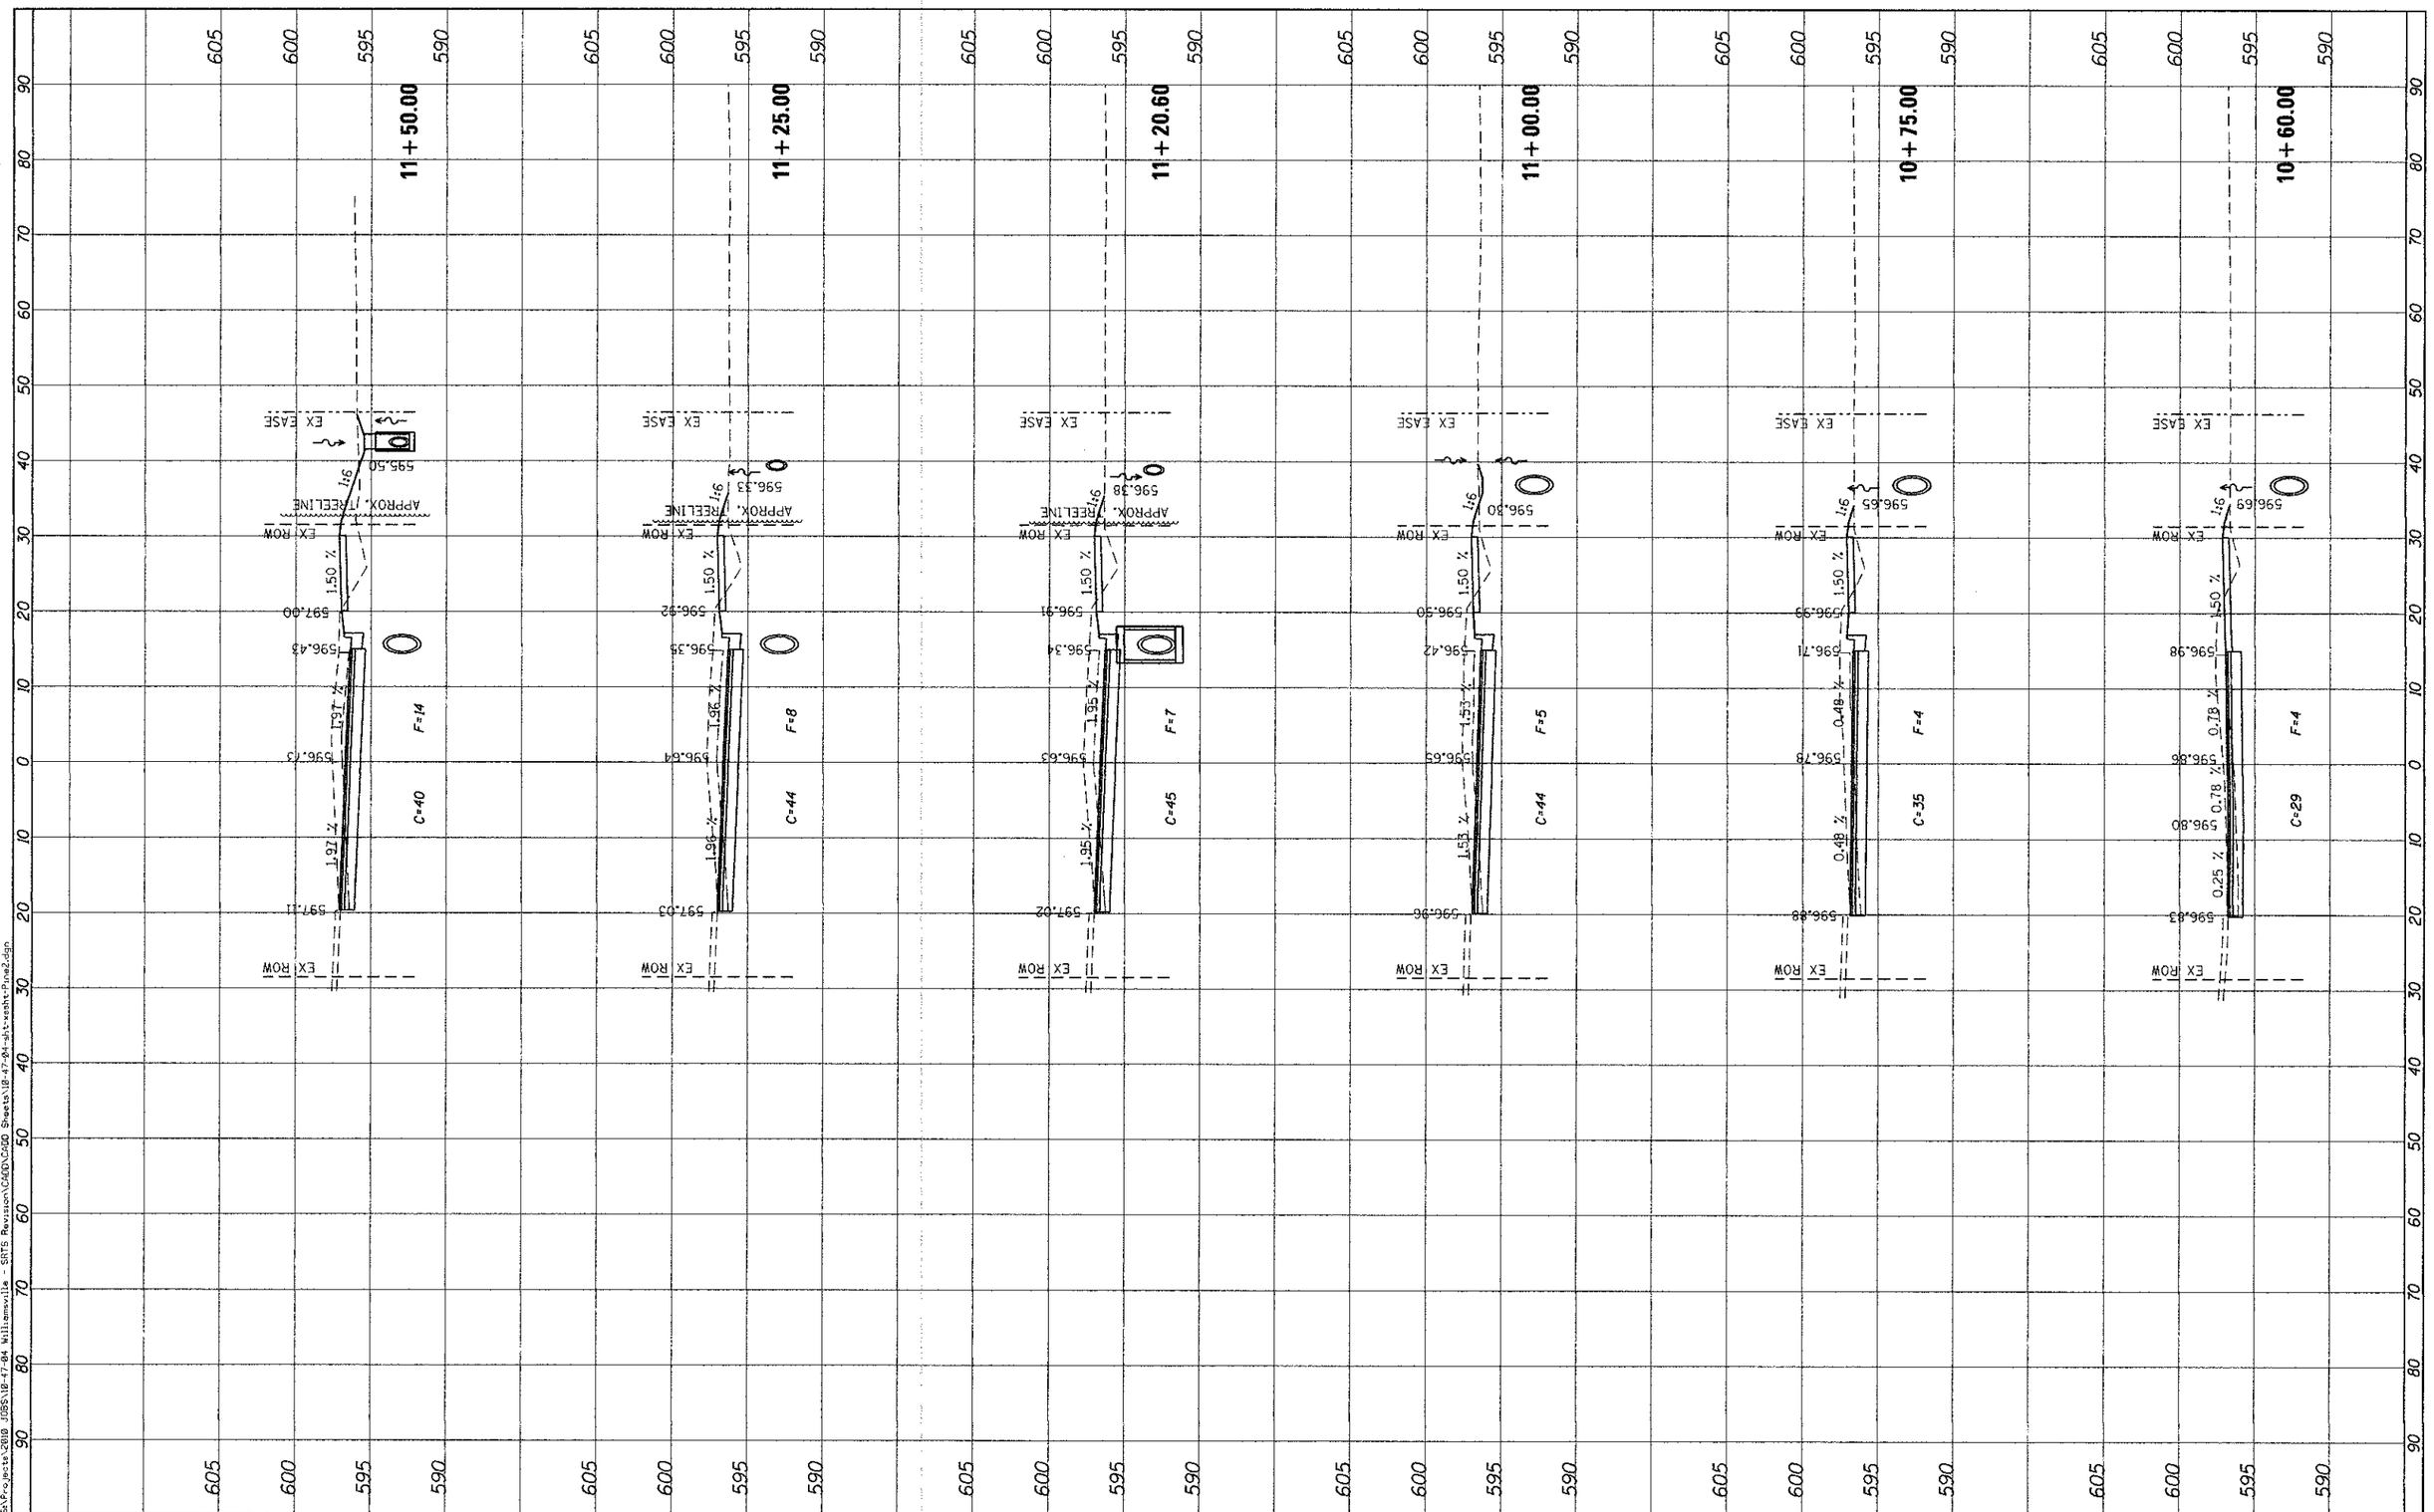

FINAL SURVEY	BY	DATE
NOTE BOOK	SURVEYED	
NO.	PLOTTED	
	TEMPLATE	
	AREAS	
	AREAS CHECKED	

ORIGINAL SURVEY	BY	DATE
NOTE BOOK	SURVEYED	
NO.	PLOTTED	
	TEMPLATE	
	AREAS	
	AREAS CHECKED	

PLOT DRIVER = V8i_PDF_22-24.pltcfg
FILE NAME = S:\Projects\2008 JOBS\10-47-04 Williamsville - SRTS Revision\CADD\CADD Sheets\10-47-04-sht-xsecht-Pine2.dgn

QUIGG ENGINEERING INC

USER NAME = msutheard	DESIGNED - MDS	REVISED - 5/23/12-MDS-IDOT REV	
	DRAWN - MDS	REVISED - 8/03/12-MDS-IDOT REV	
PLOT SCALE = 10.0000 ' / in.	CHECKED - KLK	REVISED -	
PLOT DATE = 9/26/2012	DATE - 8/03/12	REVISED -	

STATE OF ILLINOIS
DEPARTMENT OF TRANSPORTATION

CROSS SECTIONS
PINE STREET

SCALE: 10H:5V | SHEET 2 OF 5 SHEETS | STA. 10+60.00 TO STA. 11+50.00

F.A. RTE.	SECTION	COUNTY	TOTAL SHEETS	SHEET NO.
	09-00006-00-SW	SANGAMON	20	17
		CONTRACT NO. 93589		
		ILLINOIS FED. AID PROJECT		