CONTRACT 97507

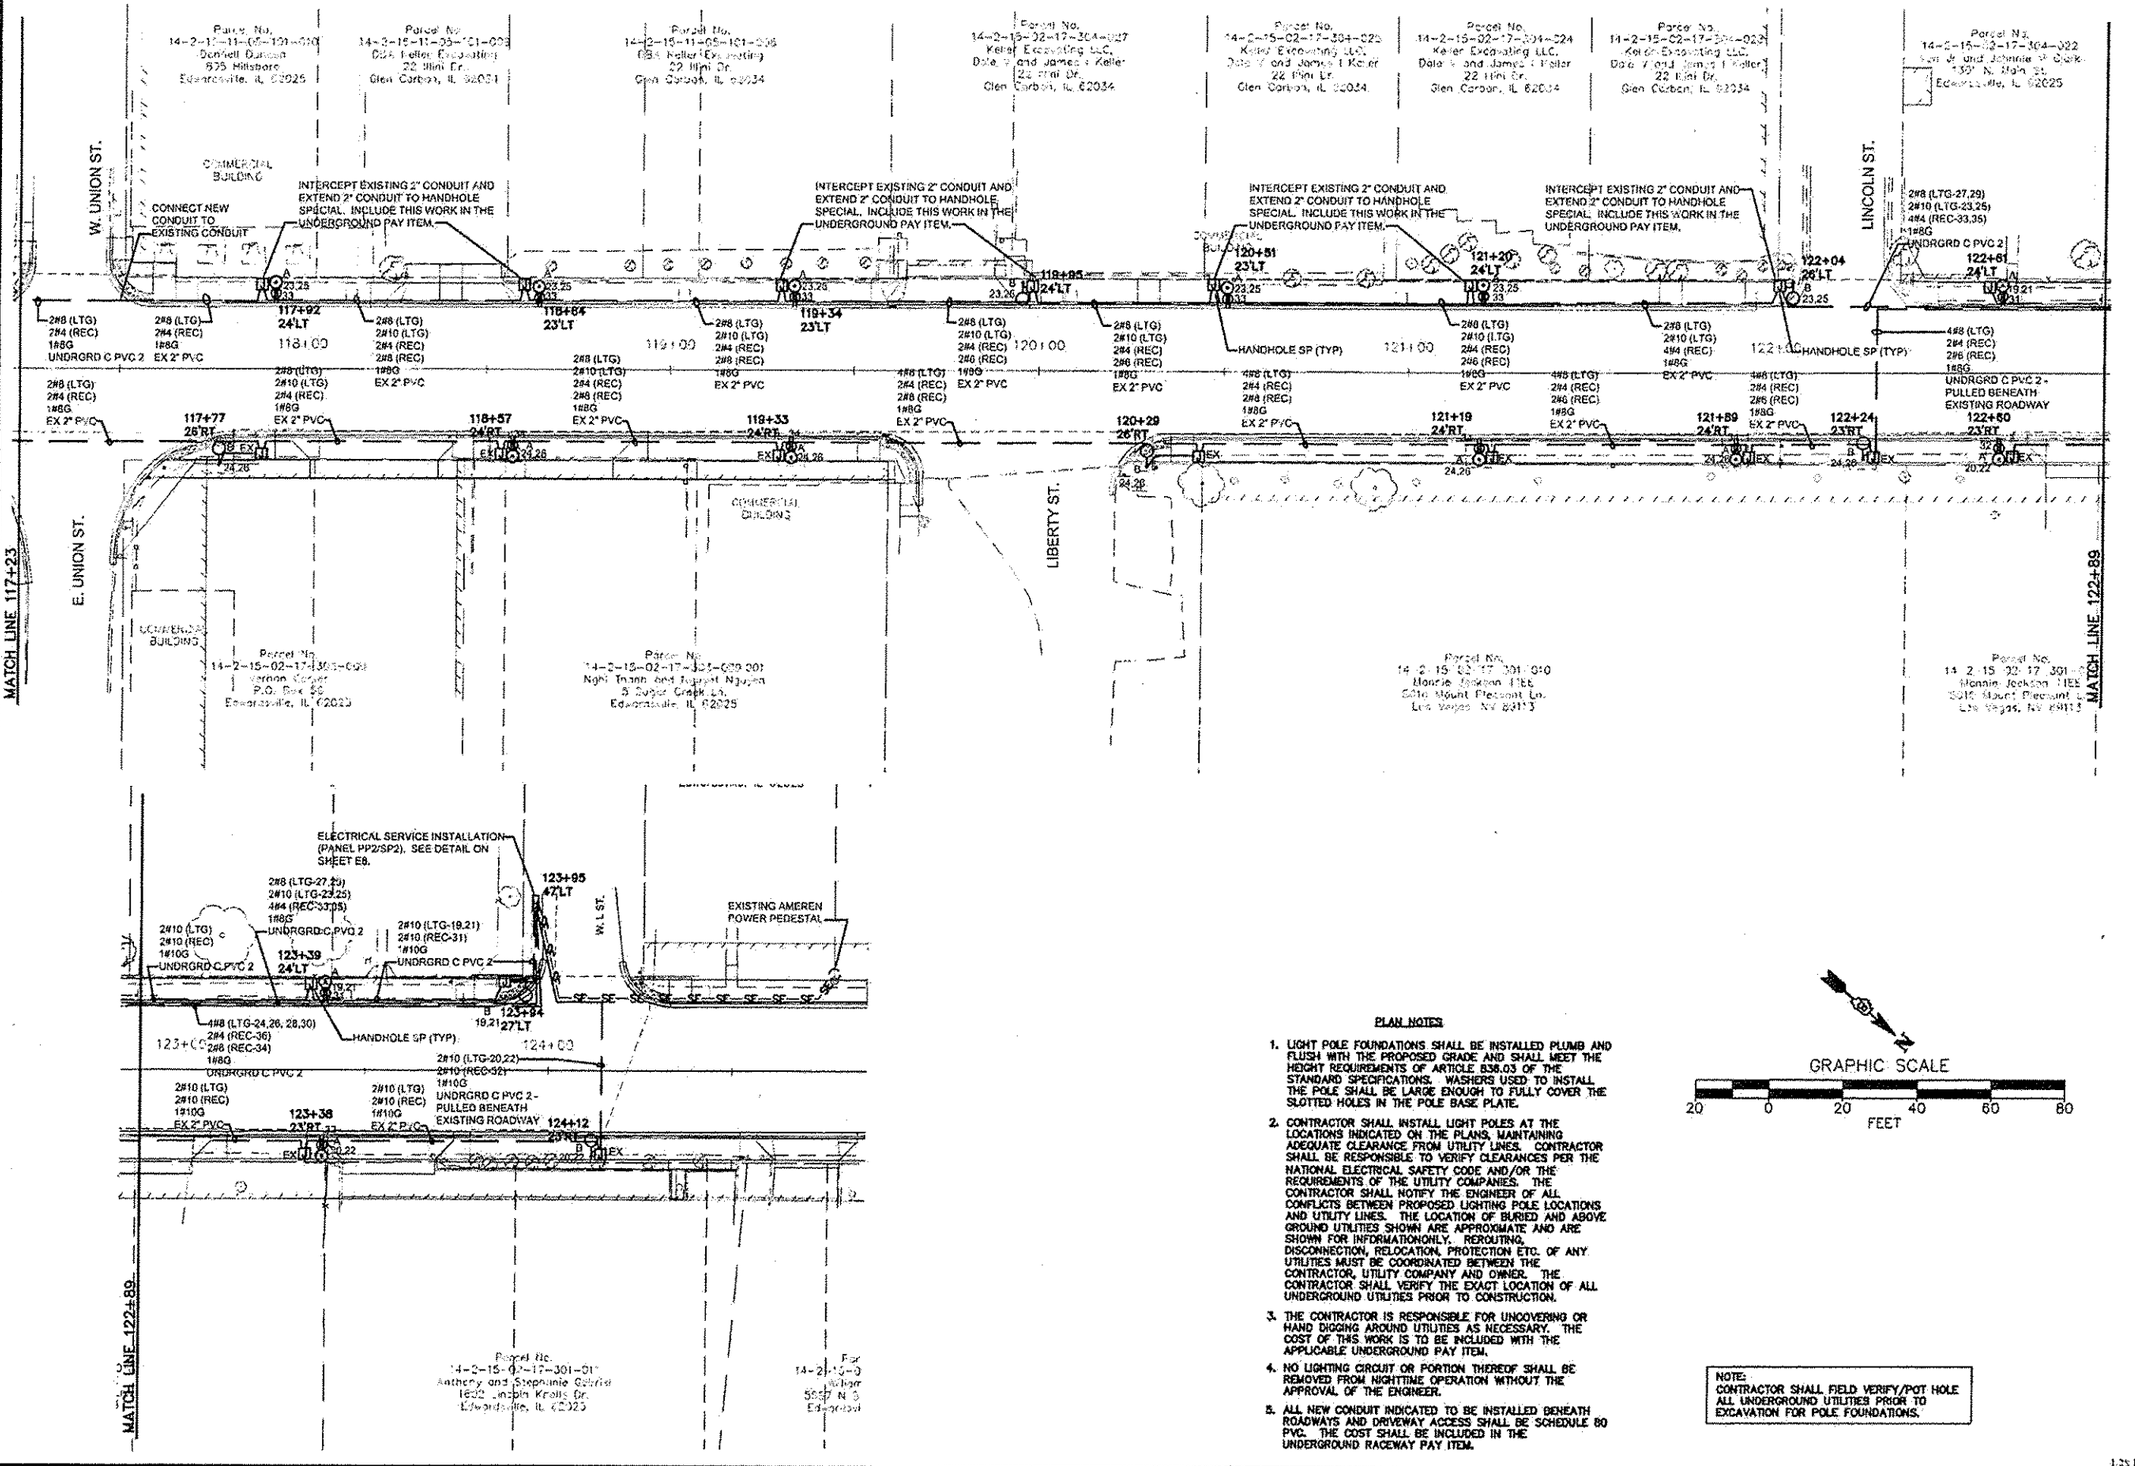

PLAN NOTES

1. LIGHT POLE FOUNDATIONS SHALL BE INSTALLED PLUMB AND FLUSH WITH THE PROPOSED GRADE AND SHALL MEET THE HEIGHT REQUIREMENTS OF ARTICLE 838.03 OF THE STANDARD SPECIFICATIONS. WASHERS USED TO INSTALL THE POLE SHALL BE LARGE ENOUGH TO FULLY COVER THE SLOTTED HOLES IN THE POLE BASE PLATE.
2. CONTRACTOR SHALL INSTALL LIGHT POLES AT THE LOCATIONS INDICATED ON THE PLANS, MAINTAINING ADEQUATE CLEARANCE FROM UTILITY LINES. CONTRACTOR SHALL BE RESPONSIBLE TO VERIFY CLEARANCES PER THE NATIONAL ELECTRICAL SAFETY CODE AND/OR THE REQUIREMENTS OF THE UTILITY COMPANIES. THE CONTRACTOR SHALL NOTIFY THE ENGINEER OF ALL CONFLICTS BETWEEN PROPOSED LIGHTING POLE LOCATIONS AND UTILITY LINES. THE LOCATION OF BURIED AND ABOVE GROUND UTILITIES SHOWN ARE APPROXIMATE AND ARE SHOWN FOR INFORMATIONONLY. REROUTING, DISCONNECTION, RELOCATION, PROTECTION ETC. OF ANY UTILITIES MUST BE COORDINATED BETWEEN THE CONTRACTOR, UTILITY COMPANY AND OWNER. THE CONTRACTOR SHALL VERIFY THE EXACT LOCATION OF ALL UNDERGROUND UTILITIES PRIOR TO CONSTRUCTION.
3. THE CONTRACTOR IS RESPONSIBLE FOR UNCOVERING OR HAND DIGGING AROUND UTILITIES AS NECESSARY. THE COST OF THIS WORK IS TO BE INCLUDED WITH THE APPLICABLE UNDERGROUND PAY ITEM.
4. NO LIGHTING CIRCUIT OR PORTION THEREOF SHALL BE REMOVED FROM NIGHTTIME OPERATION WITHOUT THE APPROVAL OF THE ENGINEER.
5. ALL NEW CONDUIT INDICATED TO BE INSTALLED BENEATH ROADWAYS AND DRIVEWAY ACCESS SHALL BE SCHEDULE 80 PVC. THE COST SHALL BE INCLUDED IN THE UNDERGROUND RACEWAY PAY ITEM.

NOTE:
CONTRACTOR SHALL FIELD VERIFY/POT HOLE ALL UNDERGROUND UTILITIES PRIOR TO EXCAVATION FOR POLE FOUNDATIONS.

PREPARED BY:
Kaskaia Engineering Group, LLC
208 East Main Street, Suite 100
Belleville, Illinois 62220
618.233.5877 phone
618.233.5977 fax
www.kaskaiaeng.com
LICENSE NO.:
PROFESSIONAL REGISTRATIONS
Illinois Professional Design Firm 184.004773
Professional Engineering Group 20-5080586

BRiC PARTNERSHIP, LLC
CONSULTING ENGINEERS
100 EAST WASHINGTON, SUITE 220
BELLEVILLE, IL 62220
TEL 618.277.5200
FAX 618.277.5227

SHEET TITLE: STREETSCAPE LIGHTING PLAN

PROJECT TITLE: SEC 10-00085-01-LS
NORTH MAIN STREET STREETSCAPE
CITY OF EDWARDSVILLE, ILLINOIS

DESIGNED BY:	JEN
DRAWN BY:	JEN
CHECKED BY:	RJD
DATE OF PRE-FINAL:	8.17.12
DATE OF FINAL:	10.12.12

SHEET E4

SHEET NO. 13 OF 18 SHEETS

PROJECT NUMBER 09-1074.01

1:25:13

FILE: M:\2009\09\Cad\Dsc\TEP E Sheet Revisions 1-9-13.dwg
LAST PLOTTED: 1/28/2013 7:44 AM
OPERATOR: JEFFN