CONTRACT NO. 70547

F.A.I RTE.	SECTION	COUNTY	TOTAL SHEETS	SHEET NO.
57&74	*	**	151	137
STA. 720+50		TO STA.721+50		
FED. ROAD DIST. NO.	ILLINOIS	FED. AID PROJECT		

* D5 CABLE GUARD 2007-2
** CHAMPAIGN, DEWITT & DOUGLAS

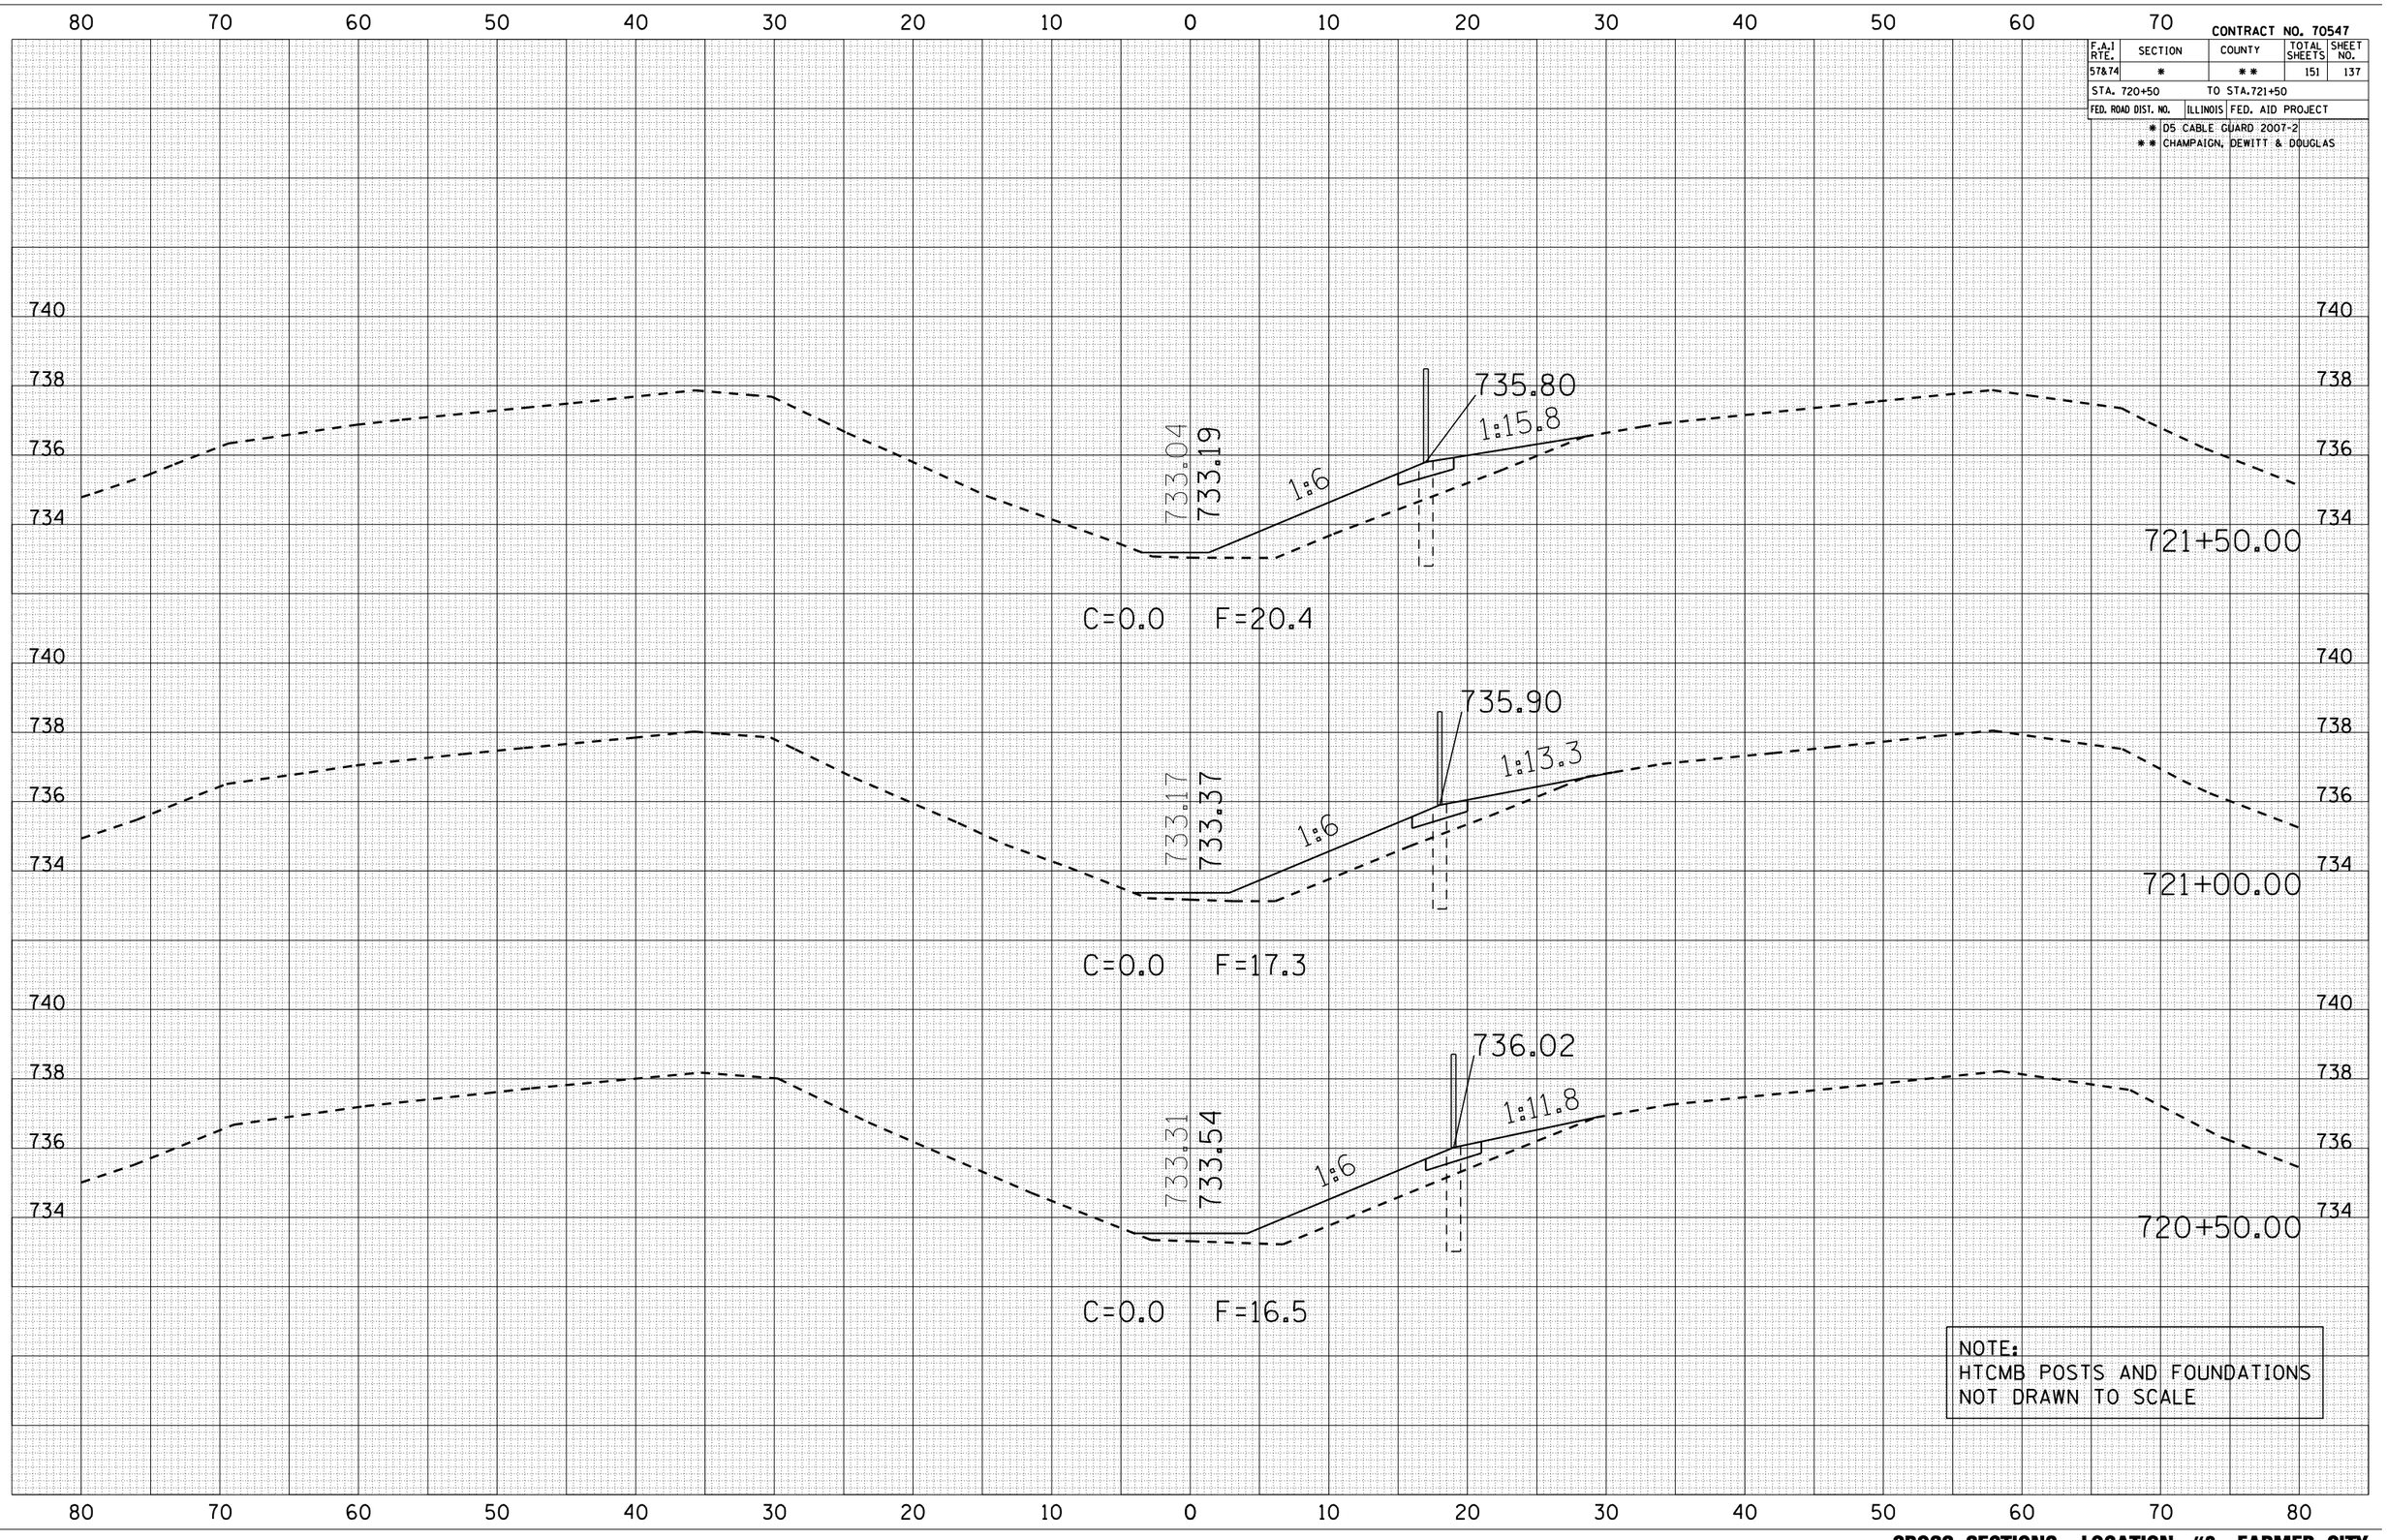

FINAL SURVEY — NOTE BOOK NO. — SURVEYED / PLOTTED / TRANSFERRED / AREAS / AREAS CHECKED — BY — DATE

ORIGINAL SURVEY — NOTE BOOK NO. — SURVEYED / PLOTTED / TRANSFERRED / AREAS / AREAS CHECKED — BY — DATE

PLOT DATE = 10/30/2006
FILE NAME = c:\projects\d506186 i-81\farmer
PLOT SCALE = 10.5682 ' / IN.
USER NAME = phillipsjr

CROSS SECTIONS LOCATION #3 FARMER CITY