CONTRACT NO. 72993

F.A. RTE.	SECTION	COUNTY	TOTAL SHEETS	SHEET NO.
	(V,T)B-2		66	47

STA. 441+50.00 TO STA. 441+50.00

FED. ROAD DIST. NO. | ILLINOIS | FED. AID PROJECT

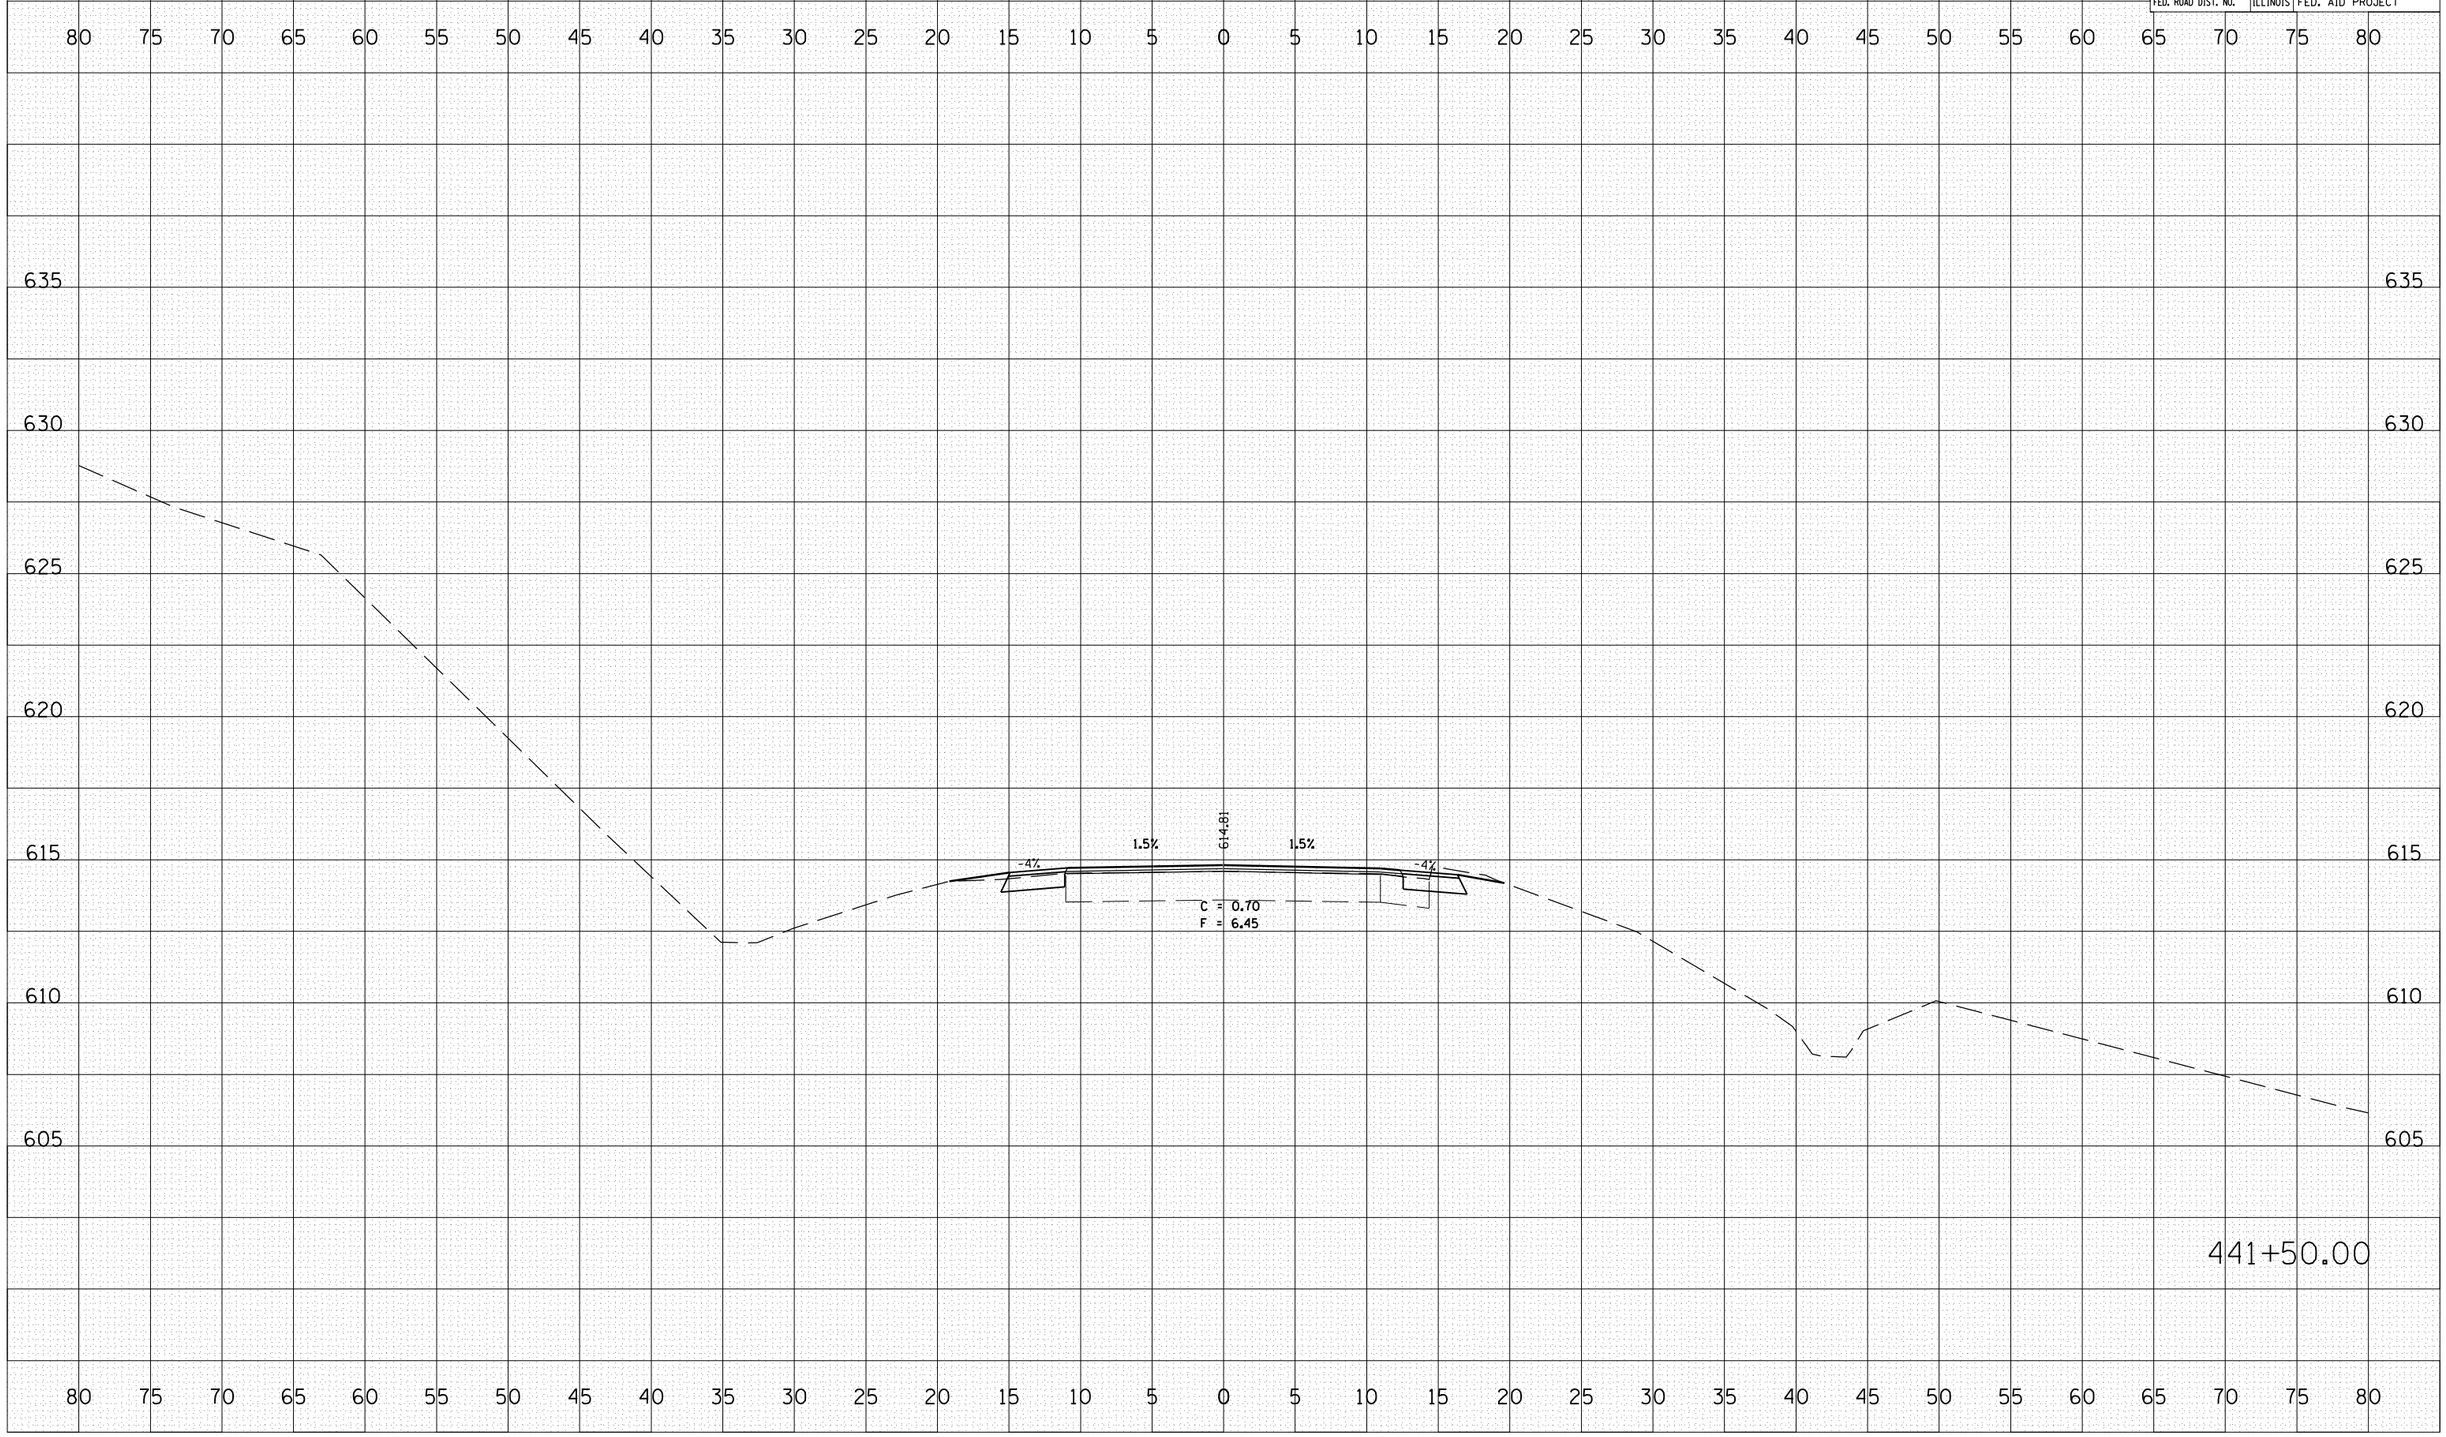

FINAL SURVEY	BY	DATE
SURVEYED		
PLOTTED		
TRANSCRIBED		
AREAS		
AREAS CHECKED		
NOTE BOOK NO.		

ORIGINAL SURVEY	BY	DATE
SURVEYED		
PLOTTED		
TRANSCRIBED		
AREAS		
AREAS CHECKED		
NOTE BOOK NO.		

PLOT DATE = 12/19/2006
FILE NAME = c:\projects\p652685\vsi14nor-bshwy-457.dgn
PLOT SCALE = 10.5882 ' / IN.
USER NAME = laughlnr-l