CONTRACT NO. 72903

F.A. RTE.	SECTION	COUNTY	TOTAL SHEETS	SHEET NO.
		HANCOCK	66	47B

STA. 441+00.00 TO STA. 441+00.00

FED. ROAD DIST. NO. | ILLINOIS | FED. AID PROJECT

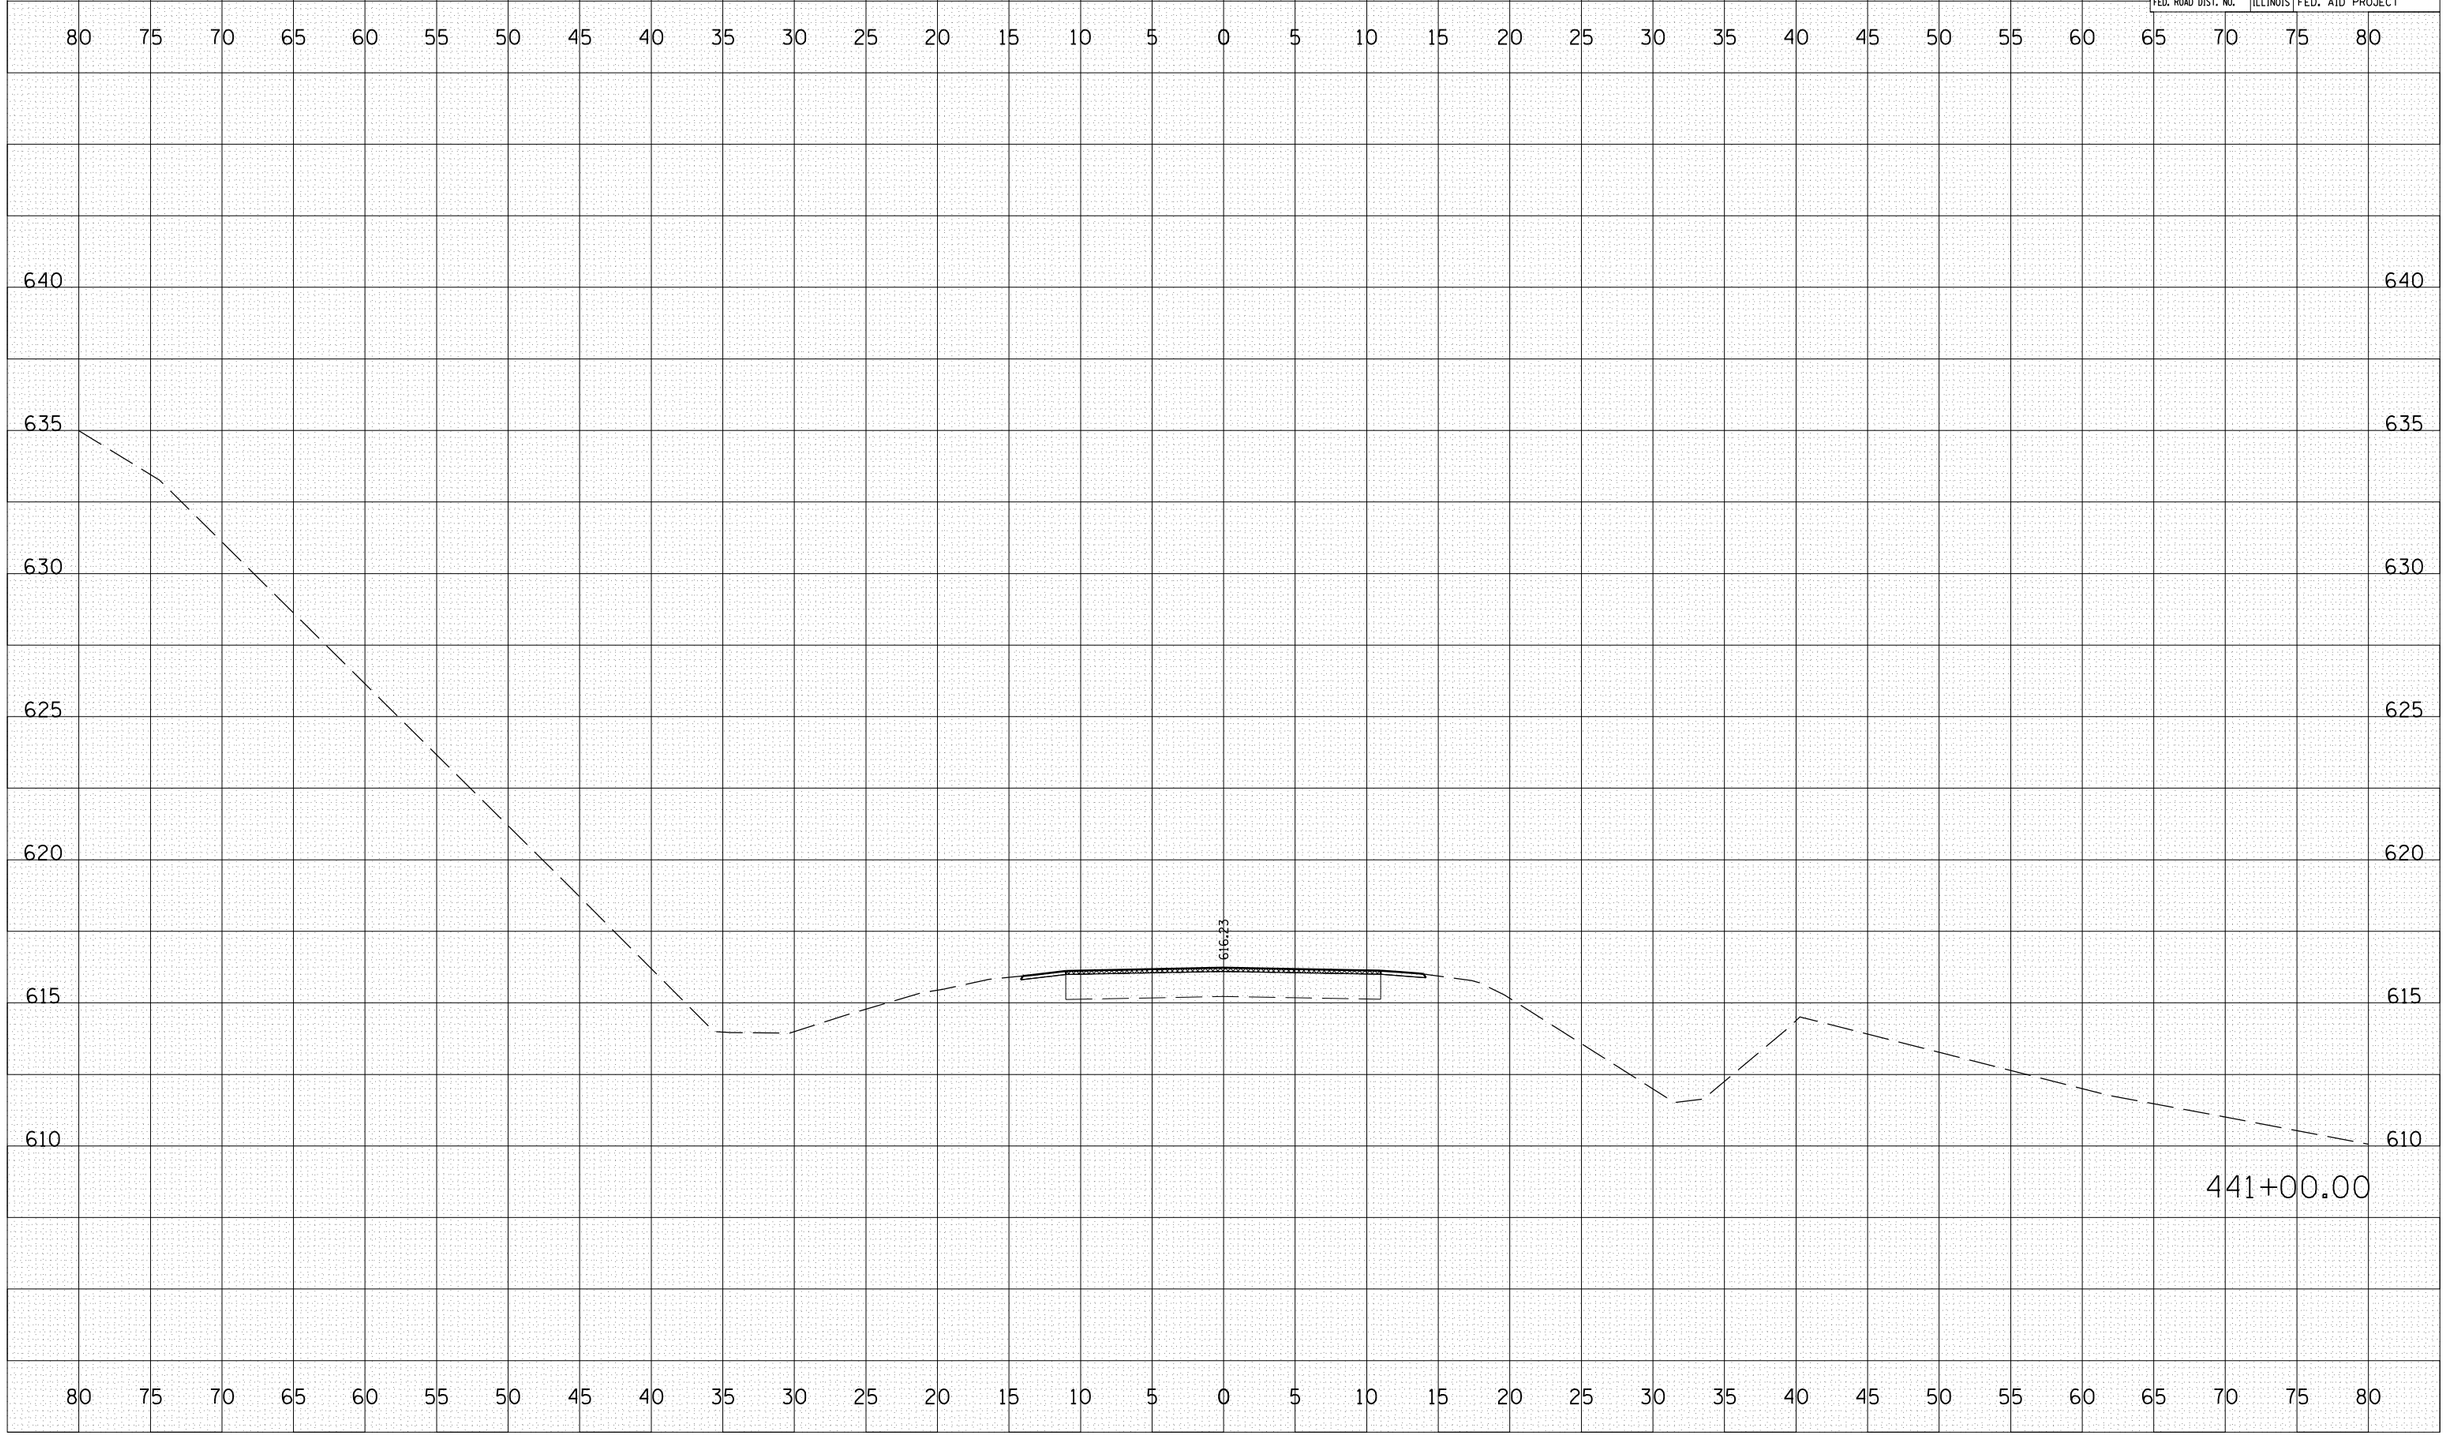

FINAL SURVEY		BY	DATE
NOTE BOOK NO.	SURVEYED		
	PLOTTED		
	TEMPLATE		
	AREAS		
	AREAS CHECKED		

ORIGINAL SURVEY		BY	DATE
NOTE BOOK NO.	SURVEYED		
	PLOTTED		
	TEMPLATE		
	AREAS		
	AREAS CHECKED		

PLOT DATE = 2/22/2007
FILE NAME = c:\projects\d652605\vsl14nor-bshwy55.dgn
PLOT SCALE = 10.5882 ' / IN.
USER NAME = laughlnr1