CONTRACT NO. 72903

F.A. RTE.	SECTION	COUNTY	TOTAL SHEETS	SHEET NO.
		HANCOCK	66	61

STA. 450+00.00 TO STA. 450+00.00

FED. ROAD DIST. NO. | ILLINOIS | FED. AID PROJECT

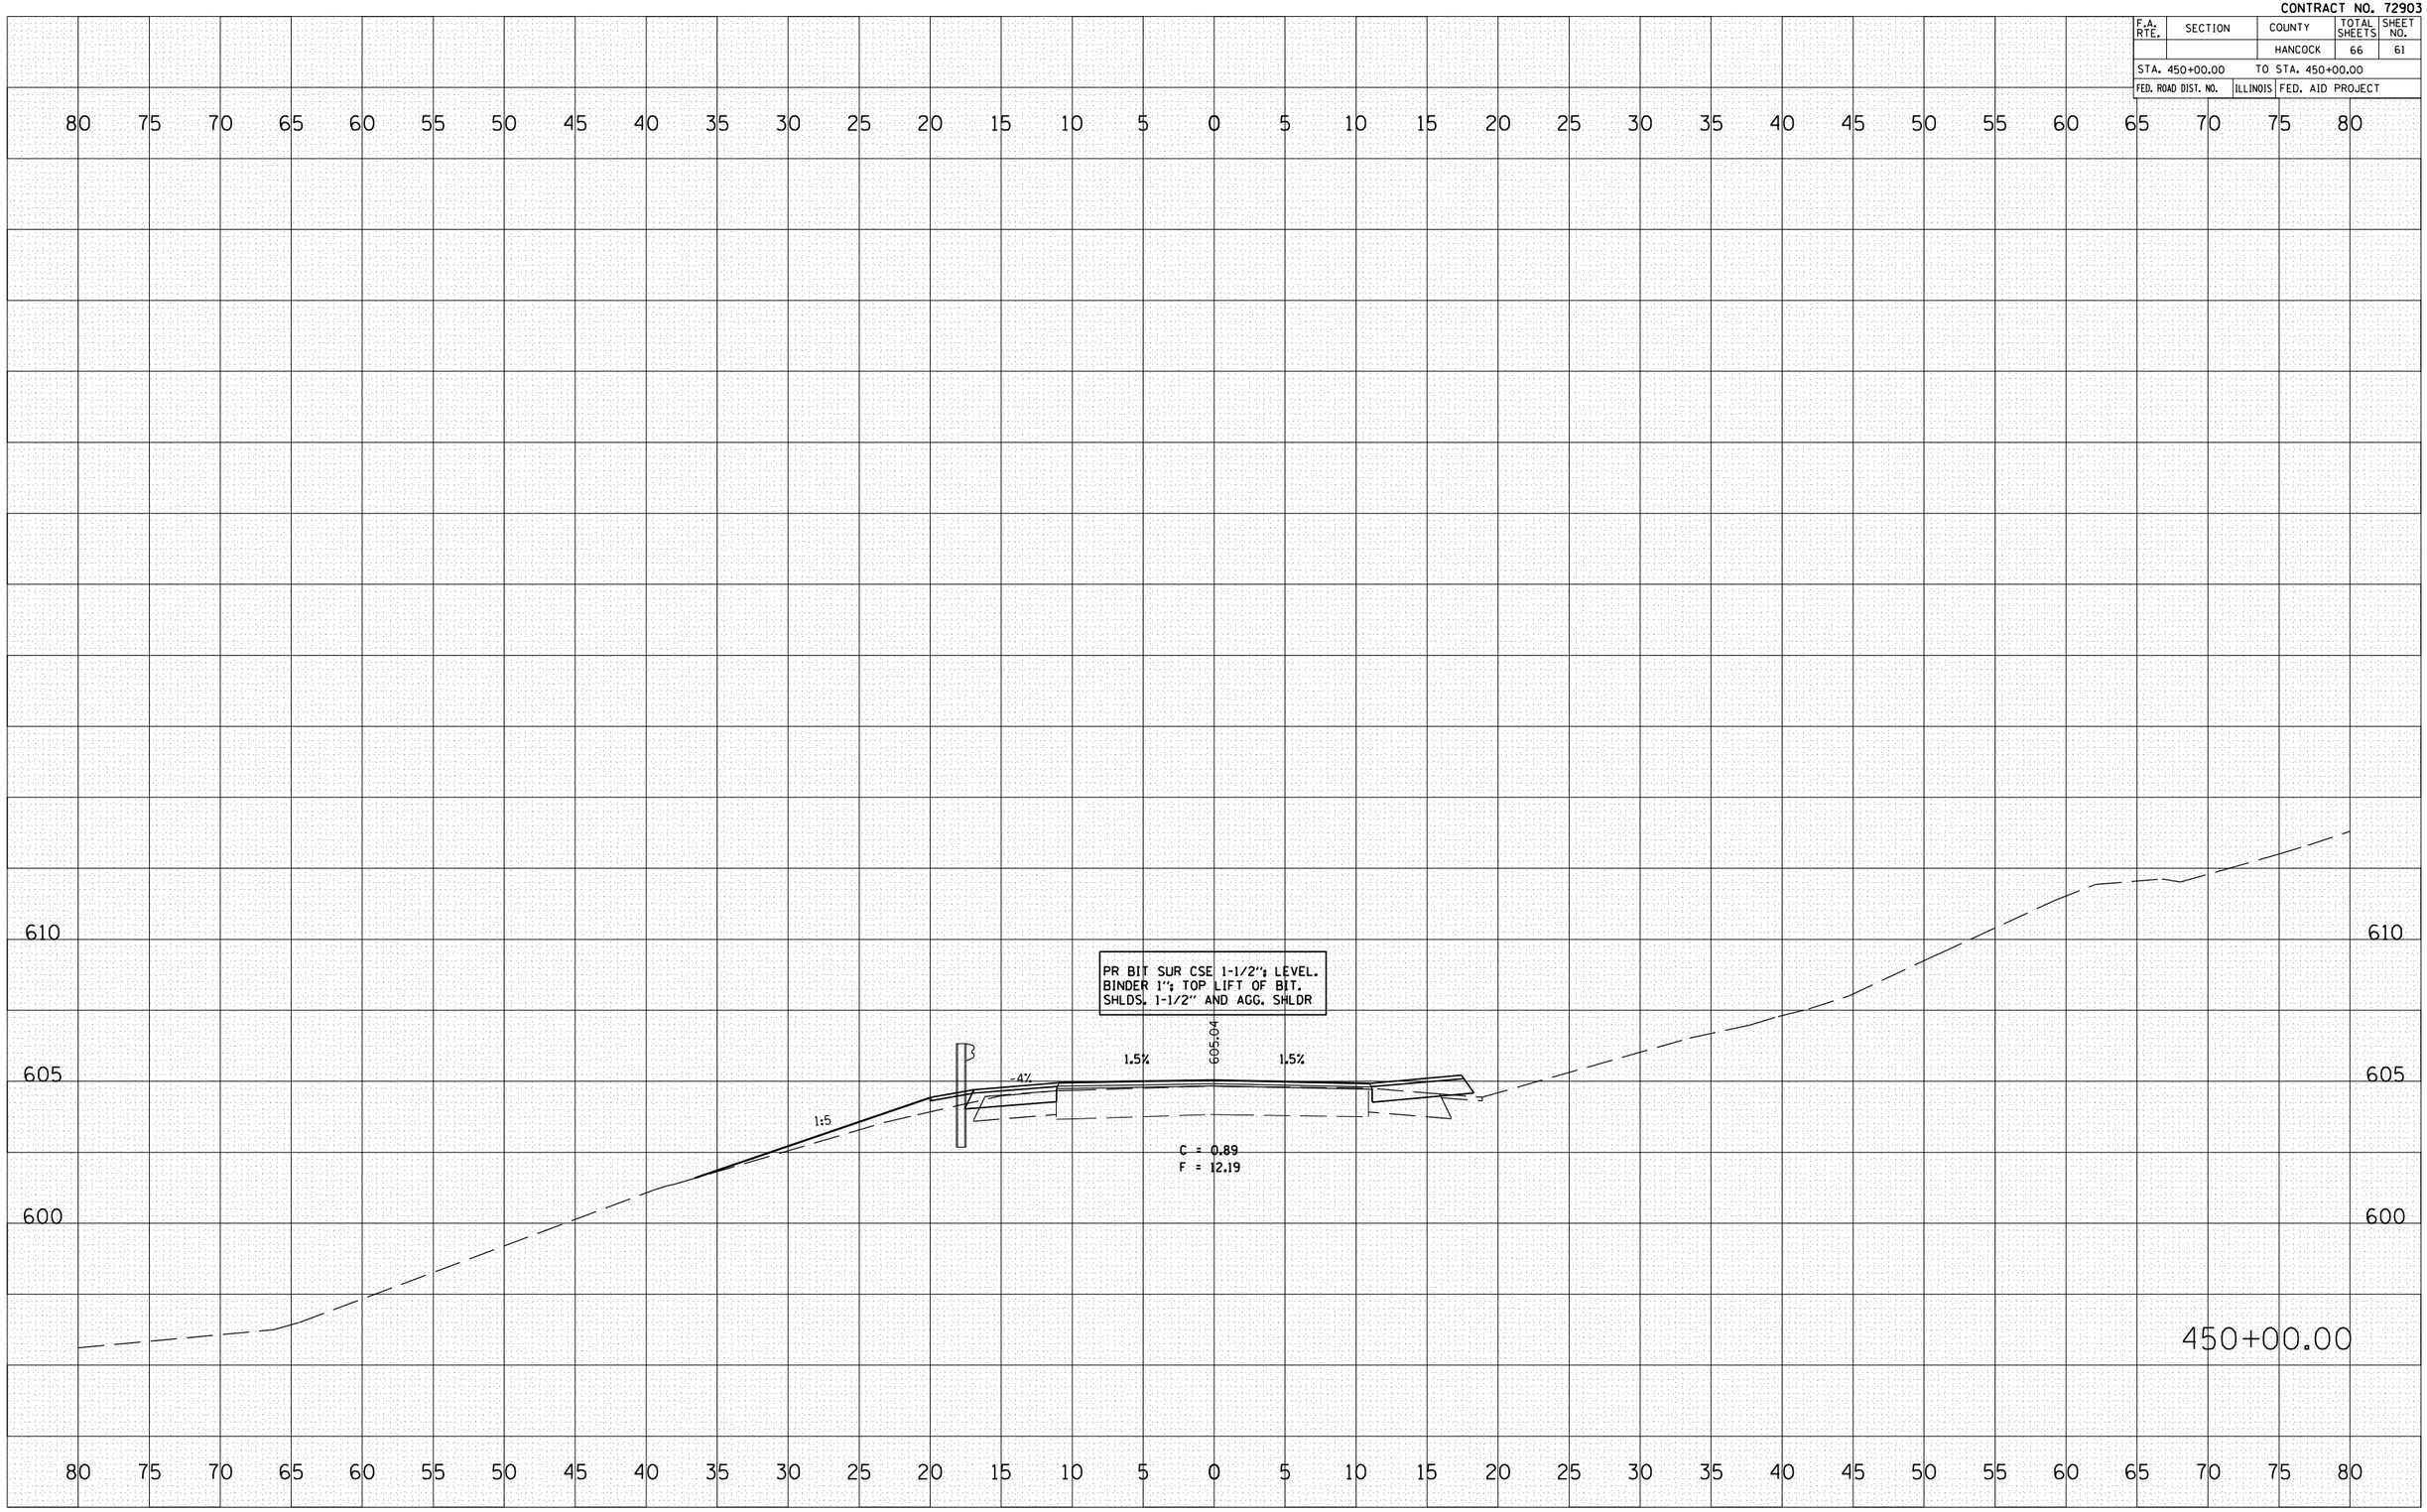

FINAL SURVEY
NOTE BOOK NO.
SURVEYED
PLOTTED
TRANSCRIBED
AREAS
AREAS CHECKED
BY
DATE

ORIGINAL SURVEY
NOTE BOOK NO.
SURVEYED
PLOTTED
TRANSCRIBED
AREAS
AREAS CHECKED
BY
DATE

PLOT DATE = 2/22/2007
FILE NAME = c:\projects\d652605\vsl14nor.bsh
PLOT SCALE = 10.5882 ' / IN.
USER NAME = laughlnr1