FAP RTE.	SECTION	COUNTY	TOTAL SHEETS	SHEET NO
	94-F3000-06-BT	COOK	105	18
STA. 14+00		TO STA. 28+00		
FED. ROAD DIST. NO.	ILLINOIS	83709	STPE-D001(479)	

DRAWING P2

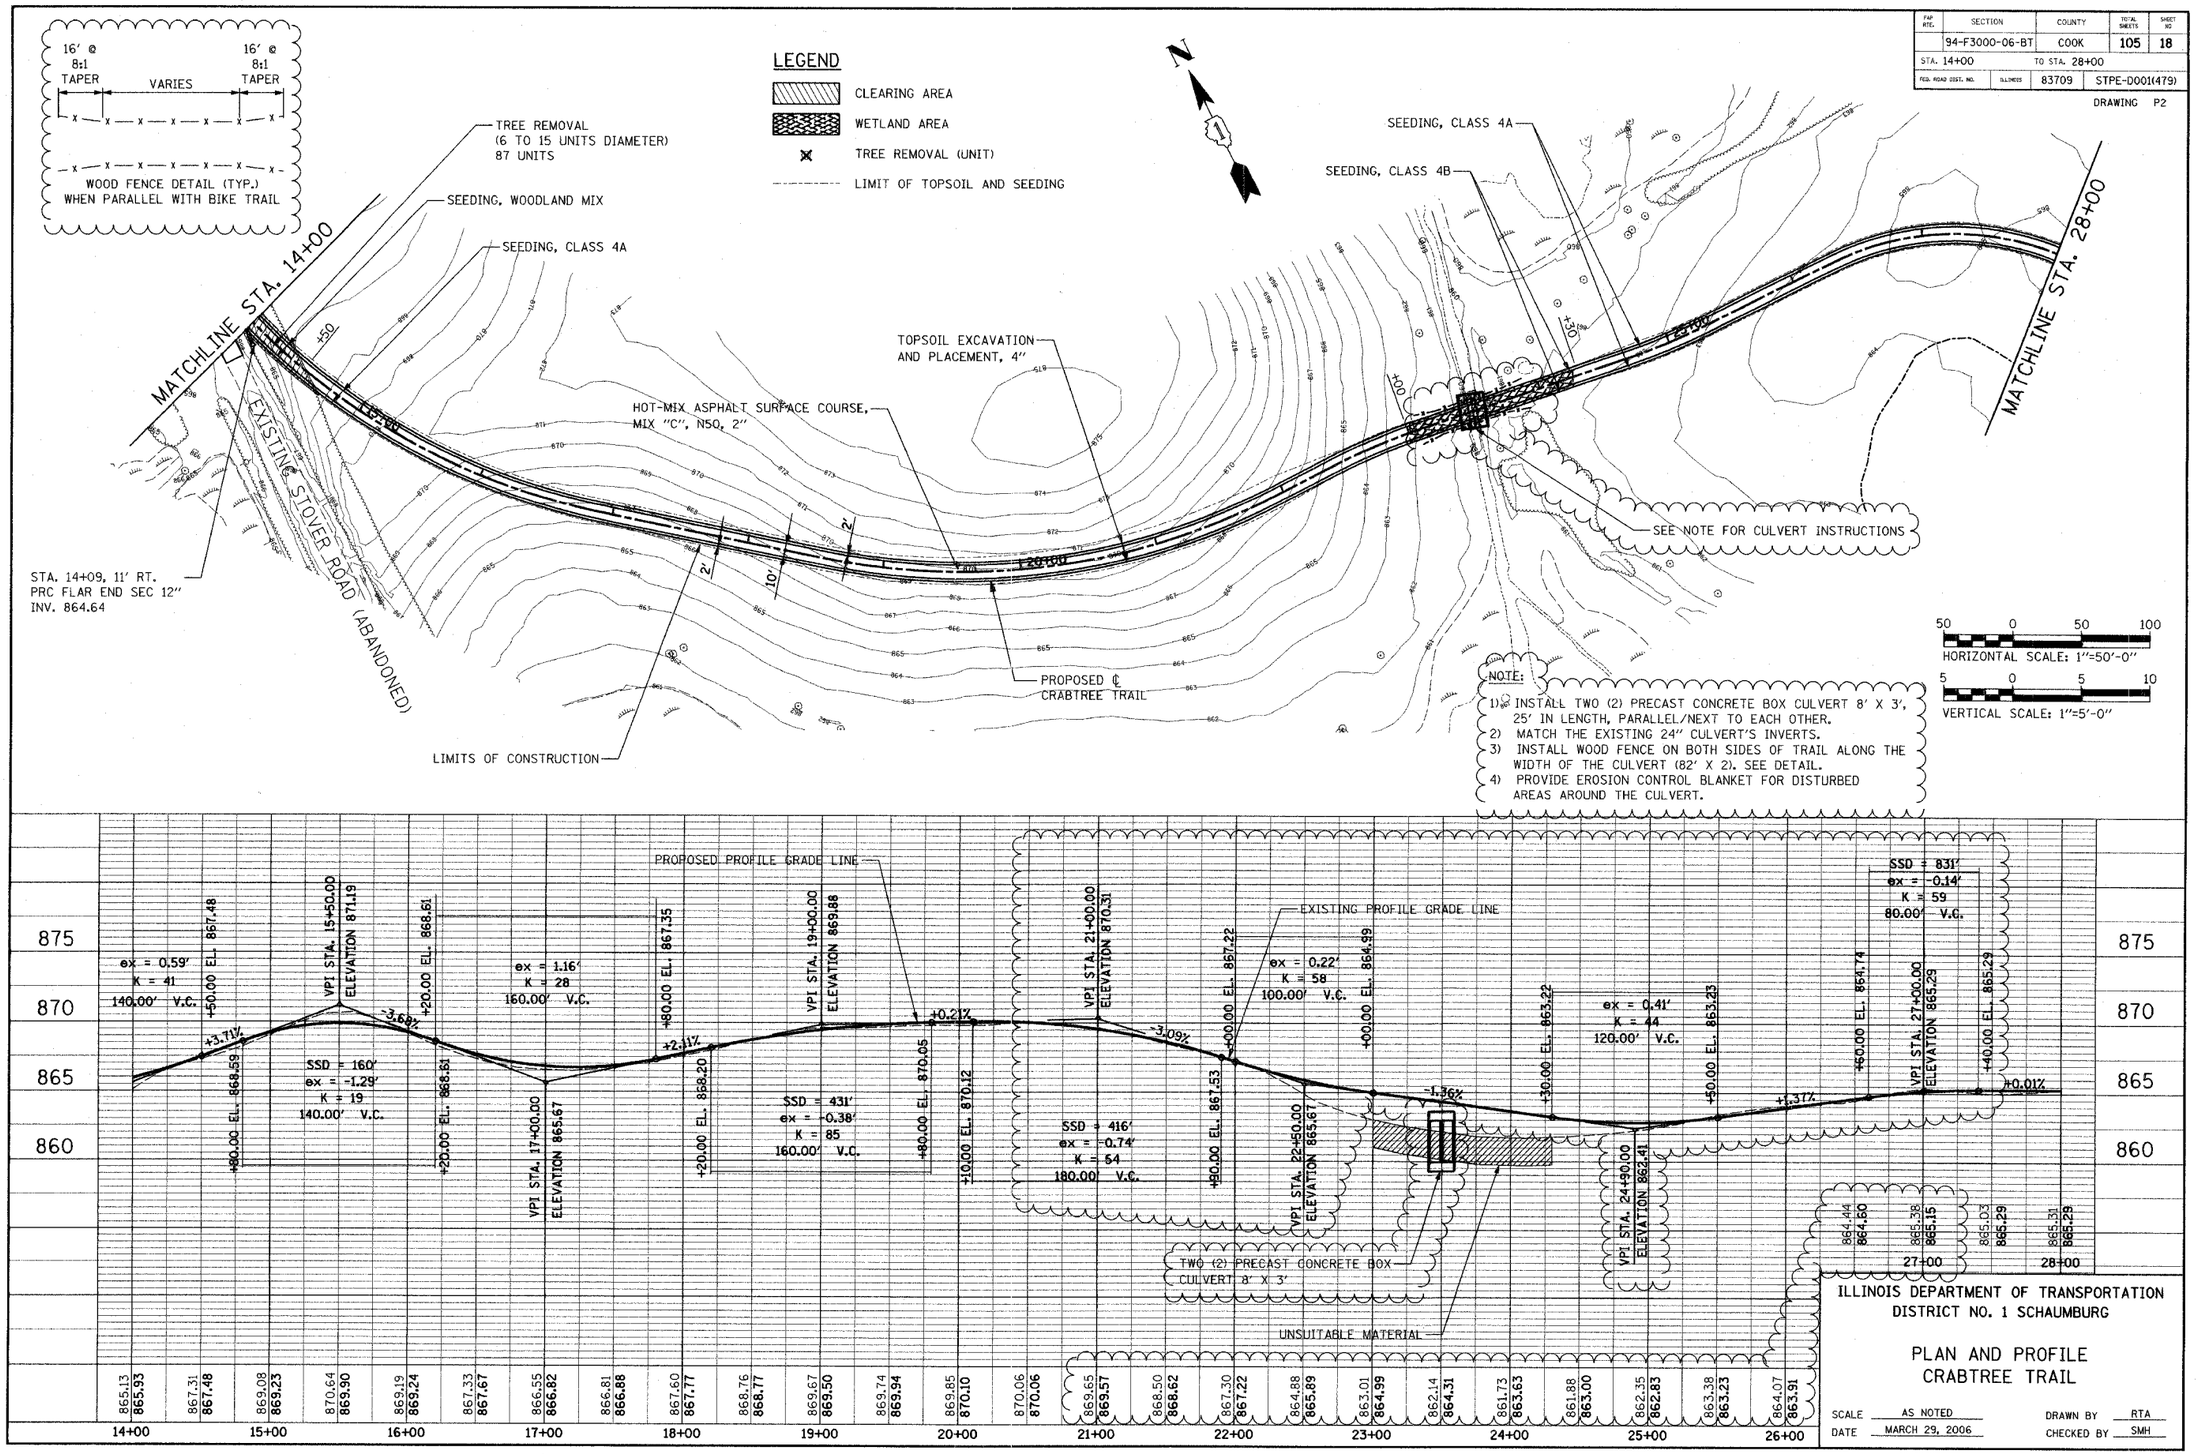

ILLINOIS DEPARTMENT OF TRANSPORTATION
DISTRICT NO. 1 SCHAUMBURG

PLAN AND PROFILE
CRABTREE TRAIL

SCALE AS NOTED
DATE MARCH 29, 2006
DRAWN BY RTA
CHECKED BY SMH

PLAN
NOTE BOOK NO.
SURVEYED
PLOTTED
ALIGNMENT CHECKED
RT. OF WAY PROCESSED
CADD FILE NAME
BY
DATE

PROFILE
NOTE BOOK NO.
SURVEYED
PLOTTED
GRADES CHECKED
BAL. NOTES
STRUCTURE NOTATIONS CHKD
BY
DATE

revised 2/23/07