ROUTE NO.	SECTION	COUNTY	TOTAL SHEETS	SHEET NO.
FAP 532	02-00117-21-BR	WILL	35	12
FED. ROAD DIST. NO. 1	ILLINOIS	FED. AID PROJECT-		

SHEET NO. S-3
S-19 SHEETS

CONTRACT #: 83885

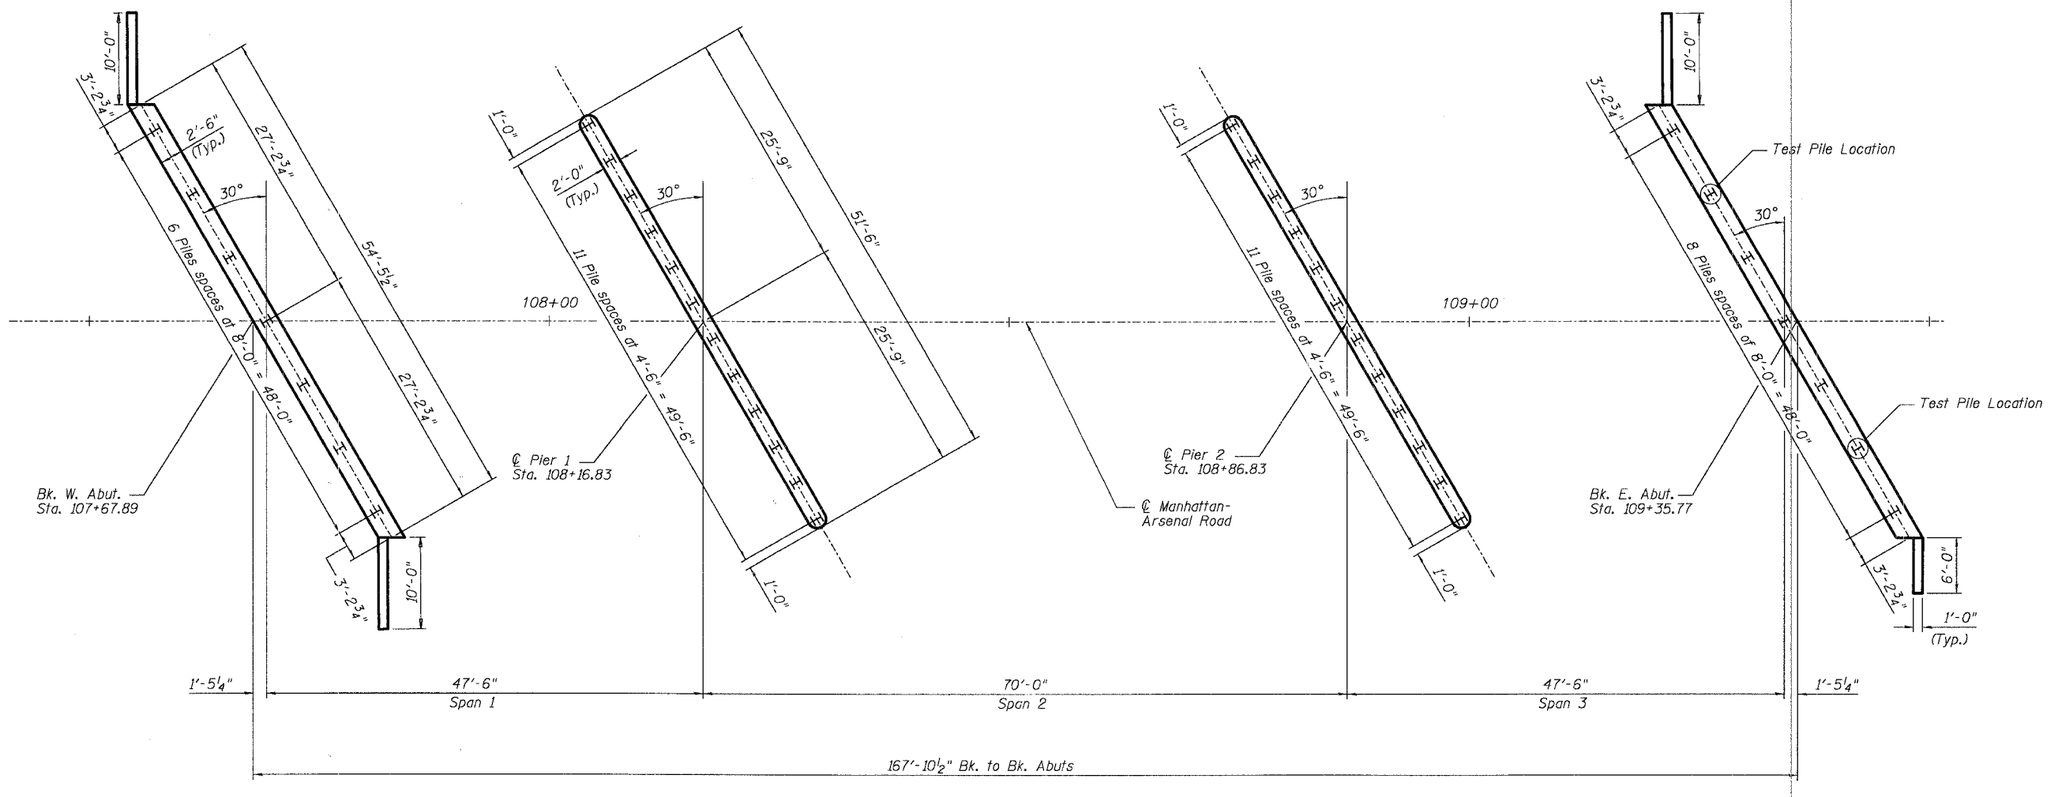

SUBSTRUCTURE LAYOUT

N

DESIGNED	KMA
CHECKED	AEU
DRAWN	MDJ
CHECKED	RGD

Illinois Professional Design Firm # 184-000108
SEC GROUP, INC.
Smith Engineering Consultants • SEC Automation • SEC Planning
4500 Prime Parkway, McHenry, IL 60050
t. 815.385.1776 f. 815.385.1761
www.secgroupinc.com engineering@secgroupinc.com

WILL COUNTY DEPARTMENT OF HIGHWAYS

SUBSTRUCTURE LAYOUT
MANHATTAN-ARSENAL ROAD
OVER JACKSON CREEK
WILL COUNTY
SECTION NO. 02-00117-21-BR
STRUCTURE NO. 099-3395

DATE 12-8-2006

COMPANY NAME: SEC, INC.
PROJECT NAME: WILL COUNTY
CLIENT: WILCDHT
DATE: 12/8/2006 TIME: 11:
FILENAME: C:\DOCUMENTS AND SETTINGS\MDJONES\LOCAL SETTINGS\TEMP\AcPublish_4916\Manhattan Greenfield 99-3395 Hwy 532 Hwy 532\Will County\Manhattan-Arsenal Rd 99-3395-S03-S06.dgn