F.A. RTE.	SECTION	COUNTY	TOTAL SHEETS	SHEET NO.
-	06-00084-00-RS	DUPAGE	14	9
STA. 31+00.00	TO STA. 58+02.35			
FED. ROAD DIST. NO.	ILLINOIS	FED. AID PROJECT		

CONTRACT NO. 83887

LEGEND

① THERMOPLASTIC PAVEMENT MARKING - LETTERS AND SYMBOLS
② THERMOPLASTIC PAVEMENT MARKINGS - LINE 4" (WHITE)
③ THERMOPLASTIC PAVEMENT MARKINGS - LINE 6" (WHITE)
④ THERMOPLASTIC PAVEMENT MARKINGS - LINE 4" (YELLOW)
⑤ THERMOPLASTIC PAVEMENT MARKINGS - LINE 8" (WHITE)
⑥ THERMOPLASTIC PAVEMENT MARKINGS - LINE 12" (WHITE)
⑦ THERMOPLASTIC PAVEMENT MARKINGS - LINE 24" (WHITE)
⑧ THERMOPLASTIC PAVEMENT MARKINGS - LINE 12" (YELLOW)

N

SCALE 1" = 50'
0 50 100

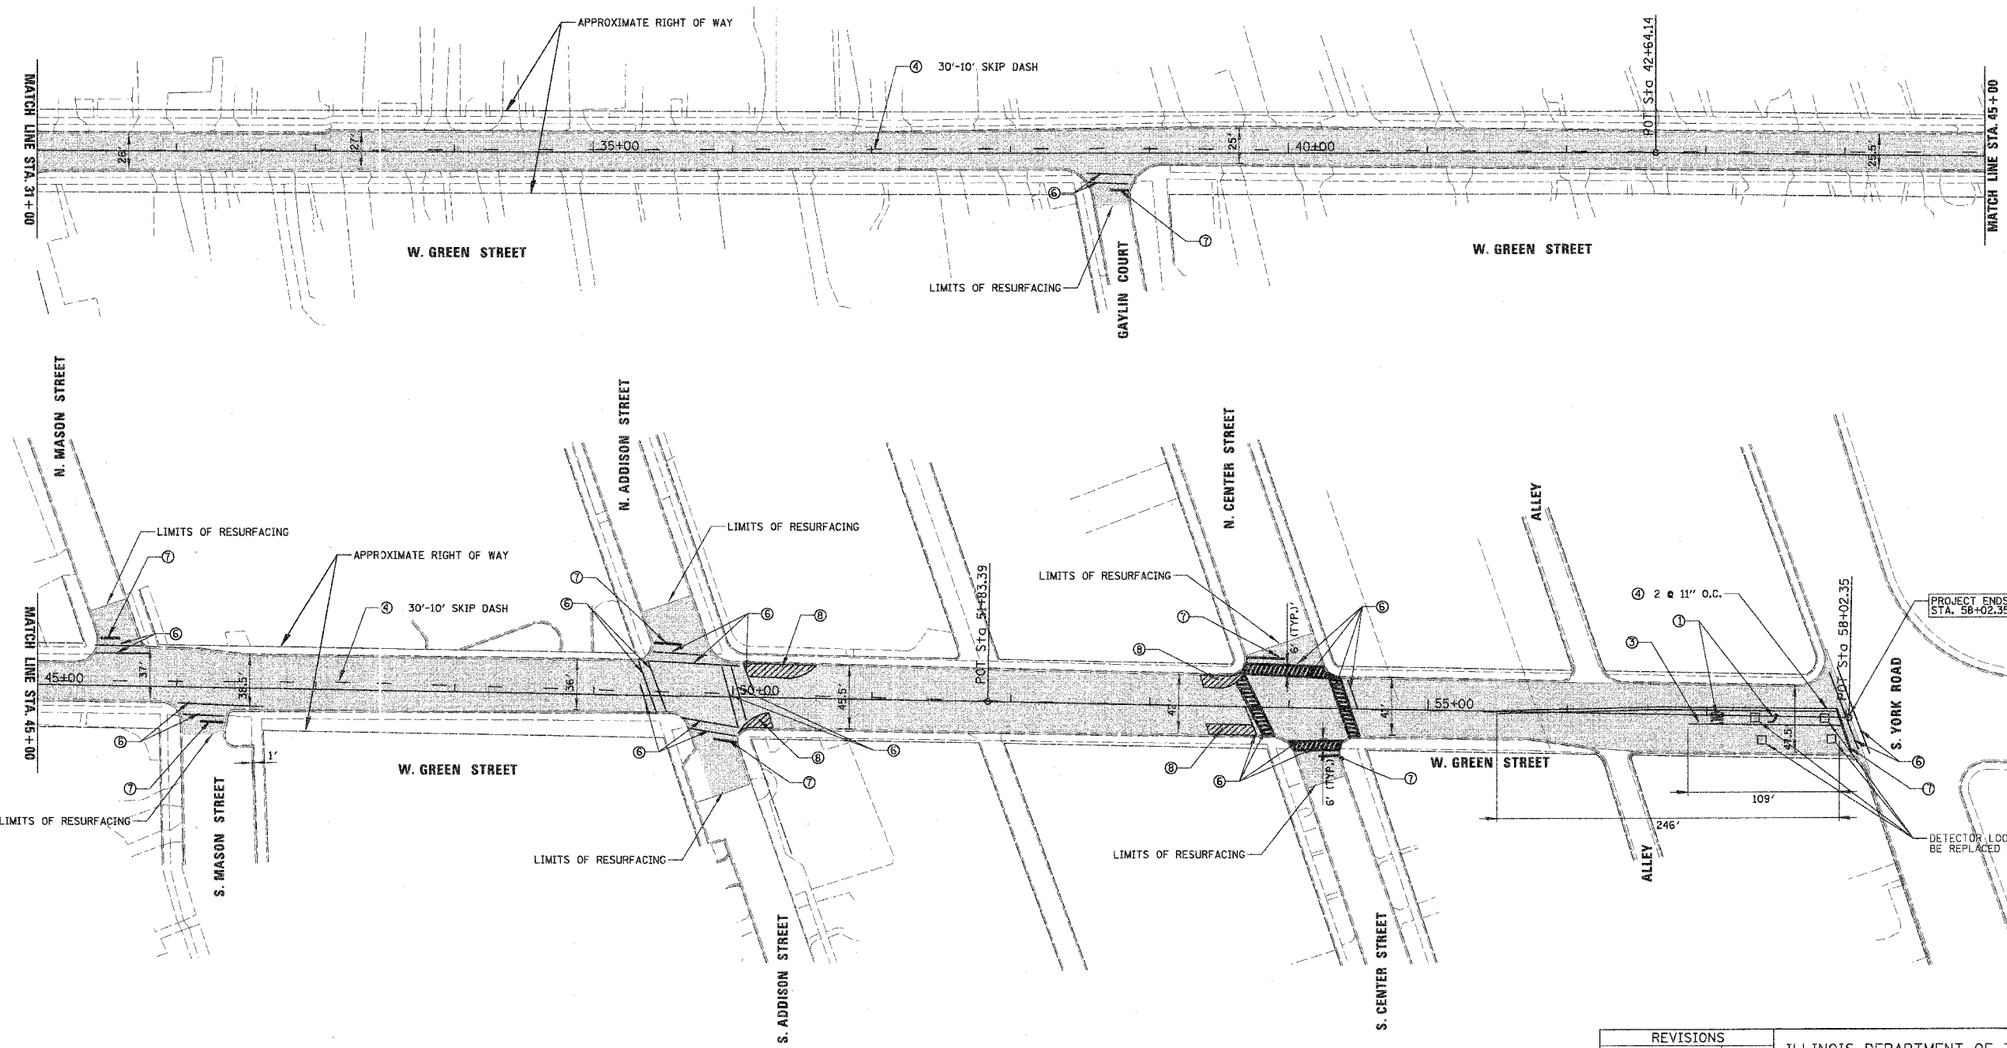

LEGEND

-LEVELING BINDER (MACHINE METHOD), N50 - 3/4" (MIN.)
-HOT-MIX ASPHALT SURFACE COURSE, MIX "D", N50 - 1 1/2 "

REVISIONS	
NAME	DATE

ILLINOIS DEPARTMENT OF TRANSPORTATION

GREEN STREET
PROPOSED PLAN

SCALE 1"=50' DRAWN BY JCR
DATE 11/10/2006 CHECKED BY LMF

CHRISTOPHER B. BURKE ENGINEERING LTD.
9575 West Higgins Road, Suite 600
Rosemont, Illinois 60018
(847) 823-0500

PLAN: SURVEYED, DRAWN, ALIGNMENT CHECKED, P.I. OF R.W. CHECKED, R.W. / P.E. RANGE, NOTE BOOK, NO.
PROFILE: SURVEYED, DRAWN, GRADES CHECKED, P.I. NOTES, NOTATIONS, NOTE BOOK, NO.
BY, DATE