ROUTE	SECTION	SHEET
25	04-00388-00-RS 85400	24 OF 27

PAVEMENT MARKING DETAILS

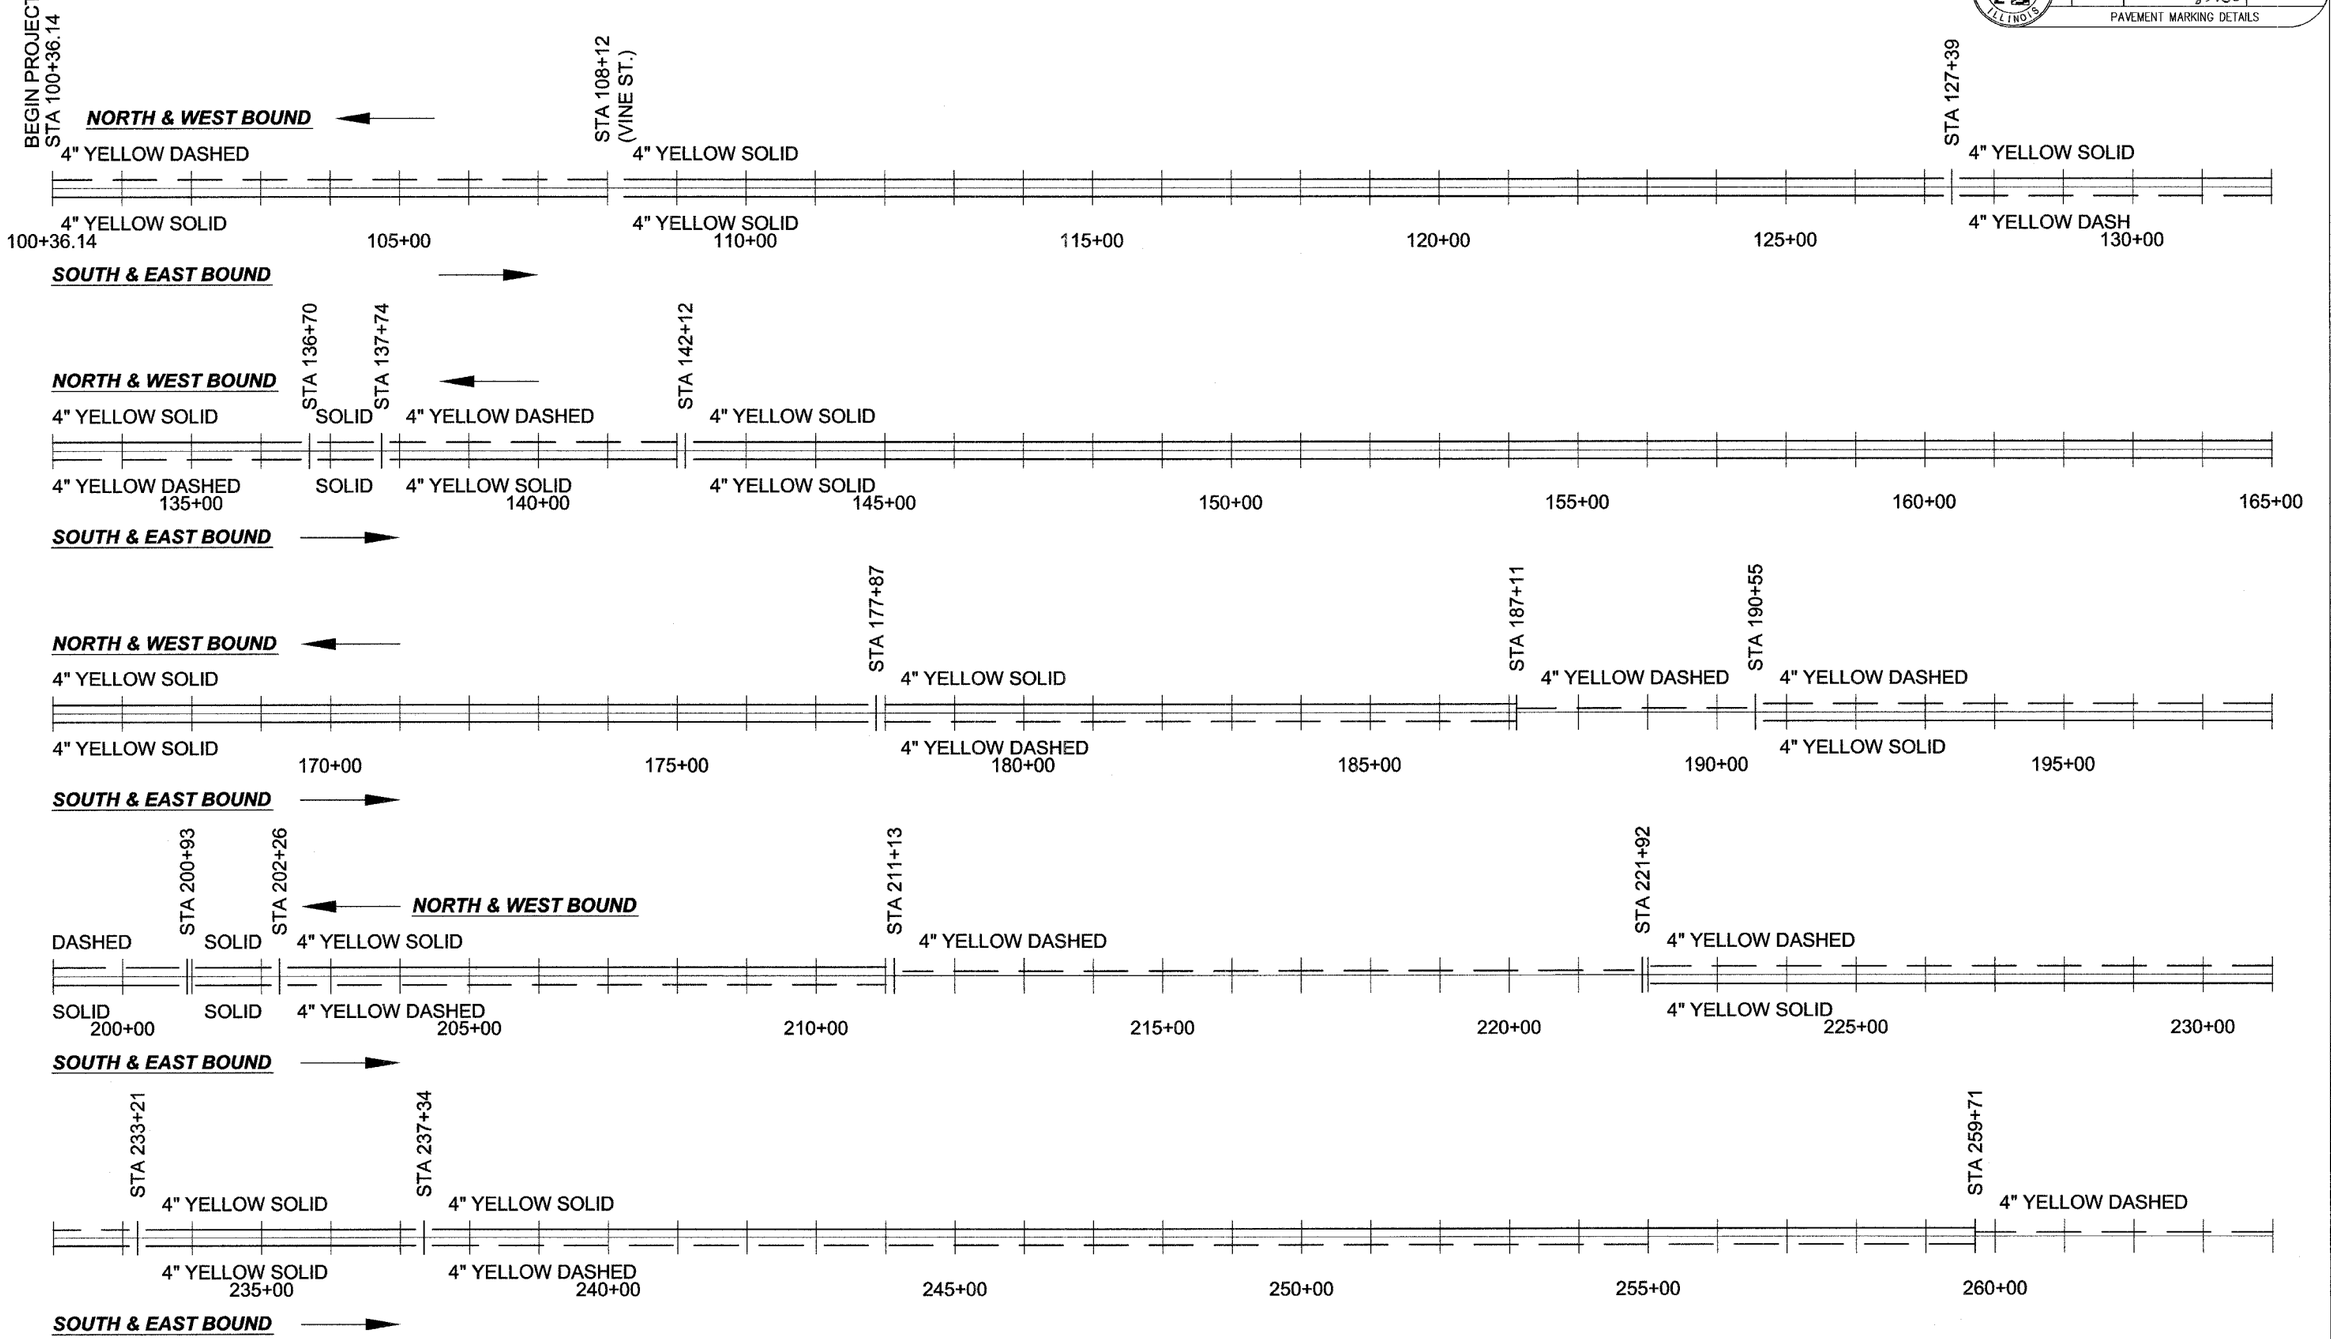

NOTE: STATIONING TO BE FIELD VERIFIED BY THE ENGINEER PRIOR TO PLACING THE STRIPING AND SHALL BE IN ACCORDANCE WITH THE MUTCD.

NOTE: 4" WHITE EDGE STRIPING TO BE INCLUDED.
NOTE: 24" WHITE STOP BARS TO BE PLACED AT ALL INTERSECTING ROADS.

PAVEMENT MARKING DETAILS