F.A.P RTE.	SECTION	COUNTY	TOTAL SHEETS	SHEET NO.
856	01-00170-26-TL	WILL	171	82
STA.		TO STA.		
FED. ROAD DIST. NO.	ILLINOIS	FED. AID PROJECT		
CONTRACT NO: 63570				

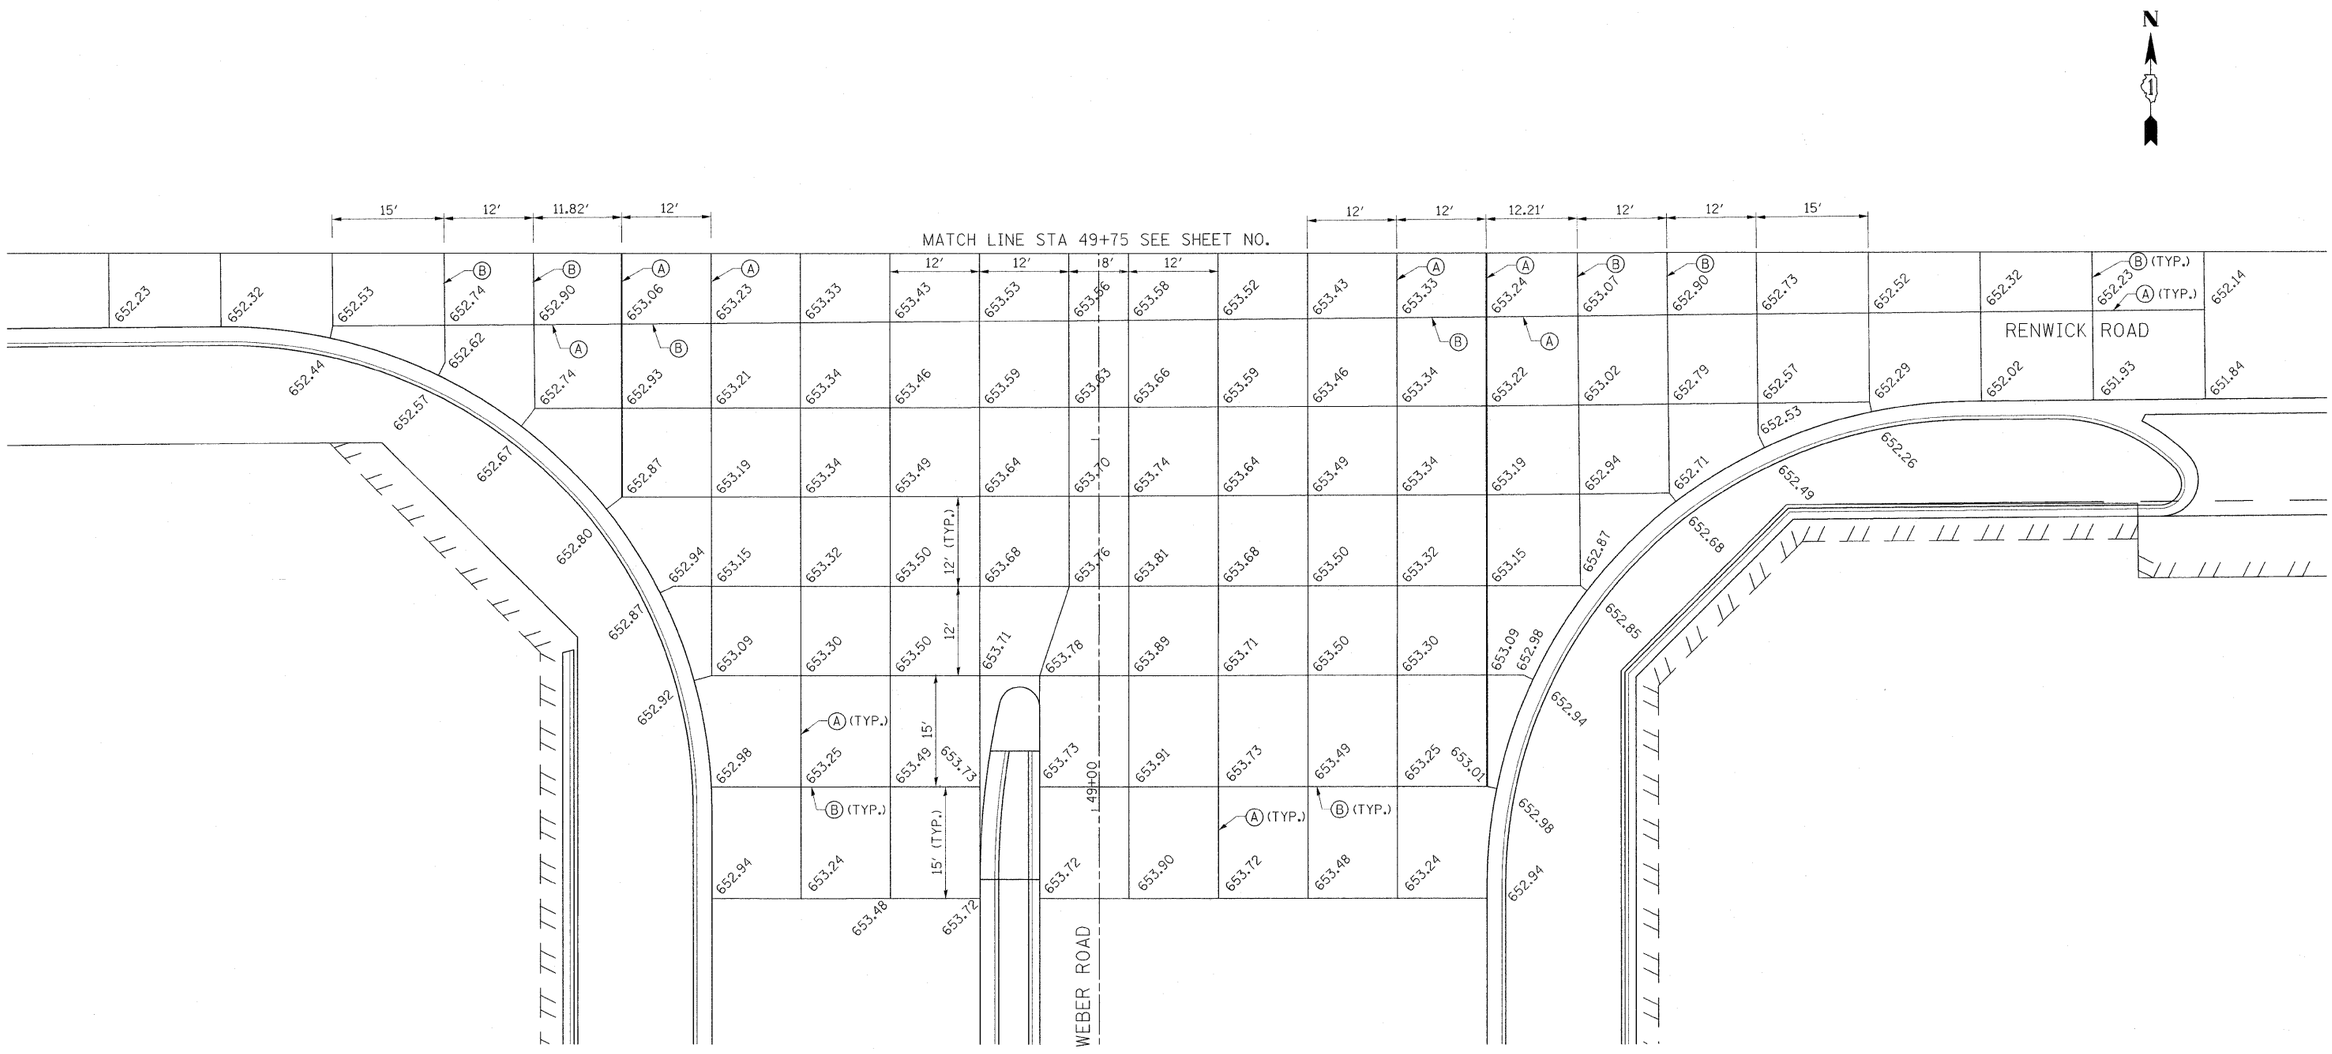

NOTES:

1. THE LOCATION OF THE LONGITUDINAL CONSTRUCTION JOINTS MAY VARY DEPENDING ON THE STAGE CONSTRUCTION OF THE PAVEMENT.

2. SIDE STREET PAVEMENT JOINTS SHALL LINE UP WITH THE CONTRACTION AND CONSTRUCTION JOINTS ON THE MAINLINE PAVEMENT TO AVOID MID-PANEL CRACKING.

JOINT LEGEND

(A) KEYED LONGITUDINAL CONSTRUCTION JOINT WITH #6 EPOXY-COATED REINF. BAR @ 30″ C-C 30″ LONG PER IDOT STANDARD 420001-07 (COST INCLUDED IN PCC PAVEMENT

(B) SAWED TRANSVERSE CONTRACTION JOINT WITH 18″ DOWEL BARS AT 12″ CENTER PER IDOT STANDARD 420001-07 (COST INCLUDED IN PCC PAVEMENT)

REVISIONS	
NAME	DATE

ILLINOIS DEPARTMENT OF TRANSPORTATION

INTERSECTION GRADING
AND JOINT PLAN
WEBER RD. AND RENWICK RD.
SHEET 2 OF 2

SCALE: 1″ = 10′ DRAWN BY PHP

DATE APRIL, 2011 CHECKED BY MFB

8/22/2011
P:\79766\cadd\drawings\082JointPlan02.dgn