F.A.P RTE.	SECTION	COUNTY	TOTAL SHEETS	SHEET NO.
856	01-00170-26-TL	WILL	171	93
STA.		TO STA.		
FED. ROAD DIST. NO.	ILLINOIS	FED. AID PROJECT		
CONTRACT NO: 63570				

20′ 0 20′ 40′
SCALE IN FEET
1″ = 20′

CONSTRUCTION NOTES:
1 RELOCATE EXISTING LIGHT DETECTORS AND CONFIRMATION BEACONS TO THE NEW MAST ARMS
2 RELOCATE EXISTING LIGHT DETECTOR AMPLIFIER TO NEW CONTROL CABINET

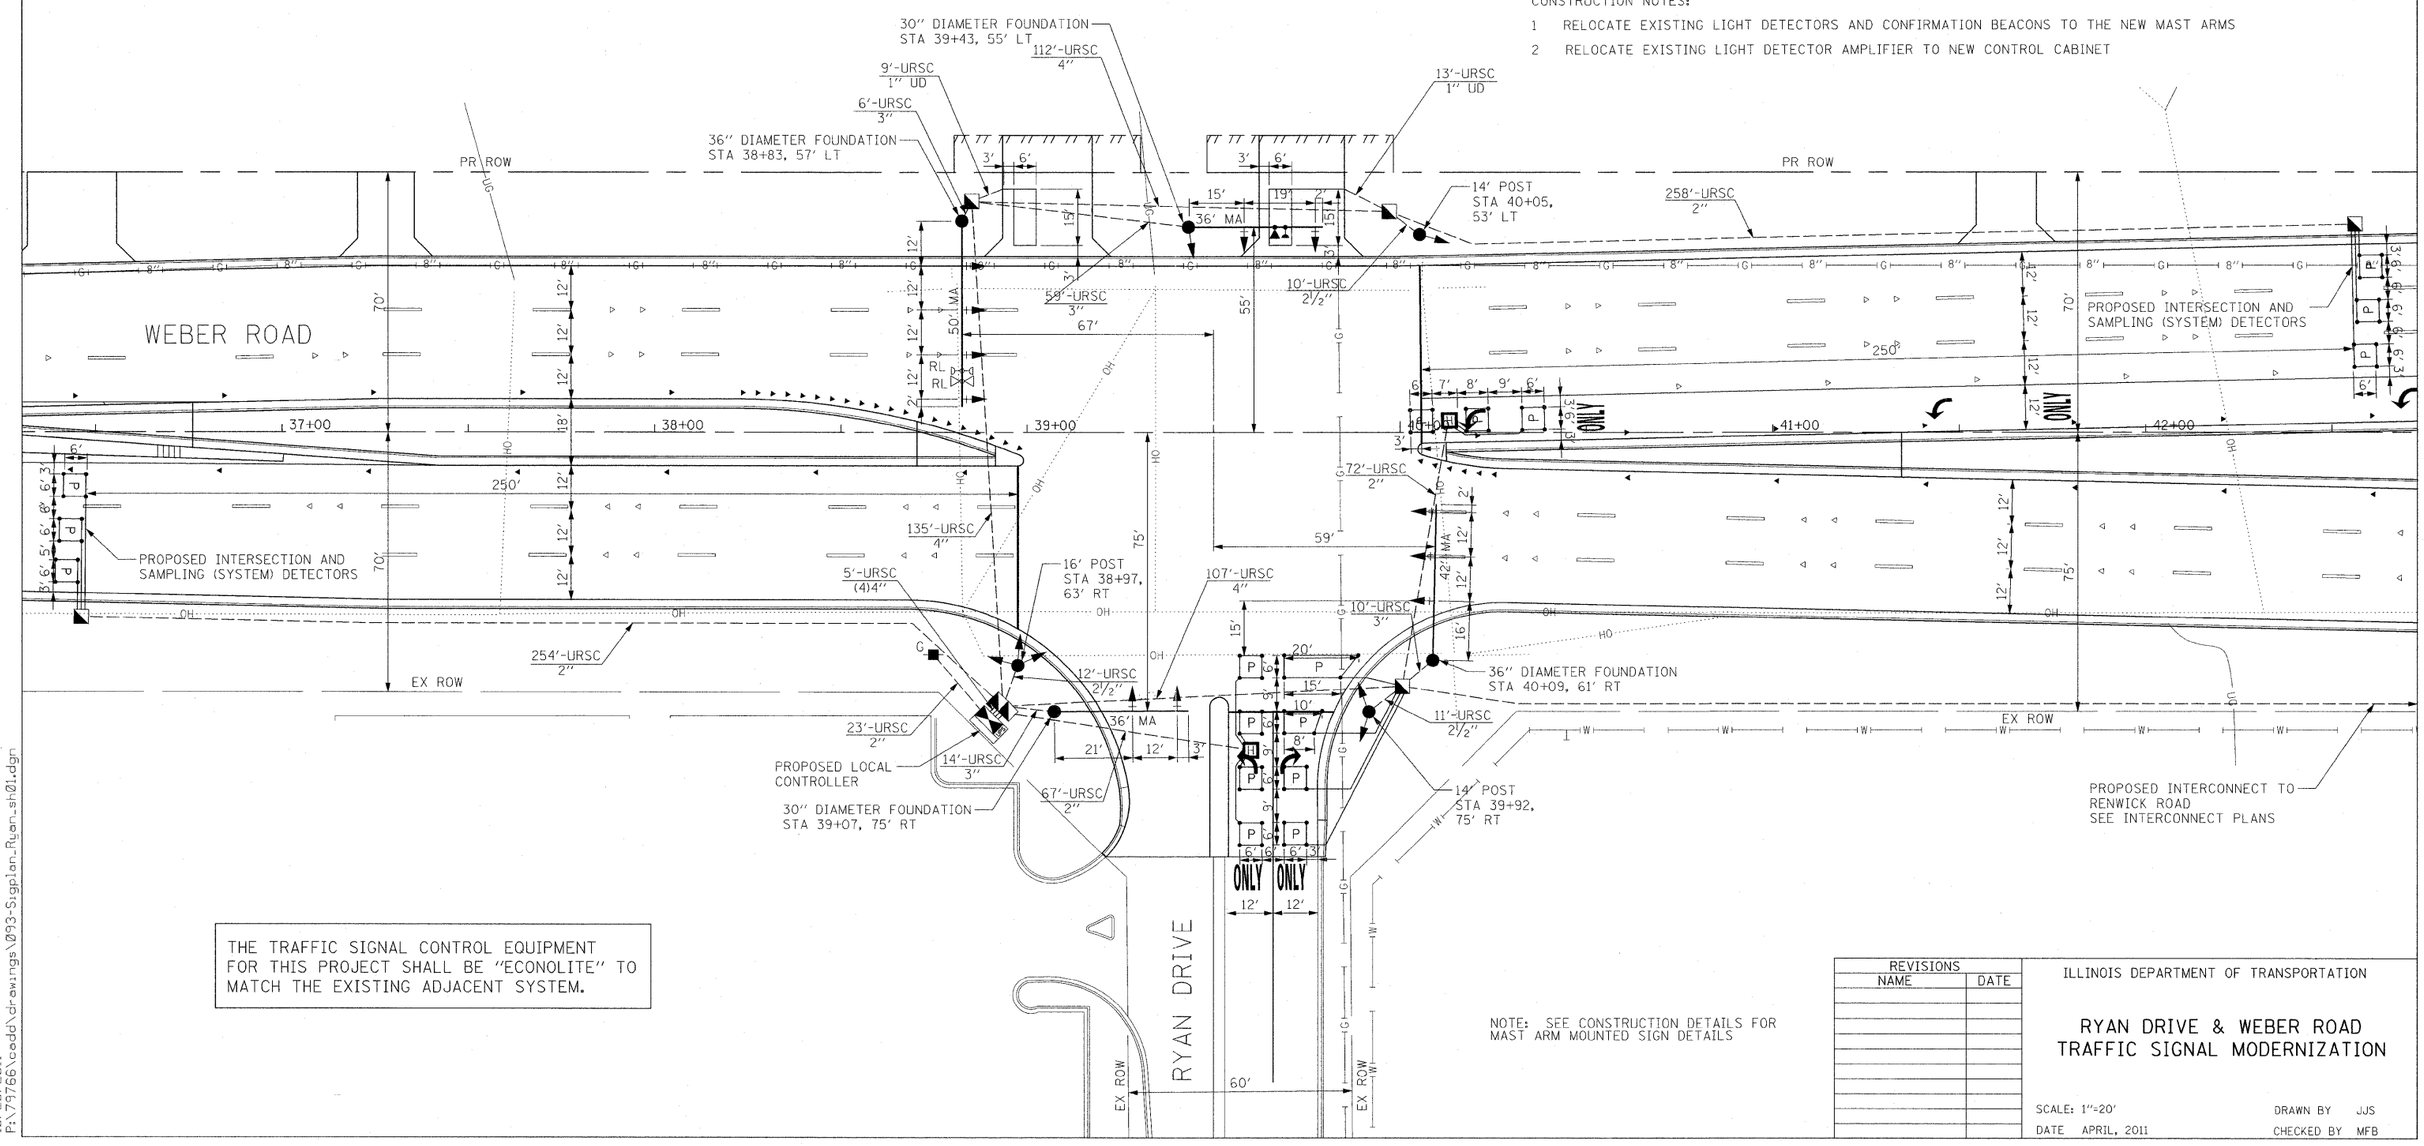

THE TRAFFIC SIGNAL CONTROL EQUIPMENT FOR THIS PROJECT SHALL BE "ECONOLITE" TO MATCH THE EXISTING ADJACENT SYSTEM.

NOTE: SEE CONSTRUCTION DETAILS FOR MAST ARM MOUNTED SIGN DETAILS

REVISIONS NAME	DATE

ILLINOIS DEPARTMENT OF TRANSPORTATION

RYAN DRIVE & WEBER ROAD TRAFFIC SIGNAL MODERNIZATION

SCALE: 1″=20′
DATE APRIL, 2011
DRAWN BY JJS
CHECKED BY MFB

10/20/2011
P:\79766\cadd\drawings\093-Signlan_Ryan_sh21.dgn