PLOT DATE = 8/22/2011
FILE NAME = P:\79766\cadd\drawings\131xs_sht1.dgn
PLOT SCALE = 10.000 ' / in.
USER NAME = patelp2

ORIGINAL SURVEY		BY	DATE
	SURVEYED		
	PLOTTED		
NOTE BOOK	TEMPLATE		
	AREAS		
NO.	AREAS CHECKED		

FINAL SURVEY		BY	DATE
	SURVEYED		
	PLOTTED		
NOTE BOOK	TEMPLATE		
	AREAS		
NO.	AREAS CHECKED		

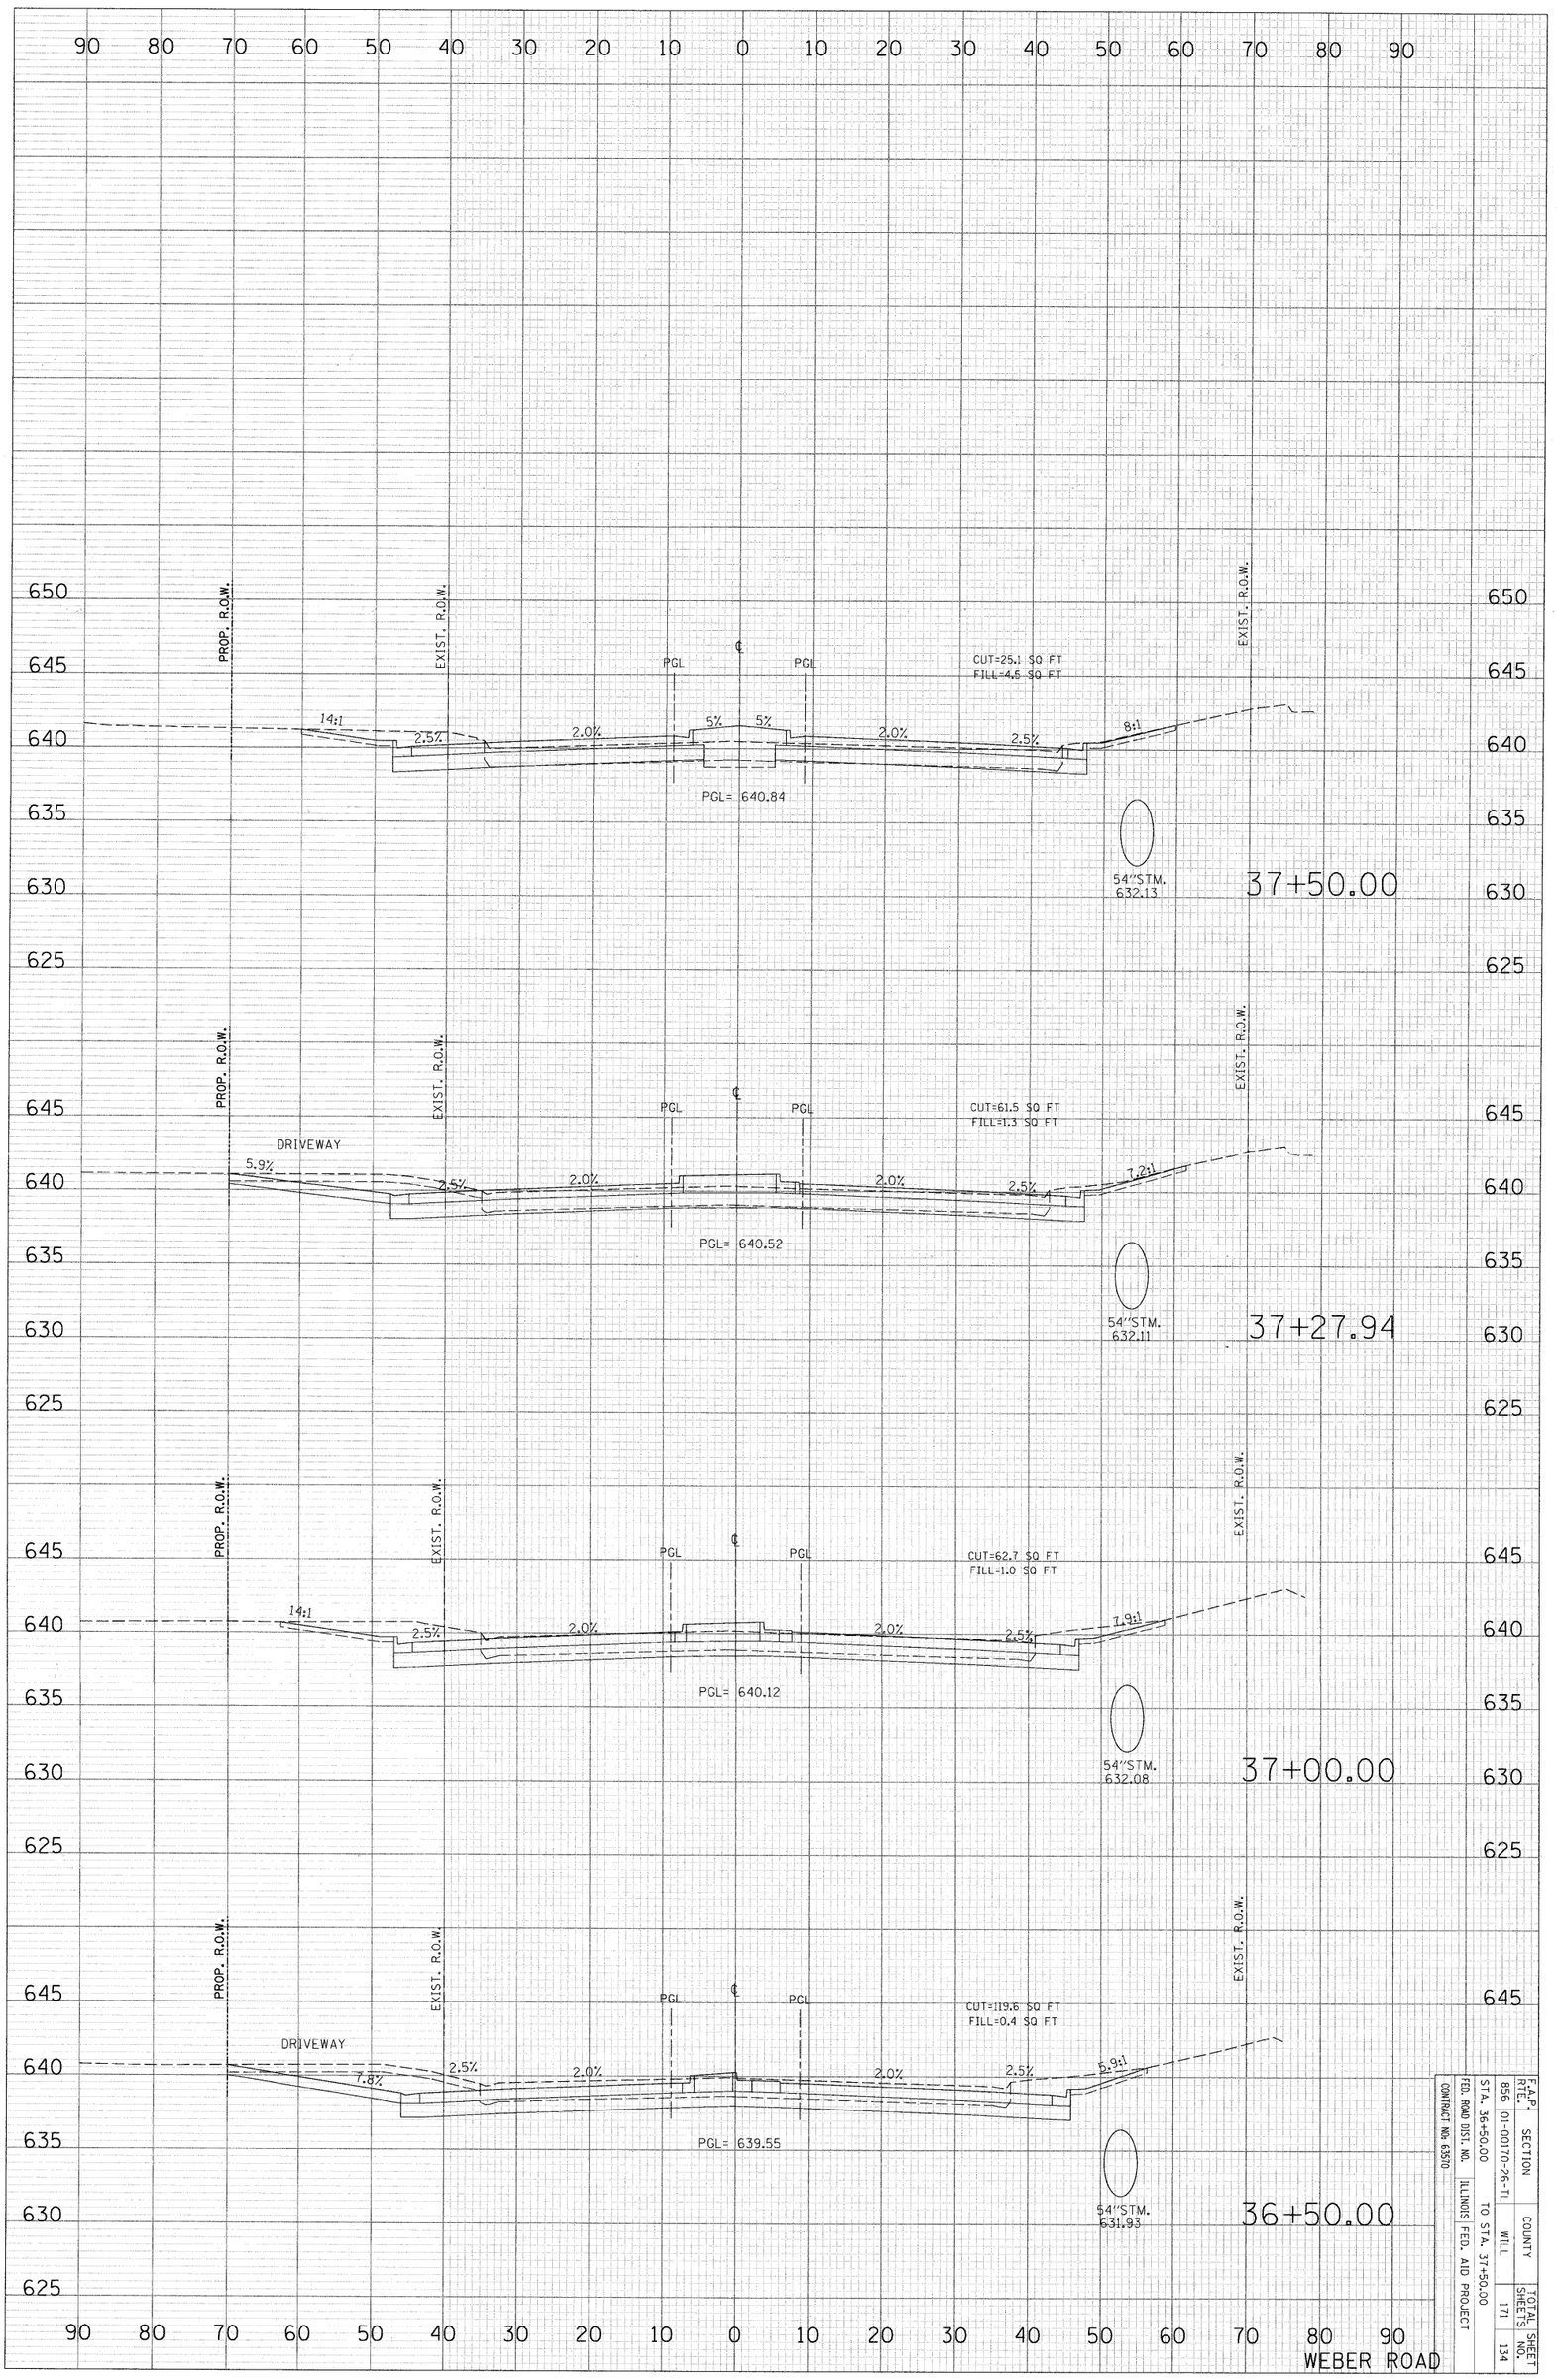

F.A.P. RTE.	SECTION	COUNTY	TOTAL SHEETS	SHEET NO.
856	01-00170-26-TL	WILL	171	134

STA. 36+50.00 TO STA. 37+50.00
FED. ROAD DIST. NO. | ILLINOIS FED. AID PROJECT
CONTRACT NO: 63570