PLOT DATE = 8/22/2011
FILE NAME = P:\79766\cadd\drawings\150xs_sht2new.dgn
PLOT SCALE = 10.000 ' / in.
USER NAME = patelp2

ORIGINAL SURVEY		BY	DATE
	SURVEYED		
	PLOTTED		
	TEMPLATE		
NO.	AREAS		
	AREAS CHECKED		

FINAL SURVEY		BY	DATE
	SURVEYED		
NOTE BOOK	PLOTTED		
	TEMPLATE		
NO.	AREAS		
	AREAS CHECKED		

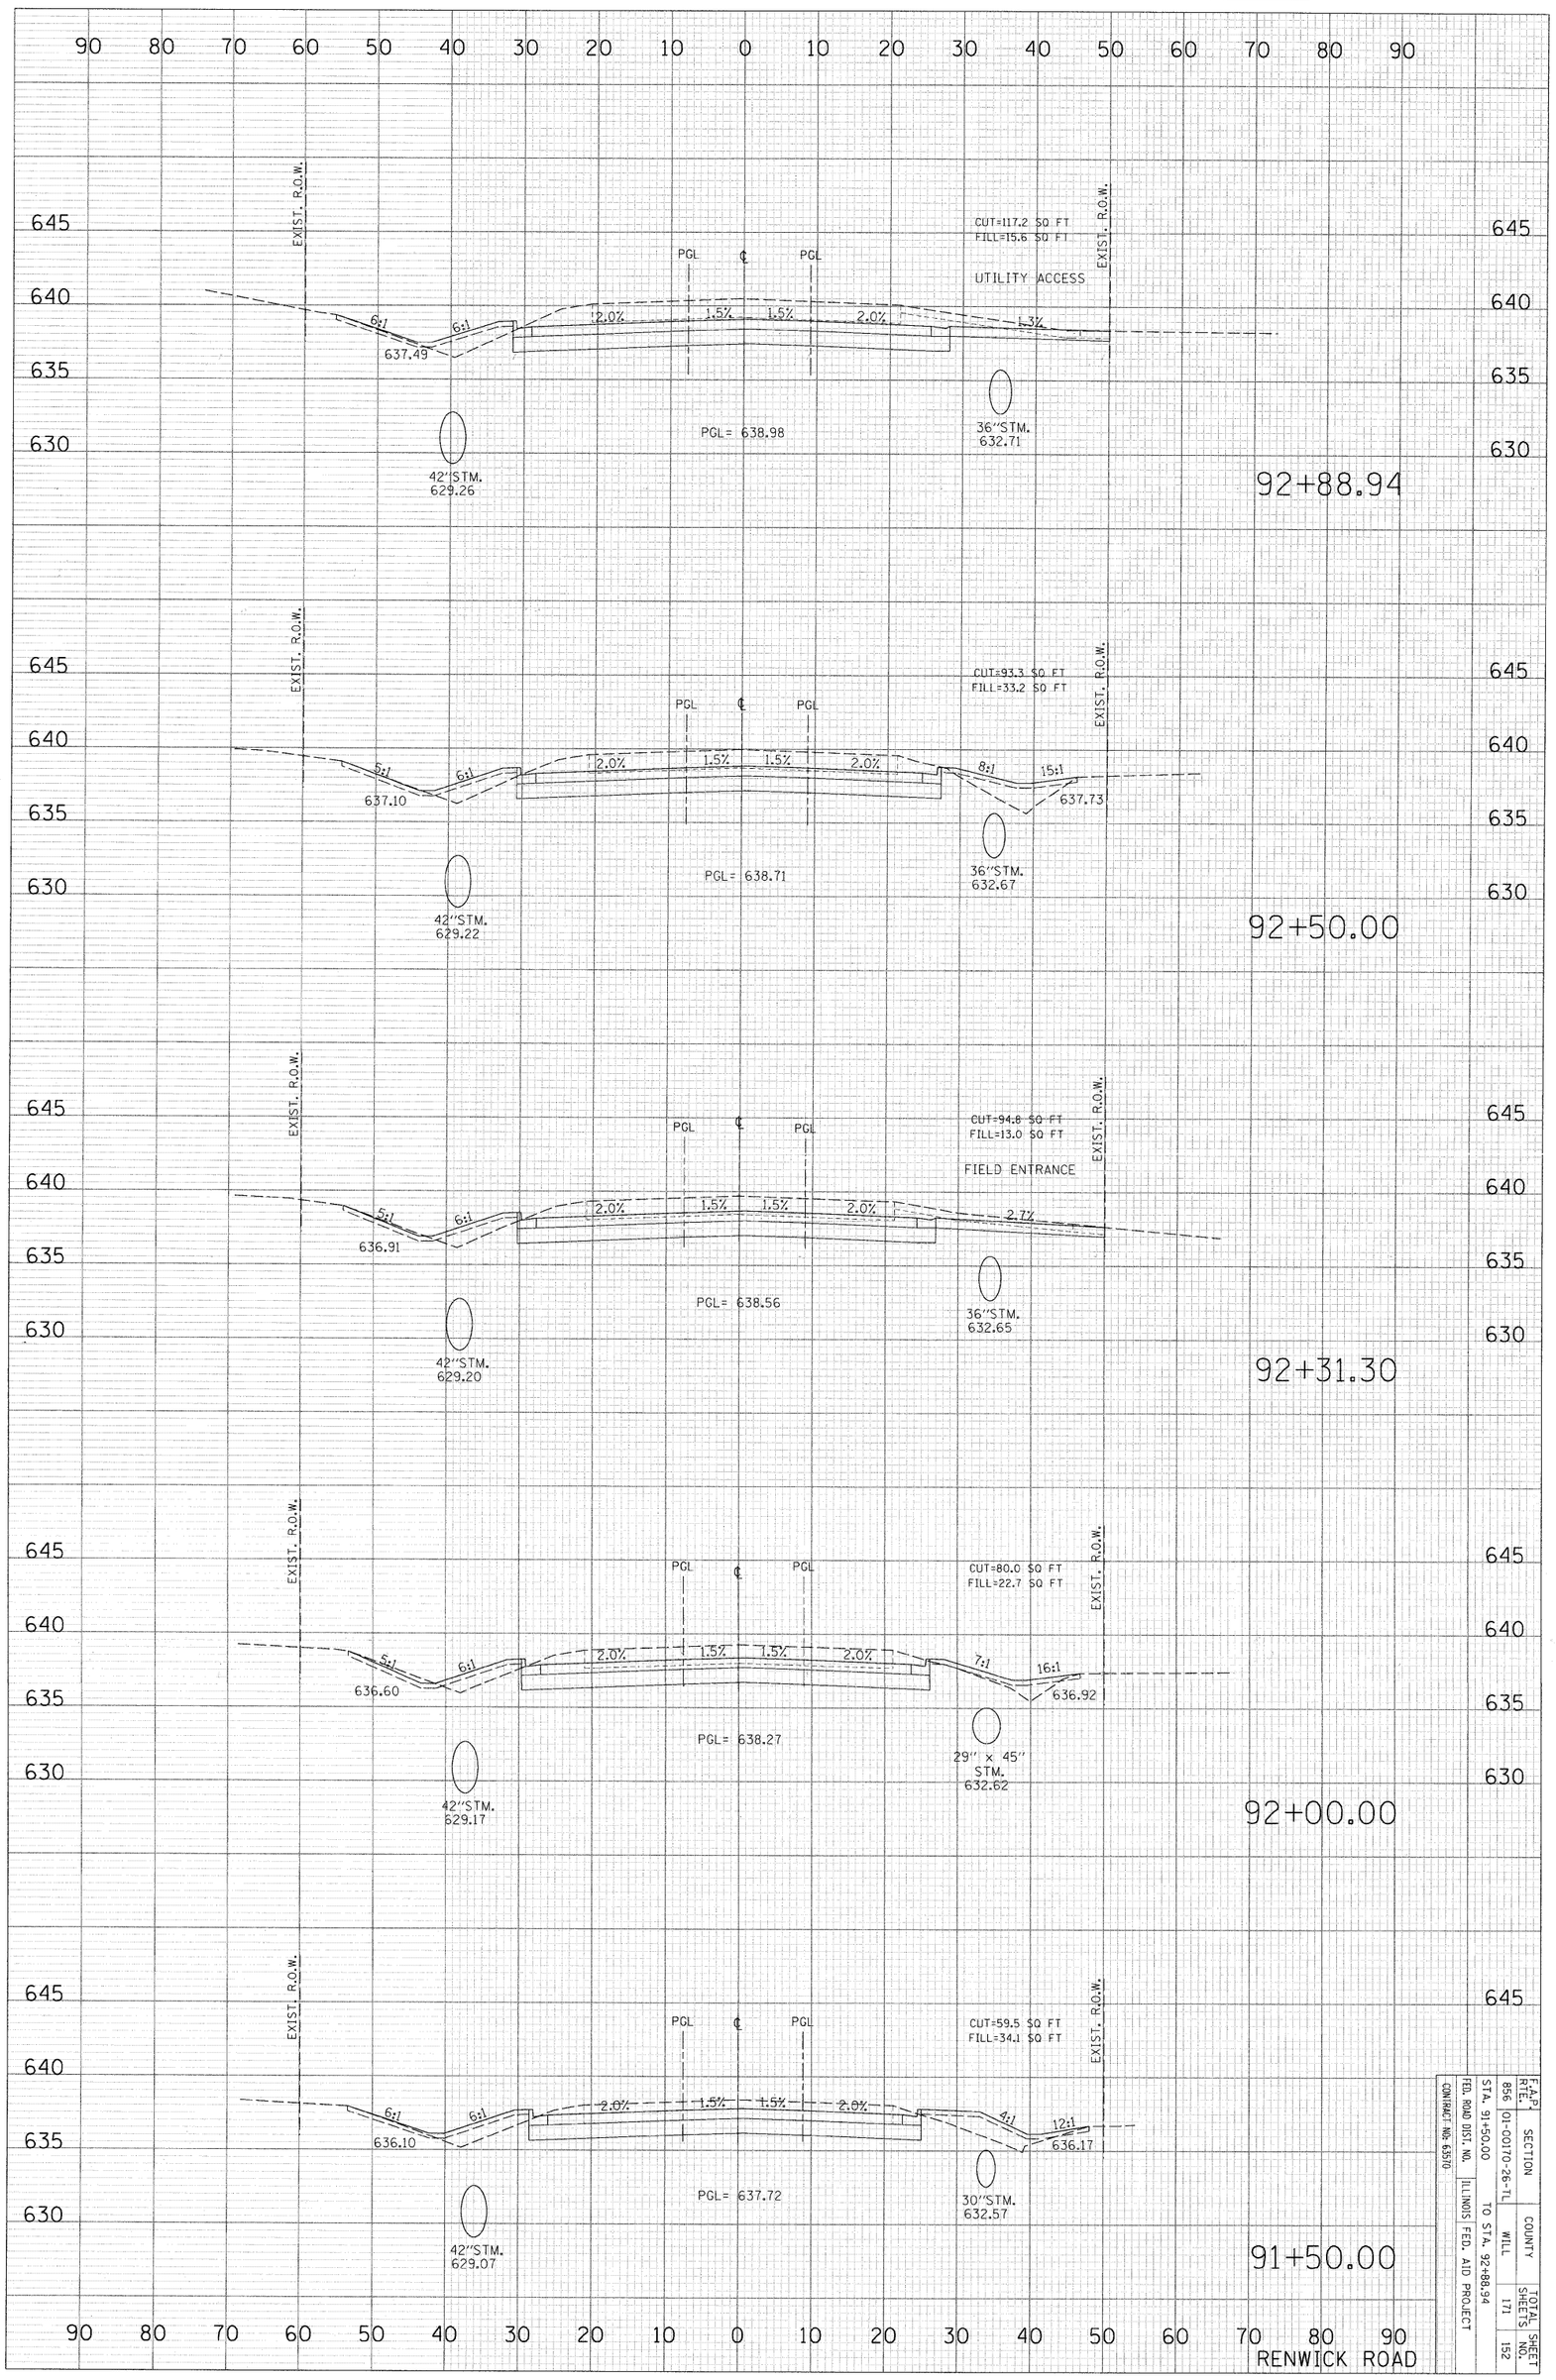

CONTRACT NO. 63570	F.A.P. RTE.	SECTION	COUNTY	TOTAL SHEETS	SHEET NO.
	856	01-00170-26-TL	WILL	171	152
	FED. ROAD DIST. NO.	ILLINOIS FED. AID PROJECT	STA. 91+50.00 TO STA. 92+88.94		