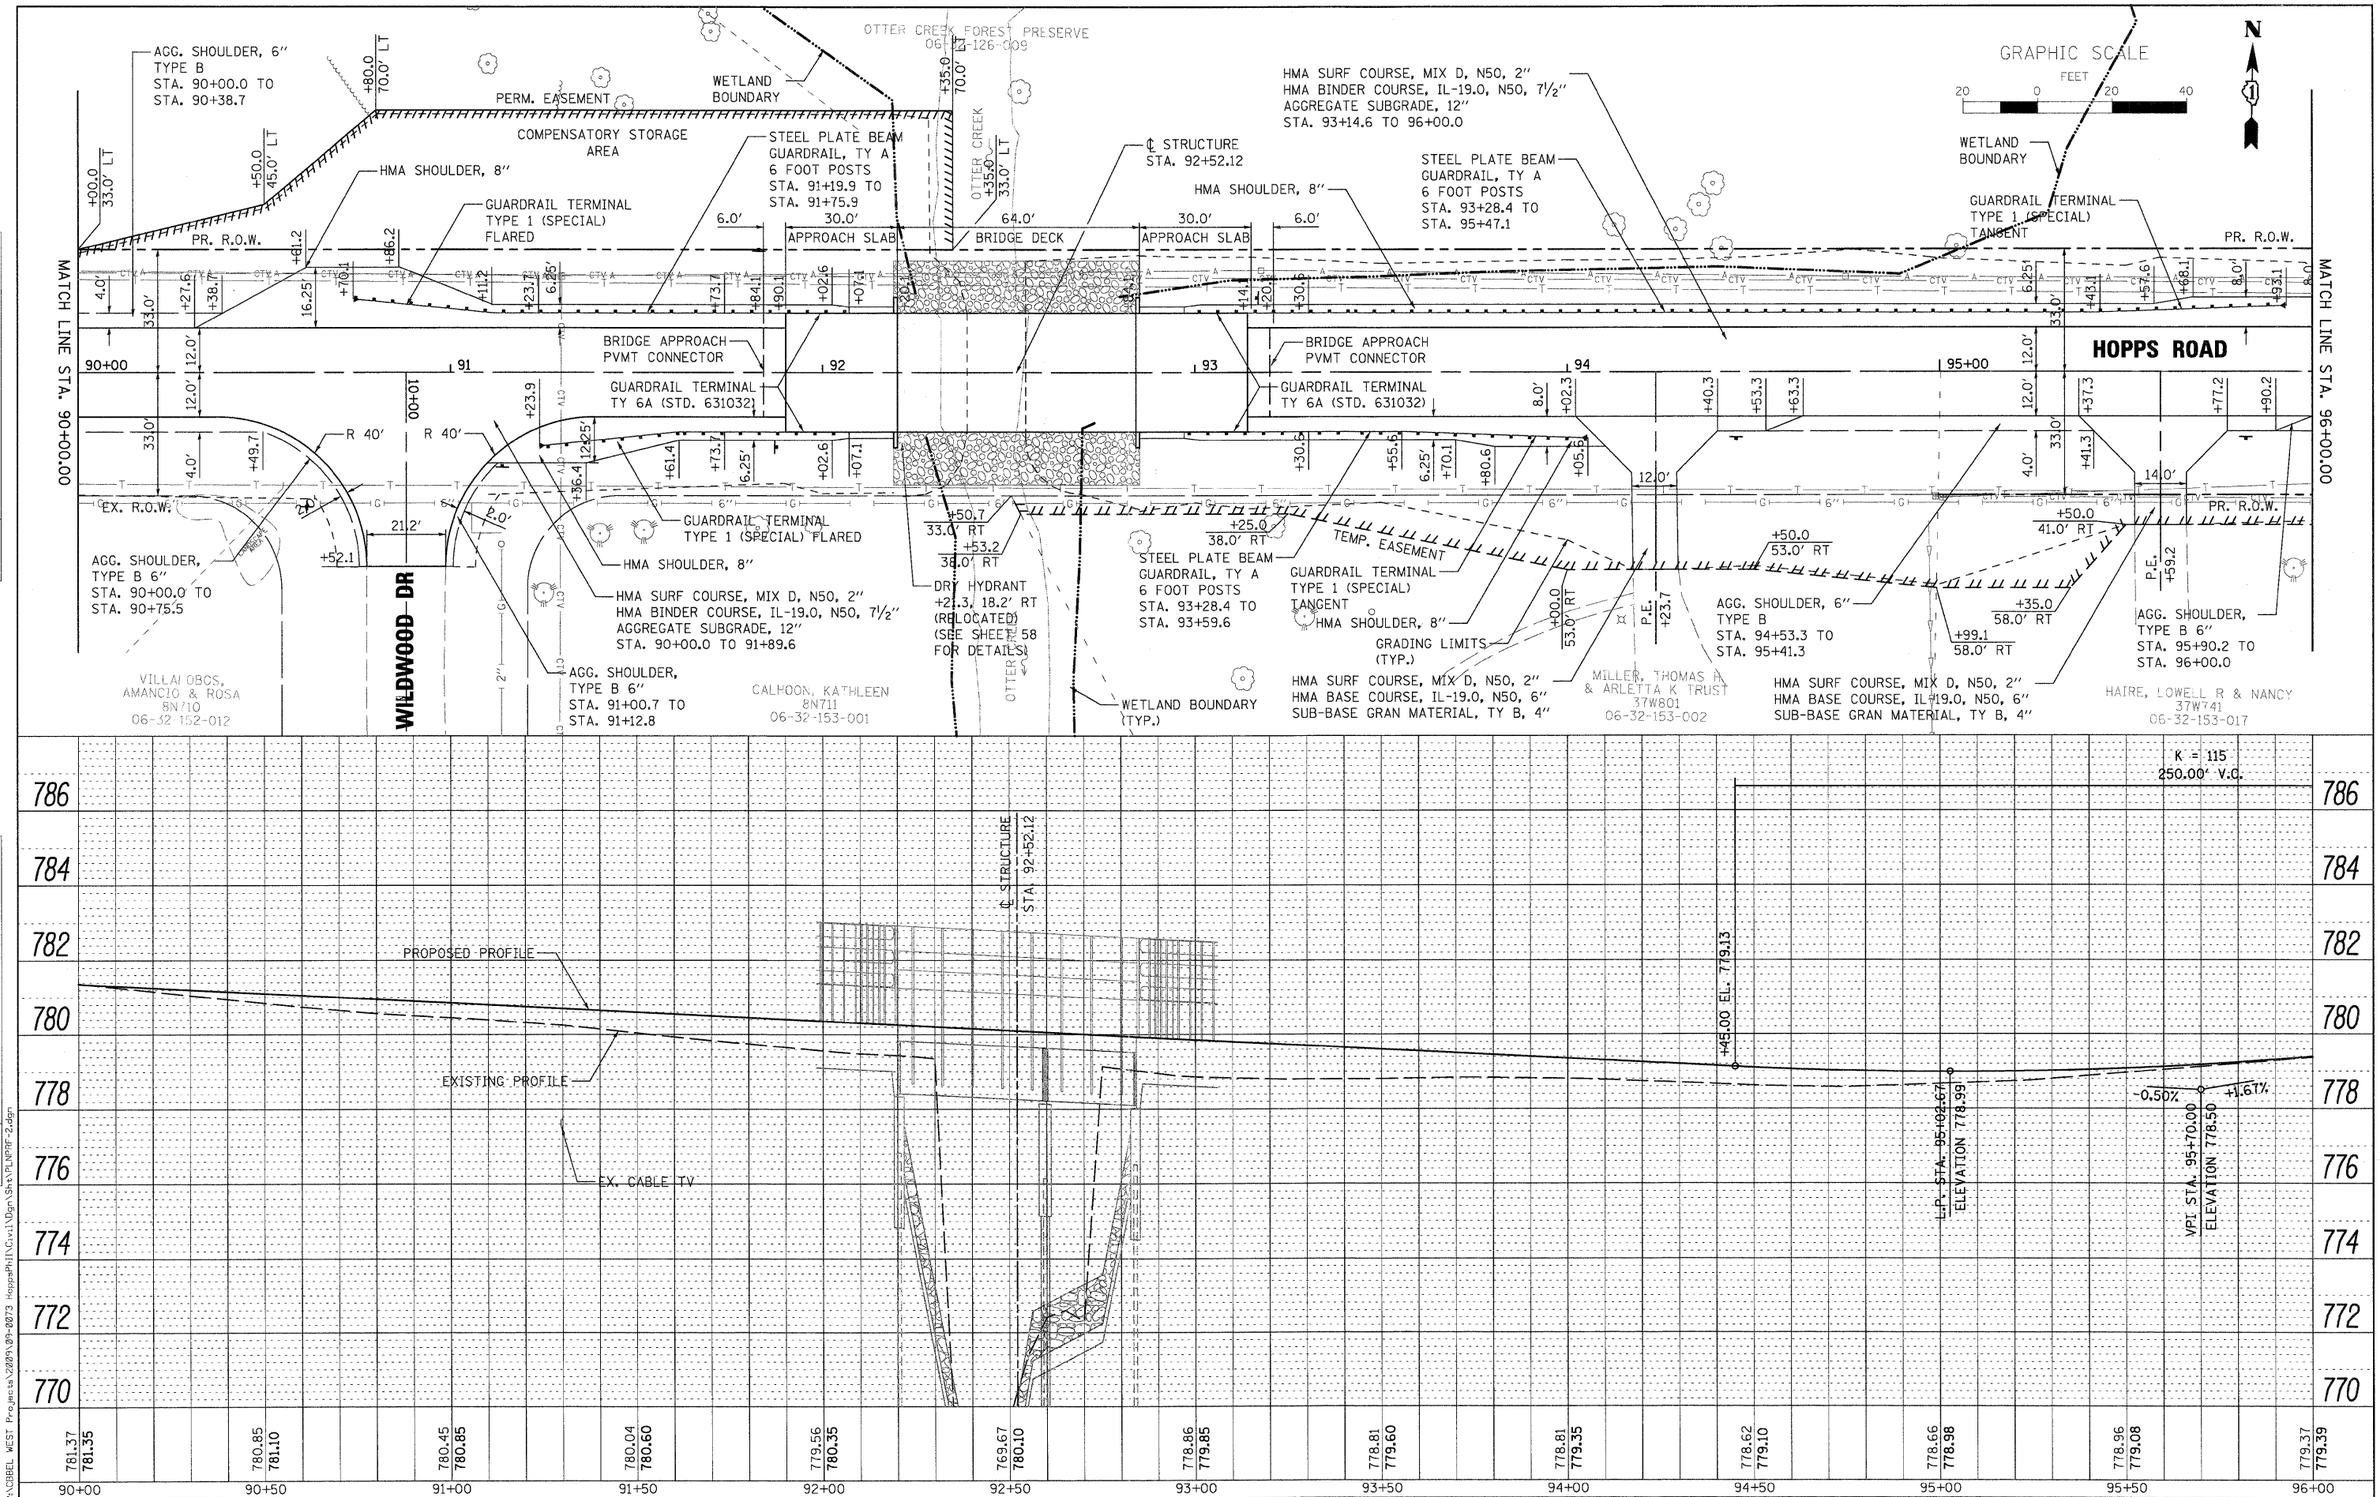

WILLS BURKE KELSEY ASSOCIATES LTD. 116 West Main Street, Suite 201 St. Charles, Illinois 60174	USER NAME = nparris	DESIGNED - KMA	REVISED -	STATE OF ILLINOIS DEPARTMENT OF TRANSPORTATION	PLAN & PROFILE
		DRAWN - NDP	REVISED -		
	PLOT SCALE = AS SHOWN	CHECKED - RPD	REVISED -		
	PLOT DATE = 12/16/2011	DATE - 12/19/11	REVISED -		SCALE: AS SHOWN · SHEET NO. 22 OF 80 SHEETS · STA. · TO STA.

T.R. RTE.	SECTION	COUNTY	TOTAL SHEETS	SHEET NO.
2442	04-08107-00-BR	KANE	80	22
		CONTRACT NO.63644		
FED. ROAD DIST. NO.	ILLINOIS	FED. AID PROJECT		

FILE NAME = P:\CBBEL WEST Projects\2009\09-0073 HoppsPhII\Civil\Dgn\Sht\PLNPRF-2.dgn